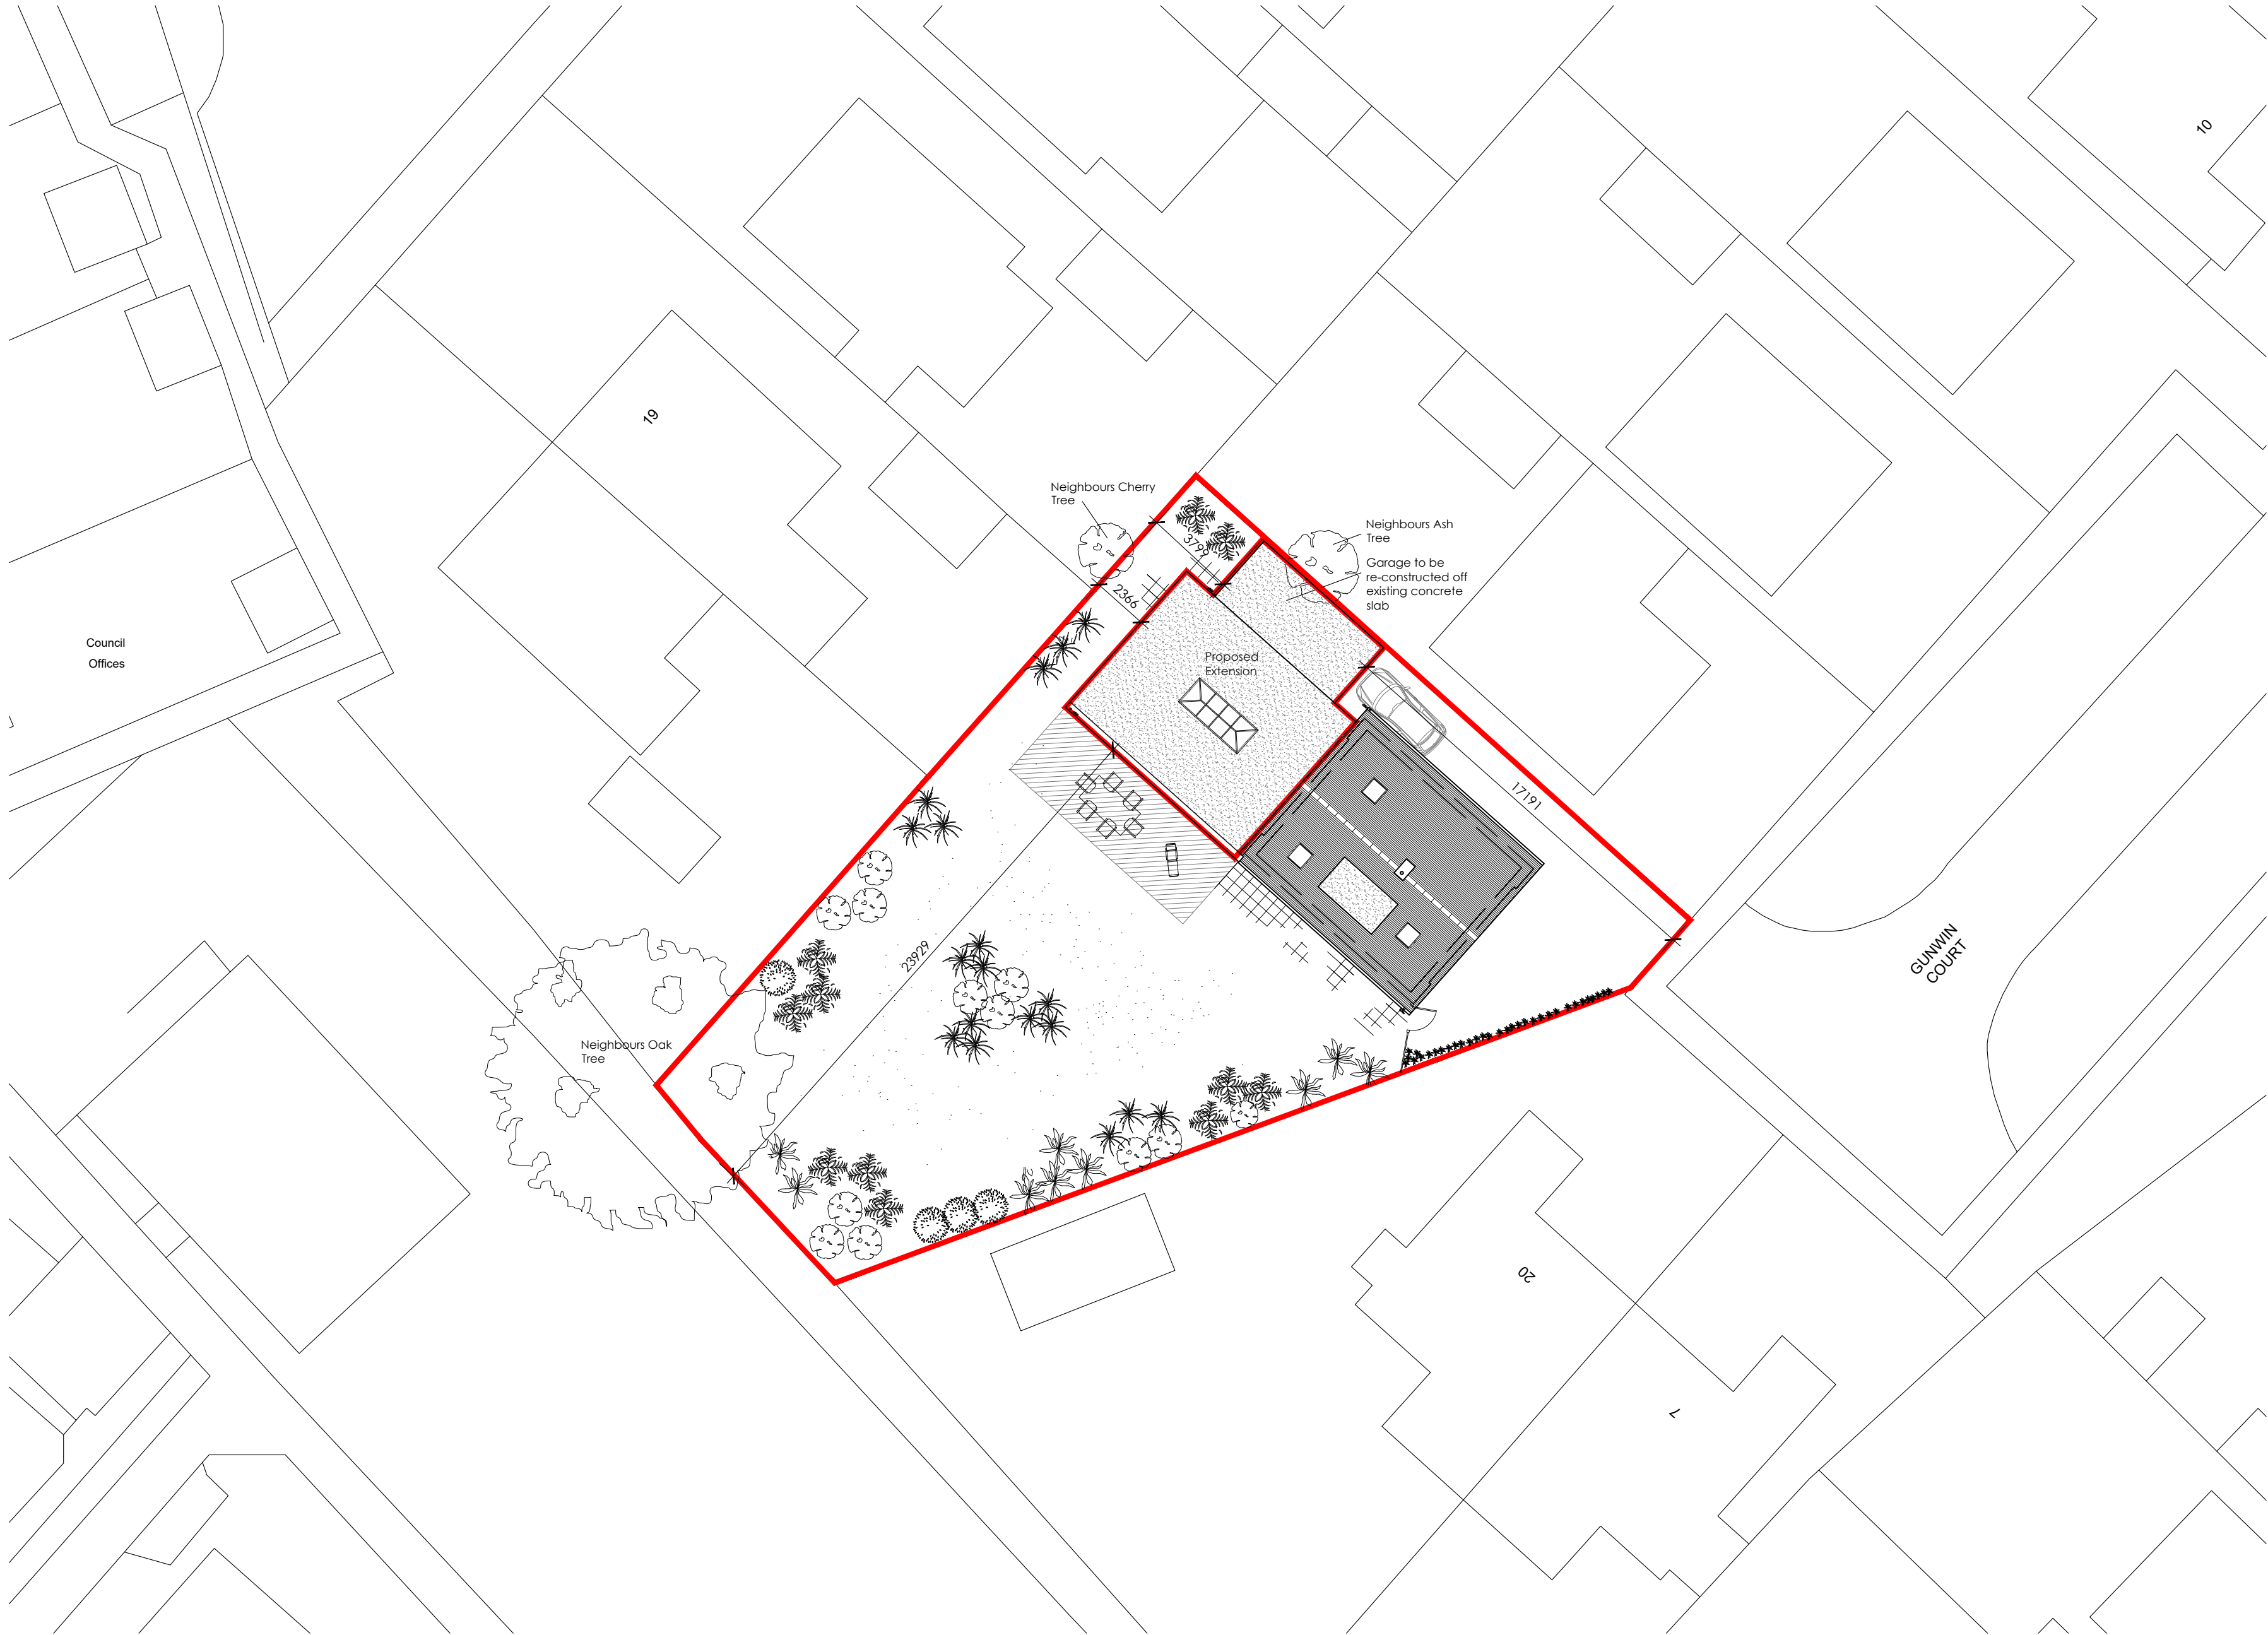
 


Notes

1. This drawing is the copyright of Atram Architecture

2. Do not scale from this drawing except for Local Authority Planning Purposes

3. All dimensions must be checked on site by the contractor prior to commencement of the works


4. Party wall agreements are to be arranged by client with neighbours in accordance with the Party Wall Act



Rev.	Revision	By	Date
A	Roof lights amended.	JNG	09.11.19
B	Roof lights amended.	JNG	11.11.19
C	Dimension added to rear of garage.	JNG	12.12.19
D	Extension increased in size by 2m.	JNG	14.02.20
E	Rain water down pipe moved over.	JNG	18.02.19

ATRAM

ARCHITECTURE

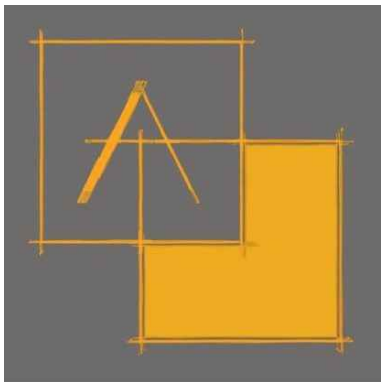

t. 24 Kyoto Court | Bognor Regis | West Sussex | PO21 2UL

m. 01243 820303

e. 07834 175378

w. joe@atramarchitecture.co.uk

www.atramarchitecture.co.uk

CIAT Registered Practice - No F4642

Client	Mr & Mrs Penny		
Job title	18 Gunwin Court Single Storey Extension & Reconstruction of Garage		
Drawing title	Proposed Site Plan / Block Plan		

Drawn	Date	Checked	Date	Scale at A2
JNG	03.11.19	JNG	03.11.19	1:200
Job N°.	Drawing N°.		Rev.	
19.016	10		E	
Status				

FOR PLANNING

