


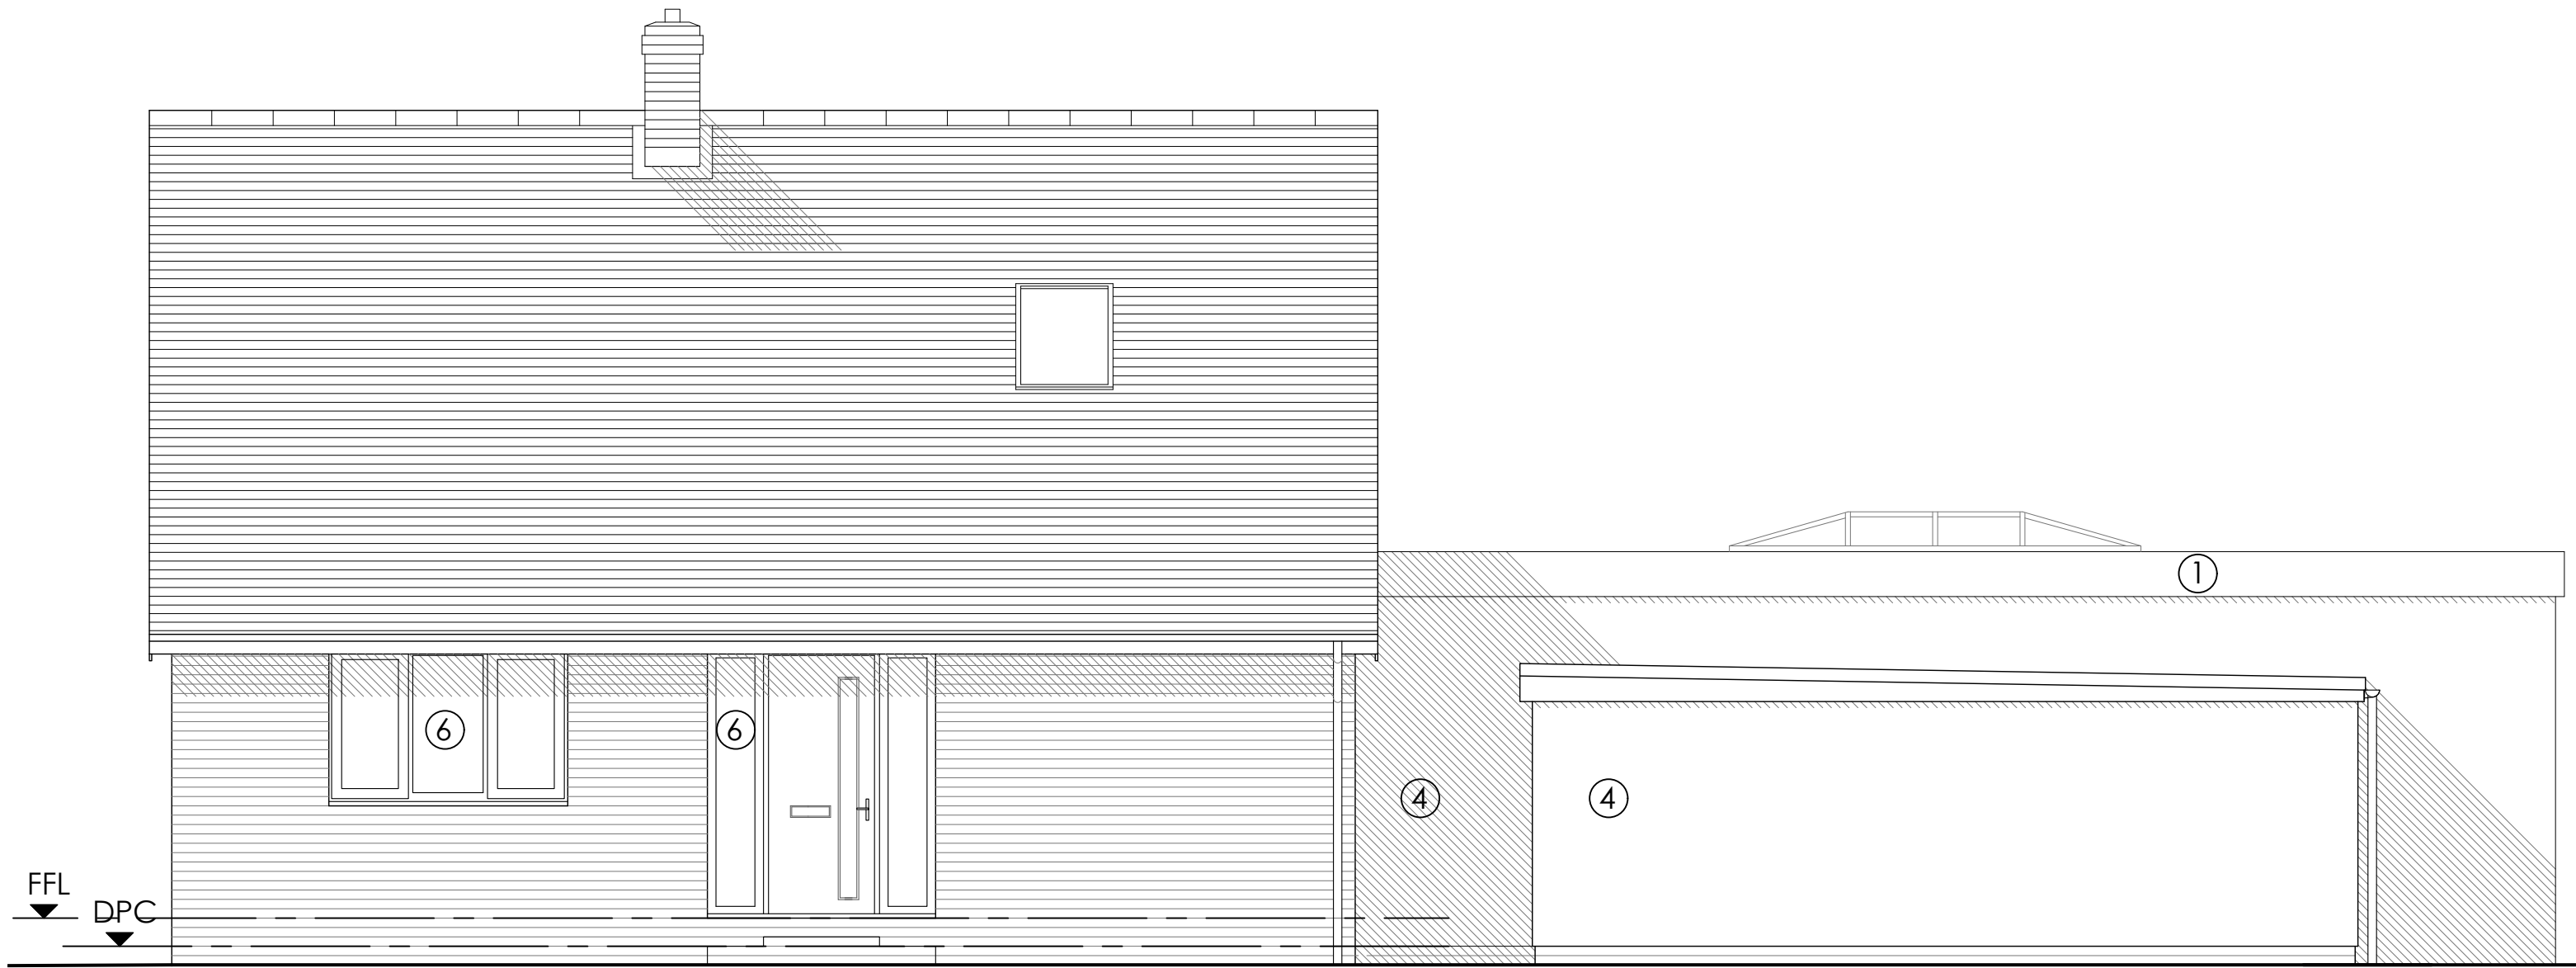


Proposed North Elevation Scale 1:50




Proposed East Elevation Scale 1:50



Proposed South Elevation Scale 1:50

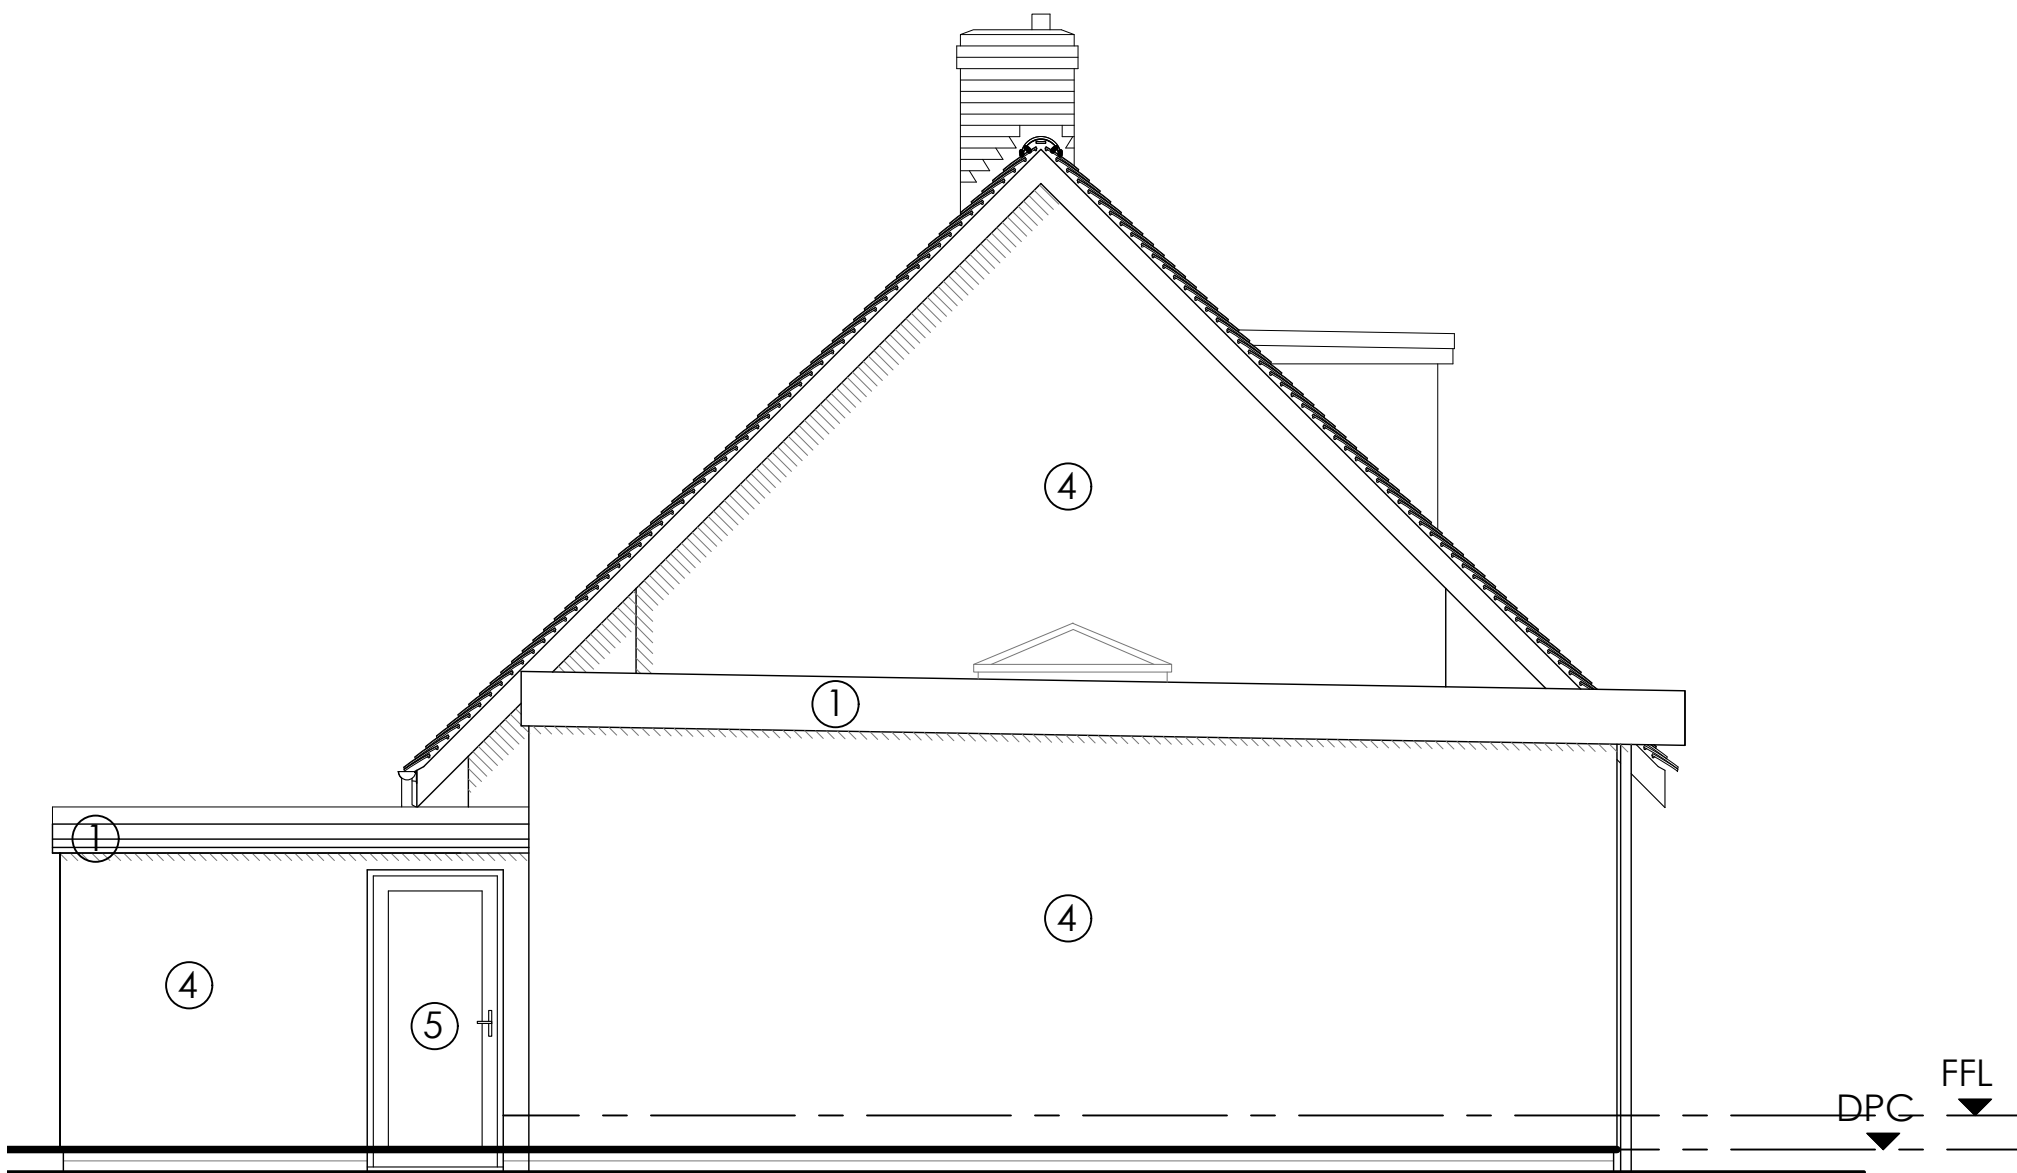

Proposed West Elevation Scale 1:50

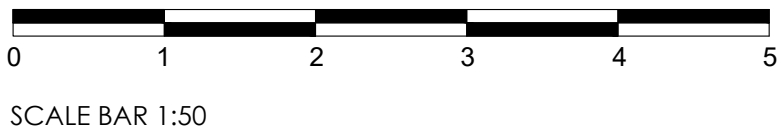

1. This drawing is the copyright of Atram Architecture
2. Do not scale from this drawing except for Local Authority Planning Purposes
3. All dimensions must be checked on site by the contractor prior to commencement of the works
4. Party wall agreements are to be arranged by client with neighbours in accordance with the Party Wall Act




Rev.	Revision	By	Date
A	Key added.	JNG	05.11.19
B	Windows amended.	JNG	08.11.19
C	Window added to kitchen.	JNG	09.11.19
D	Roof lights amended.	JNG	11.11.19
E	Two mullions added to first floor dormer window.	JNG	02.12.19
F	Extension increased in size by 2m.	JNG	14.02.20
G	Bi-fold window amended. Rain water down pipe repositioned.	JNG	18.02.20

Key;

- ① Dark Grey Polyester Powder Coated Aluminium Flashing / Gutter
- ② Dark Grey Polyester Powder Coated Aluminium Down Pipe
- ③ Dark Grey Polyester Powder Coated Bi-folding Doors & Windows
- ④ White Render
- ⑤ White UPVC Door
- ⑥ Dark Grey UPVC Windows

ATRAM
ARCHITECTURE

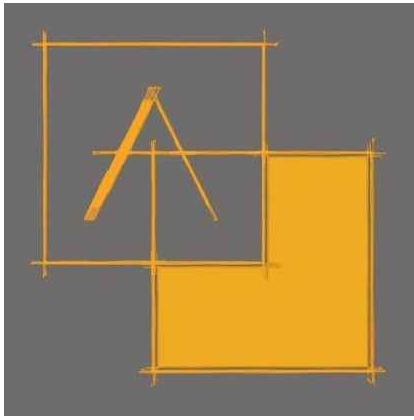

24 Kyoto Court | Bognor Regis | West Sussex | PO21 2UL
t. 01243 820303
m. 07834 175378
e. joel@atramarchitecture.co.uk
w. www.atramarchitecture.co.uk

CIAT Registered Practice - No F4642

Client
Mr & Mrs Penny

Job title
**18 Gunwin Court
Single Storey Extension
& Reconstruction of Garage**

Drawing title
Proposed Elevations

Drawn JNG	Date 03.11.19	Checked JNG	Date 03.11.19	Scale at A1 1:50
Job N°. 19.016	Drawing N°. 13	Rev. G		

Status
FOR PLANNING