




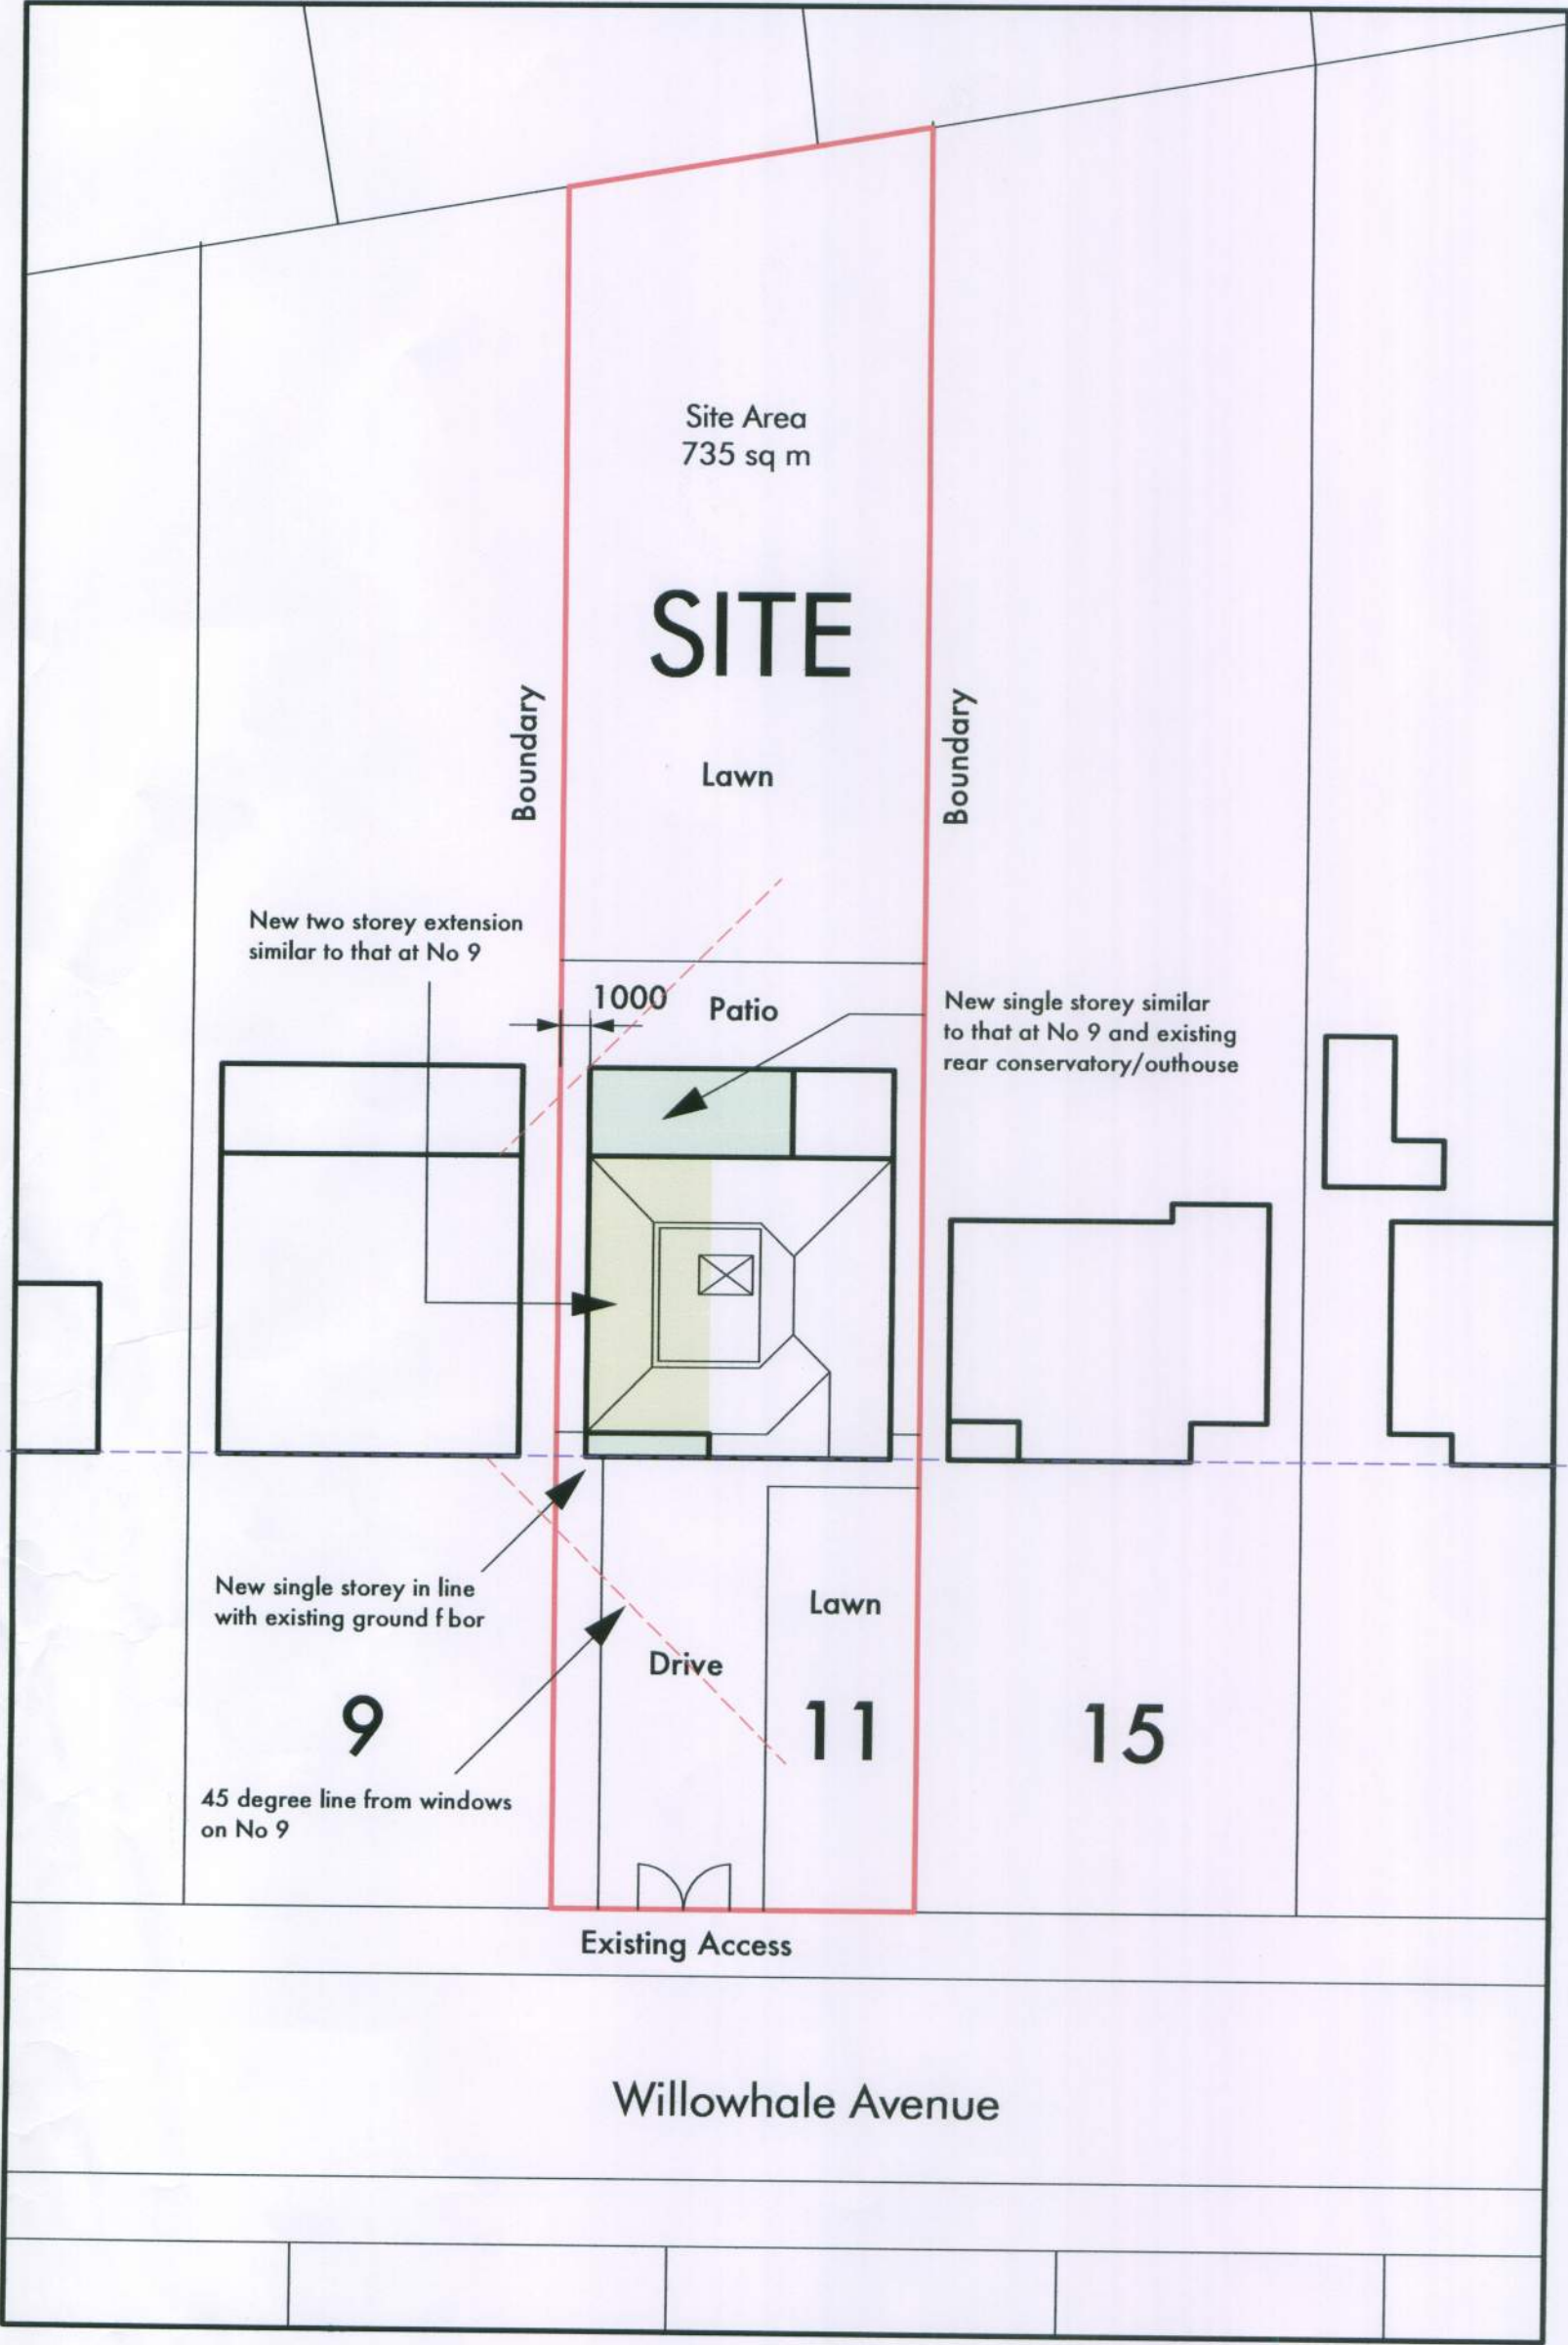

Site Plan
Scale 1 : 250

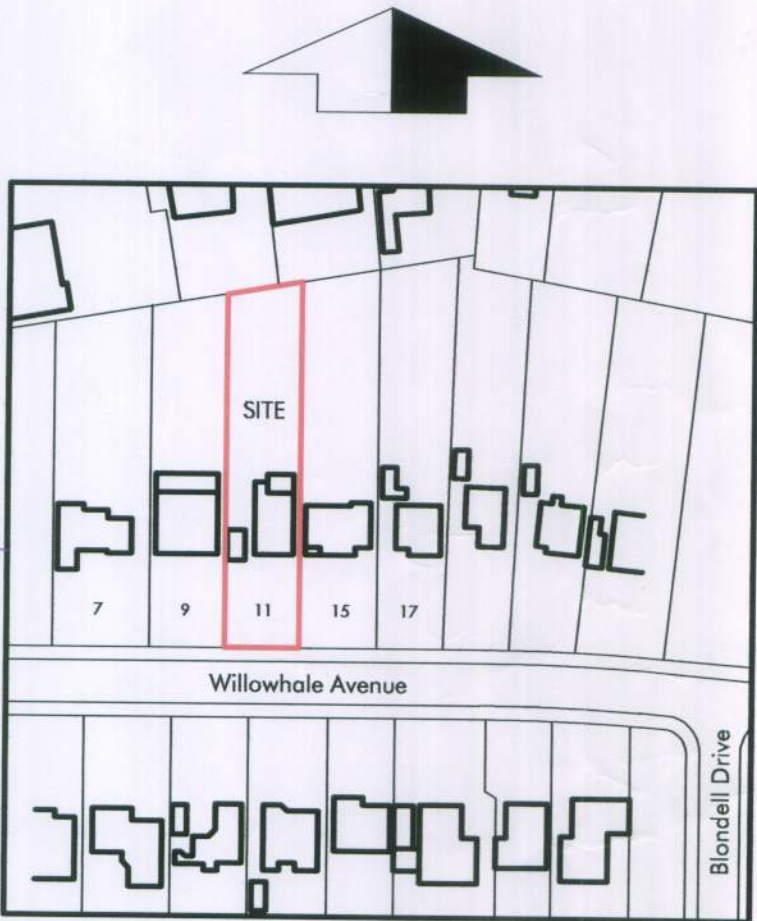

Site Location Plan
Scale 1 : 1250

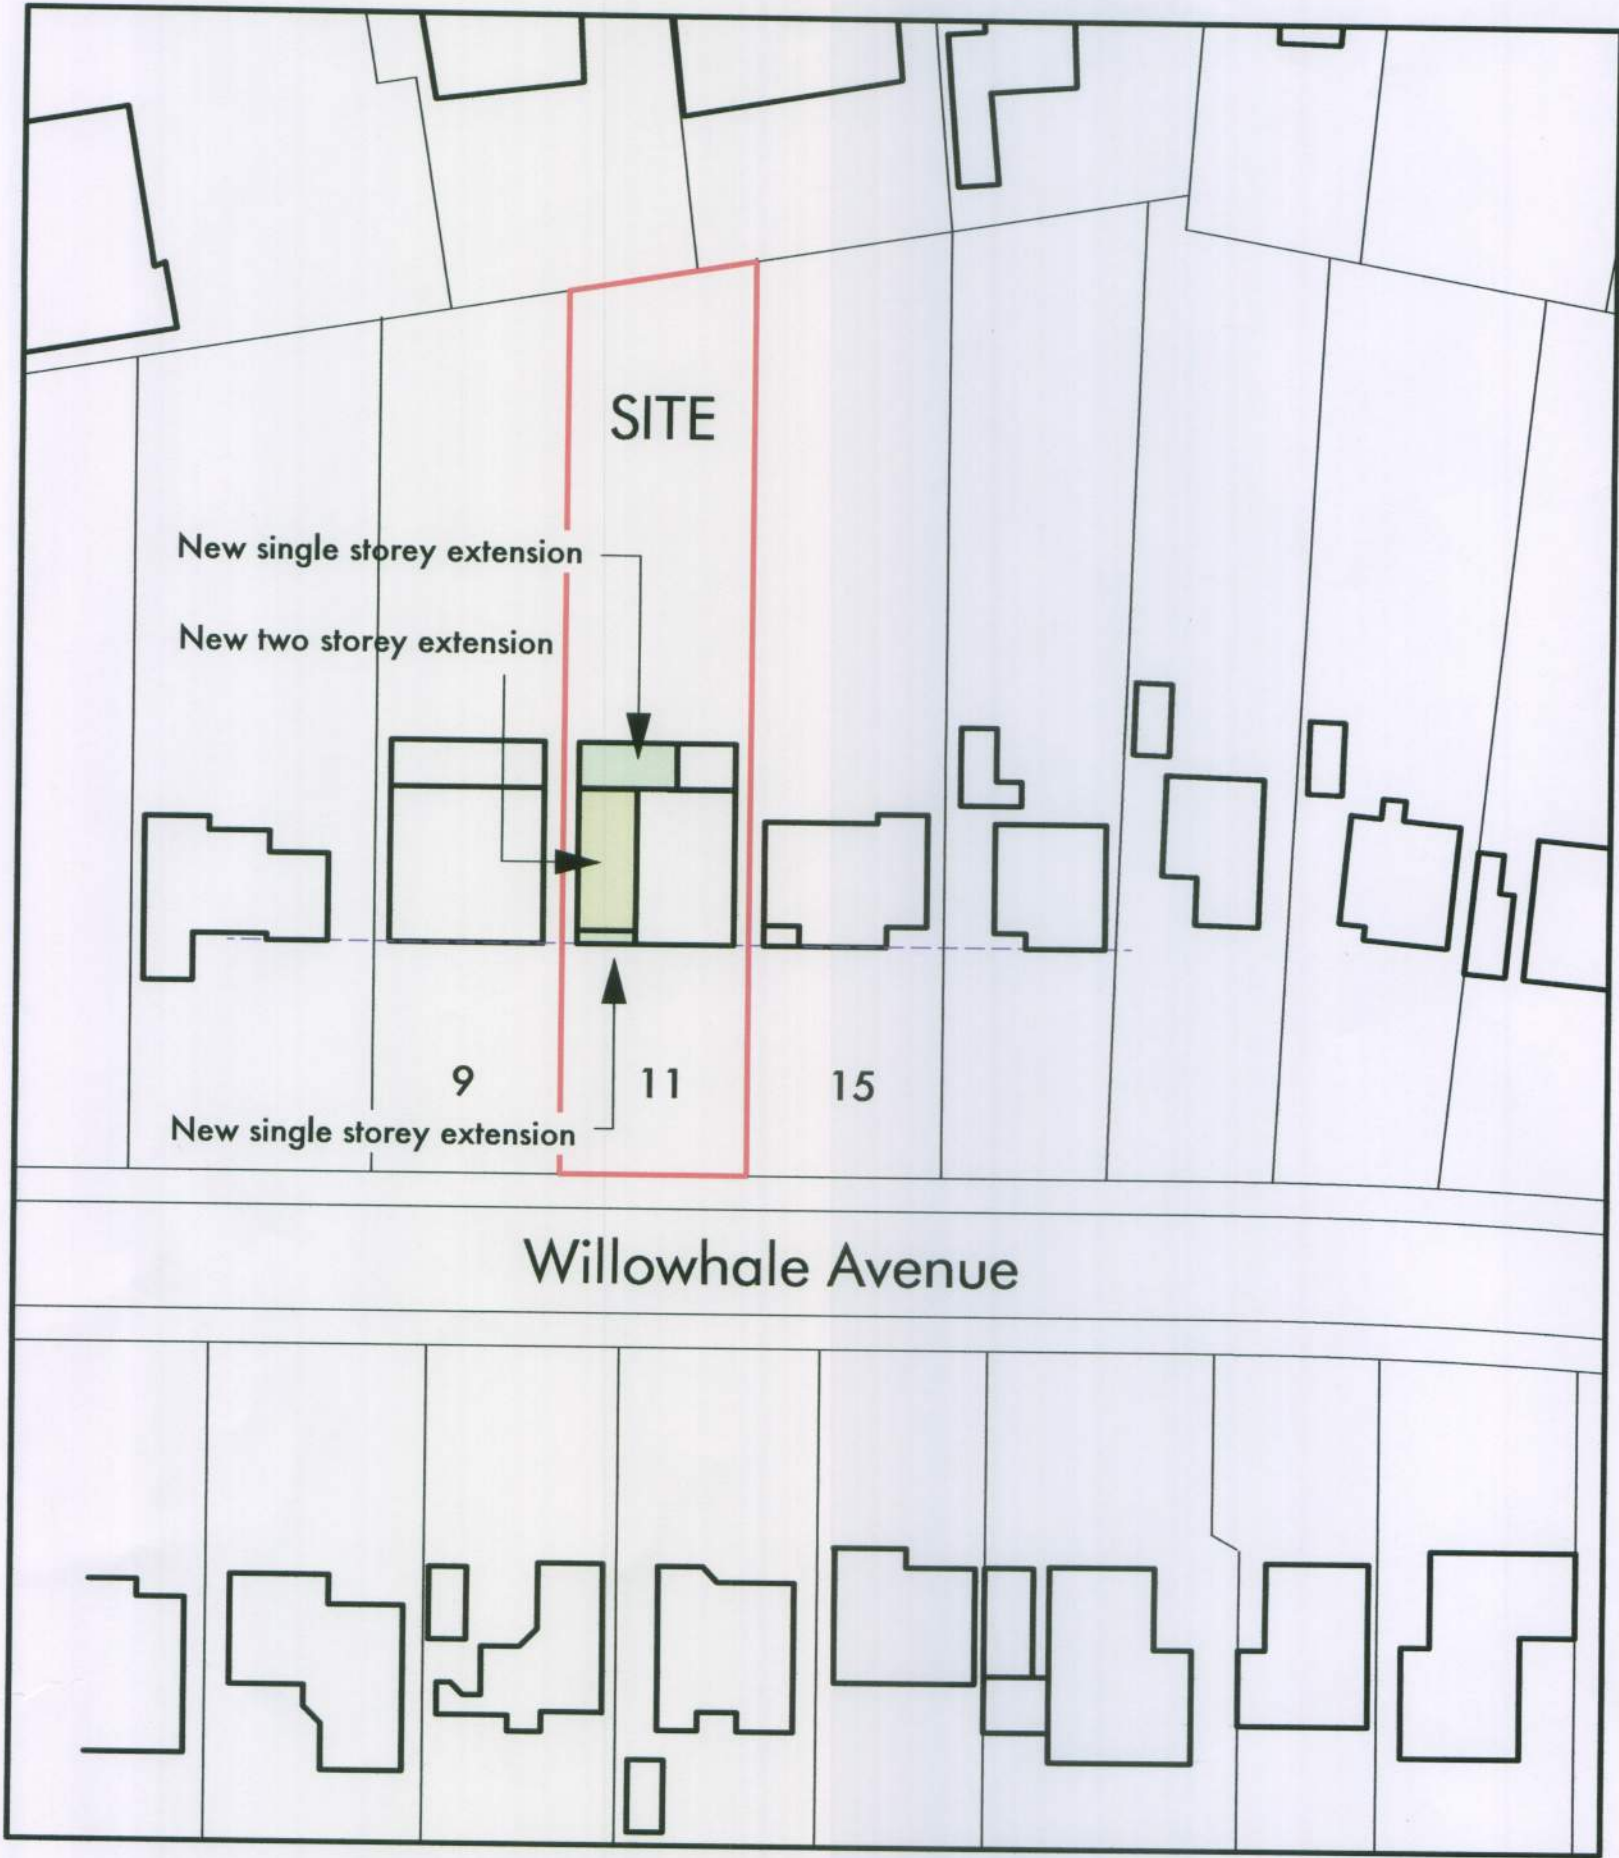

Proposed Block Plan
Scale 1 : 500

ARUN DISTRICT COUNCIL	
No.	AV 49 11
SUBSTITUTION	
Received	12.4.11