


Revision	Description	Date
A	Revised to clients comments;	07/01/21
B	Issued for PLANNING	08-01-21



West Elevation as proposed
1 : 100

South Elevation as proposed
1 : 100


East Elevation as proposed
1 : 100

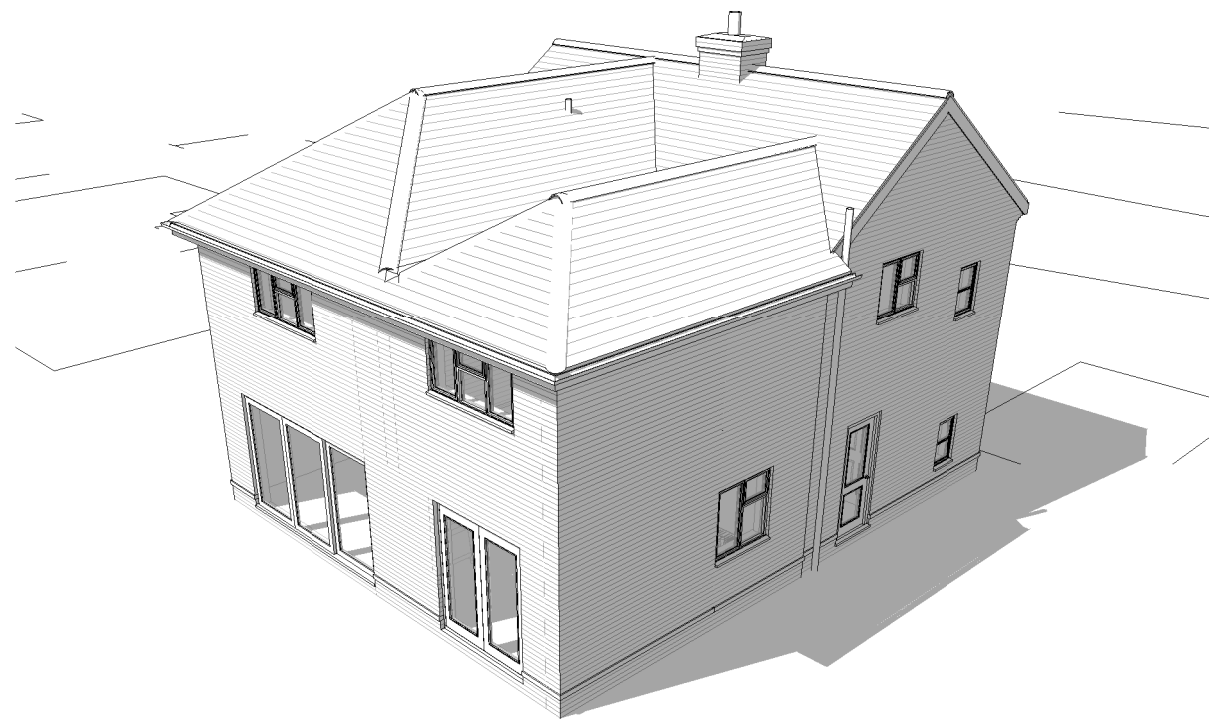


3D View 1



3D View 2

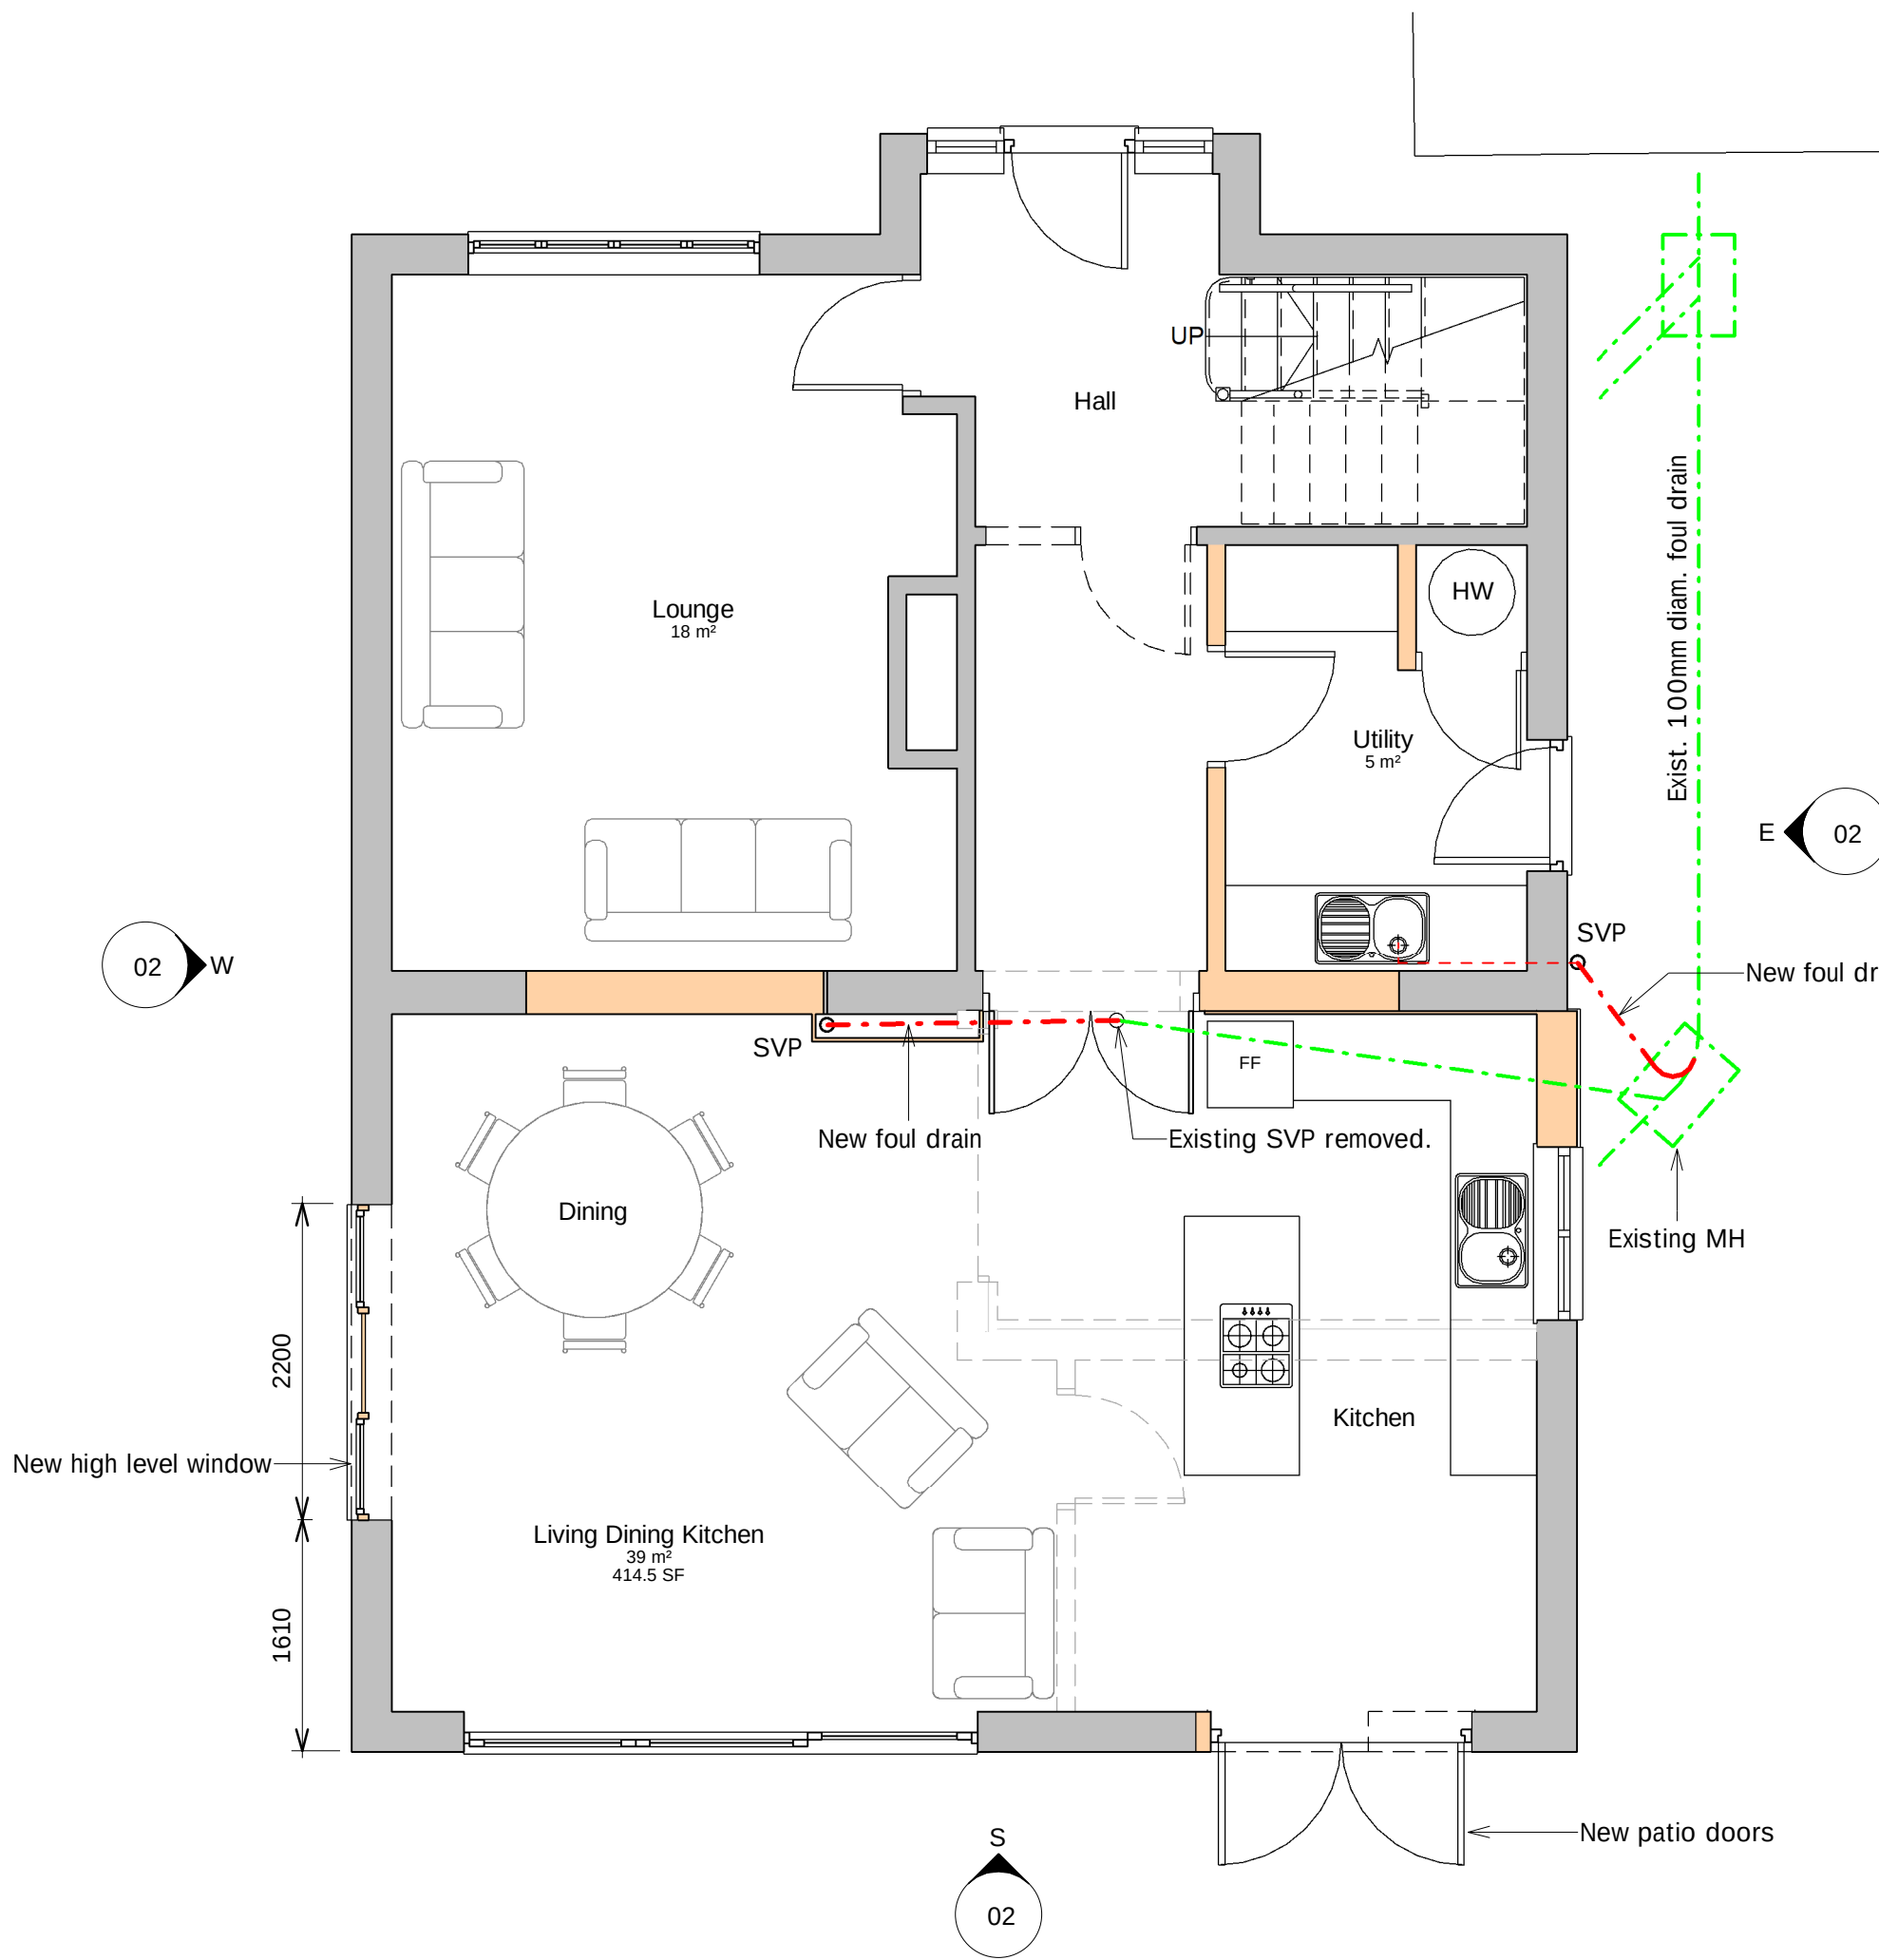

Ground Floor Plan as proposed
1 : 50

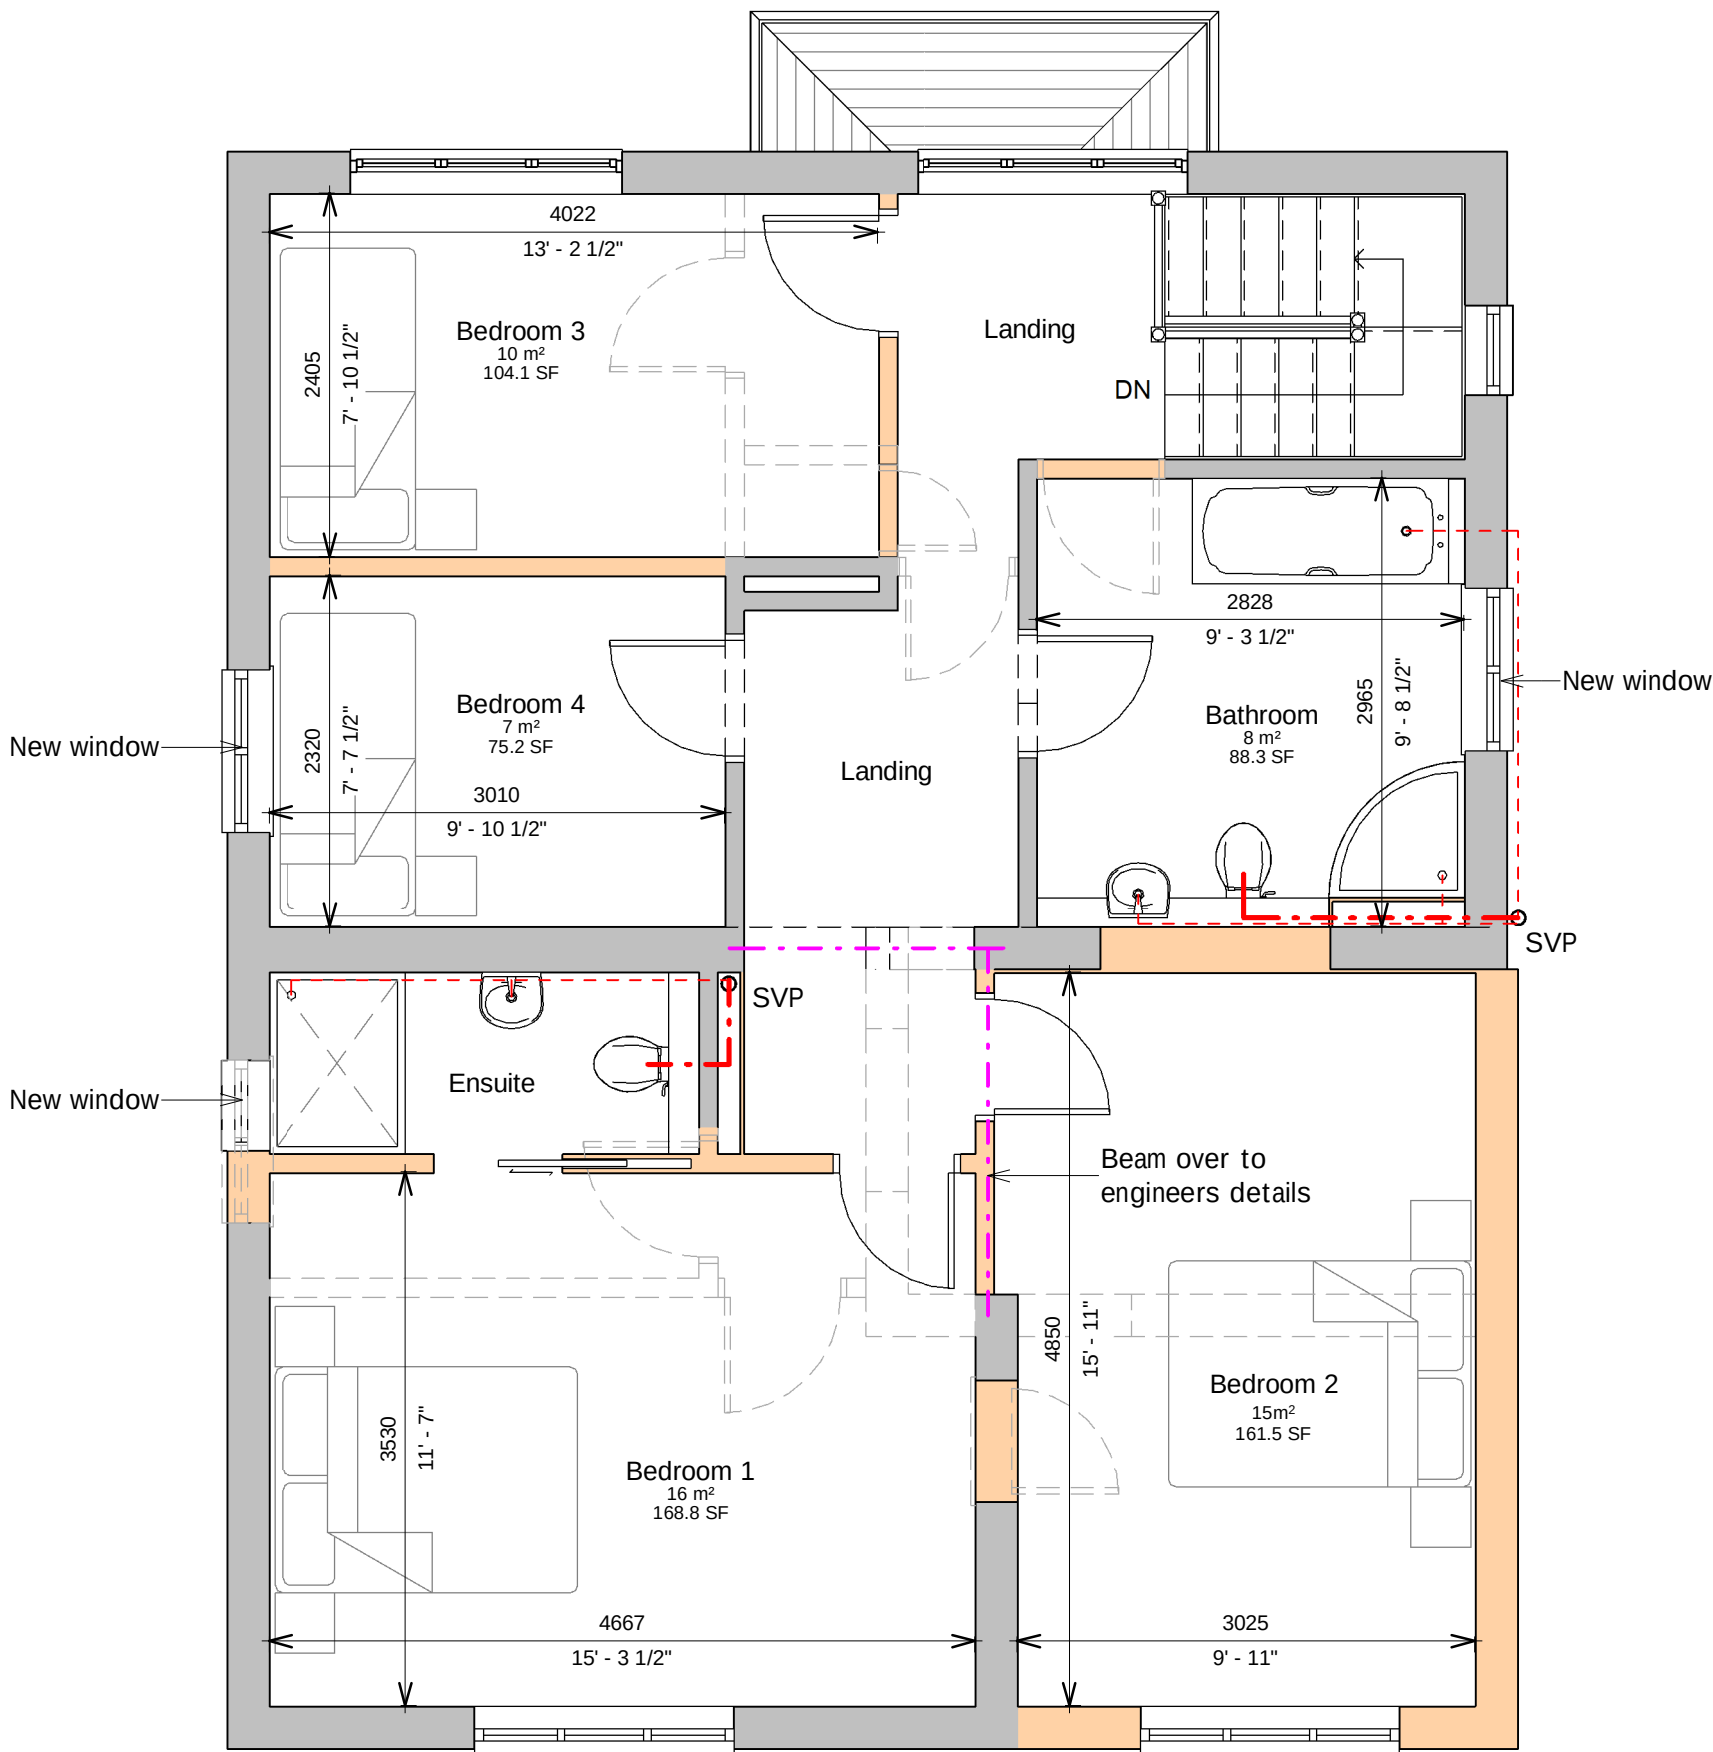

First Floor Plan as proposed
1 : 50

Rob Winzar Architectural Services
Chartered Architectural Technologist

Stubbington, Fareham, Hampshire PO14 2SQ

tel. 07954 376410
rob.winzar@outlook.com
www.robwinzar.co.uk



Project
Proposed Extension
229 Aldwick Road Bognor

Client
for Mr & Mrs L Meyer
Sheet
Plans & Elevations as proposed

Date	January 2021	
Status	PLANNING	
Drawing Number	21-02- 02	Rev B
Scale @ A1	As indicated	