

| Revision | Description                                                           | Date     |
|----------|-----------------------------------------------------------------------|----------|
| A        | Issued for PLANNING                                                   | 08-01-21 |
| B        | Dimensions added to site plan; window shown to first floor staircase; | 12-01-21 |






**West Elevation**  
1 : 100


**South Elevation**  
1 : 100

**East Elevation**  
1 : 100


**Location Plan**  
1 : 1250

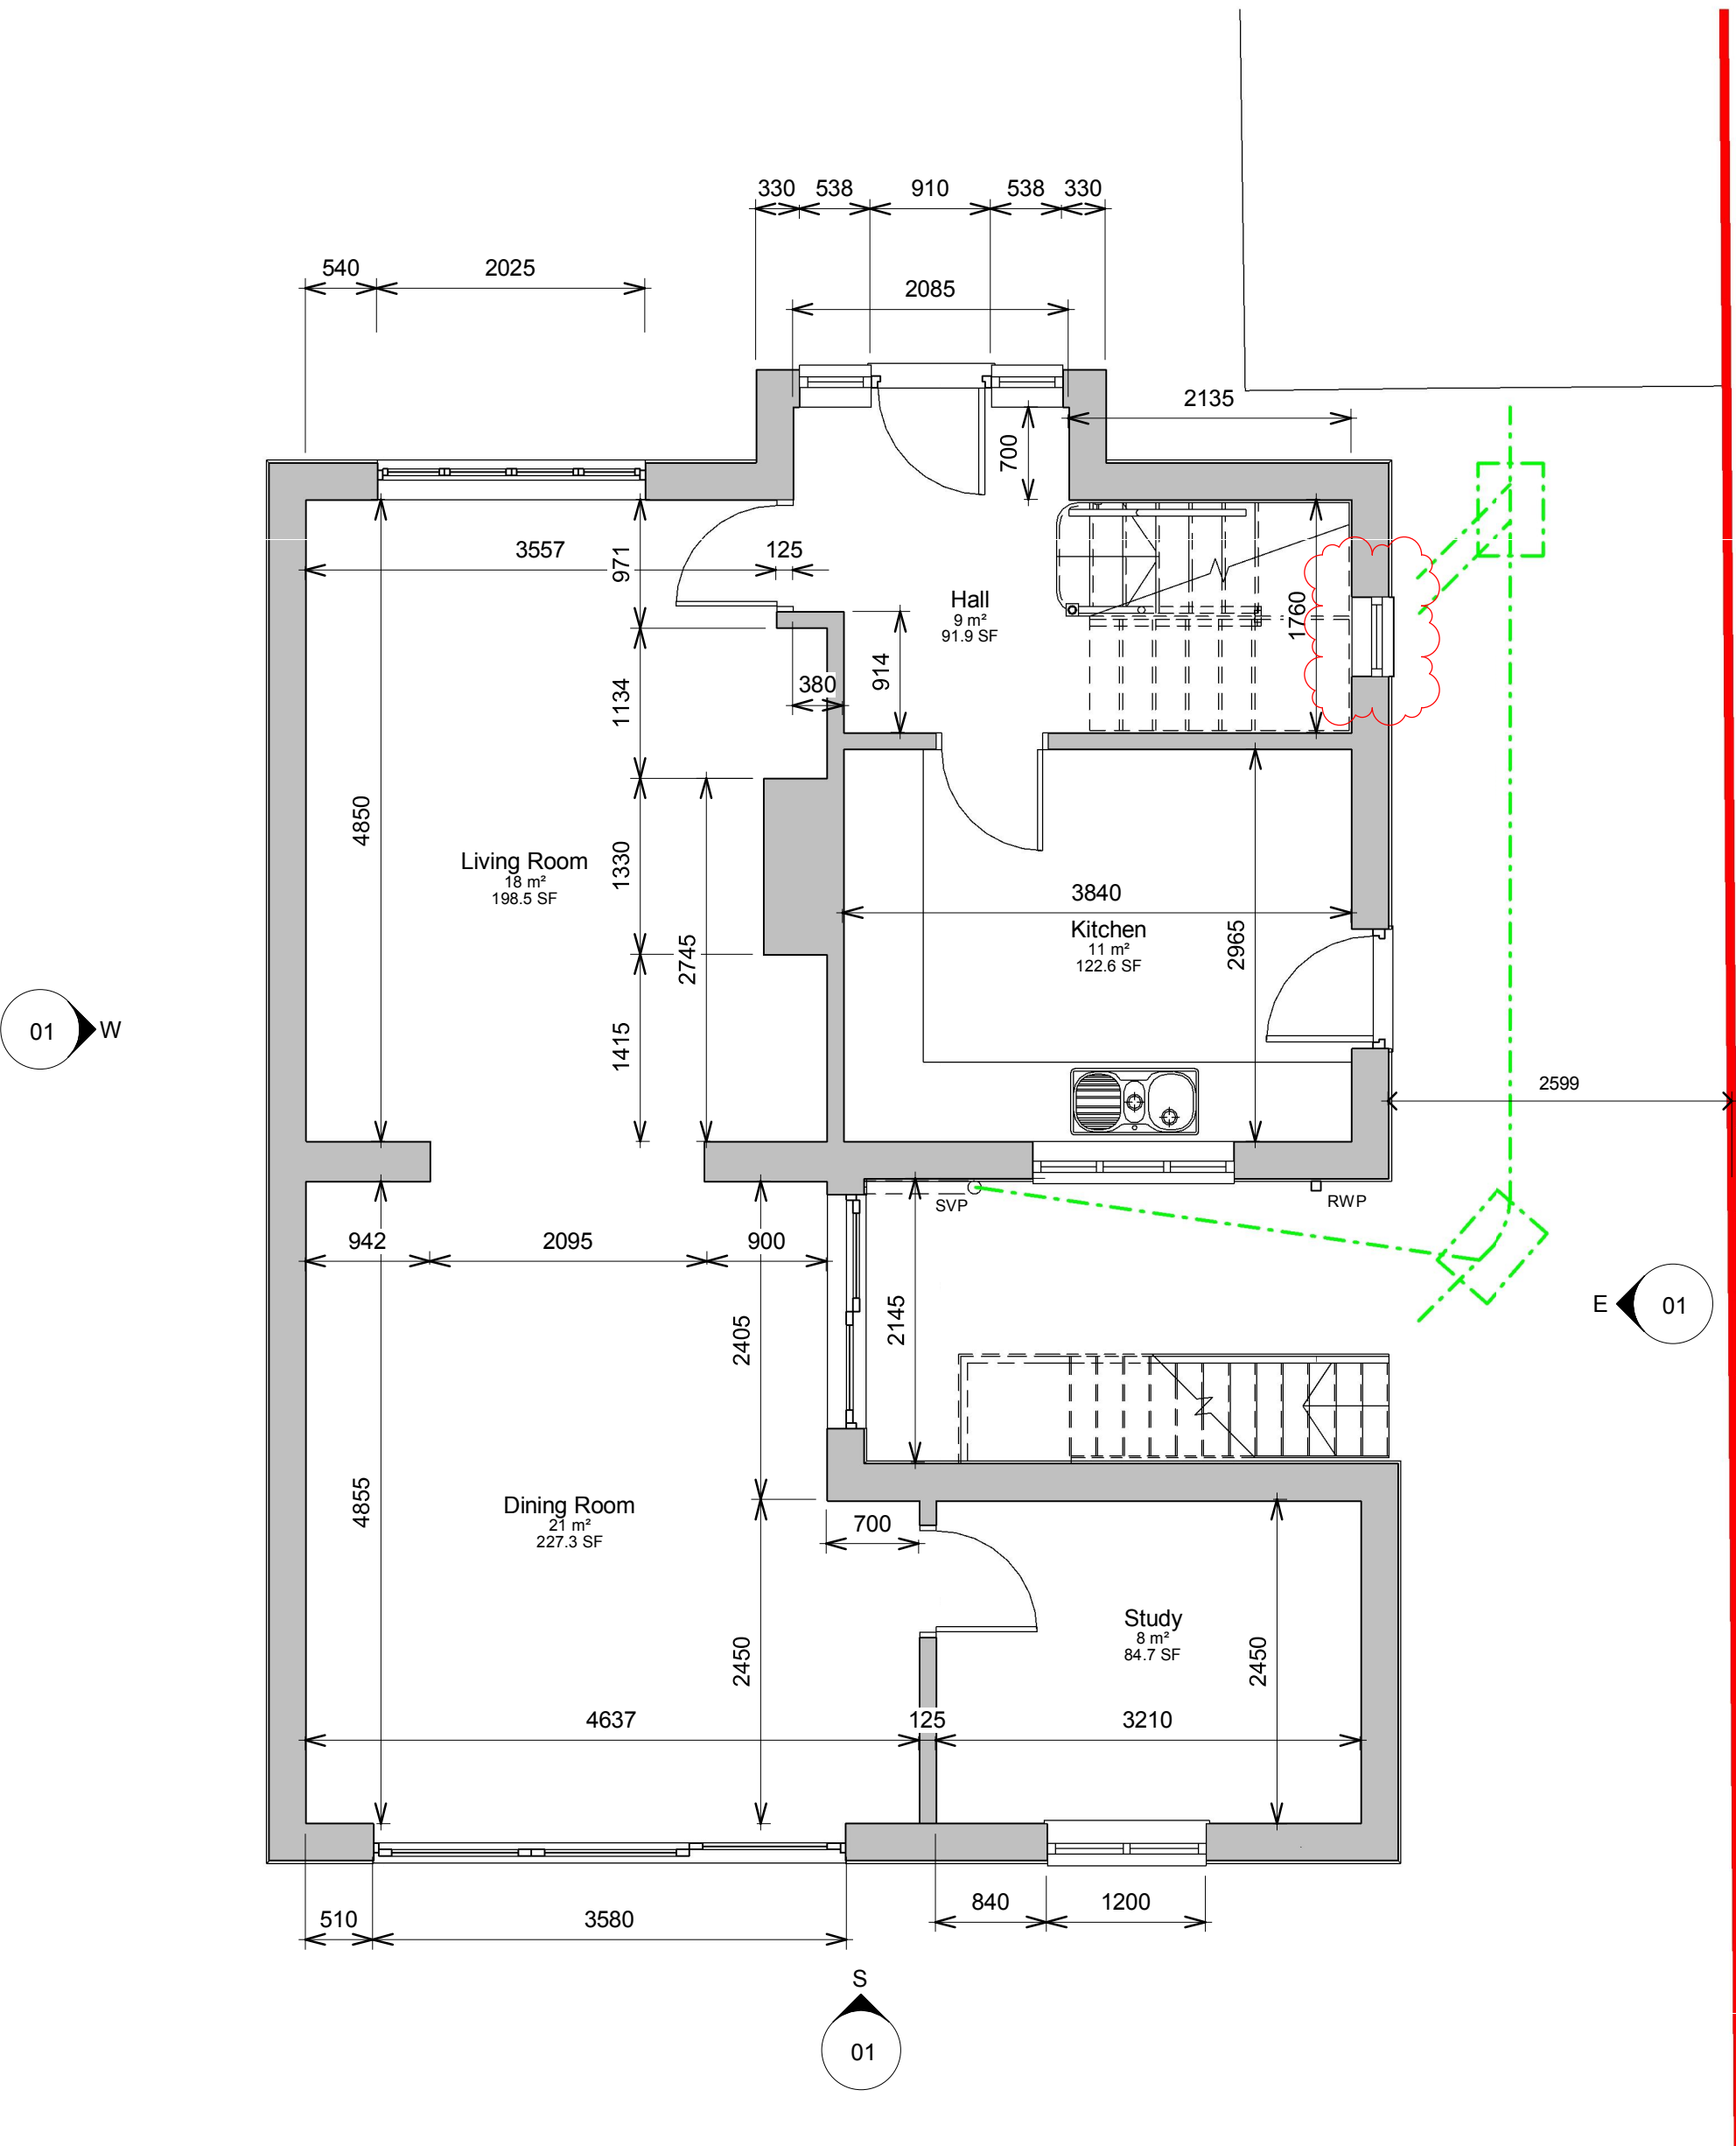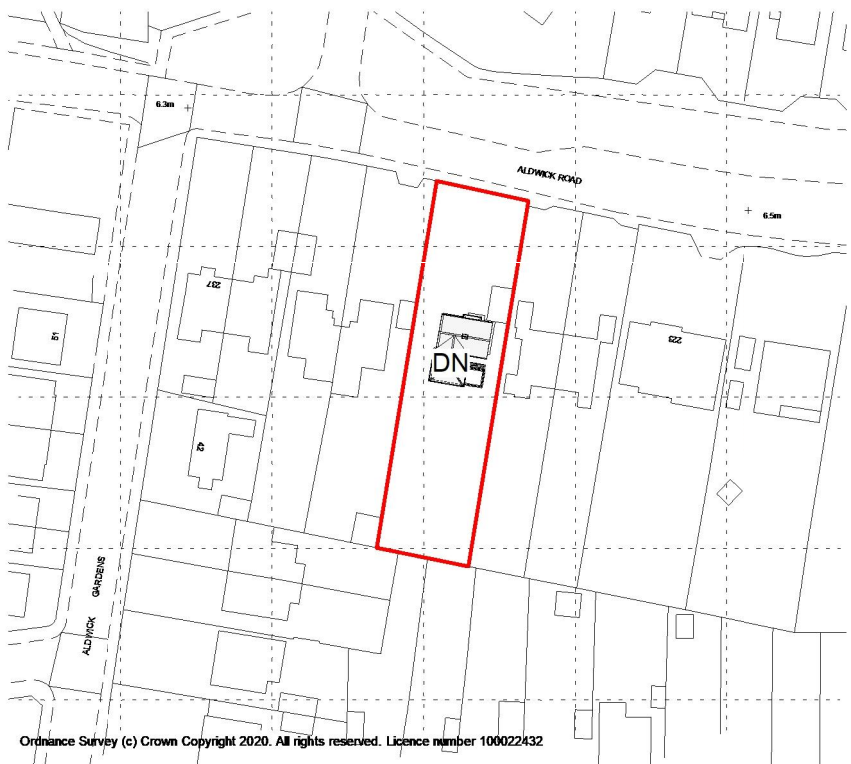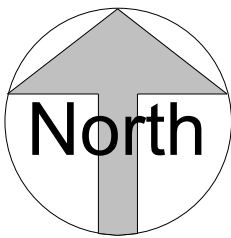

**Ground Floor Plan as existing**  
1 : 50

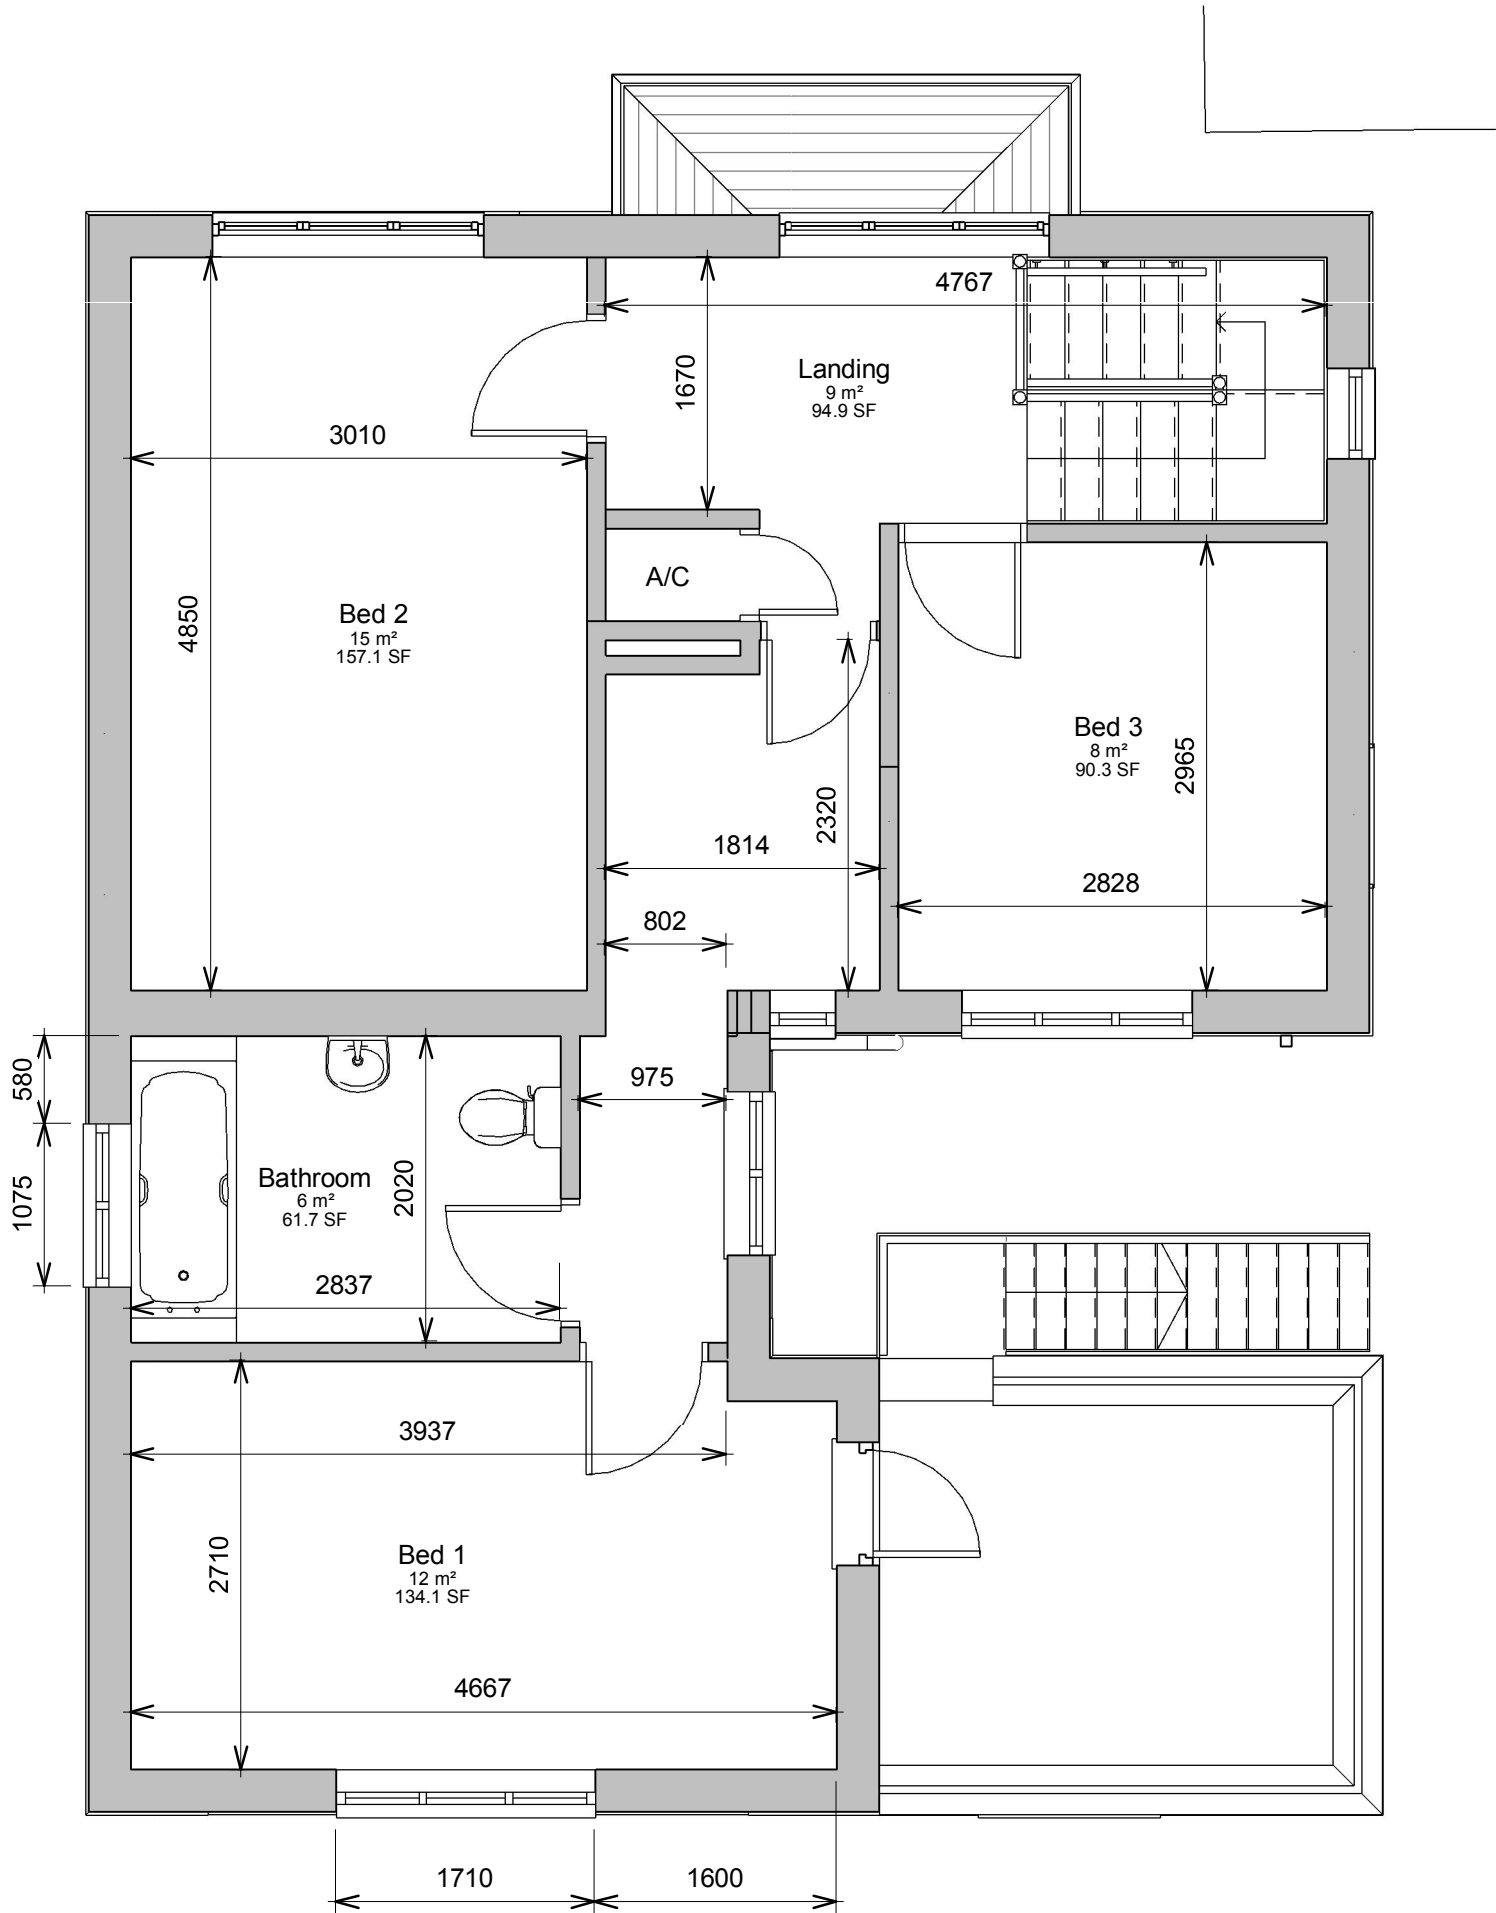

**First Floor Plan as existing**  
1 : 50

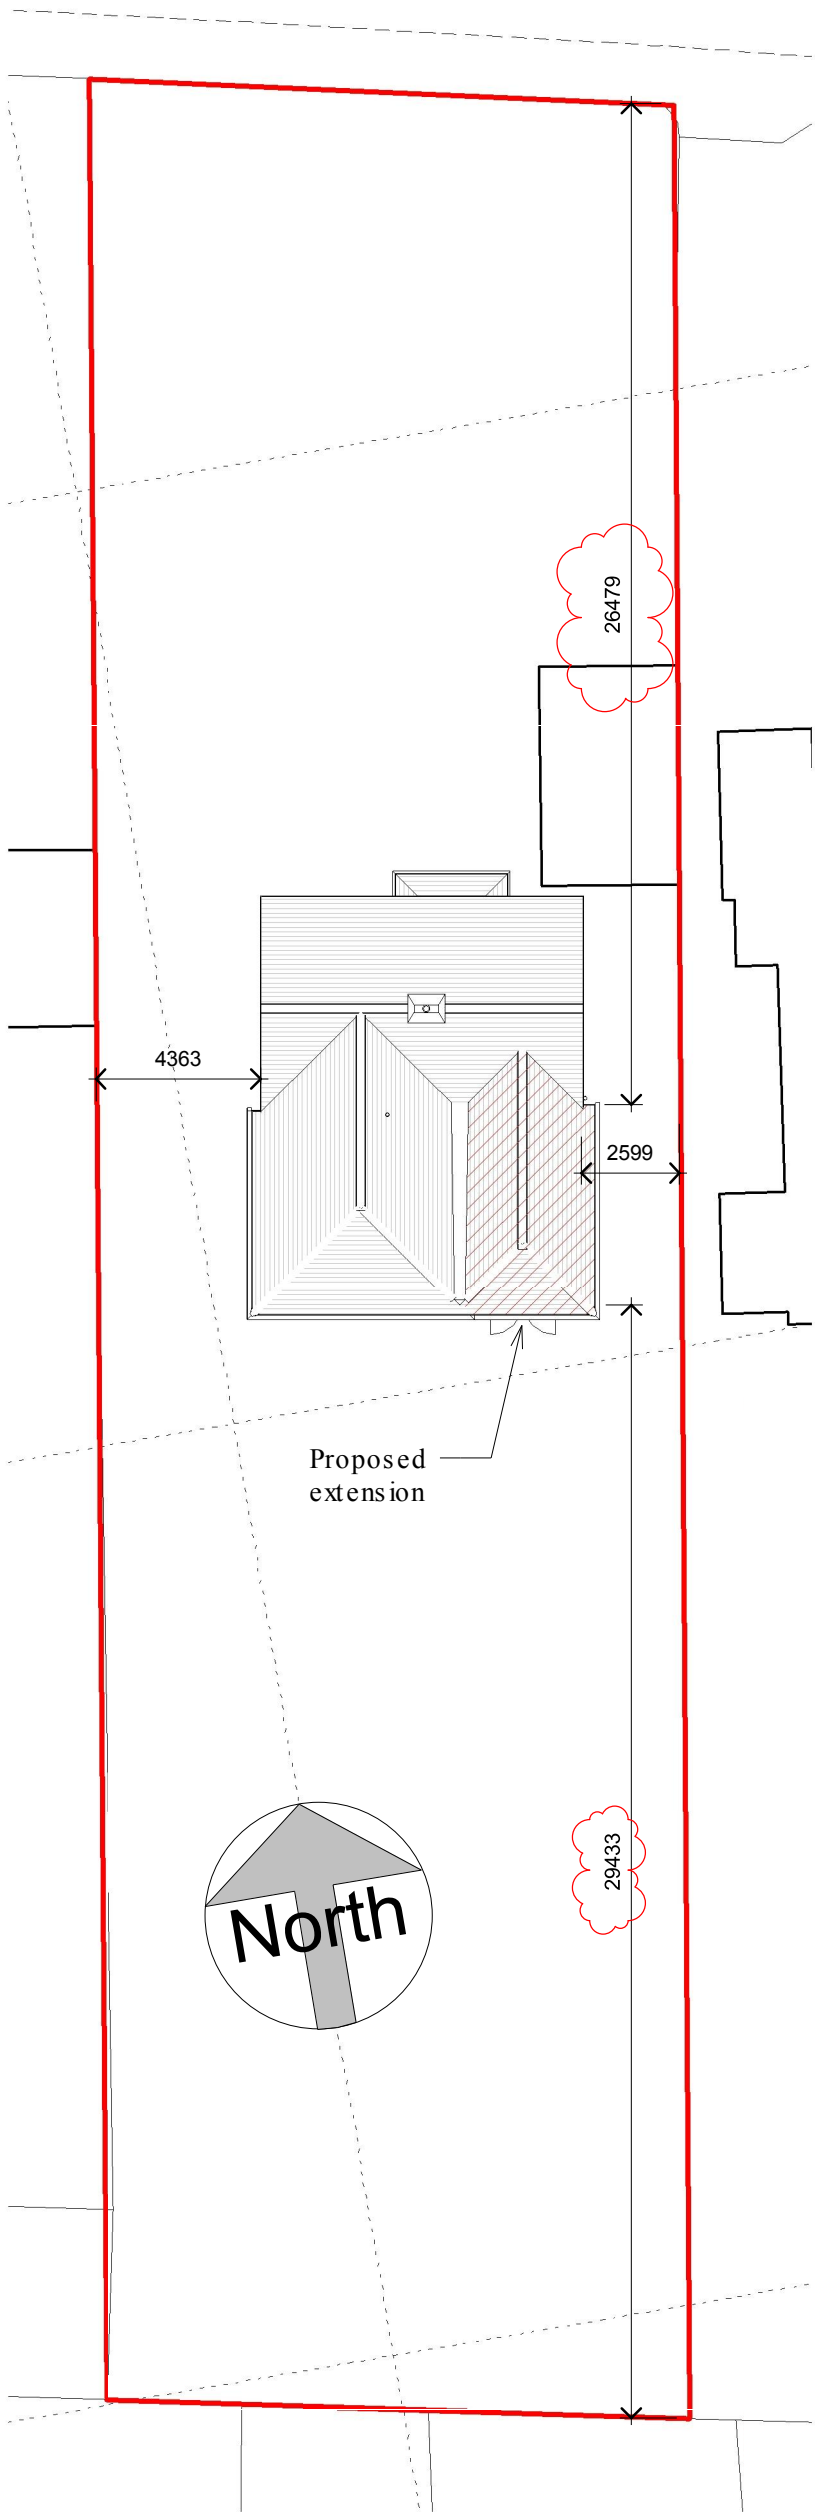

**Site Plan as proposed**  
1 : 200



**Rob Winzar Architectural Services**  
Chartered Architectural Technologist

Stubbington, Fareham, Hampshire PO14 2SQ

tel. 07954 376410  
rob.winzar@outlook.com  
www.robwinzar.co.uk



Project  
**Proposed Extension**  
**229 Aldwick Road Bognor**

Client  
for Mr & Mrs L Meyer

Sheet  
Plans & Elevations as existing

Date  
January 2021

Status  
**PLANNING**

Drawing Number  
21-02- 01

Scale @ A1  
As indicated

Rev  
B