


0m 1m 2m 3m 4m 5m 6m 7m 8m

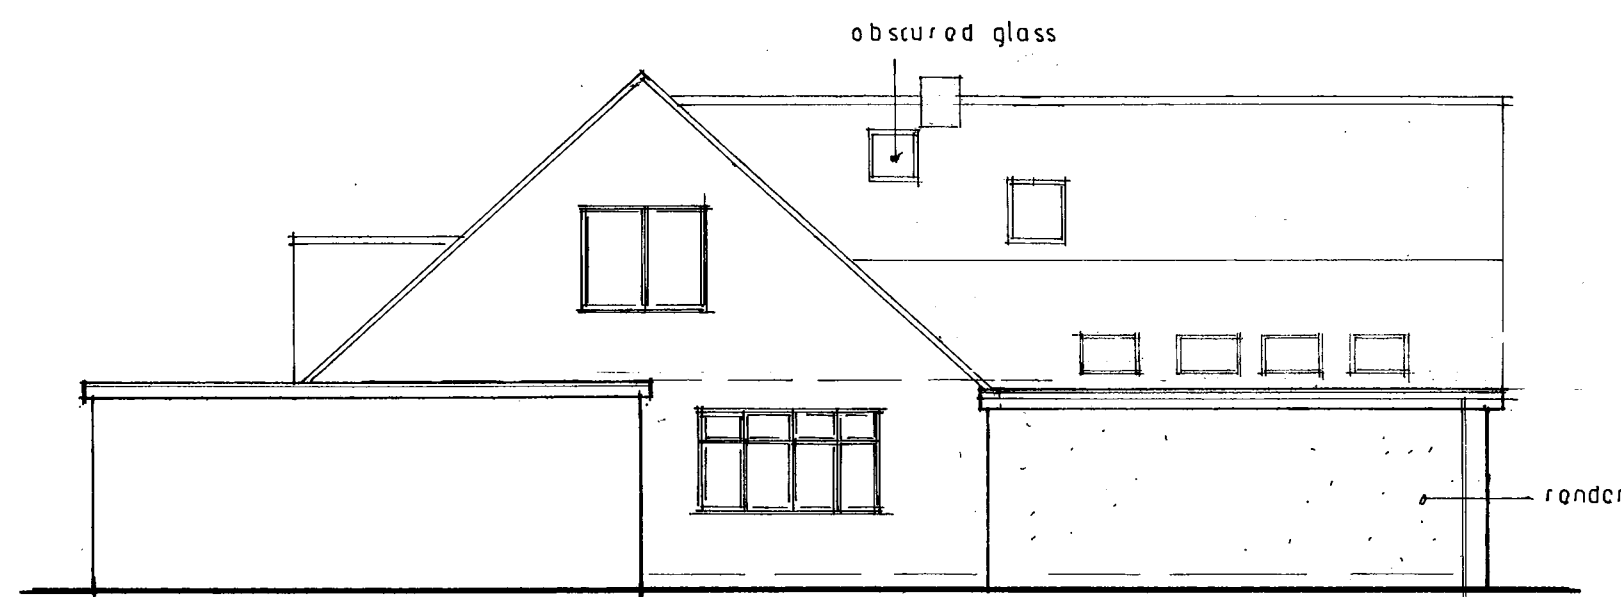

West Elevation



South Elevation



East Elevation

J P Tupper Associates 20 Sudley Road Bognor Regis West Sussex	
27 Aldwick Gardens, Bognor Regis, West Sussex.	
Proposed Extension.	
Proposed Elevations.	
Scale: 1:100.	Drg No.: 7349/05D
Date: April 2017	
All dimensions to be checked on site. Do not scale except for planning purposes.	