



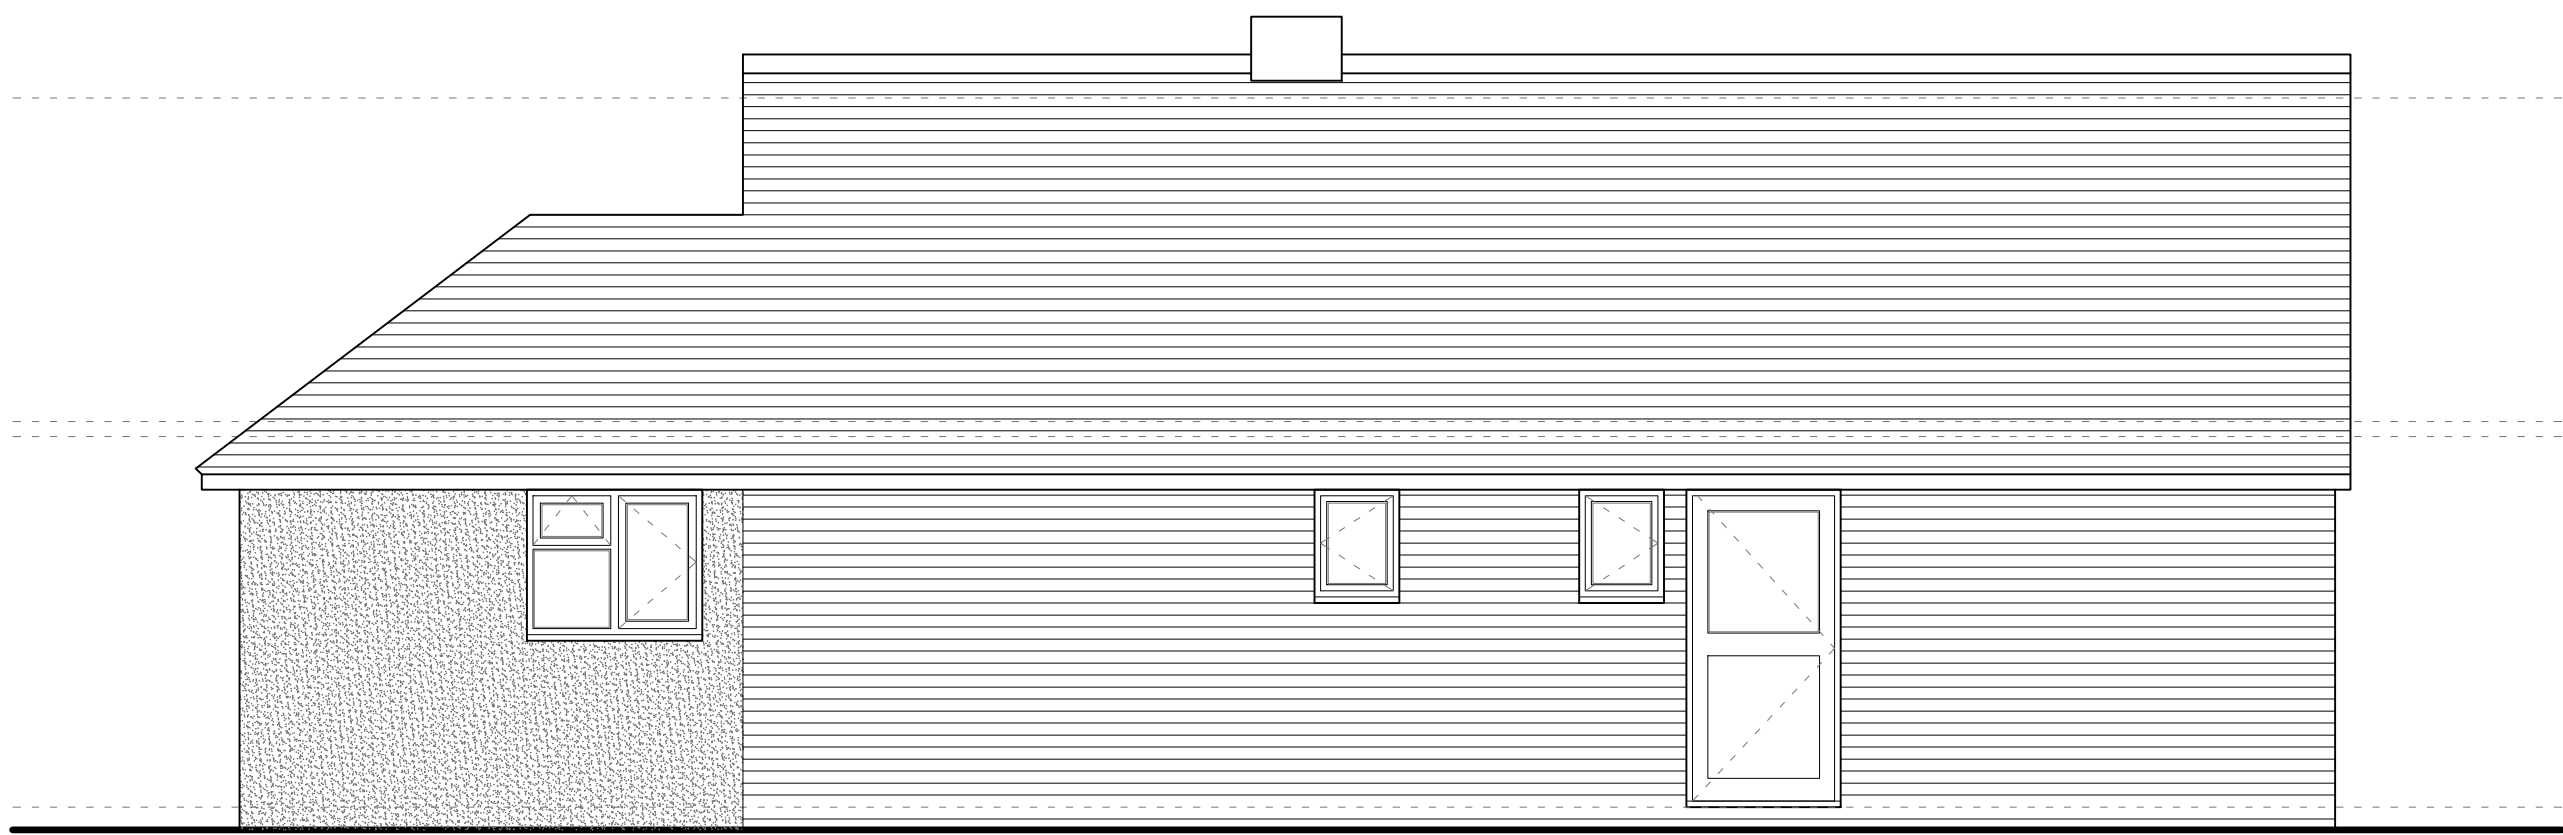


SIDE ELEVATION




FRONT ELEVATION

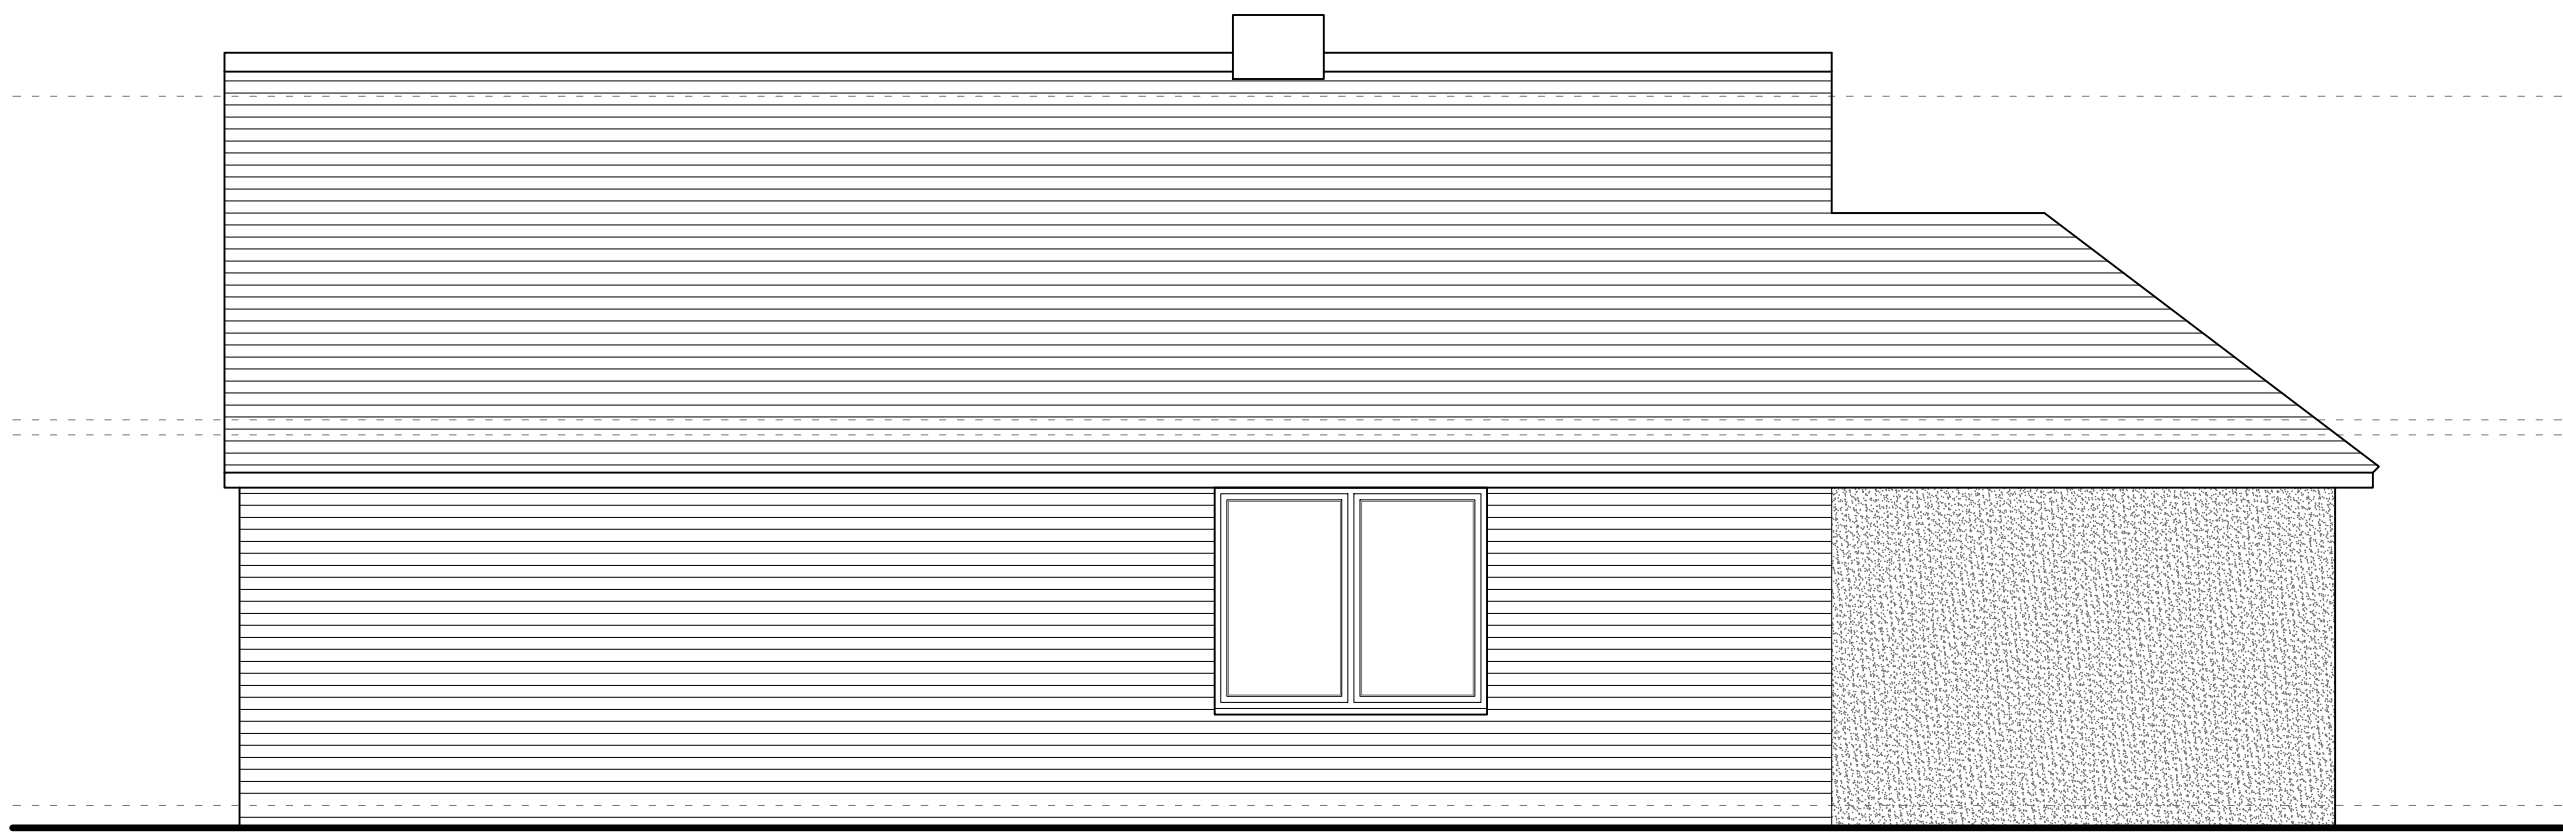


SIDE ELEVATION

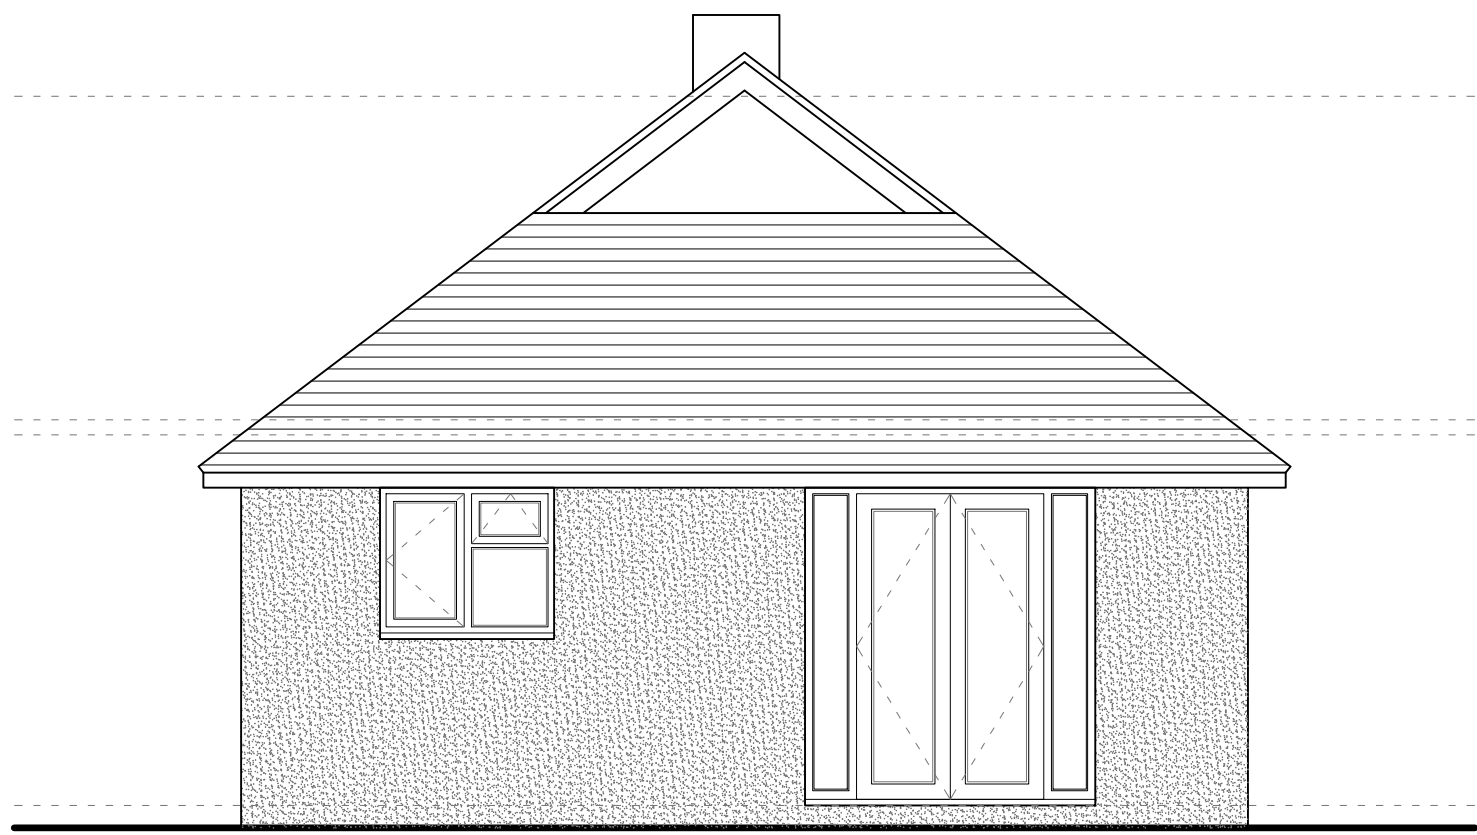

REAR ELEVATION

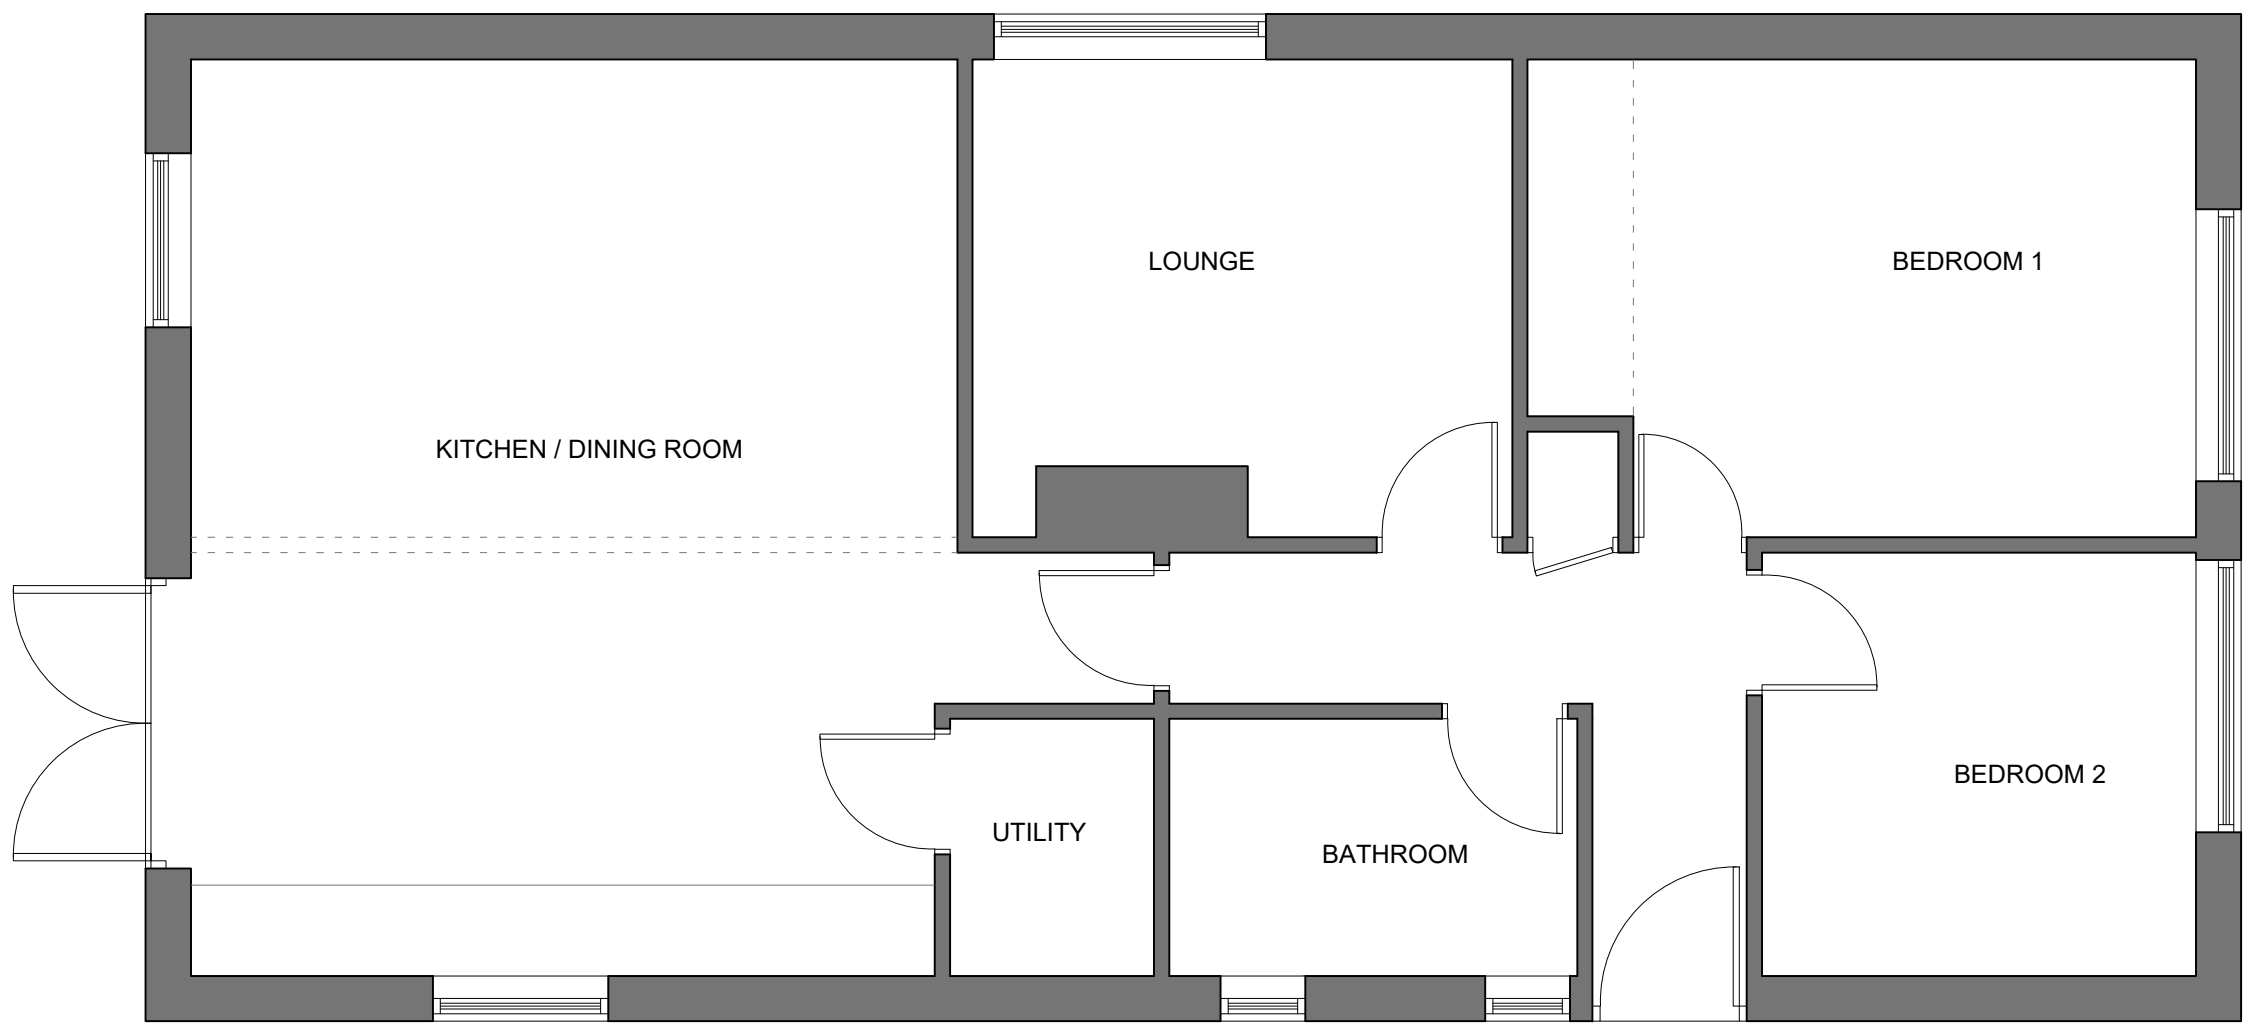

GROUND FLOOR PLAN

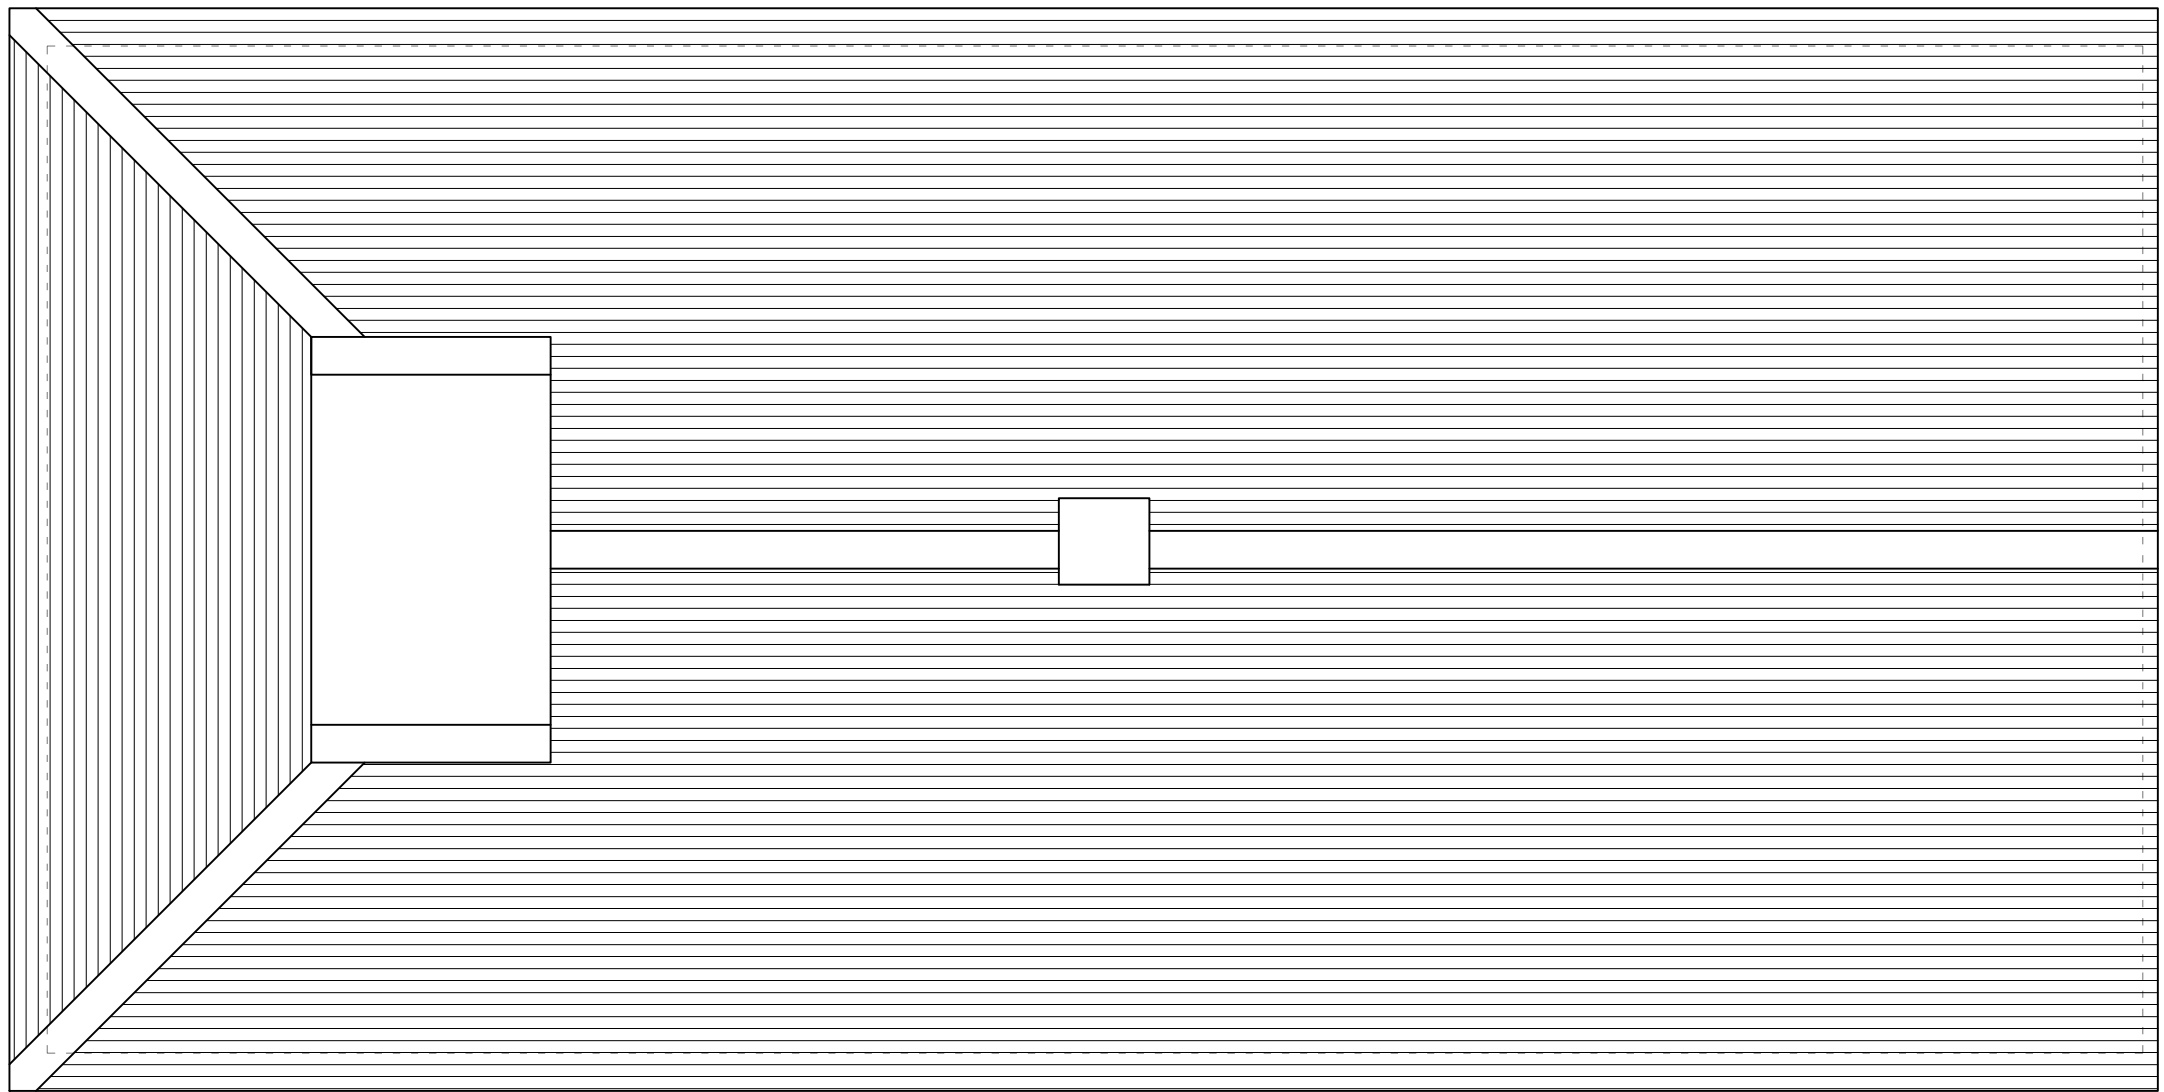

ROOF PLAN



SCALE BAR 1:50

REVISION

Site Address:
No.59 Carlton Avenue
Bognor Regis
PO21 3LP

Mr Searle

Existing Plans and Elevations

SCALE 1:50 @ A1	DATE Feb '21
SCALE 1:100 @ A3	REVISION
DRAWING No.	
2021 / 01 / 001	-