





SIDE ELEVATION



FRONT ELEVATION

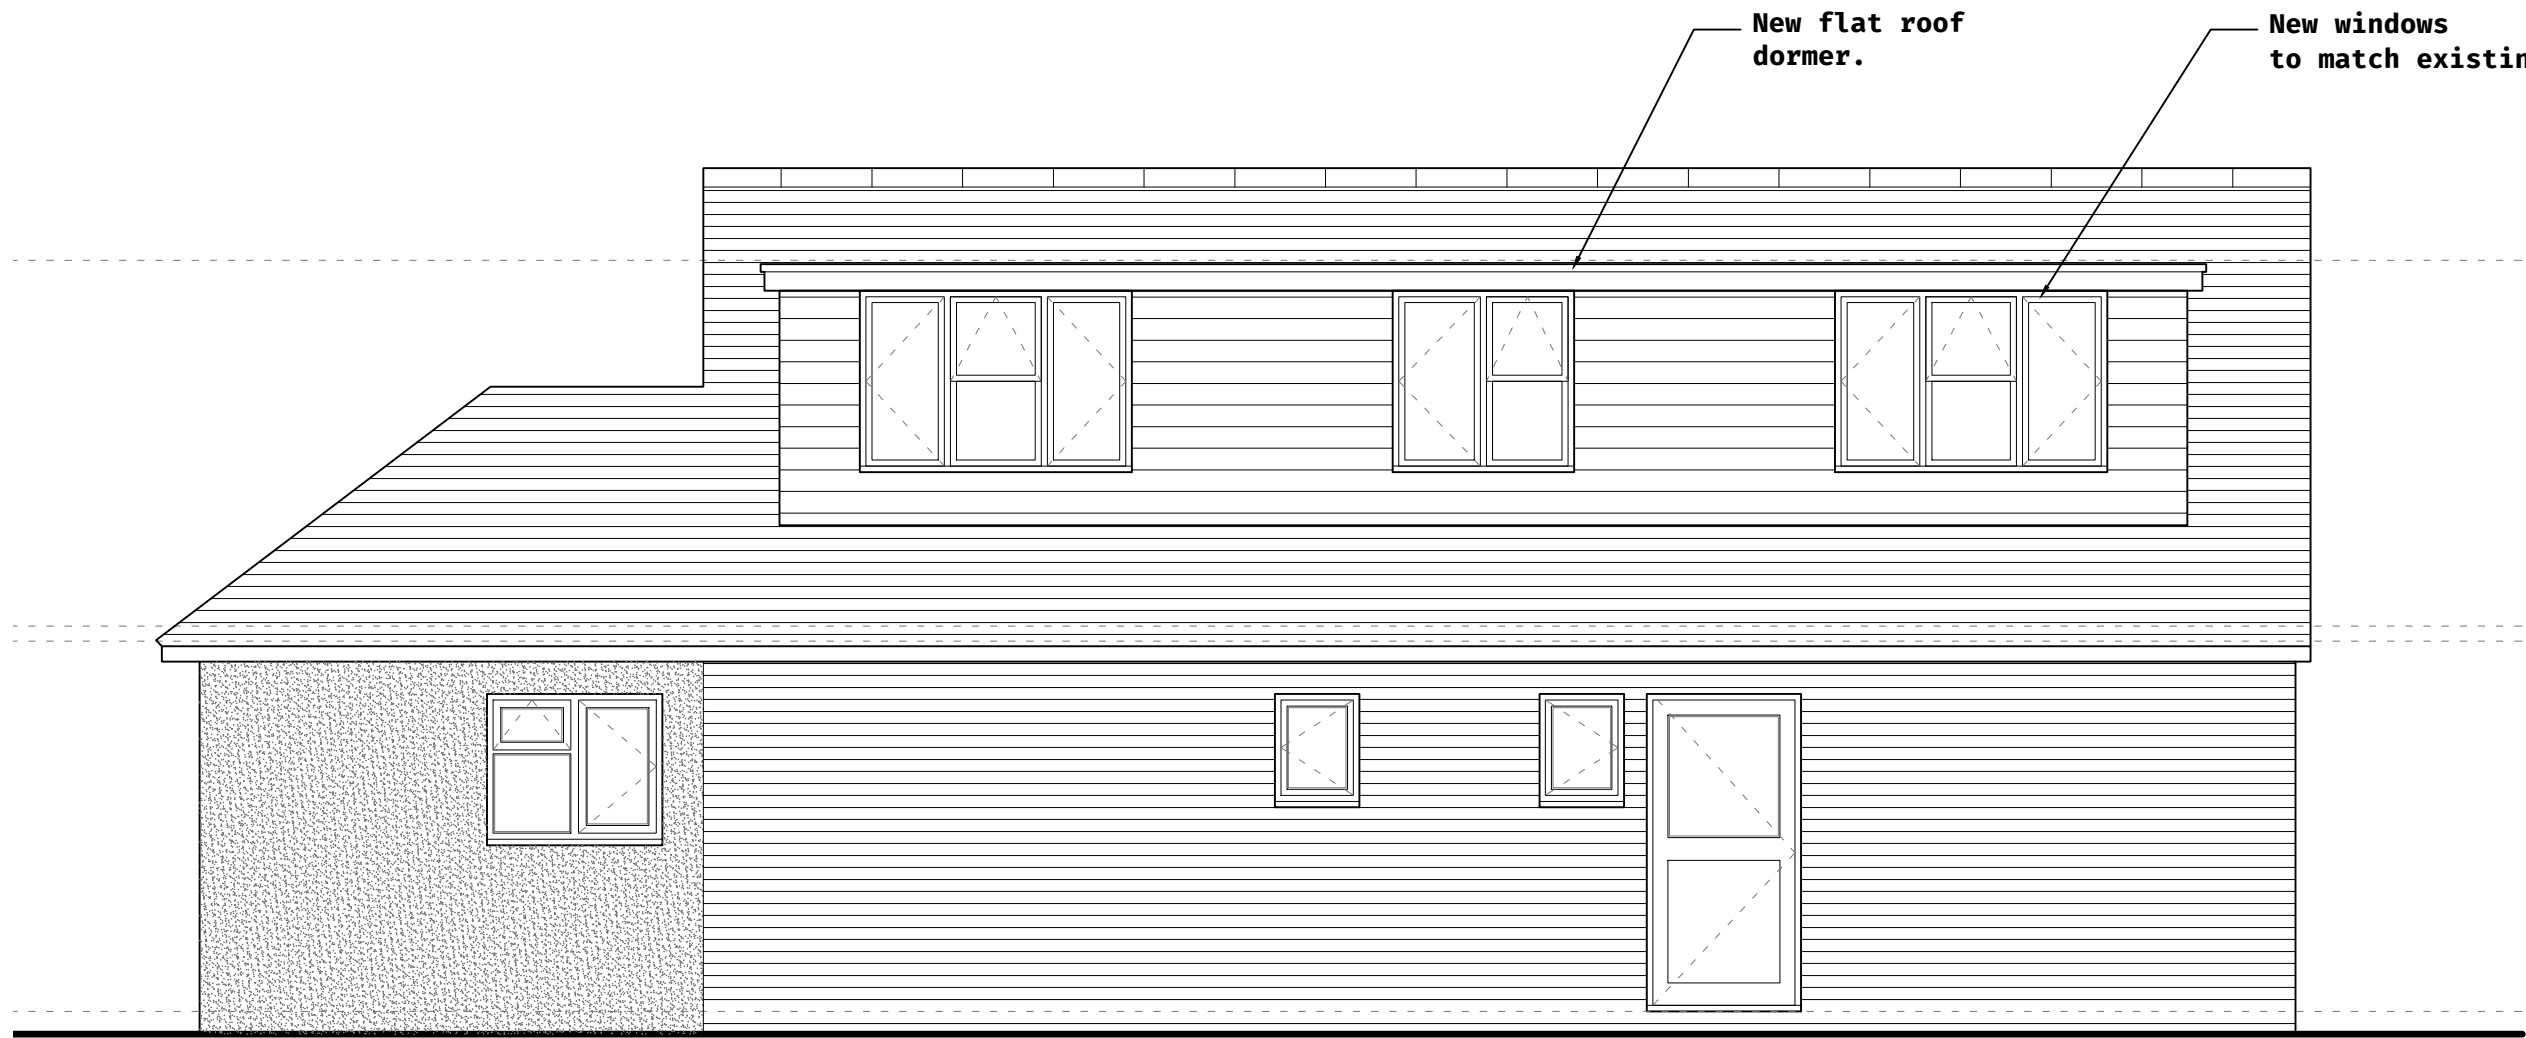


SIDE ELEVATION

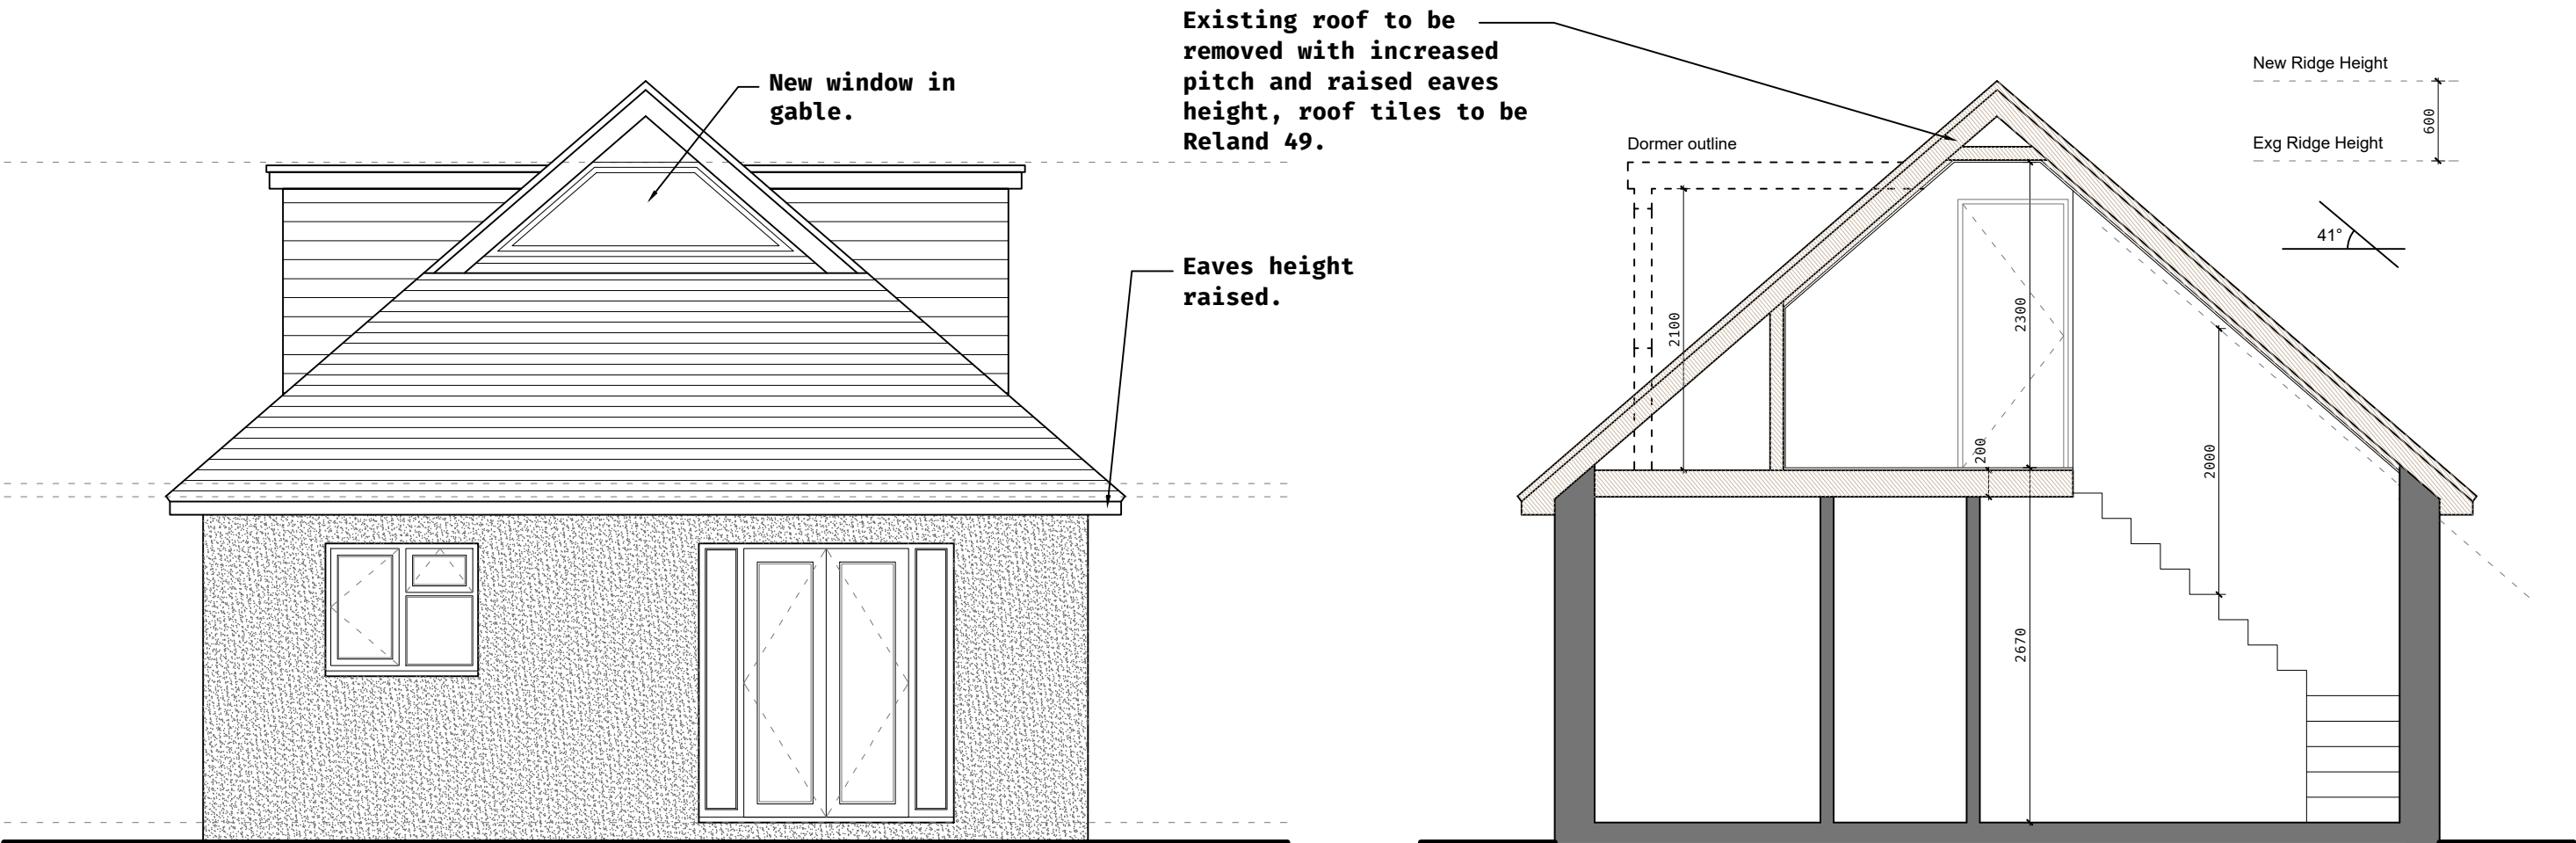


REAR ELEVATION

SECTION

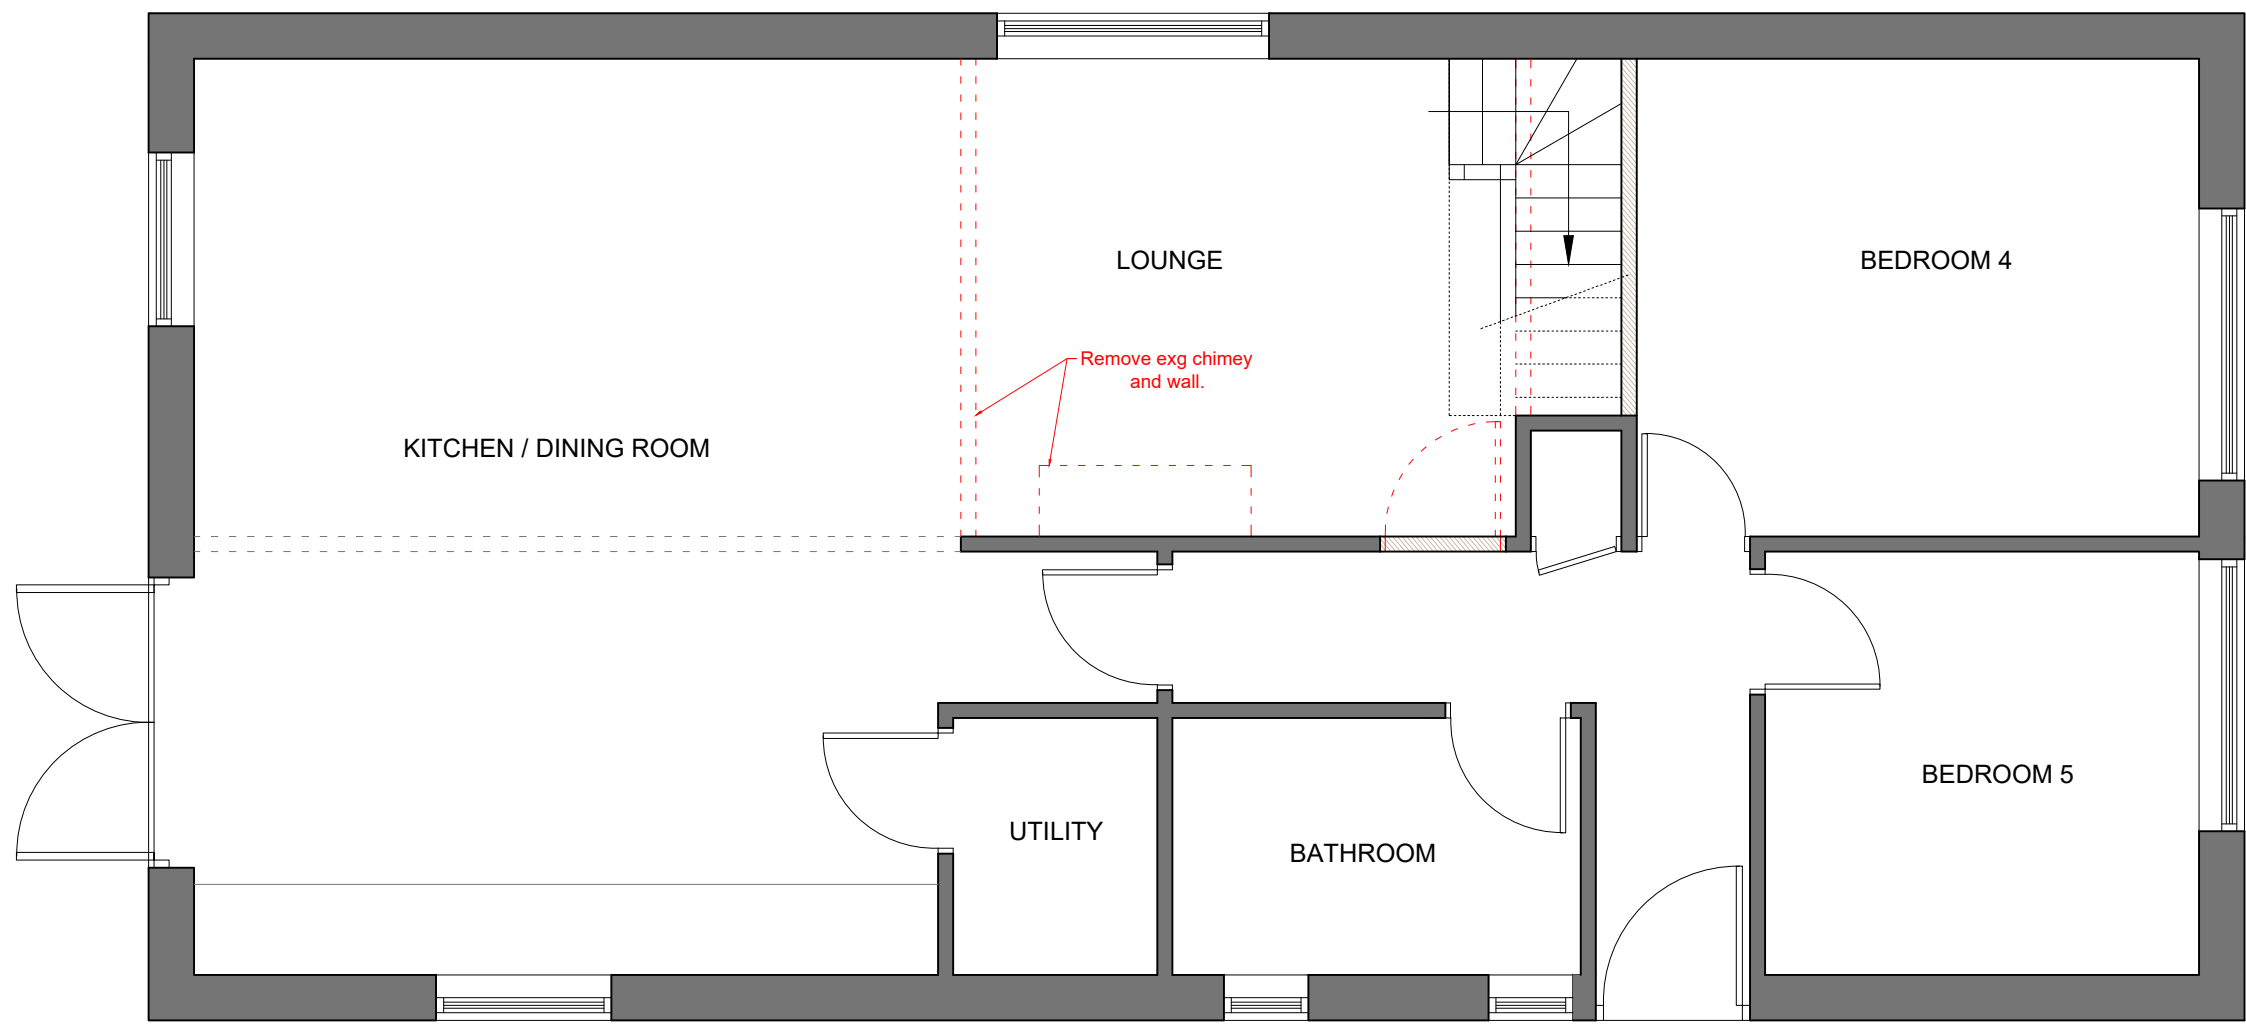

GROUND FLOOR PLAN

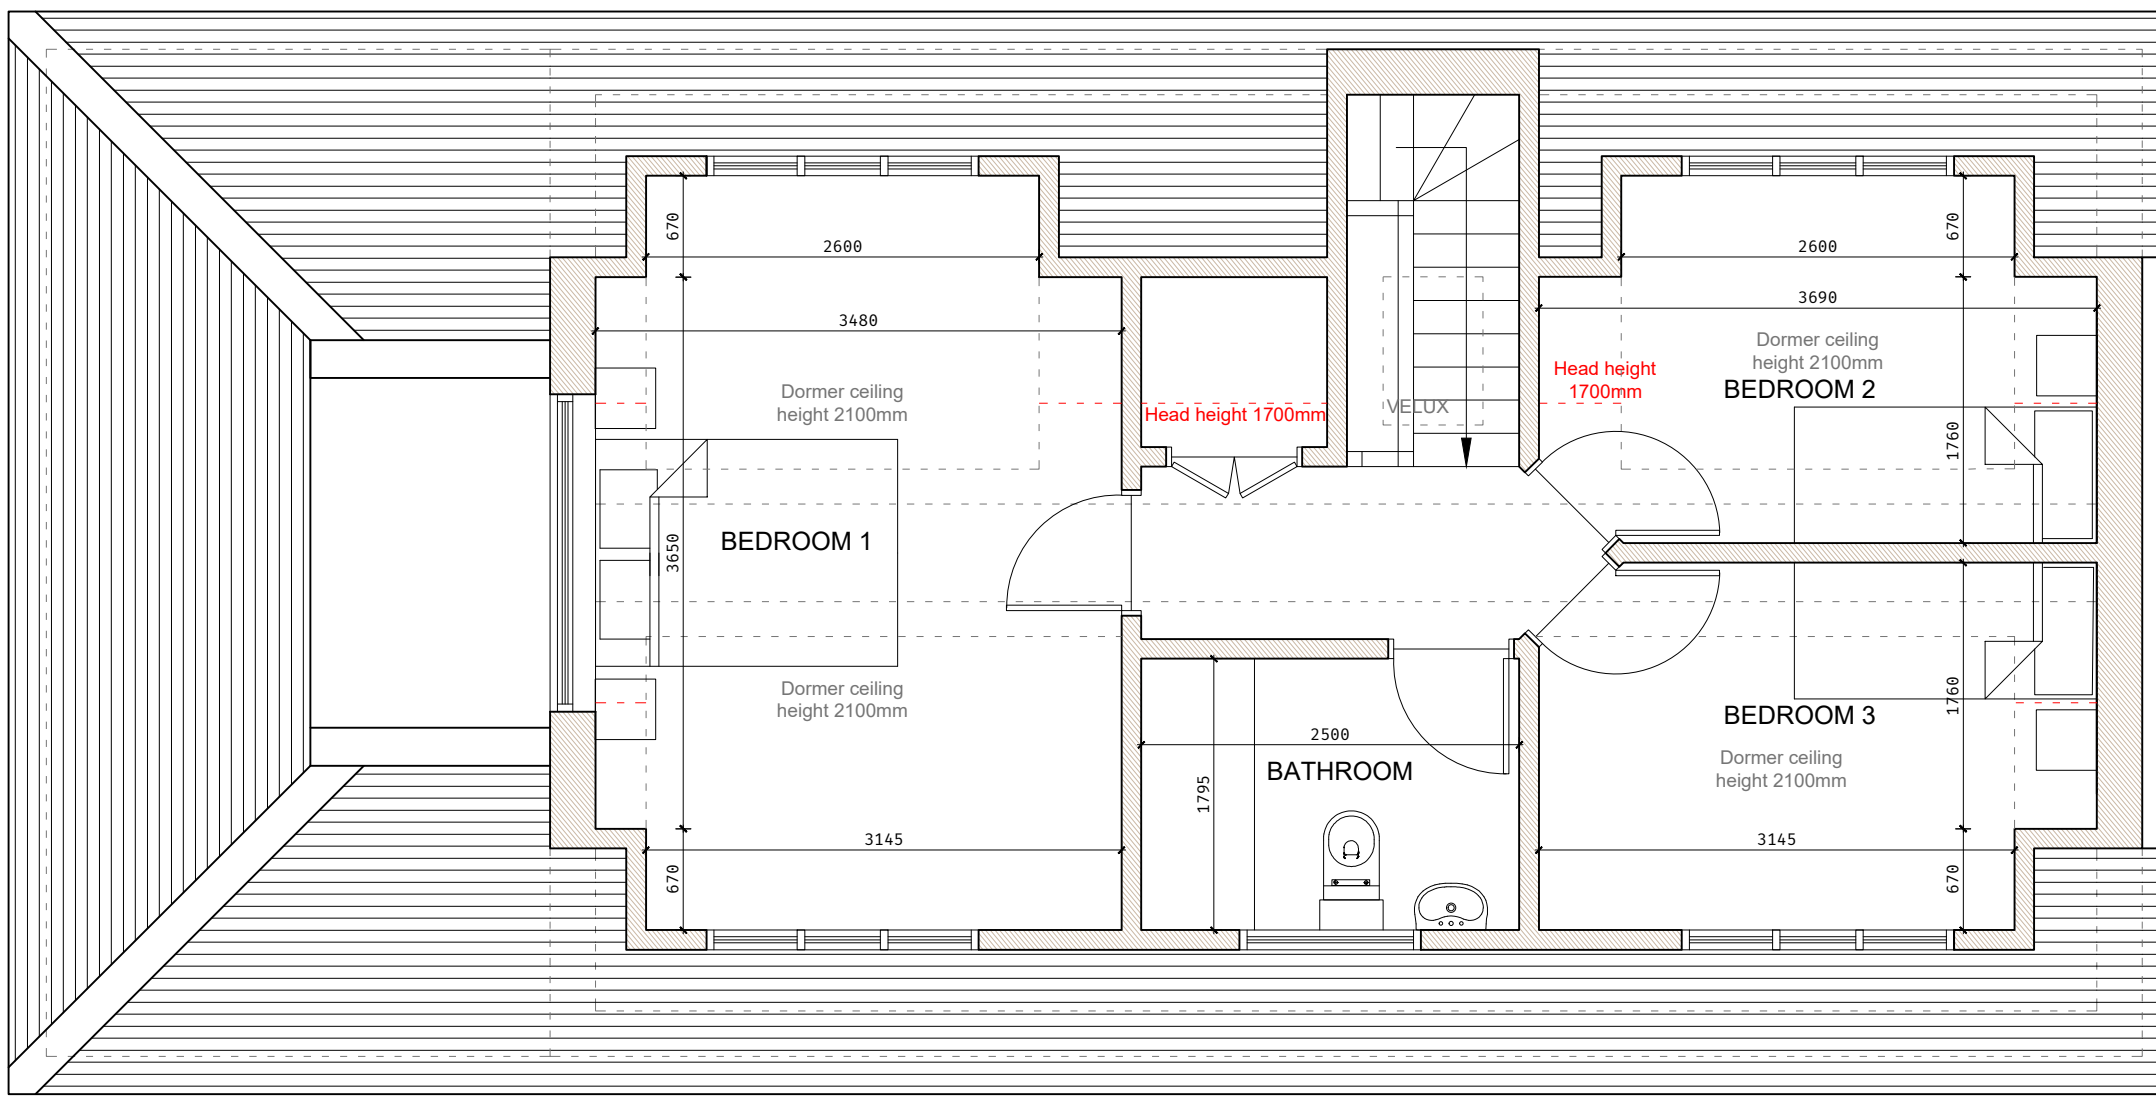

FIRST FLOOR PLAN



REVISION

Site Address:
No.59 Carlton Avenue
Bognor Regis
PO21 3LP

Mr Searle

Proposed Plans and Elevations

SCALE 1:50 @ A1	DATE Feb '21
SCALE 1:100 @ A3	REVISION
DRAWING No.	
2021 / 01 / 010	-