


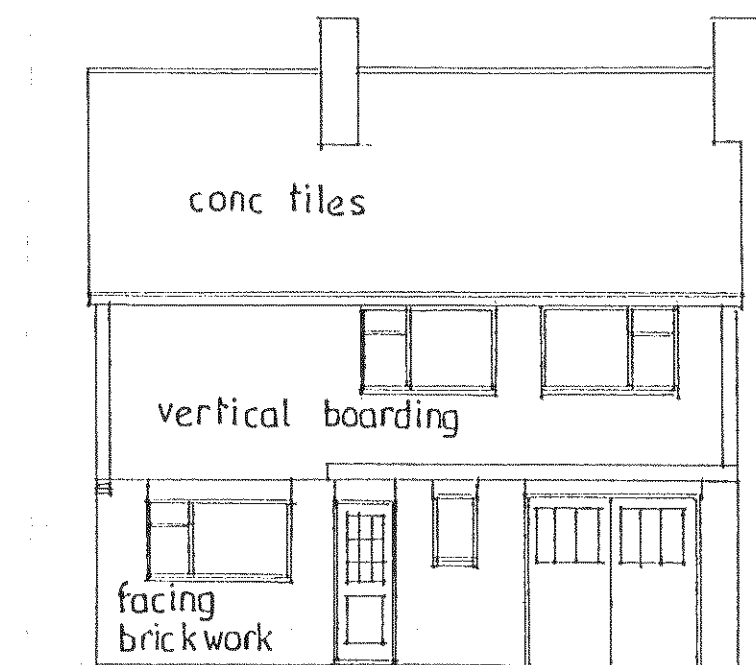


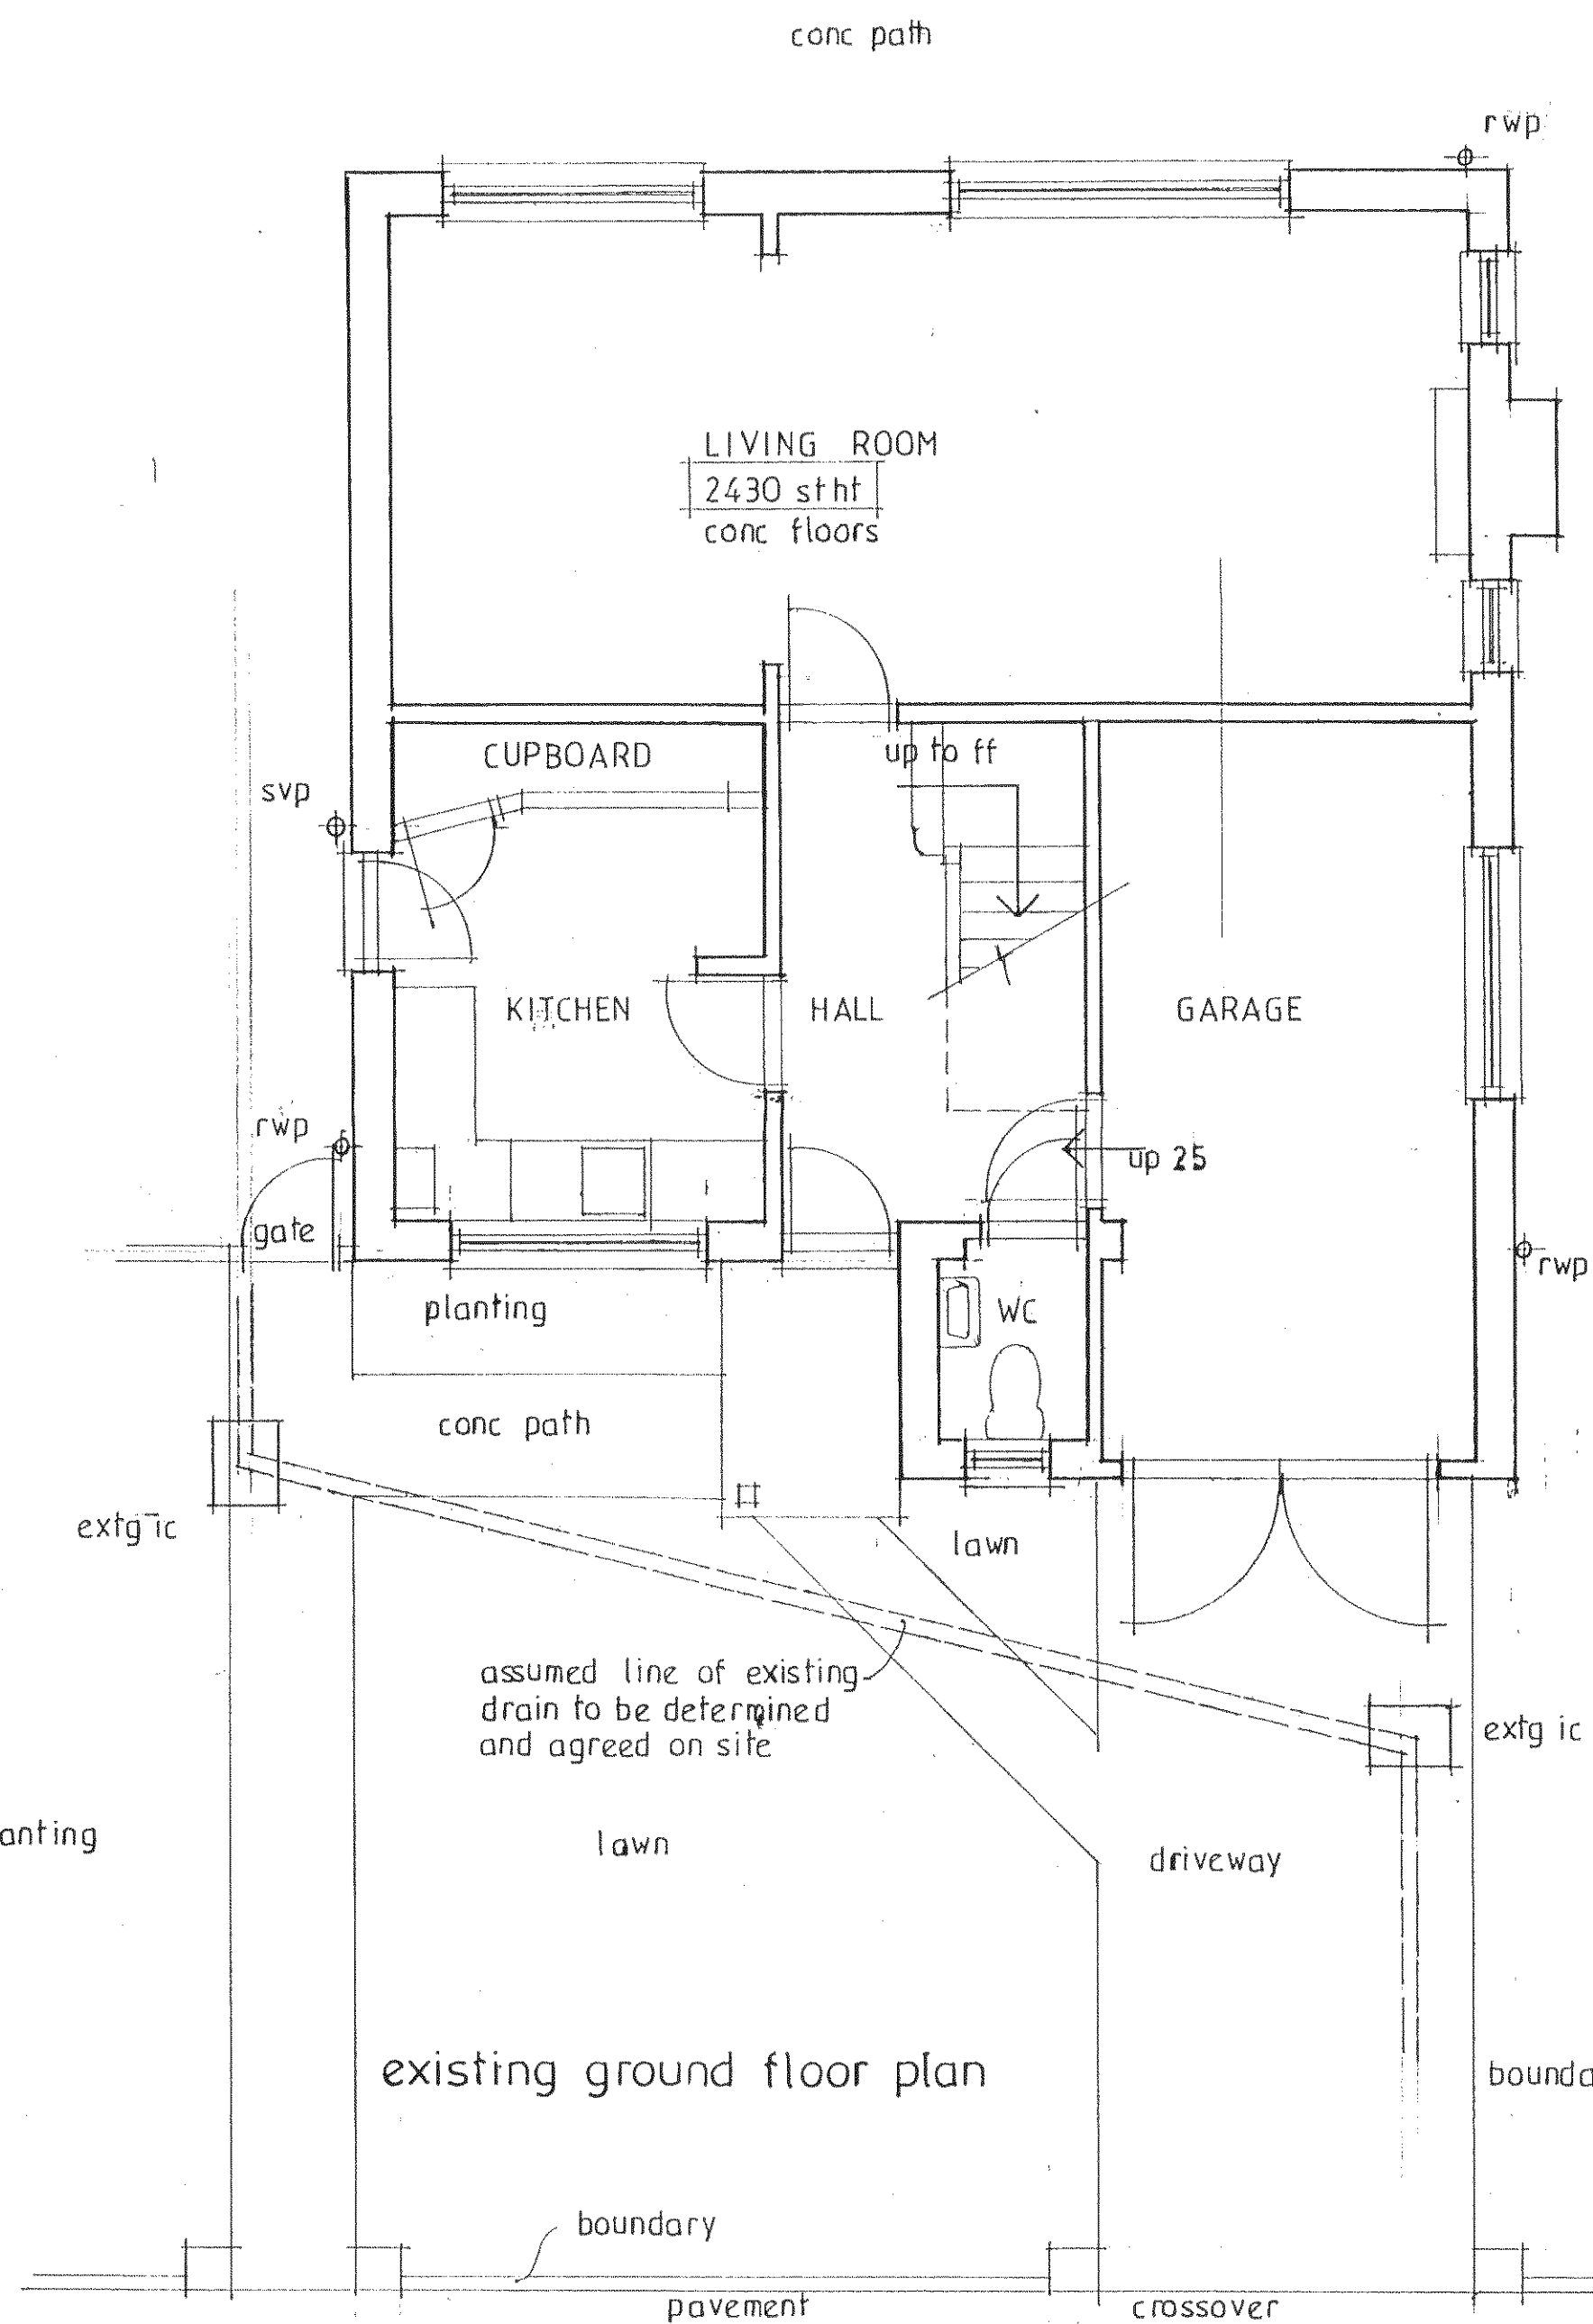


existing front elevation north

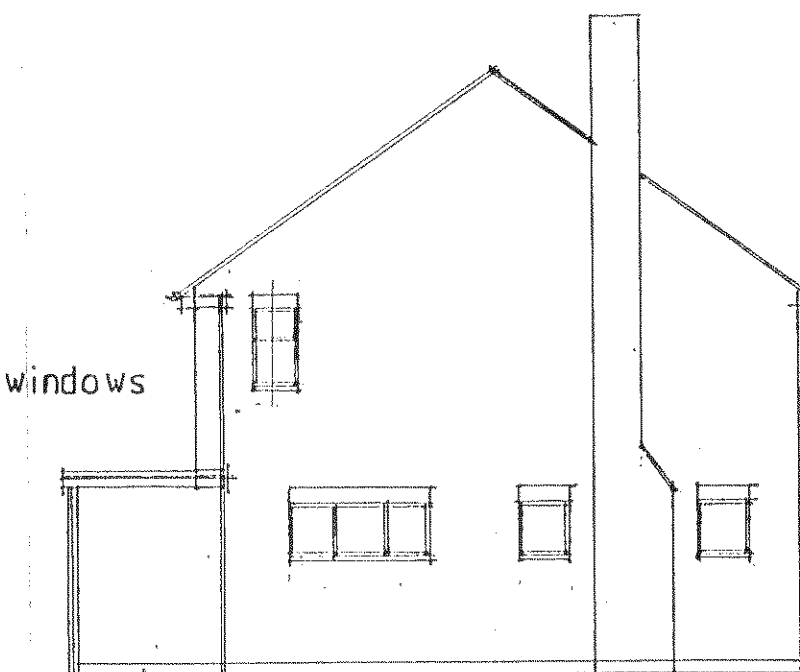


existing side elevation west

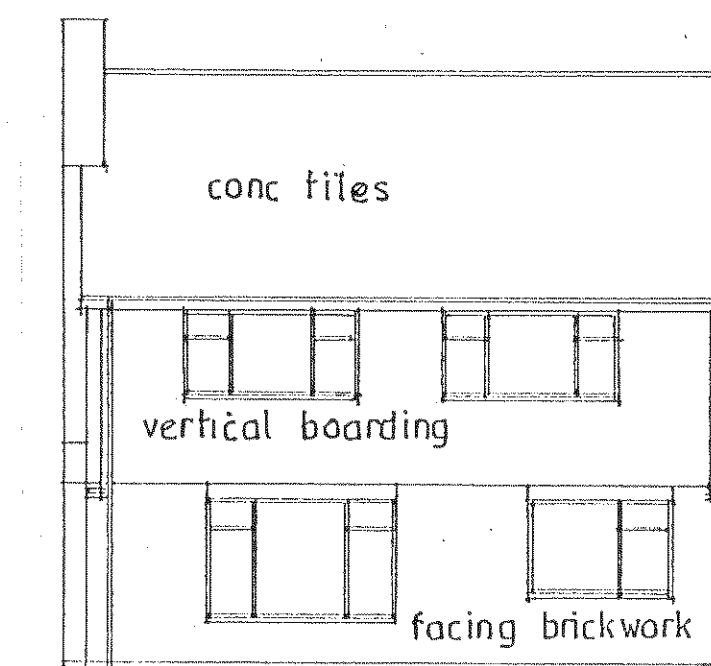

existing rear elevation south

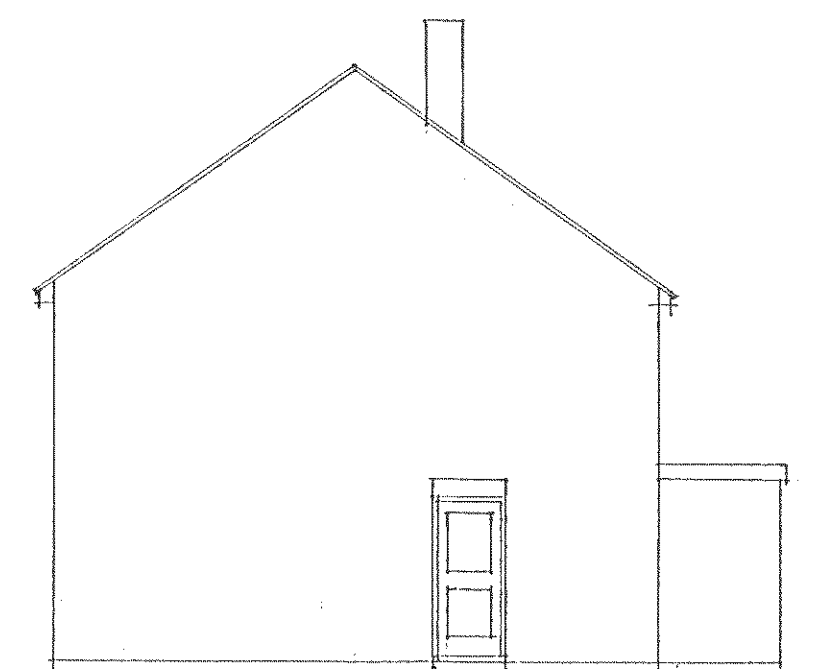

existing side elevation east
ELEVATIONS SCALE 1:100

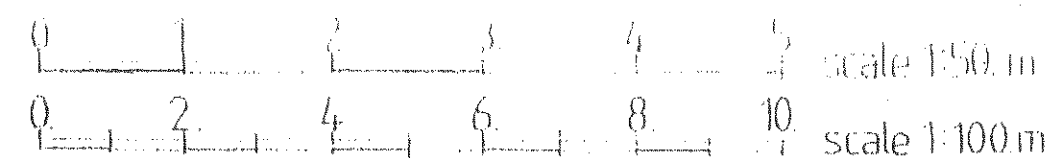

A	Date	Revision
© copyright		
DAVID YOUNG ARCHITECTURAL David Young M.C.I.A.T. 16 Waker Road Portsmouth PO2 8PQ Tel: 02392 677275 Email: info@davidyoung.co.uk www.davidyoung.co.uk Chartered Institute of Architectural Technologists		
Client MR AND MRS N HOWICK		
Job Title 16 ST RICHARDS DRIVE ALDWICK WEST SUSSEX		
Drawing Title EXISTING PLANS AND ELEVATIONS		
Scale 1:100 1:50 at A2		
Date Feb 2015 Drawn by D.F. Young		
Drg. No. 176/1/15		Rev.