
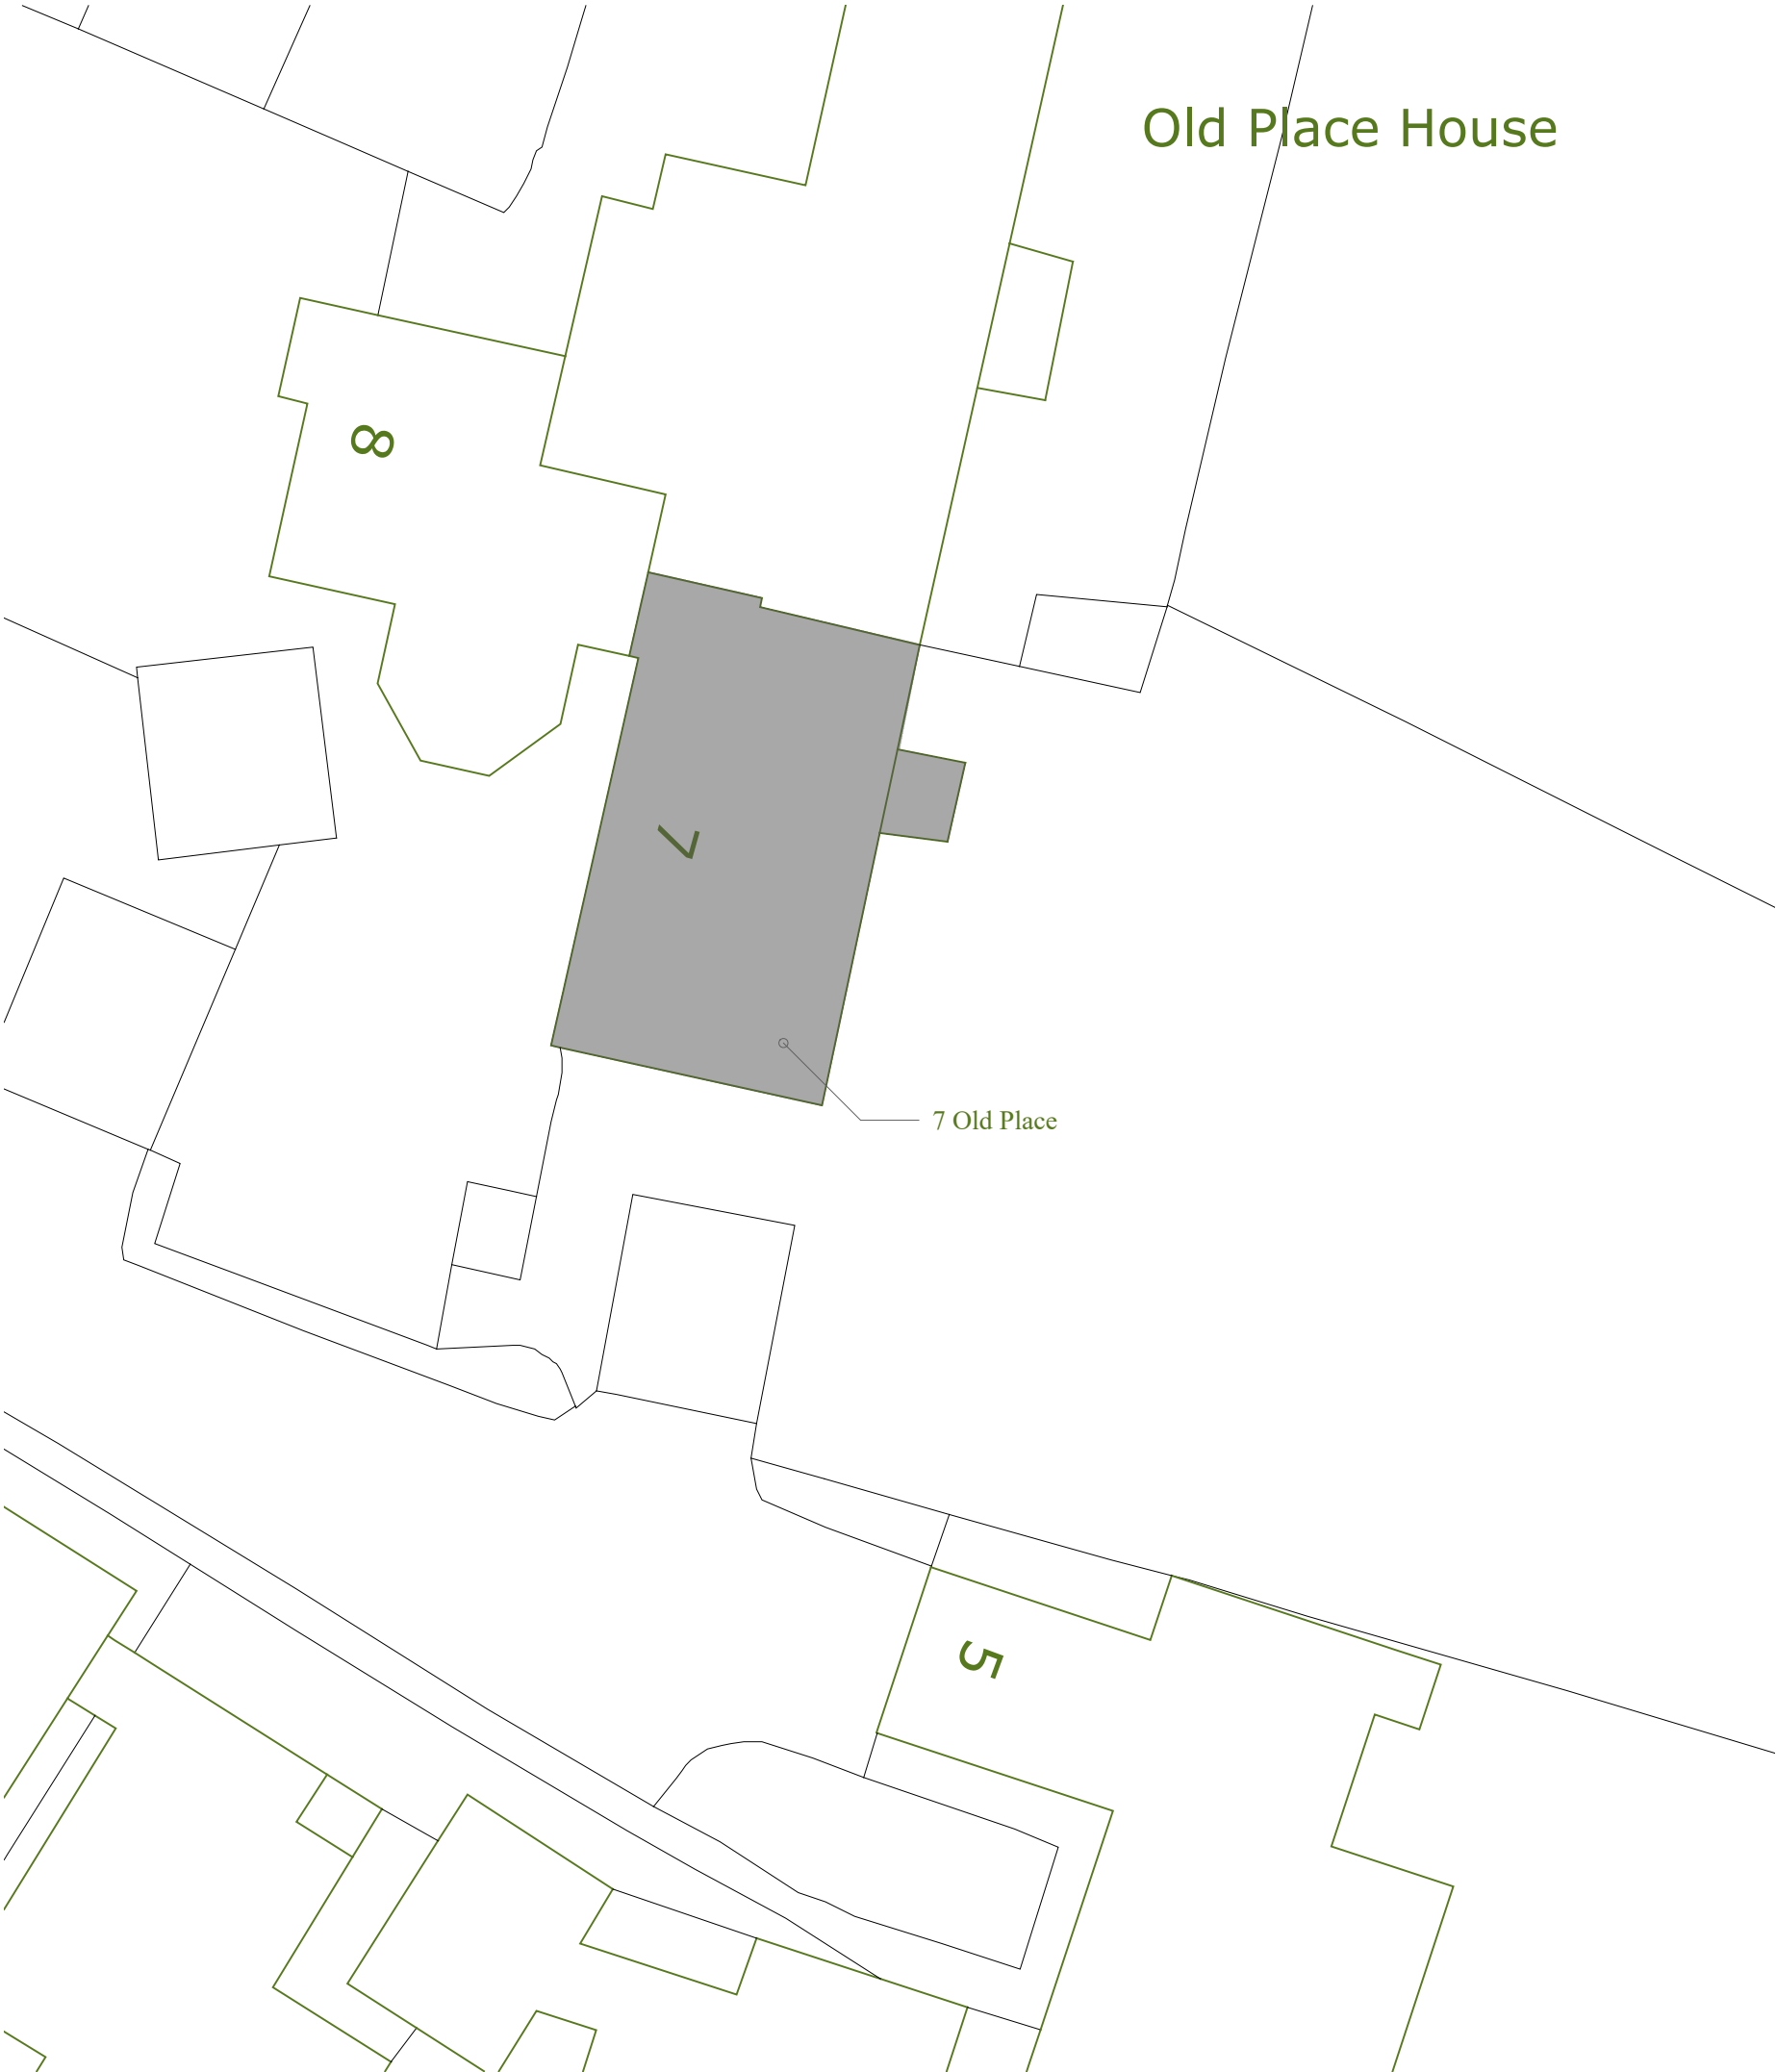
 


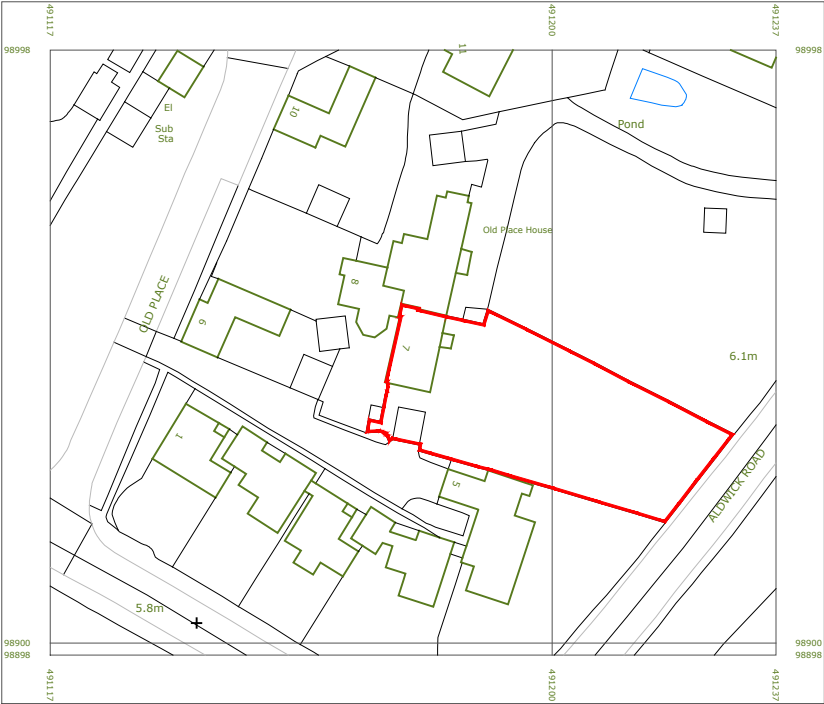

This drawing is the copyright of
Manorwood Construction Ltd.

Do not scale from this drawing except for
Local Authority planning purposes

All dimensions must be checked on site
prior to commencement of works

Address

7 Old Place, Bognor Regis,
W. Sussex, PO21 3AU

Drawing


Rear Elevation (West)

Job No. 1901LO	Drawing No. 1000
Drawn Date 27.02.2020	Issue Date 27.02.2020
Drawn By MD	Checked By BK
Scale @ A3 1:1250	Revision ###

Revision Details

Status

FOR COMMENT

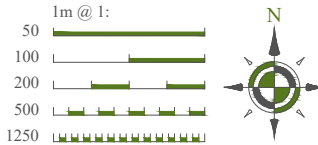

Studio 5
Chilgrove Business Centre
Chilgrove
Nr Chichester
West Sussex
PO18 9HU

tel: 01243 201 102
email: enquiries@manorwood.co.uk
web: www.manorwood.co.uk



EXISTING SOUTH ELEVATION



PROPOSED SOUTH ELEVATION

Address
7 Old Place, Bognor Regis,
W. Sussex, PO21 3AU

Drawing
SOUTH Elevation

Job No.	Drawing No.
1901LO	1100

Drawn Date	Issue Date
27.02.2020	27.02.2020

Drawn By	Checked By
MD	BK

Scale @ A3	Revision
1:50	###

Revision Details


Status
FOR COMMENT



Studio 5
Chilgrove Business Centre
Chilgrove
Nr Chichester
West Sussex
PO18 9HU

tel: 01243 201 102
email: enquiries@manorwood.co.uk
web: www.manorwood.co.uk

ARUN DISTRICT COUNCIL AW53202

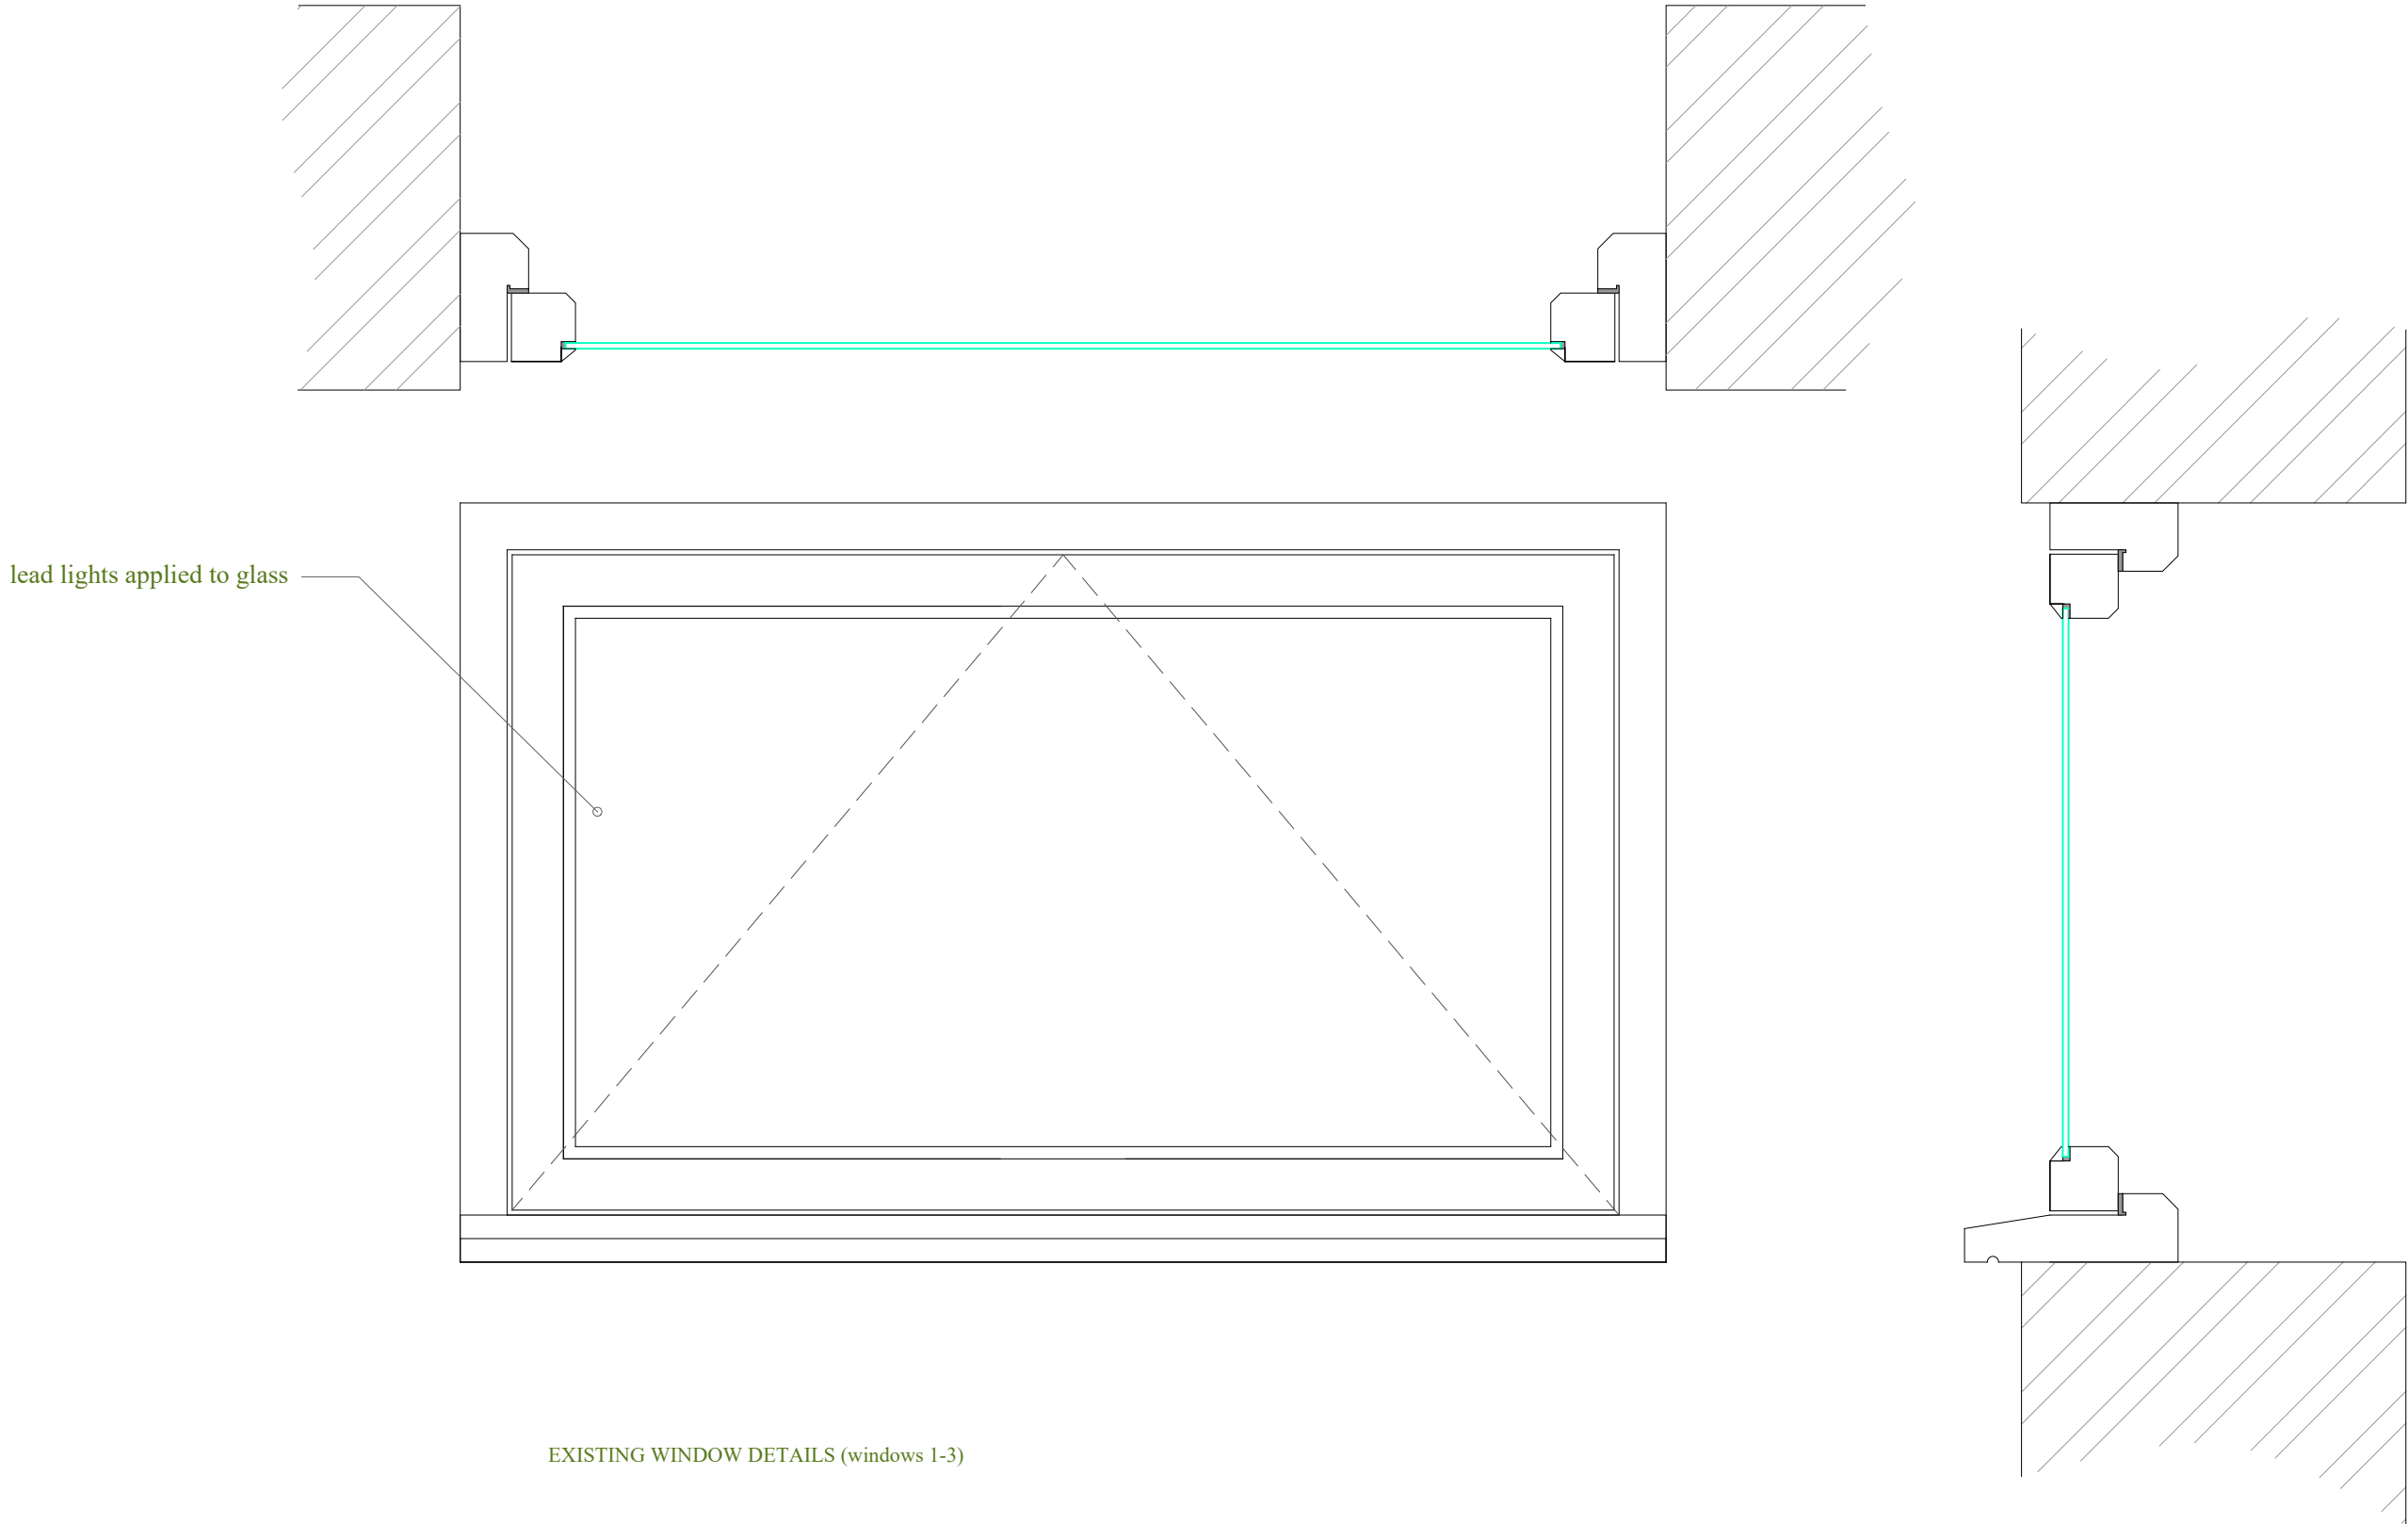

Address

7 Old Place, Bognor Regis,
W. Sussex, PO21 3AU

Drawing


Window details

Job No. 1901LO	Drawing No. 1101
Drawn Date 27.02.2020	Issue Date 27.02.2020
Drawn By MD	Checked By BK
Scale @ A3 1:5	Revision ###

Revision Details

Status


FOR COMMENT

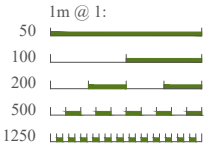

Studio 5
Chilgrove Business Centre
Chilgrove
Nr Chichester
West Sussex
PO18 9HU

tel: 01243 201 102
email: enquiries@manorwood.co.uk
web: www.manorwood.co.uk

ARUN DISTRICT COUNCIL AW/53/20

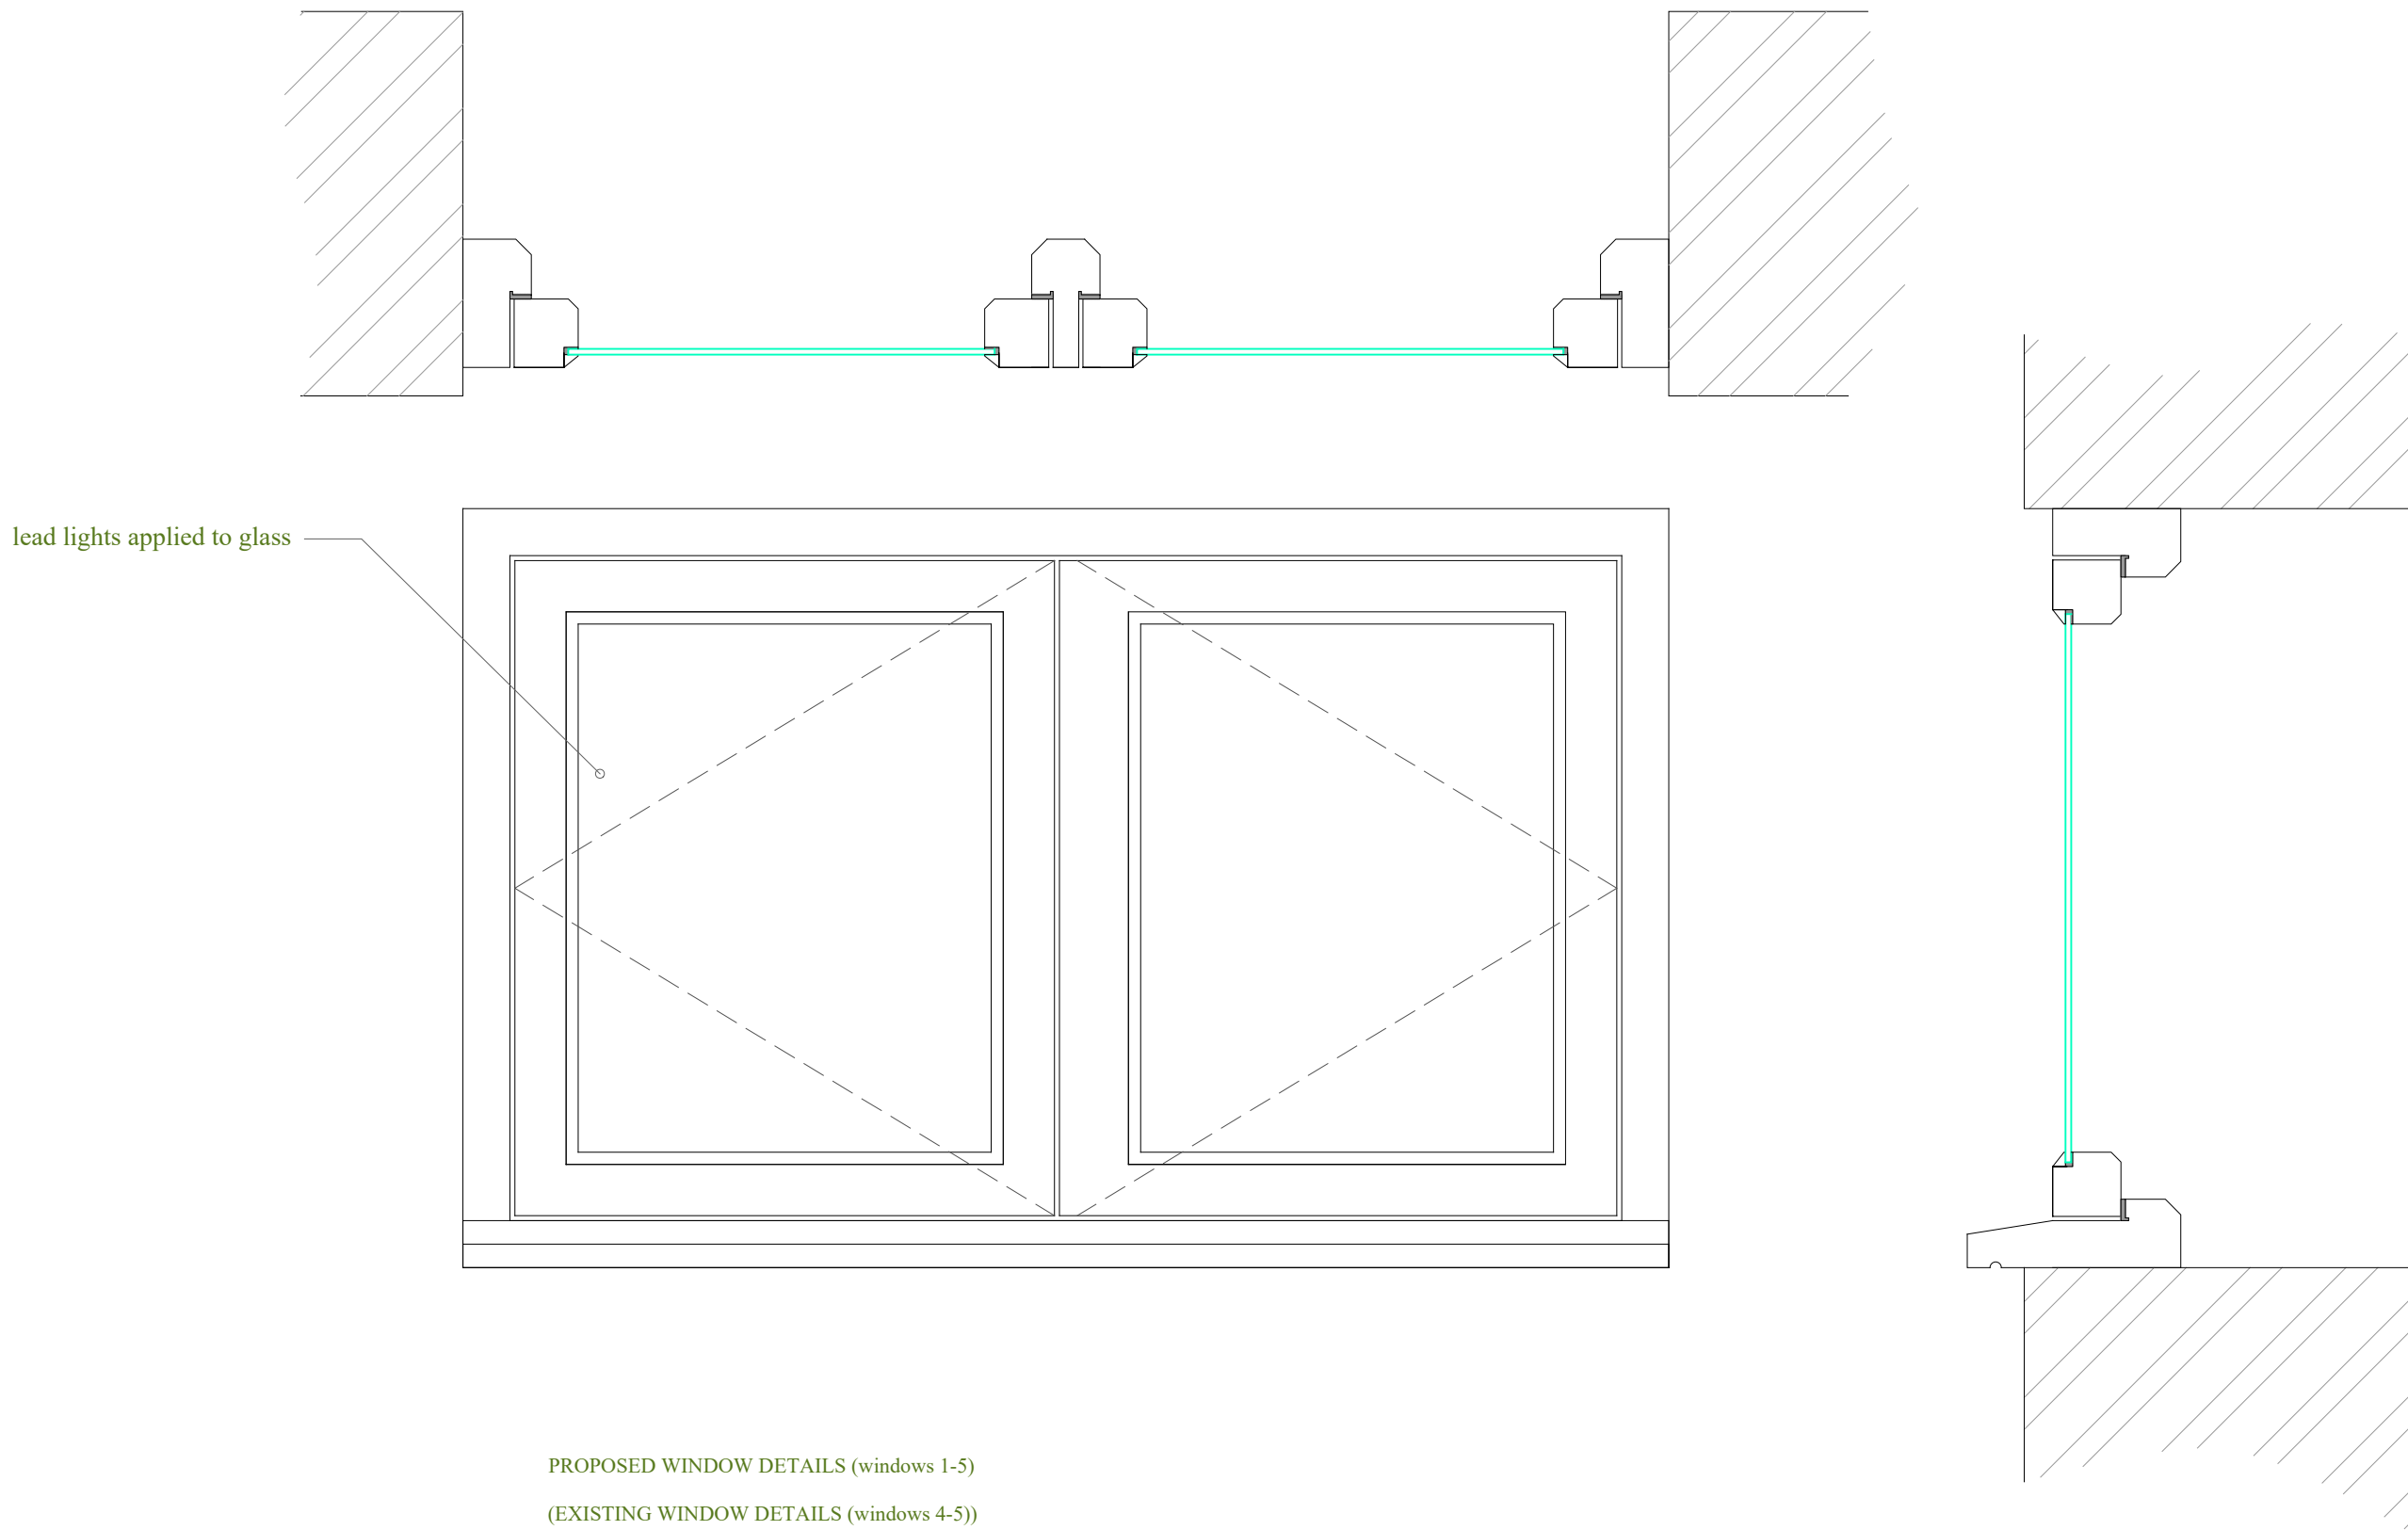

PROPOSED WINDOW DETAILS (windows 1-5)
(EXISTING WINDOW DETAILS (windows 4-5))

Address
7 Old Place, Bognor Regis,
W. Sussex, PO21 3AU

Drawing
Window details

Job No. 1901LO	Drawing No. 1102
Drawn Date 27.02.2020	Issue Date 27.02.2020
Drawn By MD	Checked By BK
Scale @ A3 1:5	Revision ###

Revision Details

Status
FOR COMMENT

