


254 ALDWICK ROAD SHOWING PARTITION WALL
EXISTING FLOOR PLAN C

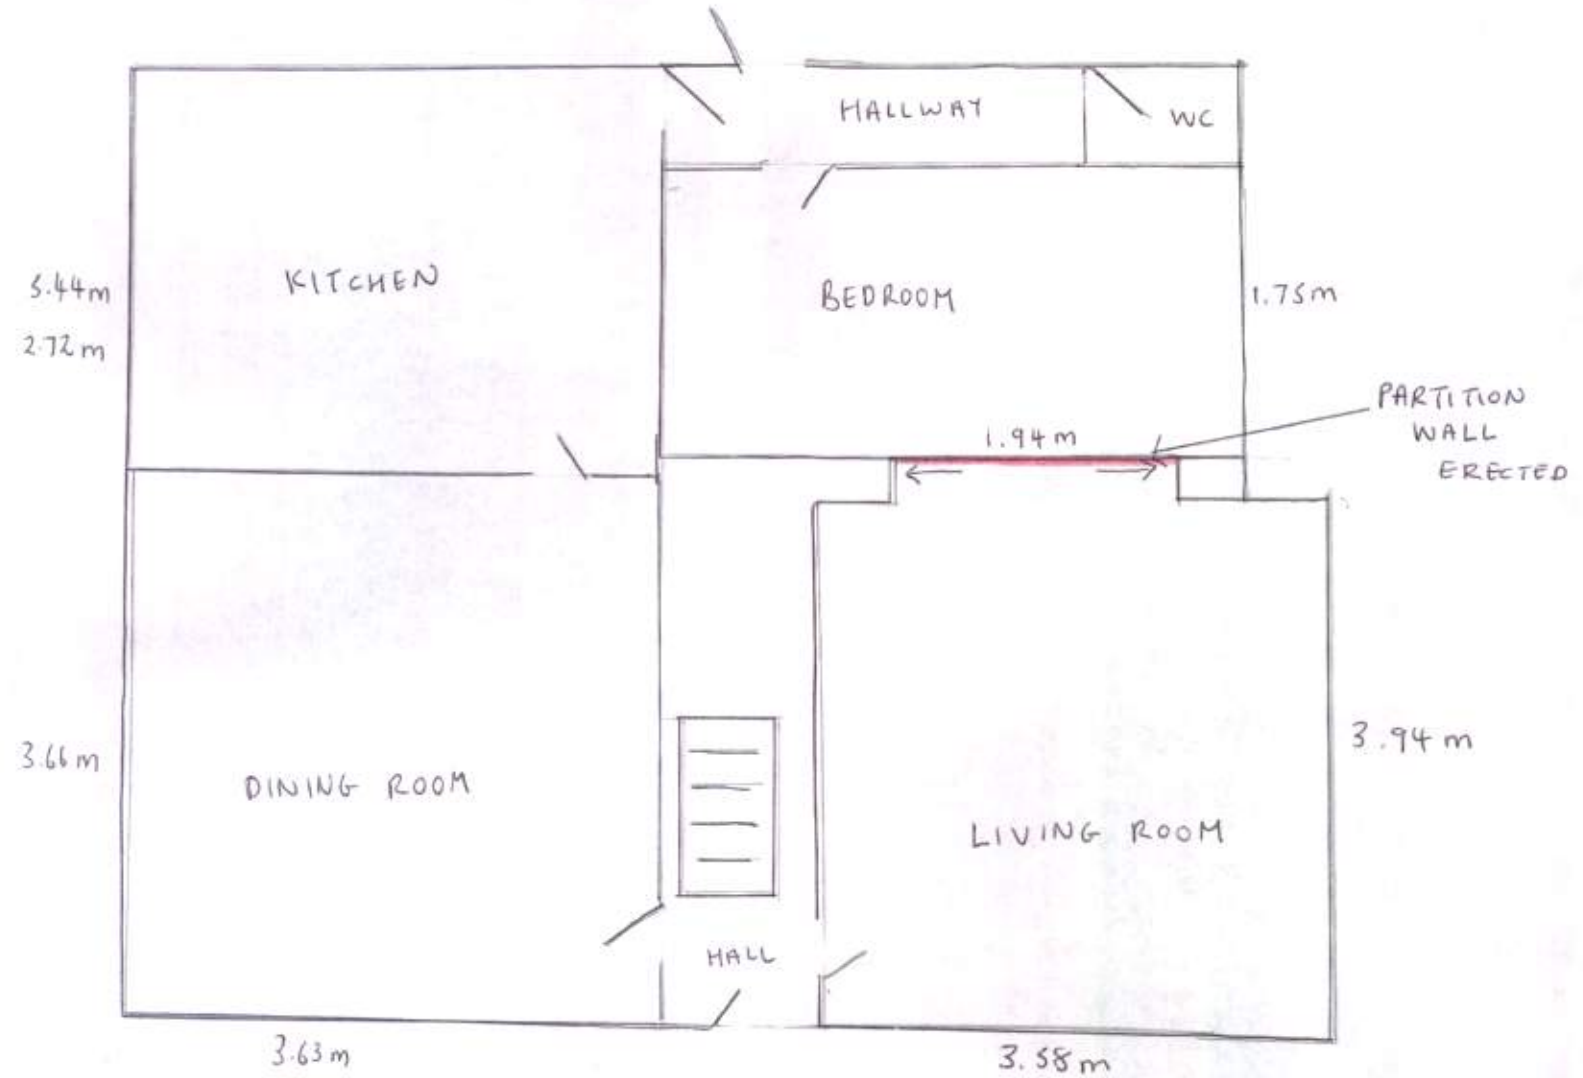

SCALE 1:50