



Copyright reserved


- This drawing may only be used for the client and location specified in the title block. It may not be copied or disclosed to any other third party.
- The works shown have been drawn for submission to the local planning authority and are not to be used for construction.
 - No works shall commence until planning approval has been given by the local authority.
 - No works shall commence until either full plans building control approval or a building notice served with the local authority.
 - The dimensions indicated are approximate and subject to site checks by the contractor prior to commencement.
 - I accept no responsibility for any unknown factors which either preclude the works from construction or add additional costs, be location or public services and underground services, or any underground structure or obstruction, ground conditions, or existing building.

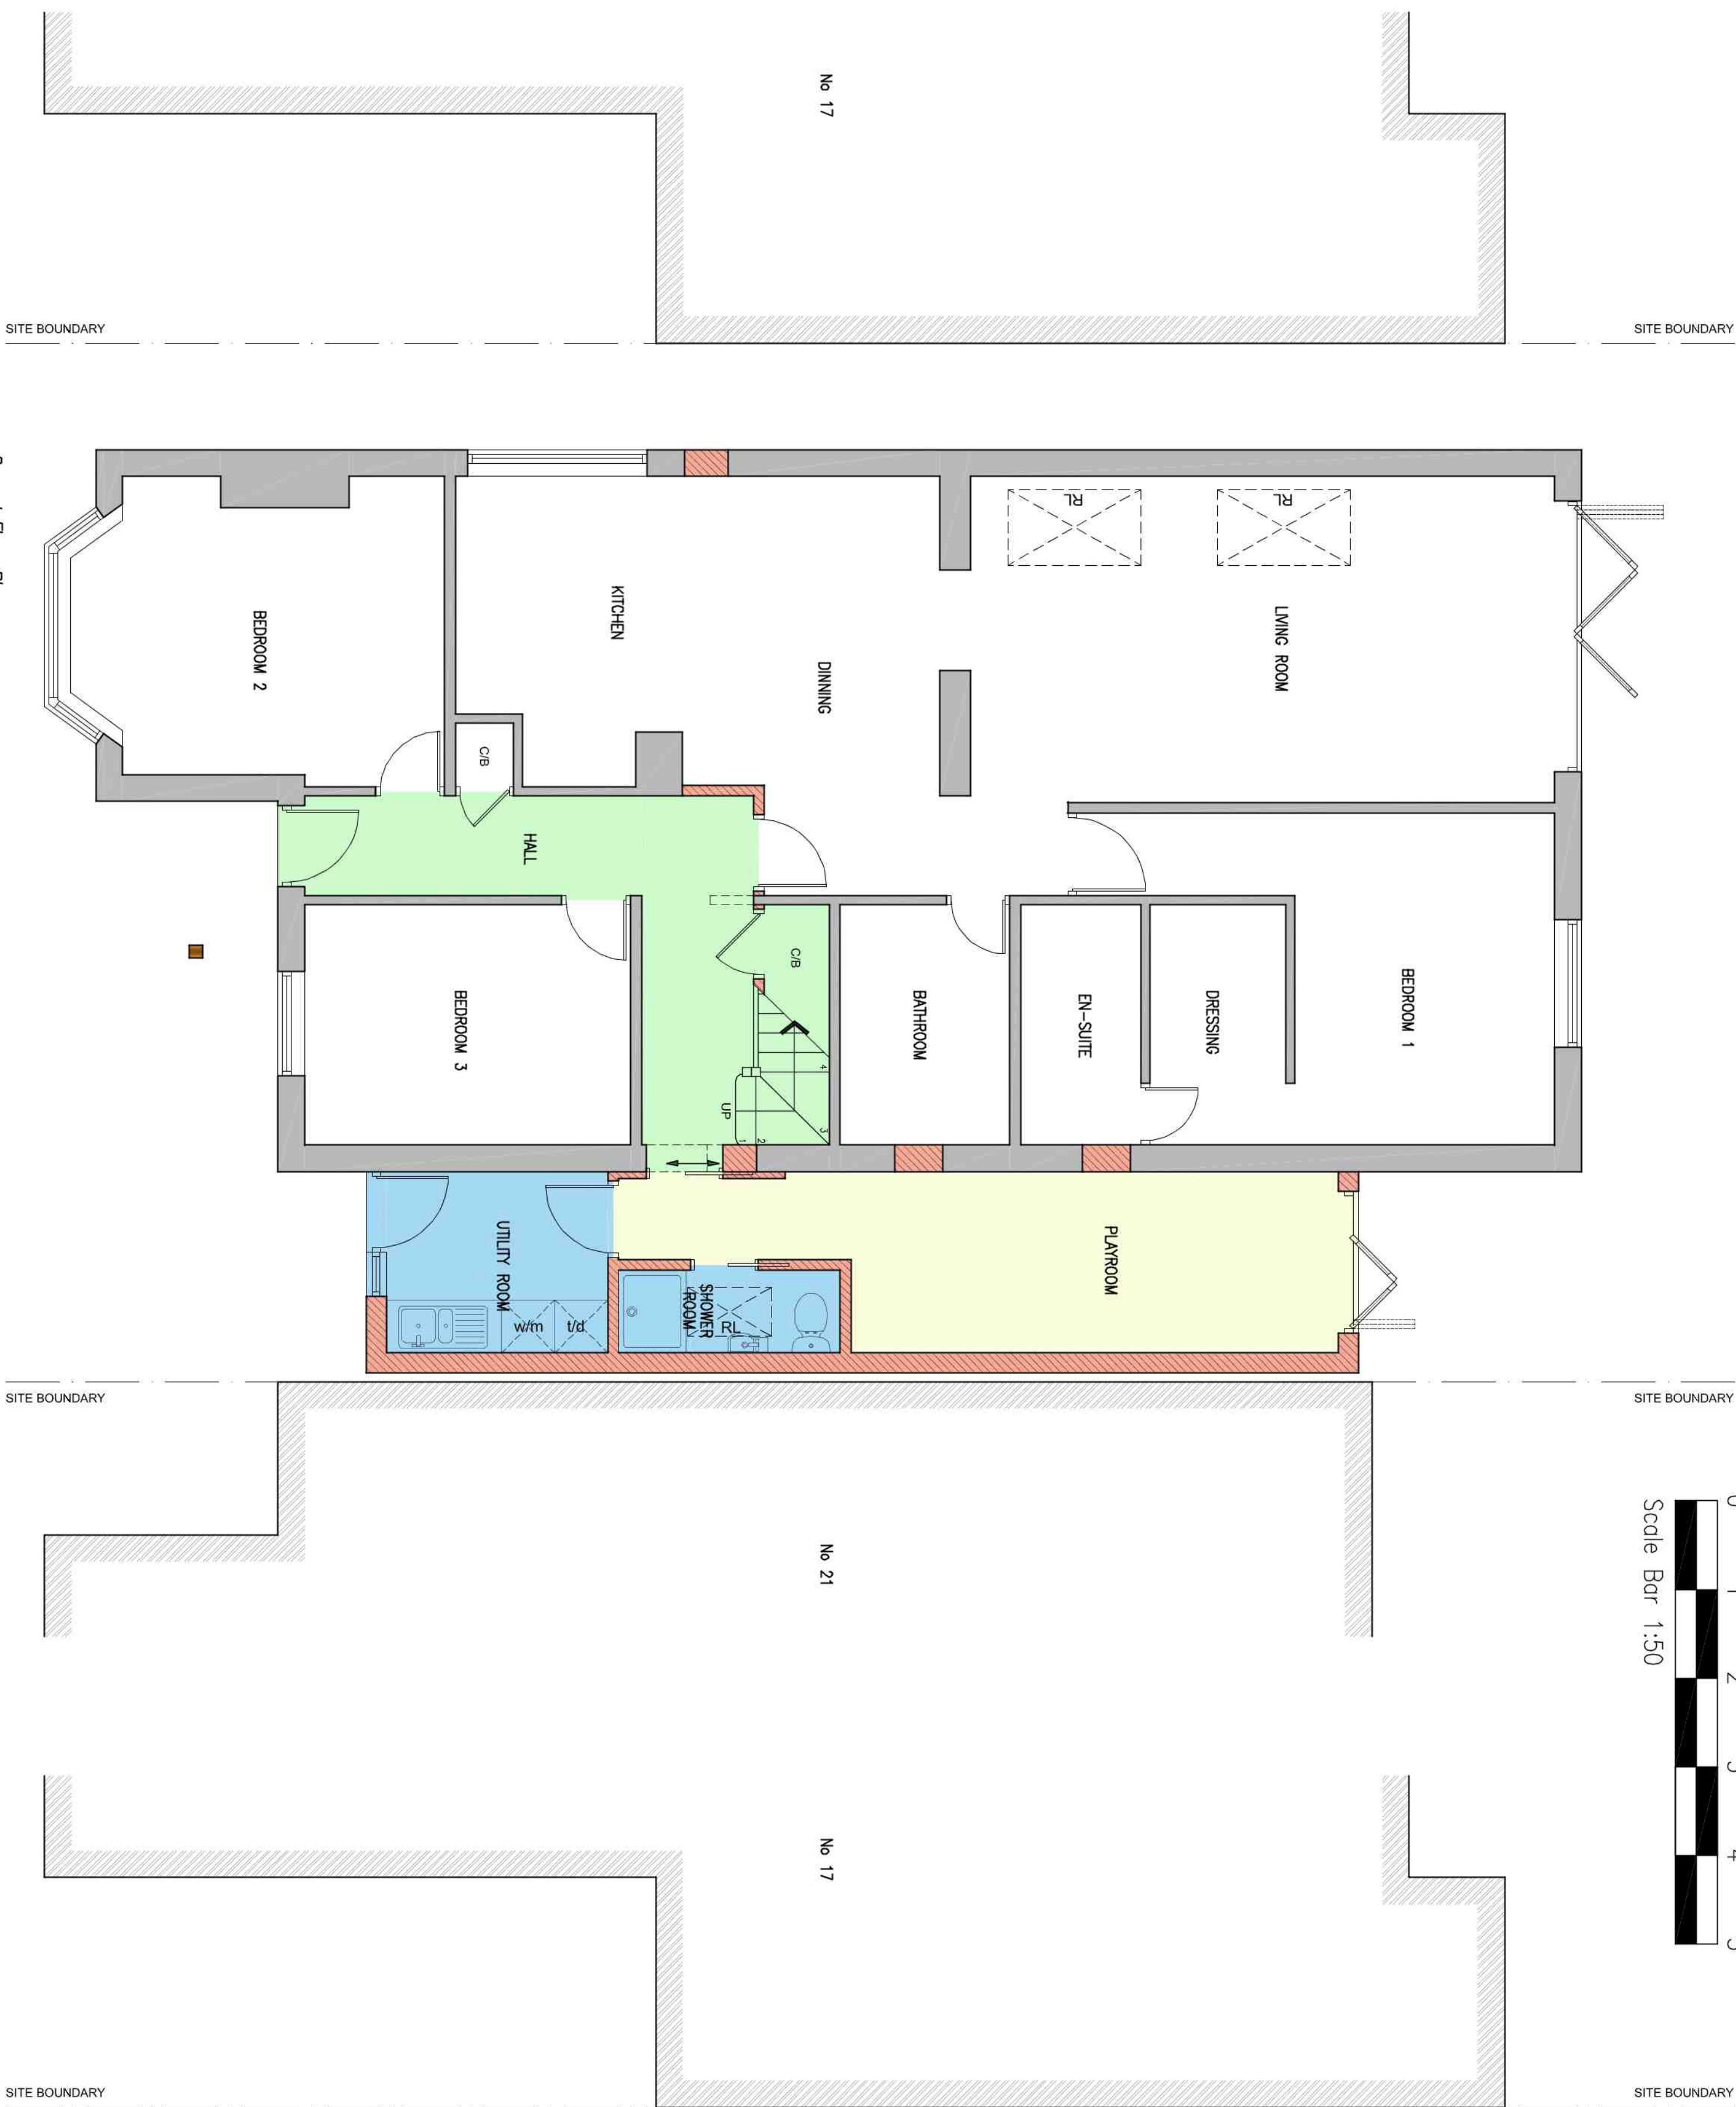


Ground Floor Plan
PROPOSED FLOOR PLANS Scale 1:50

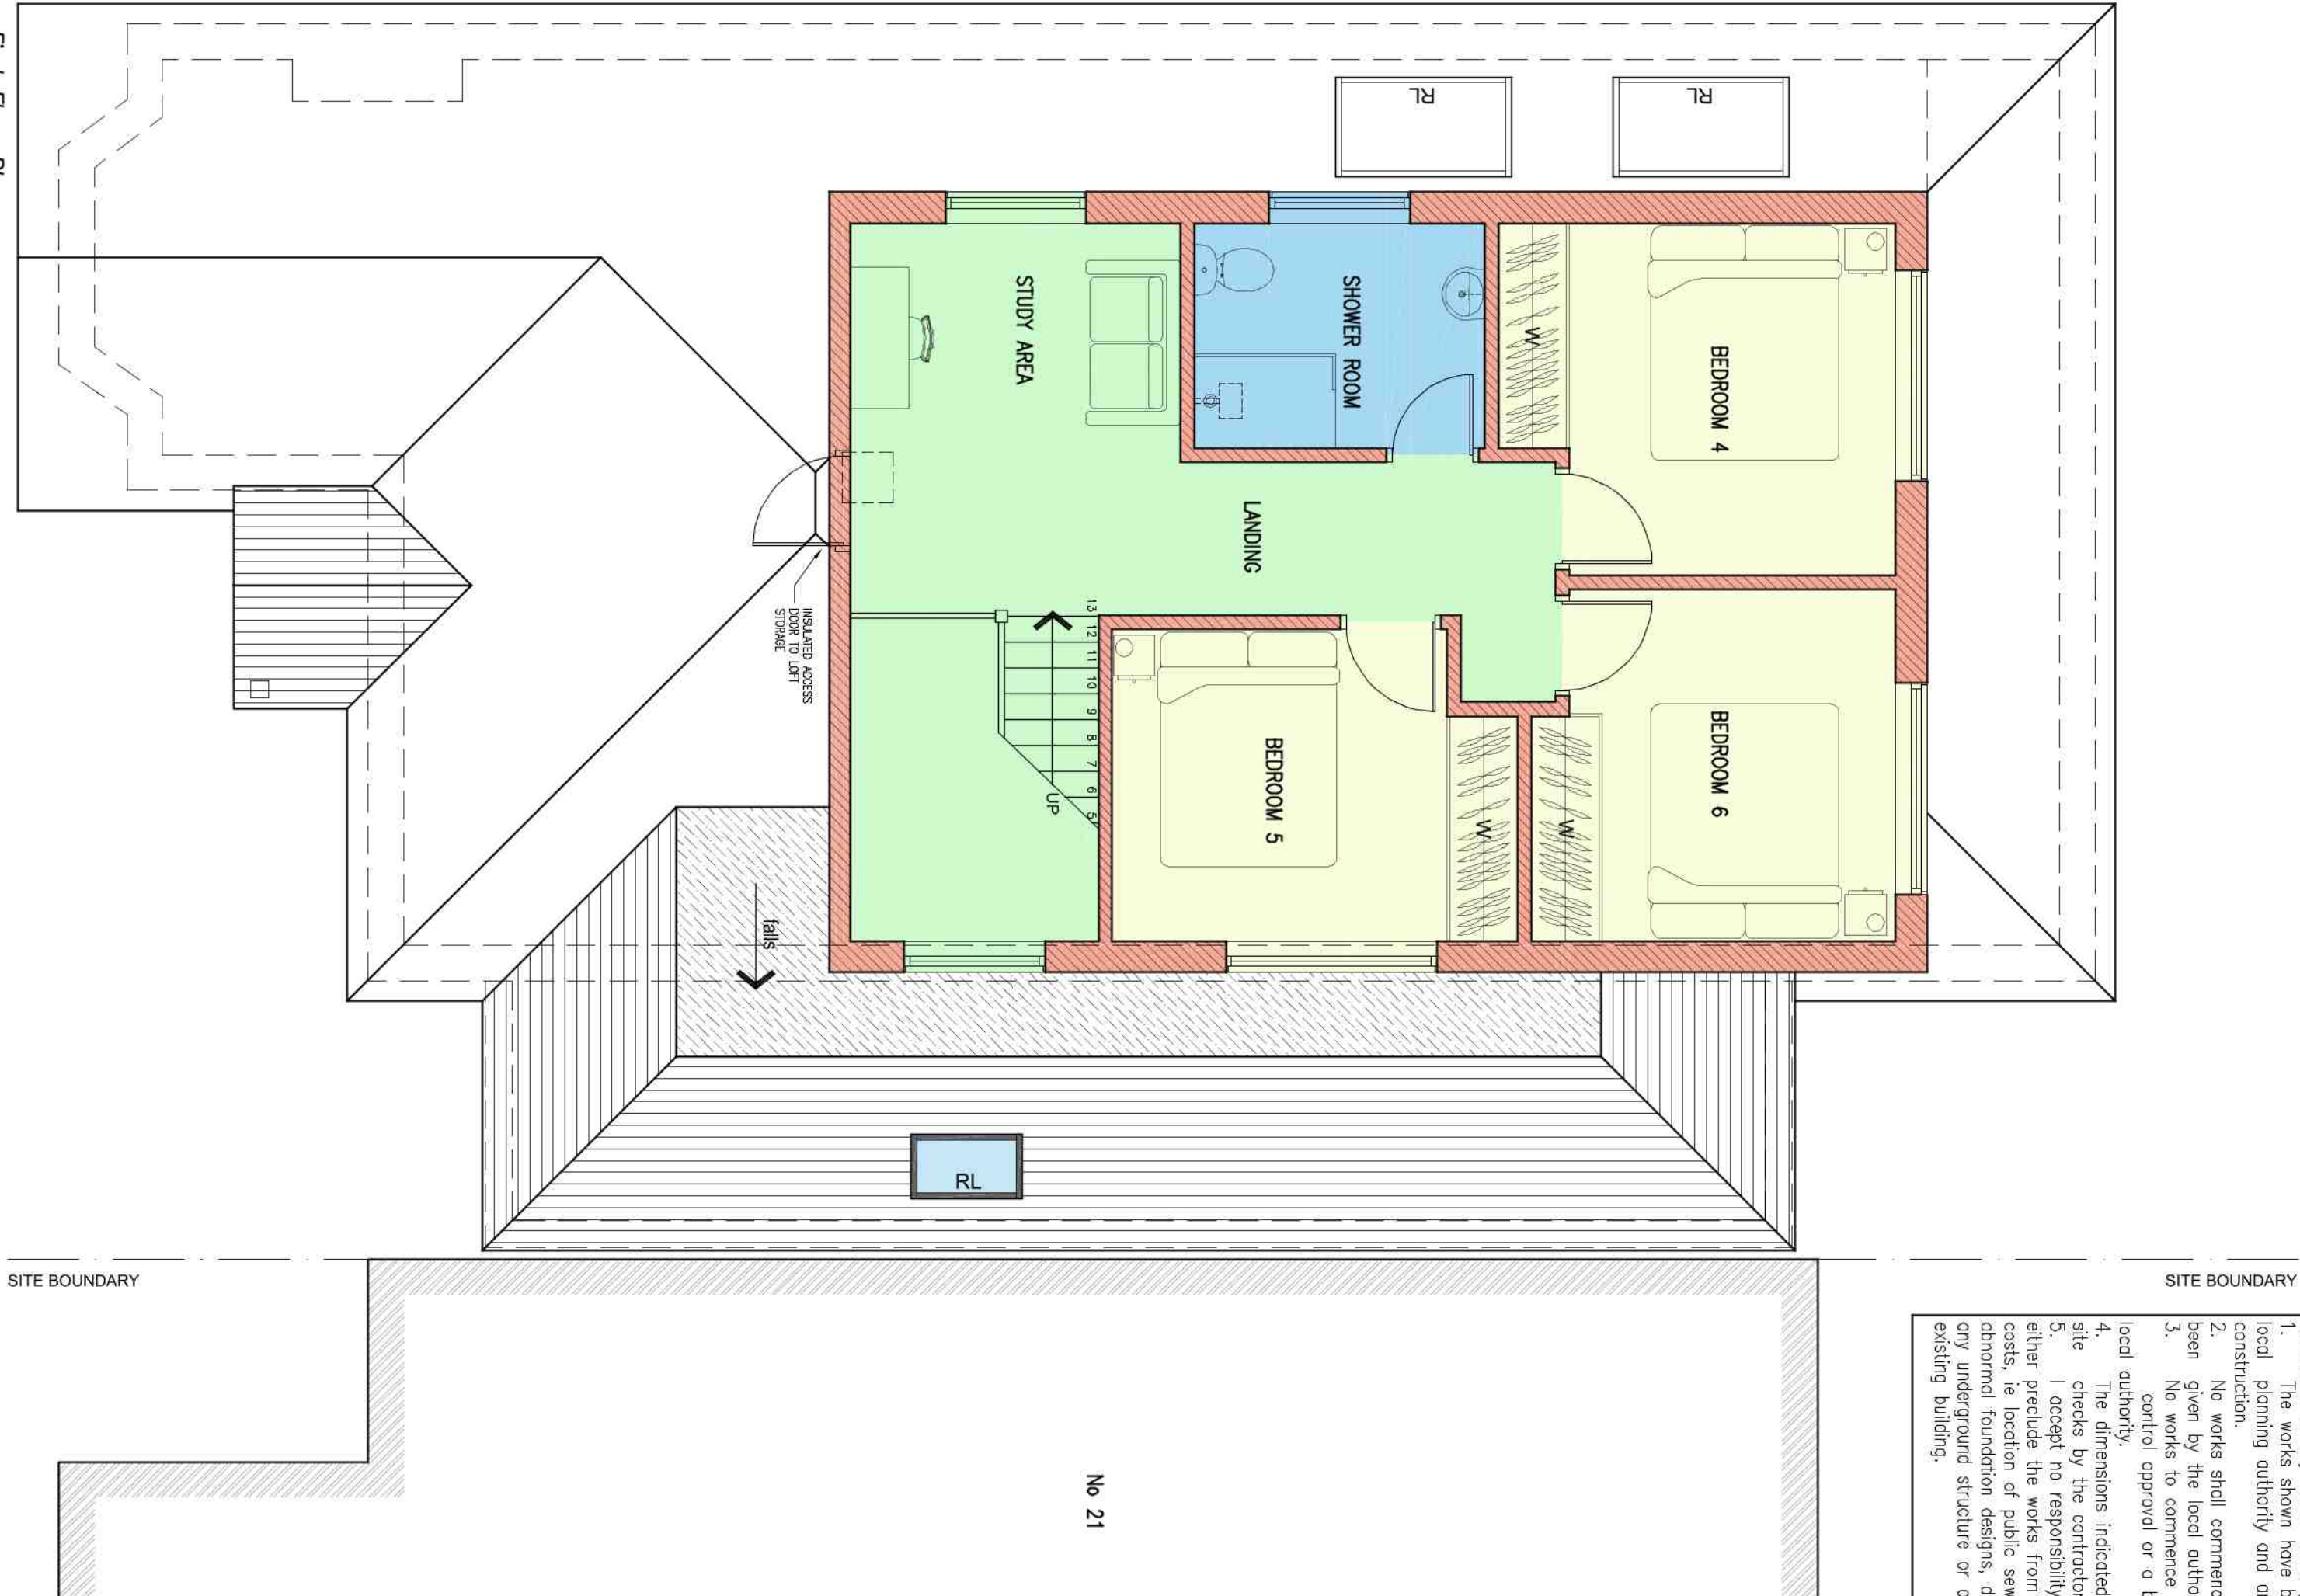


First Floor Plan

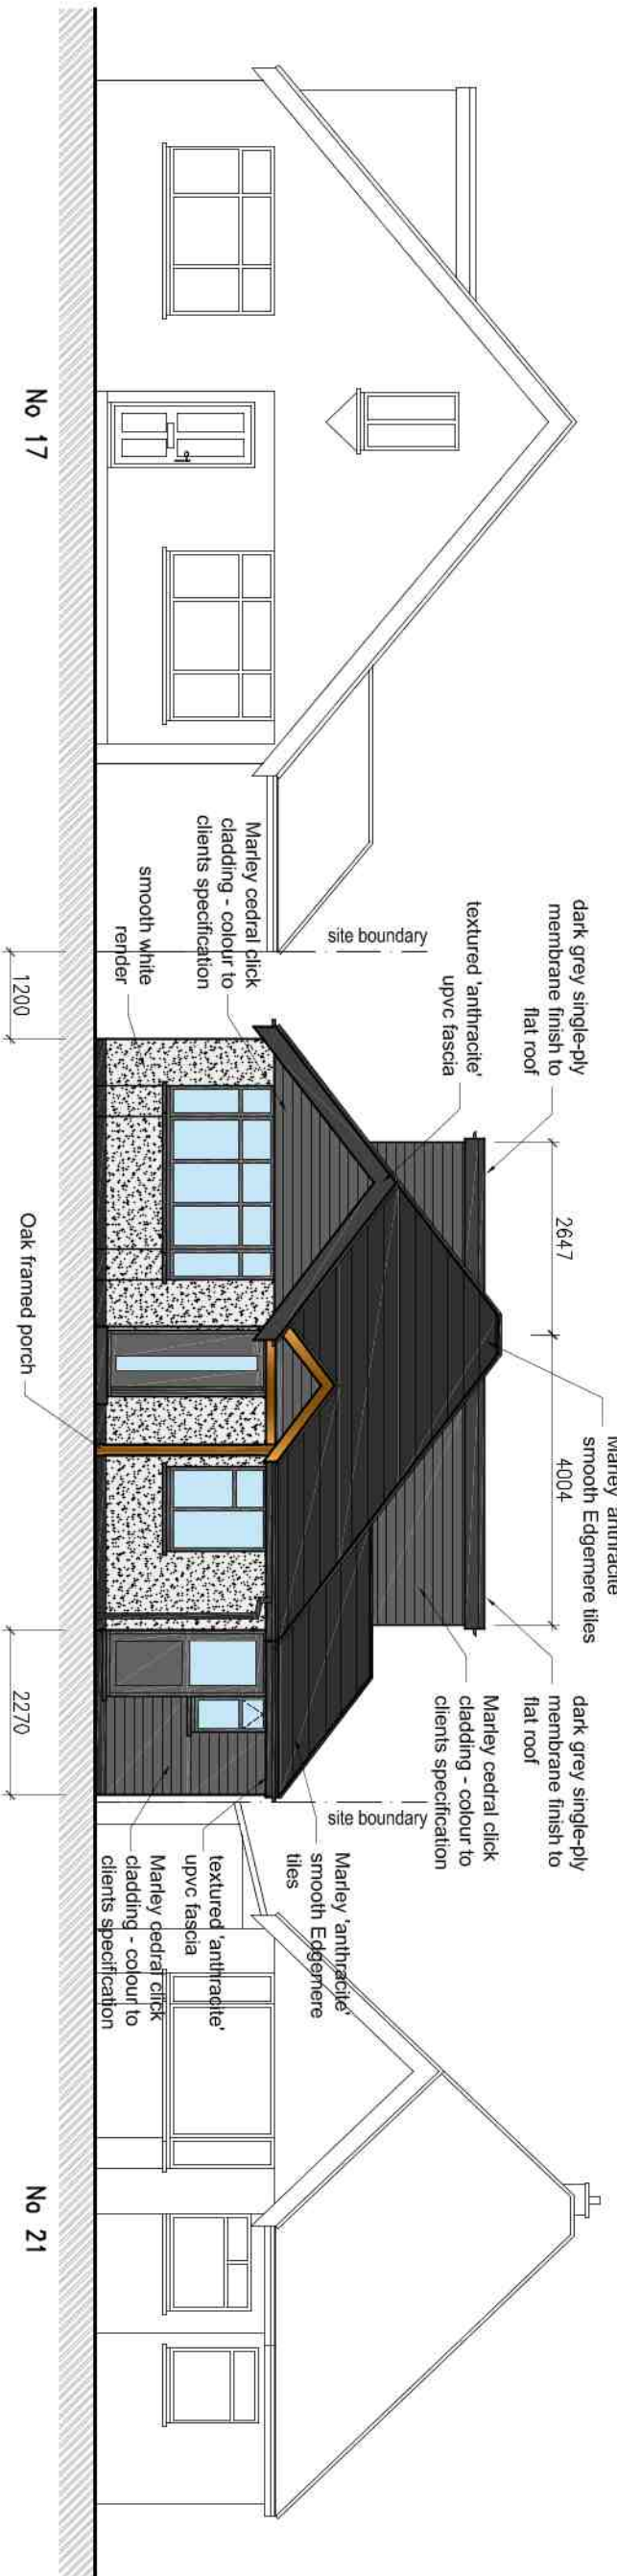

FRONT ELEVATION (NORTH)
PROPOSED ELEVATIONS Scale 1:100

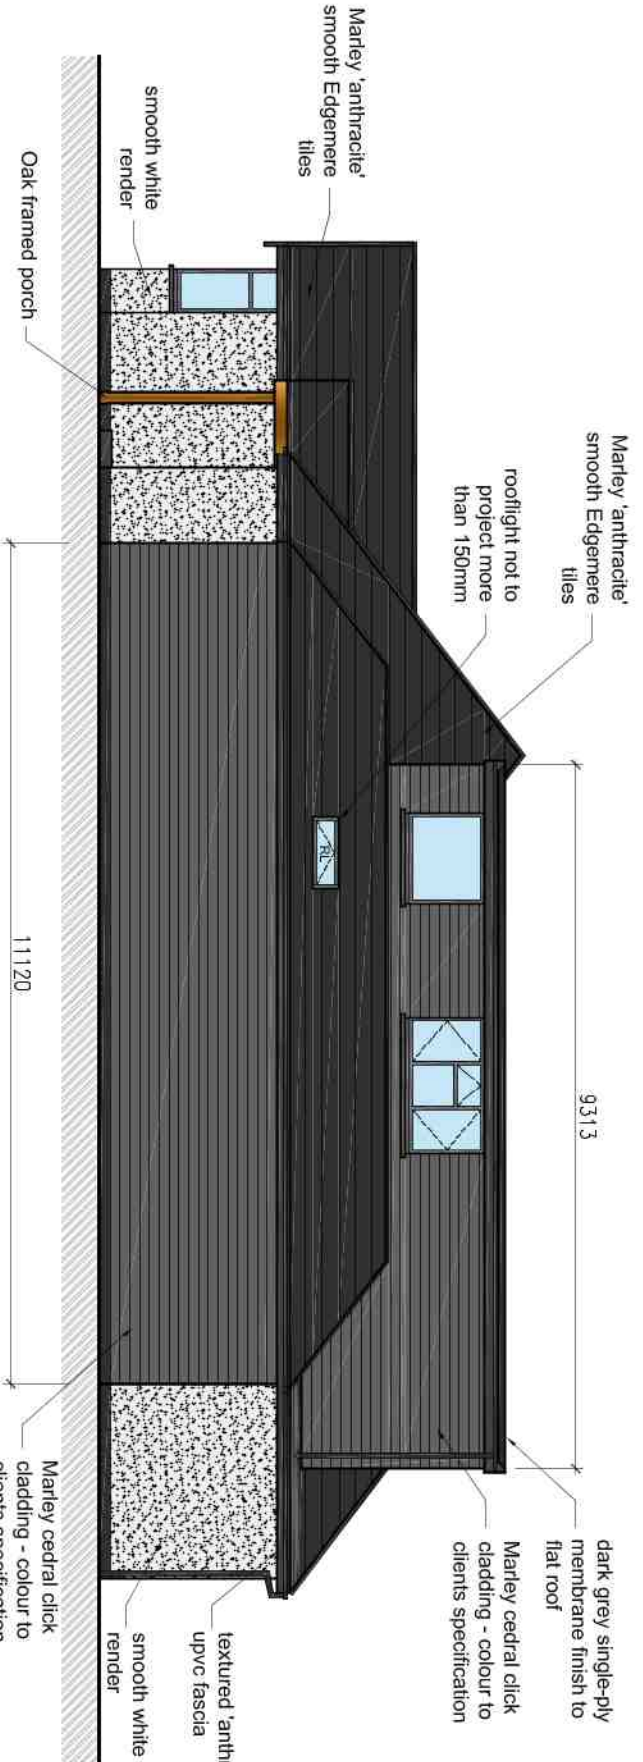

SIDE ELEVATION (WEST)

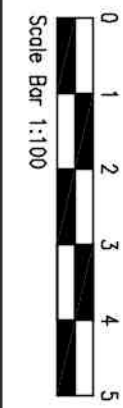

STATUS			
APPLICATION		DATE	11/01/2021
SCALE	DATE	DATE	DATE
1:100 1:50	FEBRUARY 2021	3359103	-
REVISIONS			
PROPOSED GROUND & FIRST FLOOR PLANS AND PROPOSED FRONT & SIDE (WEST) ELEVATIONS			
DRAWING			
MR B HAYWELL & MISS L HUDSON			
19 GROSVEINOR GARDENS			
BOGNOR REGIS			
WEST SUSSEX, PO21 3EY			