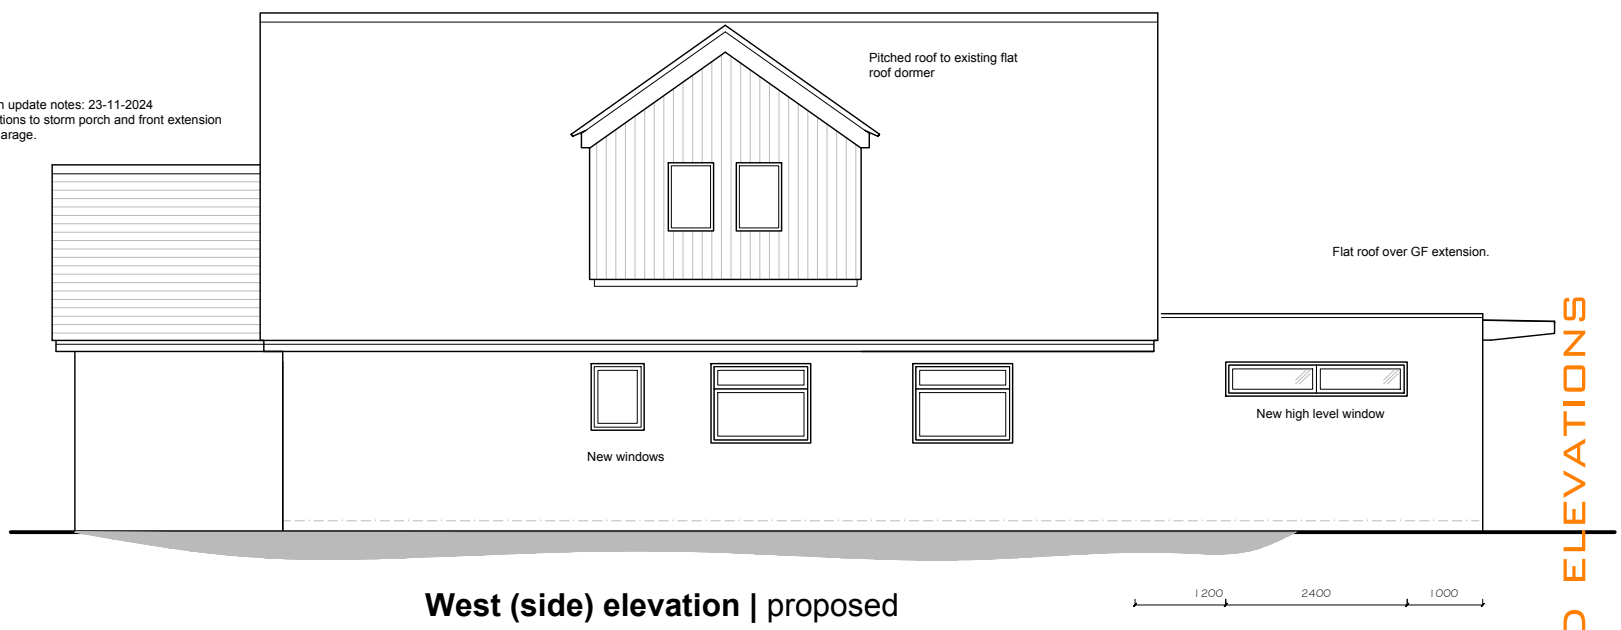
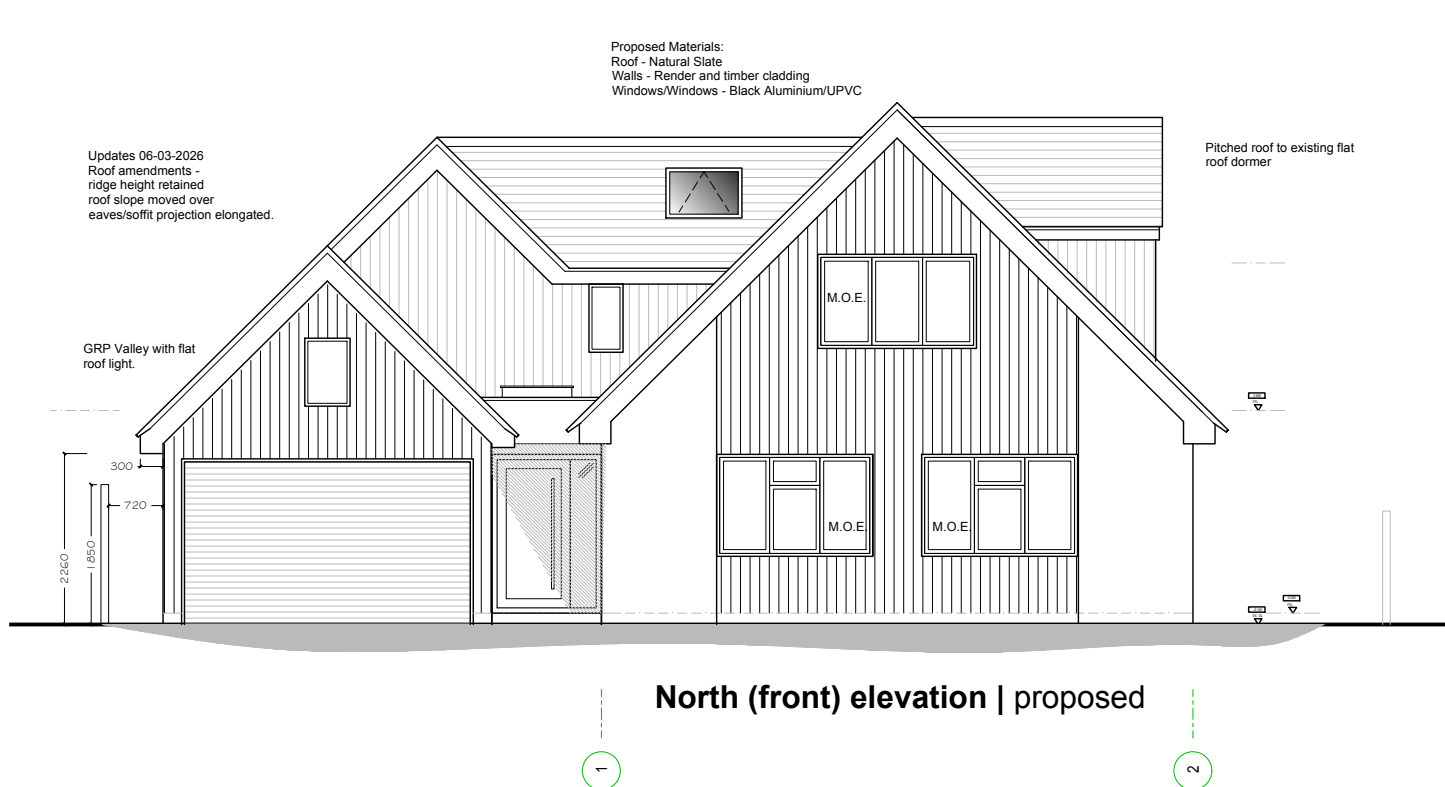


REV G: fence raised and dimensions added 17-03-2026
REV F: Amendments to east side roof plane and soffit 07-03-2026
REV E: Amendments to front/side extensions, roof and porch 12-12-2024
REV D: Minor amendments to glazing on rear extension 22-06-2023
REV C: Gable glazing and annotations updated 19-01-2023
REV B: Minor adjustment to roof 16-09-2022
REV A: Side Gable removed 12-08-2022

CLOUD9 DESIGN STUDIO			
M) 07792 379302		E)rudi.design.co@gmail.com	
w)cloud9designstudio.co.uk			
Project/Address	Roof works, extensions and alterations 8 St Richards Drive, Rose Green, Bognor Regis, West Sussex, PO20 7NR	Drawing Name	Proposed Elevations
		Drawing No & Rev	C9/0250/04G
		Scale and paper	1:100 @ A3
		Date	May 2022
Client	Rob & Lydia Stapely	Drawn/checked	Rudi

Note: these drawings are prepared for planning puposes only, do not scale for any other purpose.