


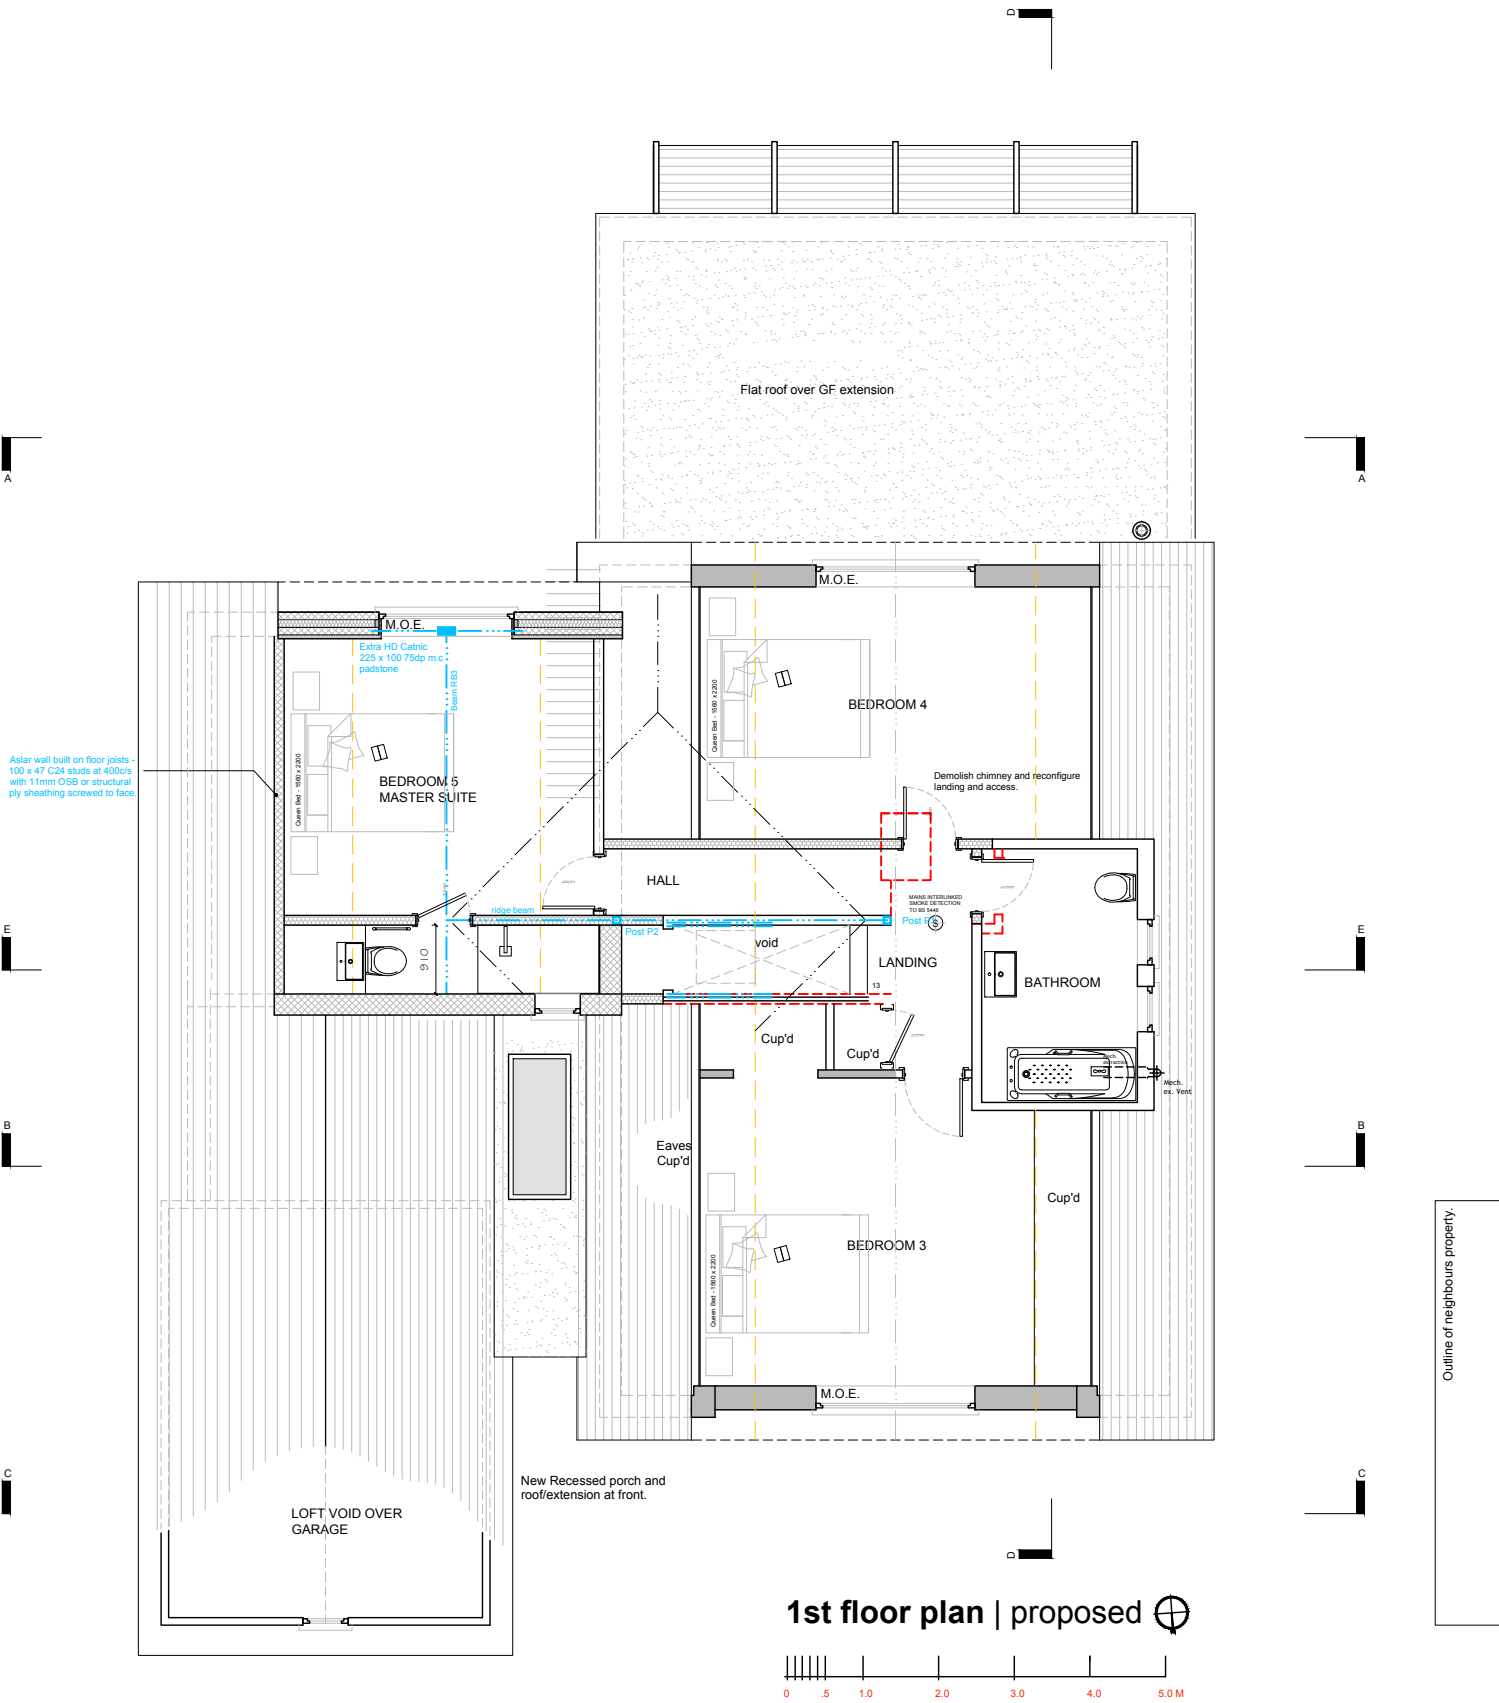

REV C: Fenestration and roof updates 28-03-2026
REV B: Amendments to front/side extensions, roof, porch and layout 12-12-2024
REV A: Side Gable removed 12-08-2022

CLOUD9 DESIGN STUDIO		M) 07792 379302 E)rudi.design.co@gmail.com w)cloud9designstudio.co.uk	
Project/Address	Roof works, extensions and alterations 8 St Richards Drive, Rose Green, Bognor Regis, West Sussex, PO20 7NR	Drawing Name	Proposed 1st Floor Plan
		Drawing No & Rev	C9/0250/06C
		Scale and paper	1:100 @ A3
		Date	May 2022
Client	Rob & Lydia Stapely	Drawn/checked	Rudi
Note: these drawings are prepared for planning puposes only, do not scale for any other purpose.			