


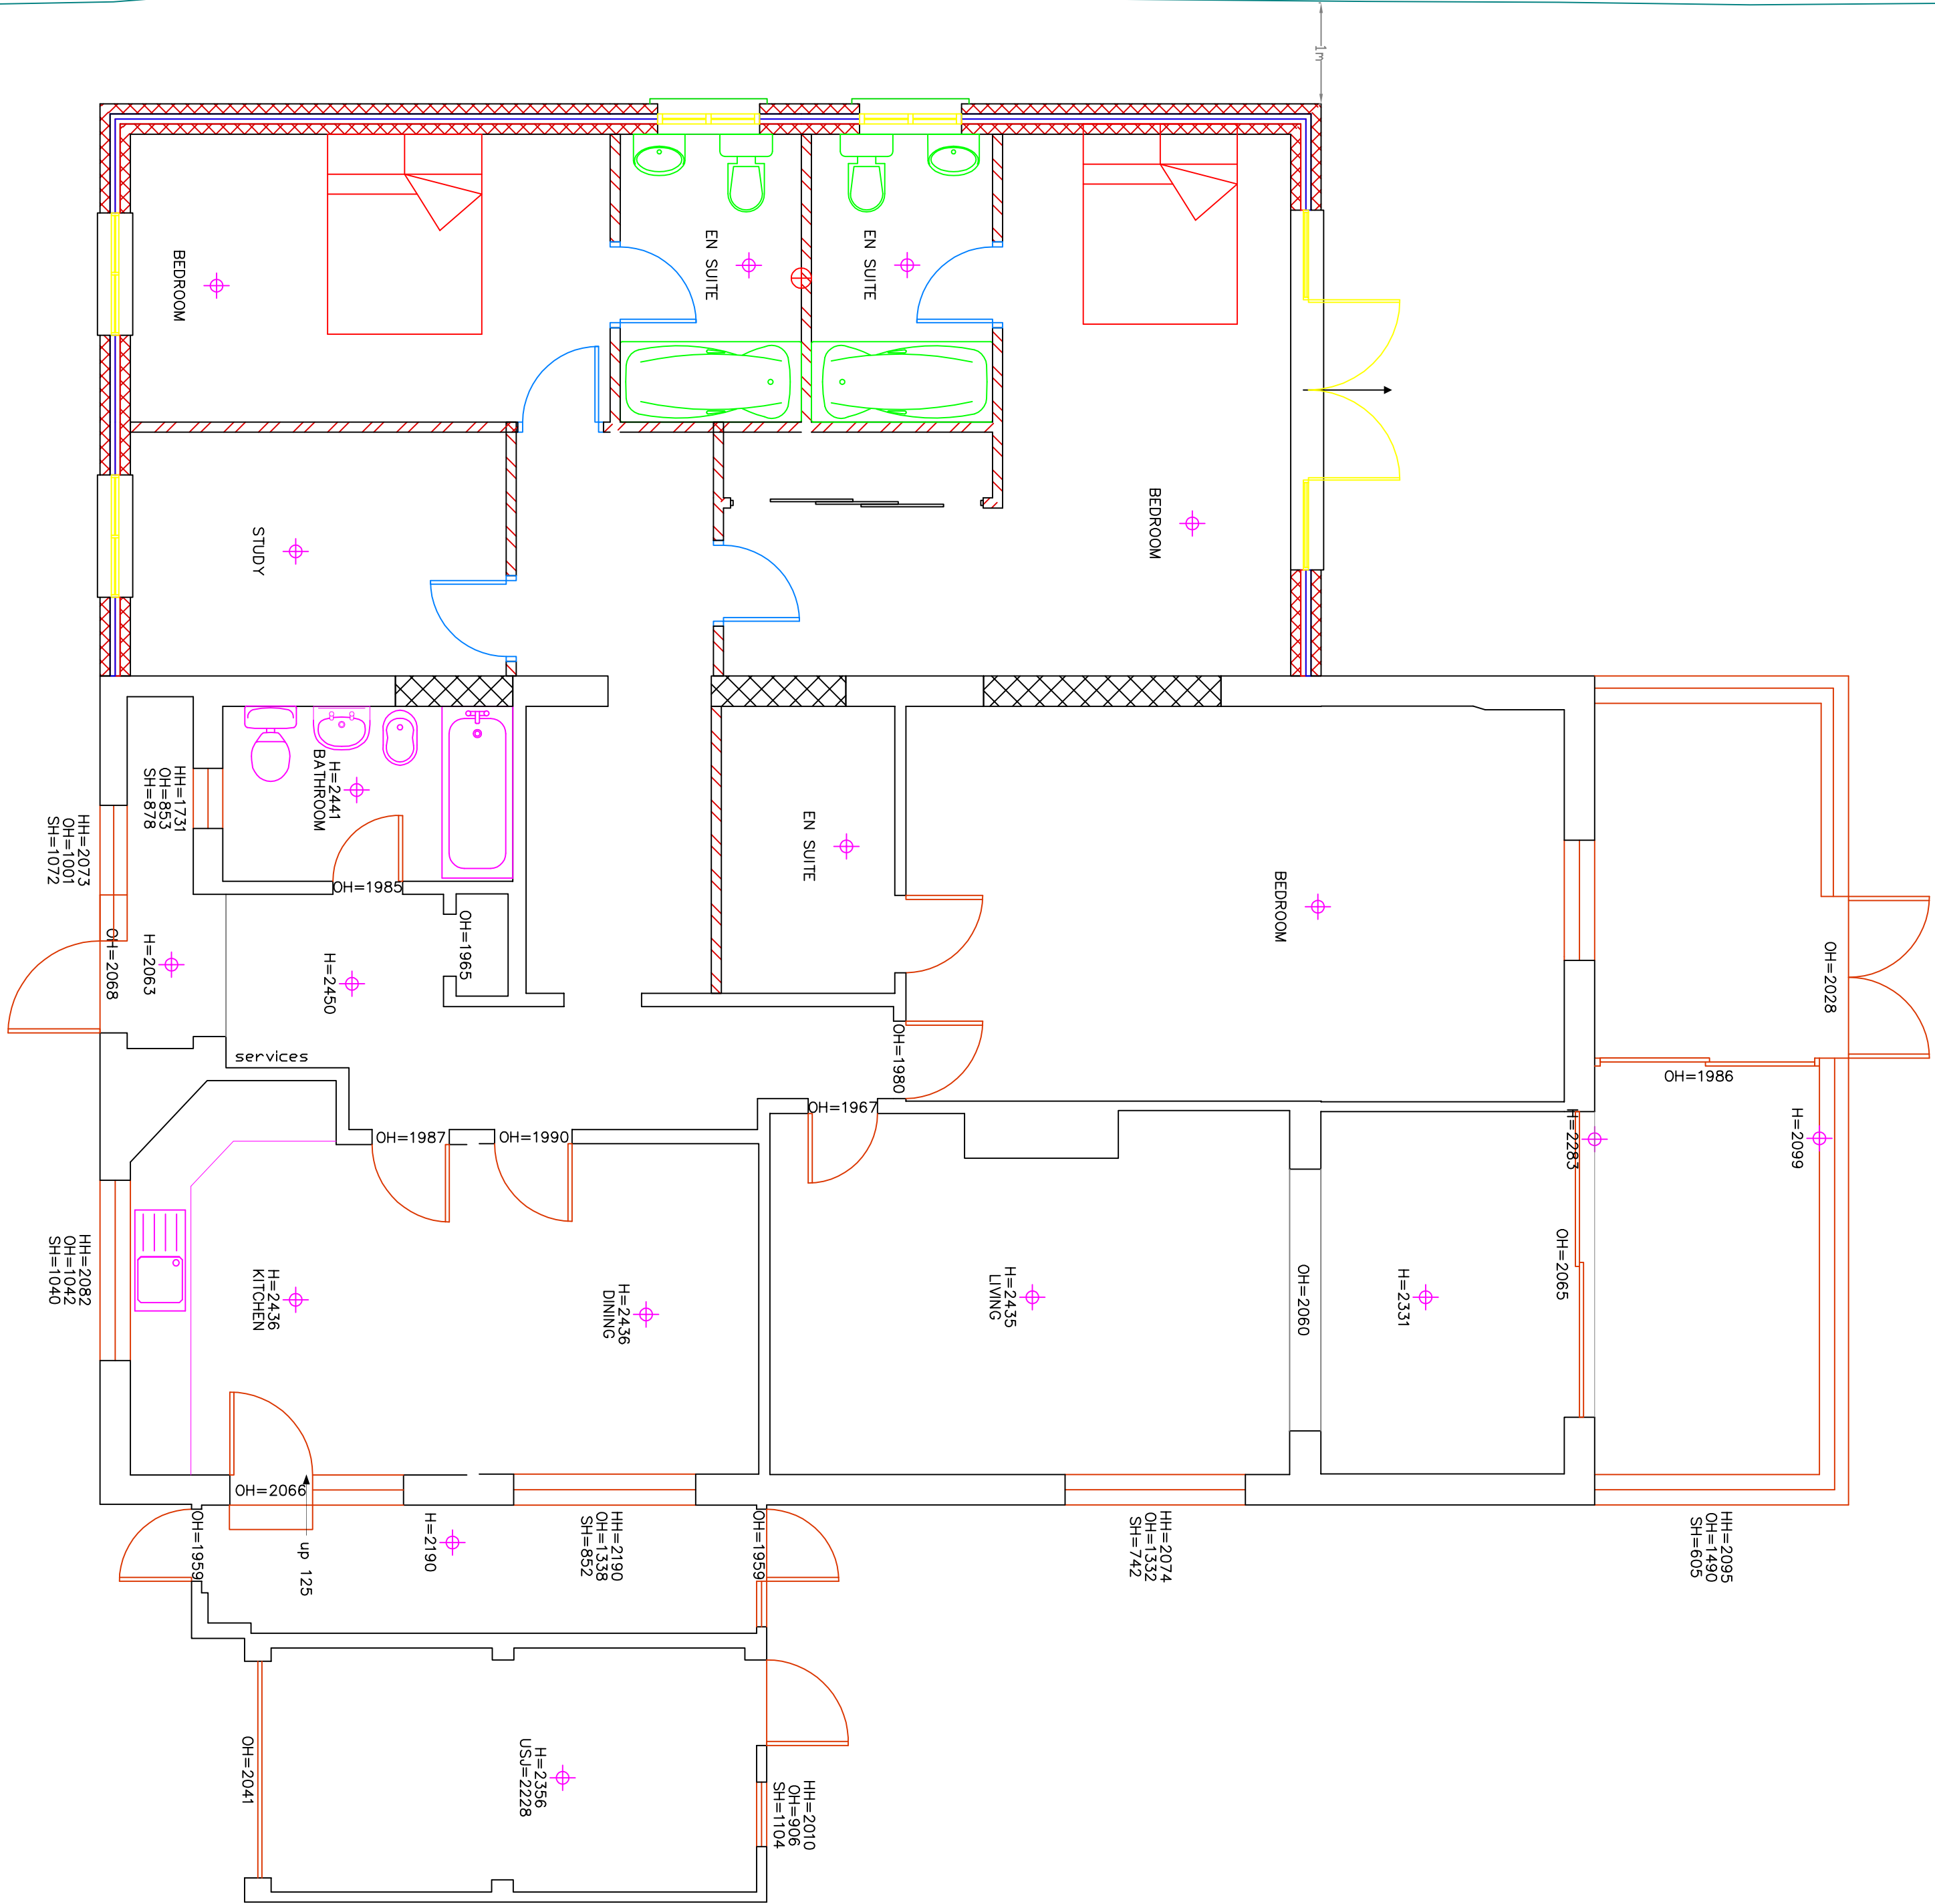

CLIENT	PROJECT	TITLE	STATUS	DRAWN BY		REVIEWED BY	
MR S ISTED	1 REGENTS WAY BOGNOR REGIS	SINGLE STOREY SIDE EXTENSION PROPOSED FLOOR PLAN	PLANNING	SJ	SJ		
			DATE	SCALE	DRAWING NUMBER		
			21.02.18	1:50@A1	ADC/2/18 - 4		

STEPHEN JUPP MRTPI
CHARTERED TOWN PLANNER
348 CHICHESTER ROAD, BOGNOR REGIS
West Sussex PO21 5BX
Tel 01243 822113
Email: steve@planning-solutions.co.uk
www.planning-solutions.co.uk