




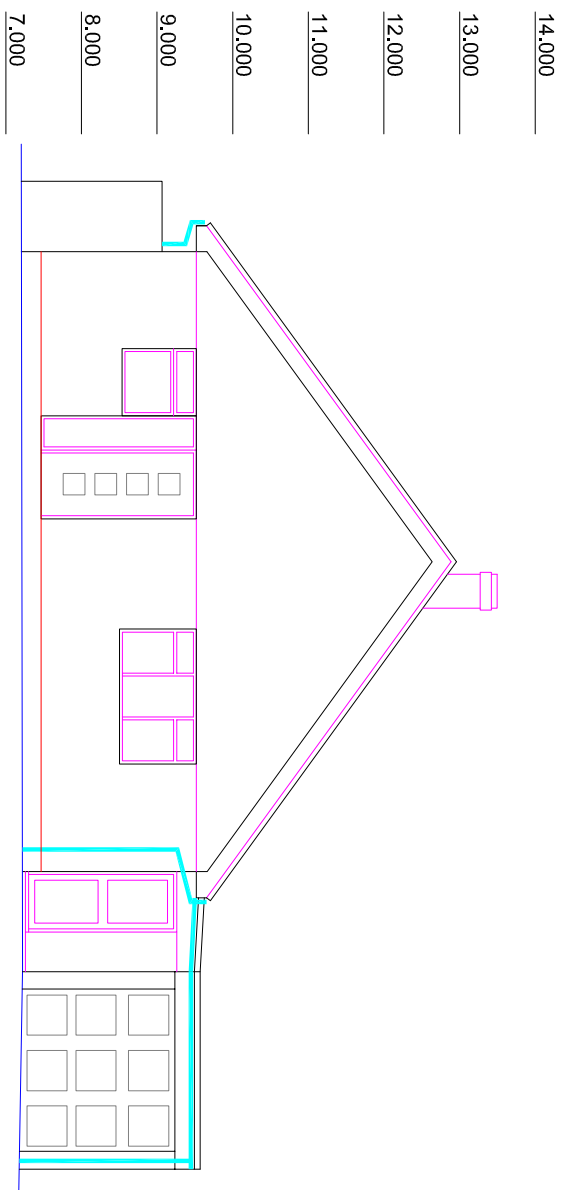


FRONT ELEVATION 1:100

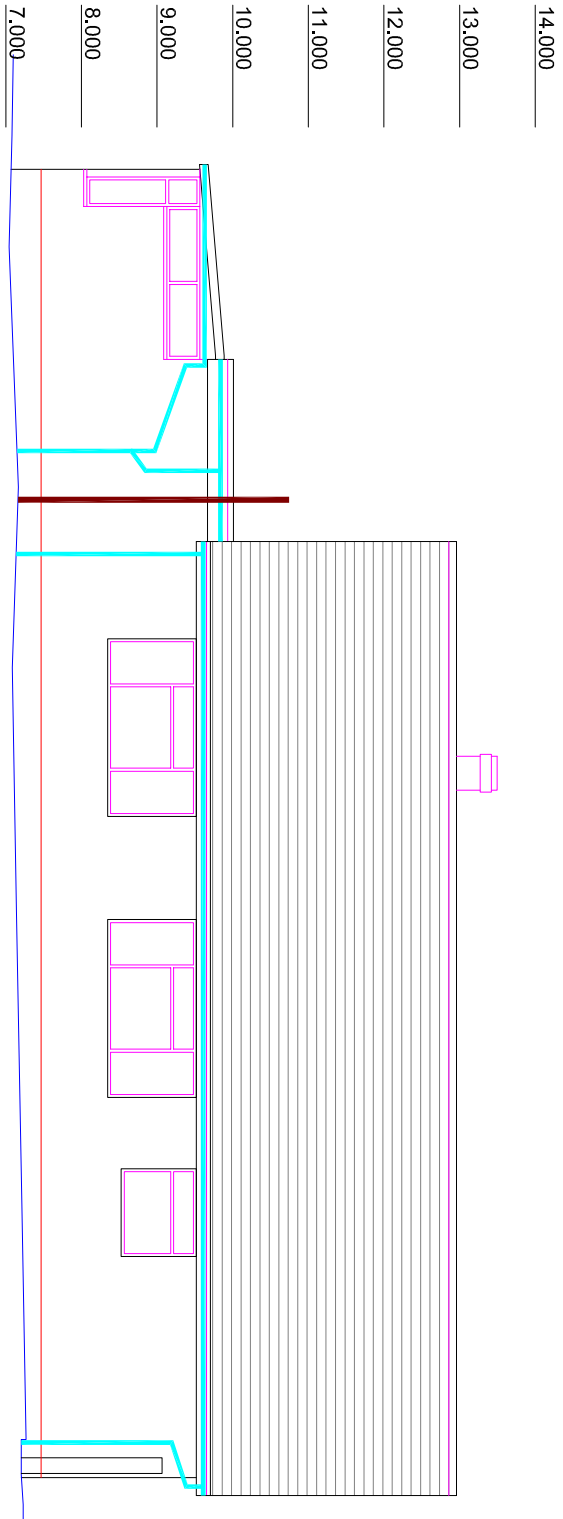


SIDE ELEVATION 1:100

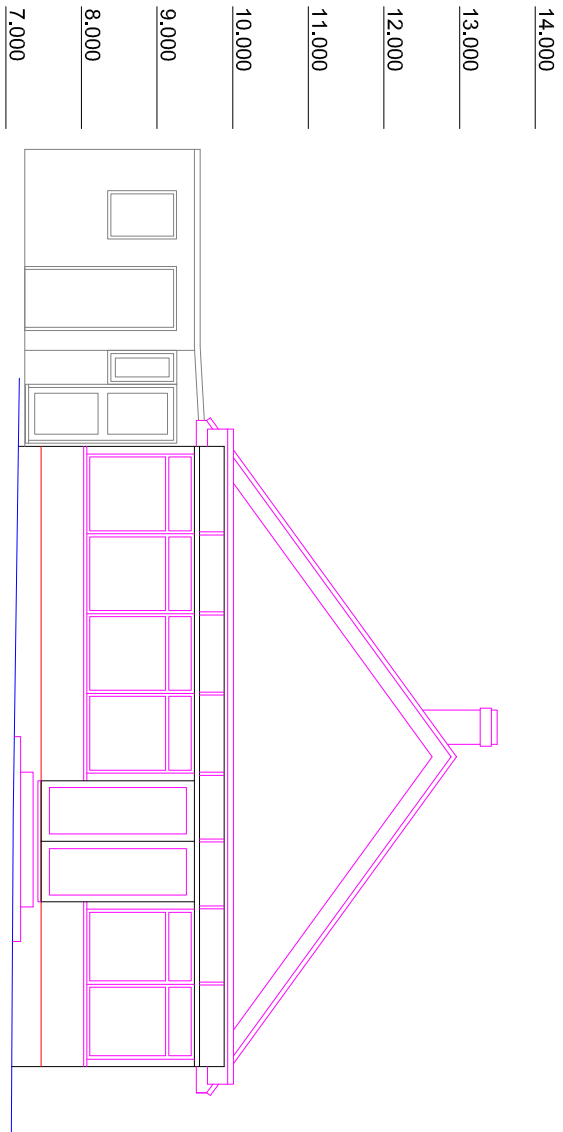

REAR ELEVATION 1:100

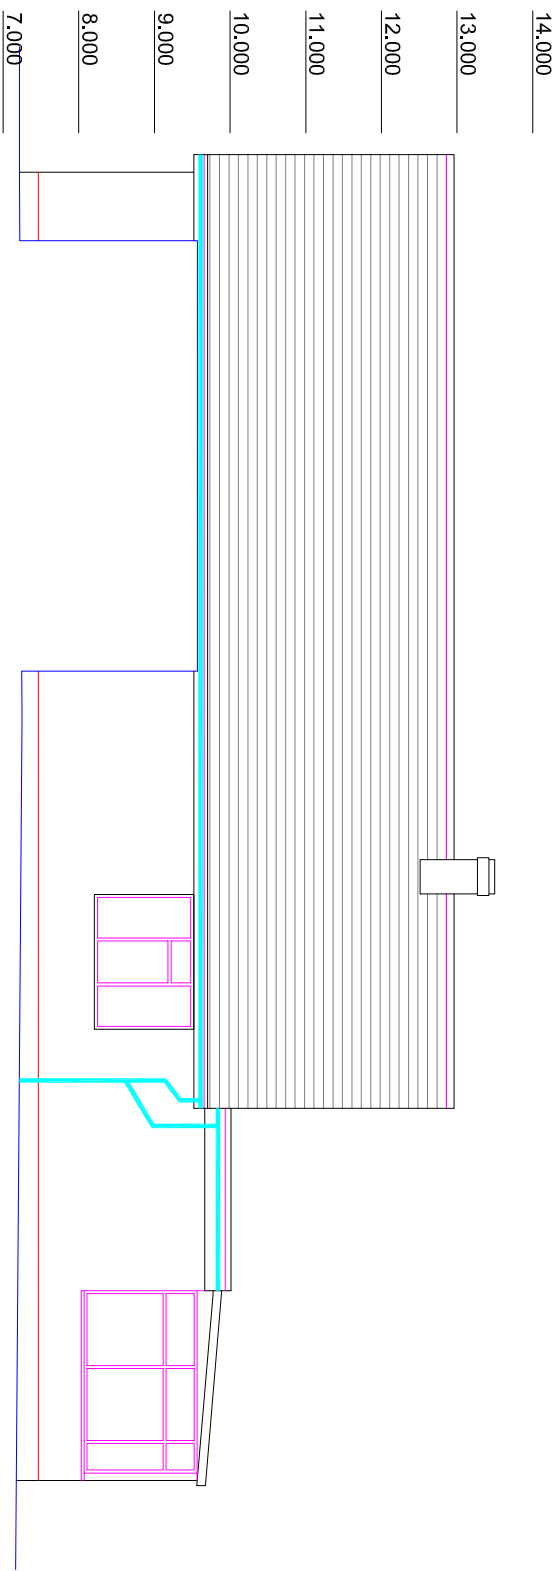

SIDE ELEVATION 1:100

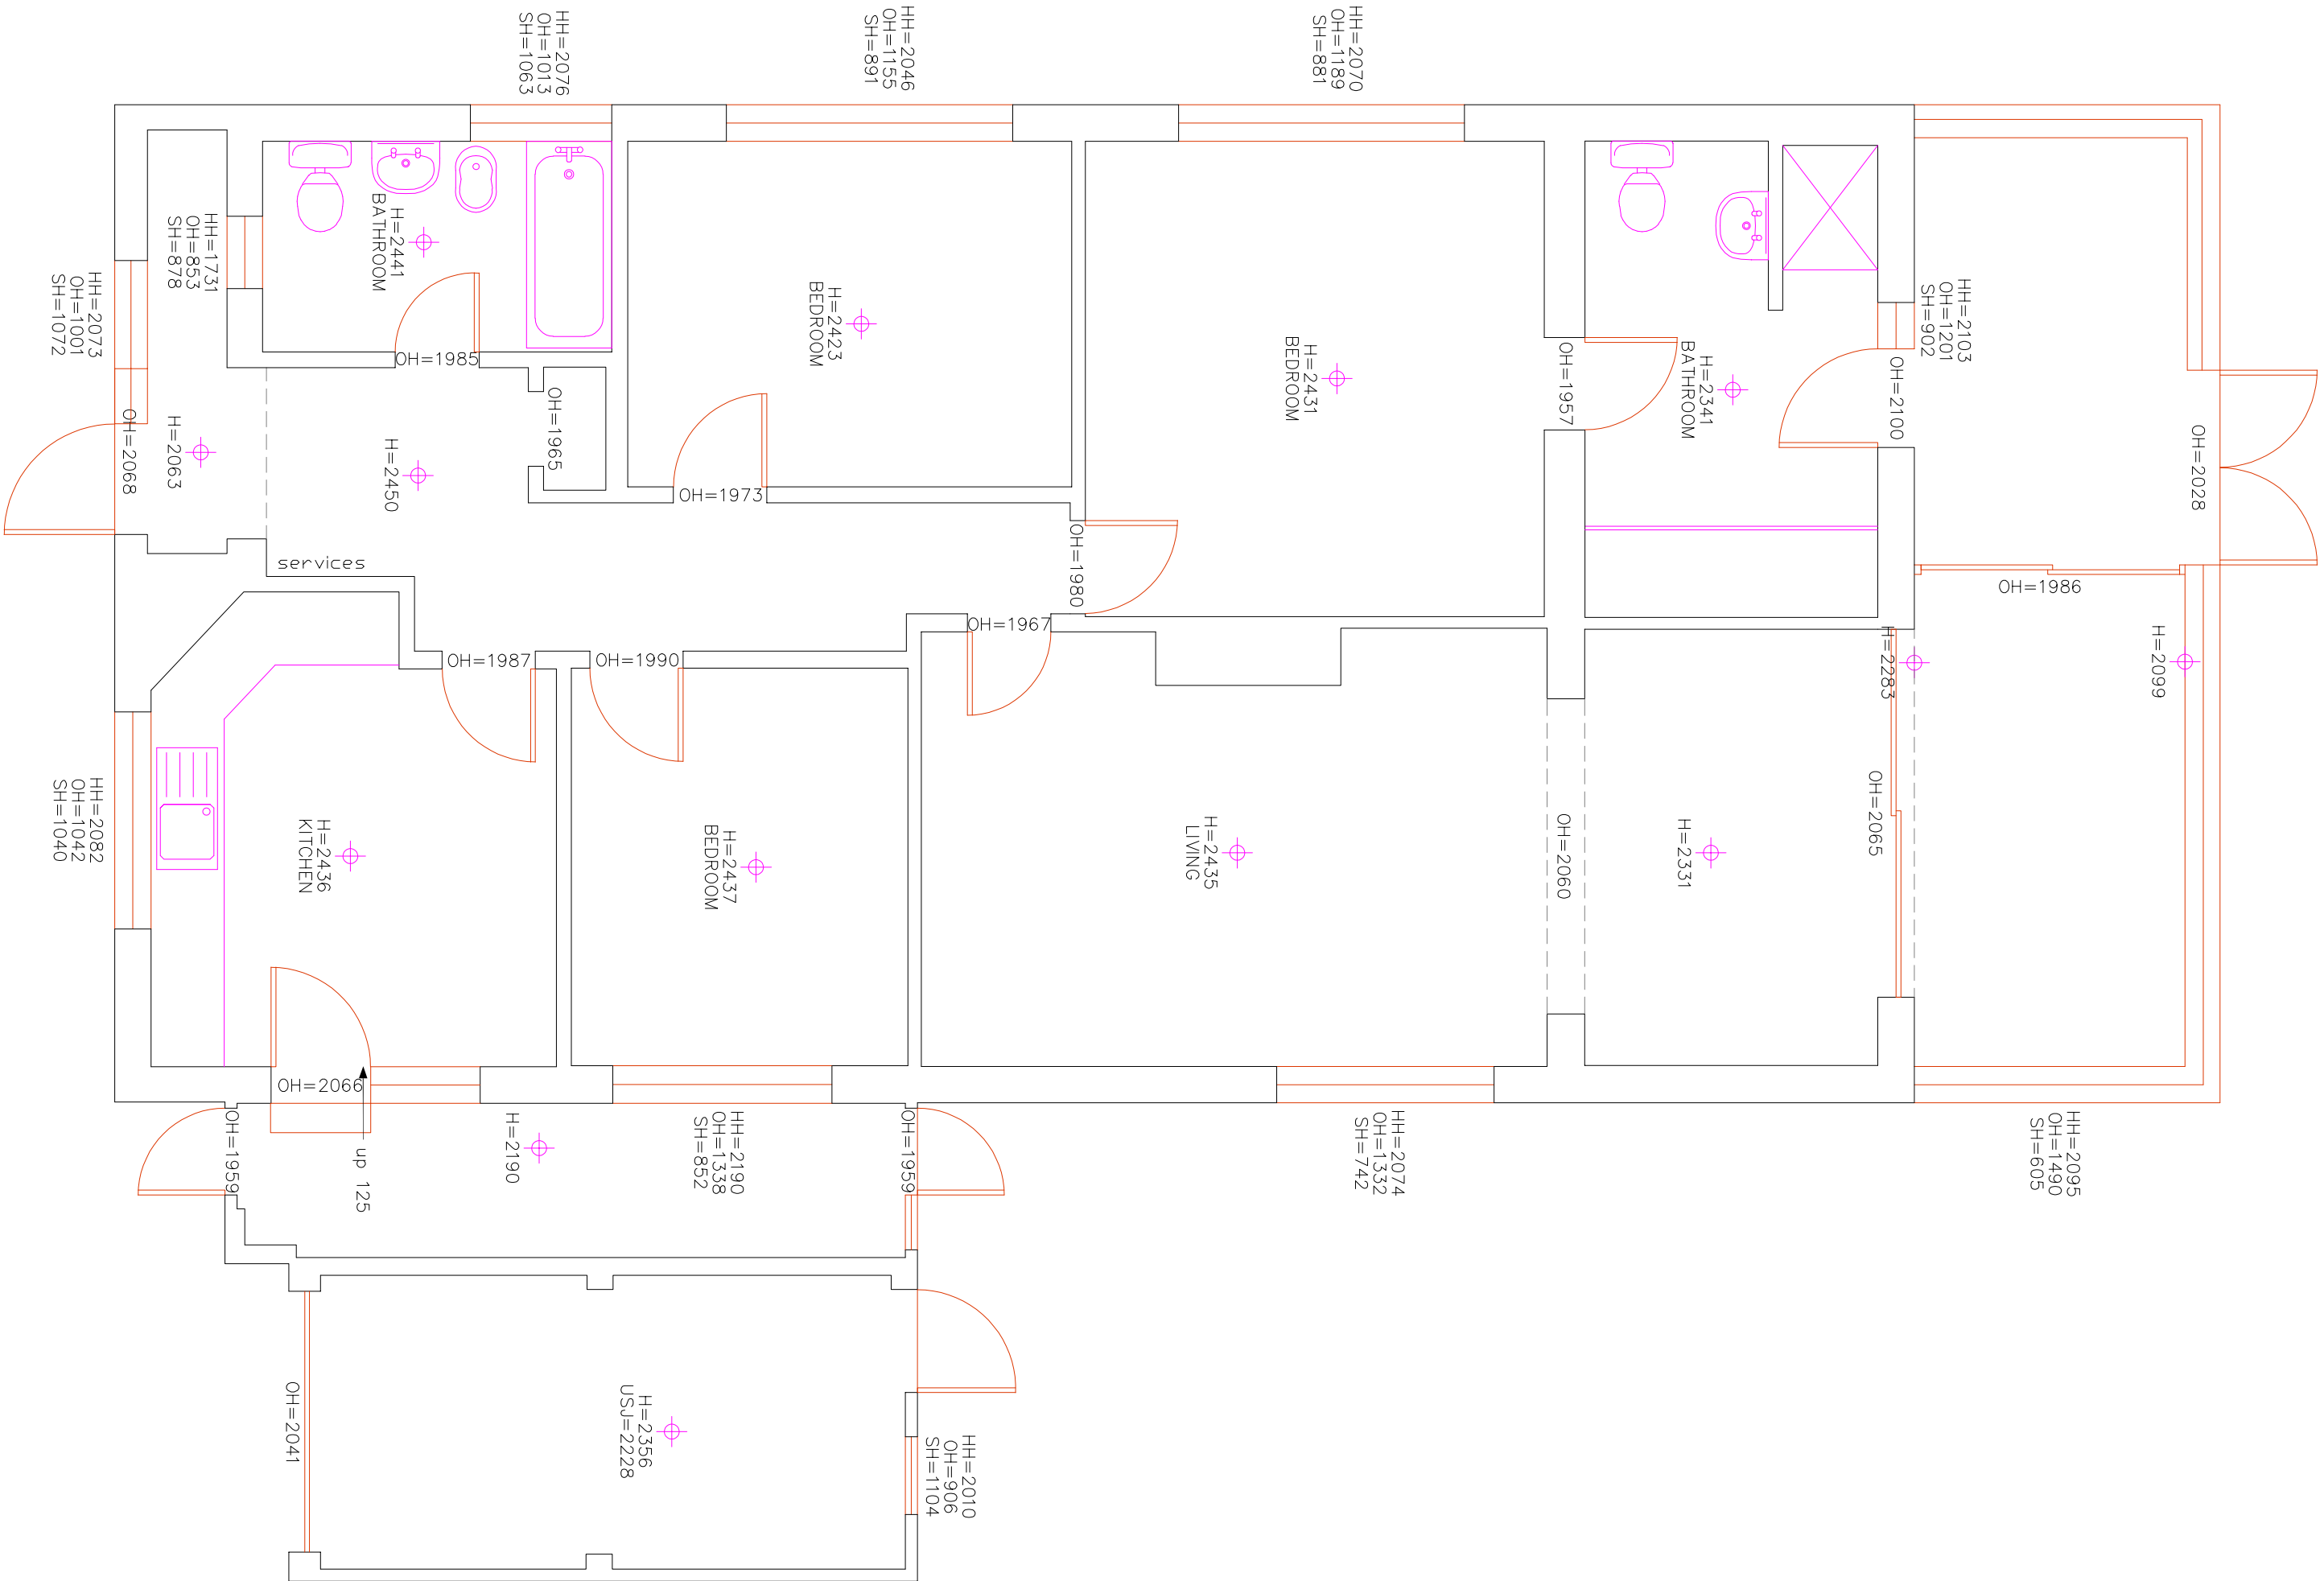

FLOOR PLAN 1:50

NOTES:
1. Levels accurate at time of site attendance. Do not scale from printed drawings.

2. This drawing is based on a survey conducted by the Ordnance Survey National Grid and fixed by the Ordnance Survey National Grid.

3. Levels are referred to the Ordnance Survey National Grid and transformed using the OSN2002 model.

4. Although this is a digital survey the accuracy and amount of detail shown is only commensurate with the graphical scale of mapping as specified. Care should be exercised when working to larger scales.

5. Visible features in the vicinity of the boundaries as shown on the map may not represent the extent of legally conveyed ownership.

6. While every effort has been made to achieve accuracy in the levels shown, the levels should be checked prior to design and construction.

7. Areas of dense undergrowth cannot be surveyed in detail. These areas will be shown in outline only and marked as 'dense undergrowth' on the plan.

8. Kerb levels have been taken on the top of the channel.

mediams

surveys limited

www.mediams-surveys.co.uk

bmediam@mediams-surveys.co.uk

07717 205 388

01243 931 482

project: 1 REGENTS WAY, BOGNOR REGIS

client: S1STD

title: MEASURED SURVEY

date: FEB 2018

job ref: S960

scale: 1:100/50 @A1

dwg no: EX02

rev: