


Front Elevation

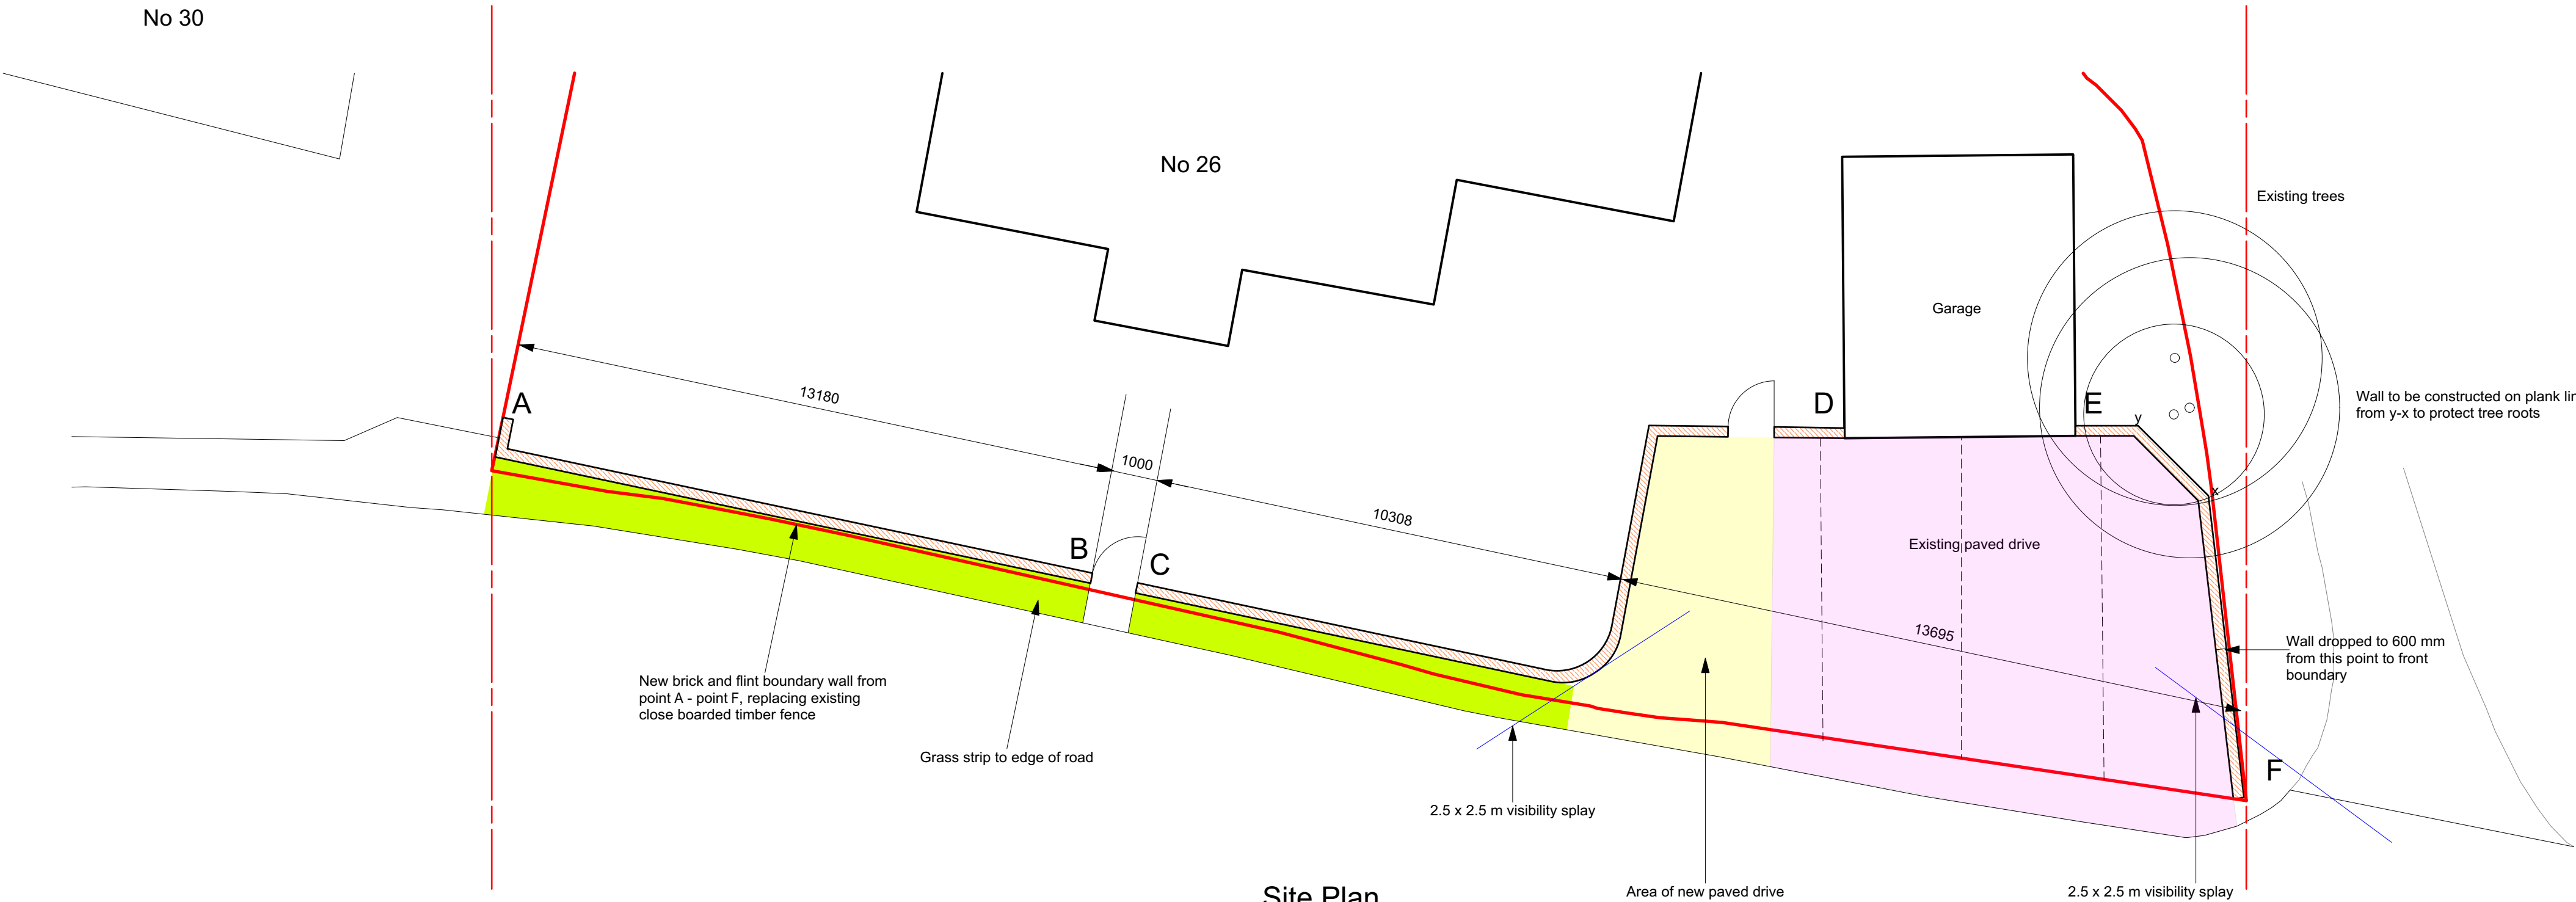

Site Plan

IVON BLUMER ARCHITECTS LTD

PROJECT	26 Barrack Lane - Wall	DATE	20/02/20
TITLE	Plans and Elevations	DRG NO	IBA/533/02
SCALE	1 : 100	REVISIONS	



Orchard House Studio
41 West Drive
Aldwick Bay
West Sussex
PO21 4LZ
Tel 01243 262987

www.ivonblumerarchitects.com
ivon@ivonblumerarchitects.com