




- NOTES
1. Do not scale from this drawing except for planning purposes. Use figured dimensions only.
 2. All dimensions must be checked on site prior to commencement of work.
 3. Where applicable this drawing is to be read in conjunction with other consultants drawings.
 4. This drawing is the copyright of MS Associates Ltd.

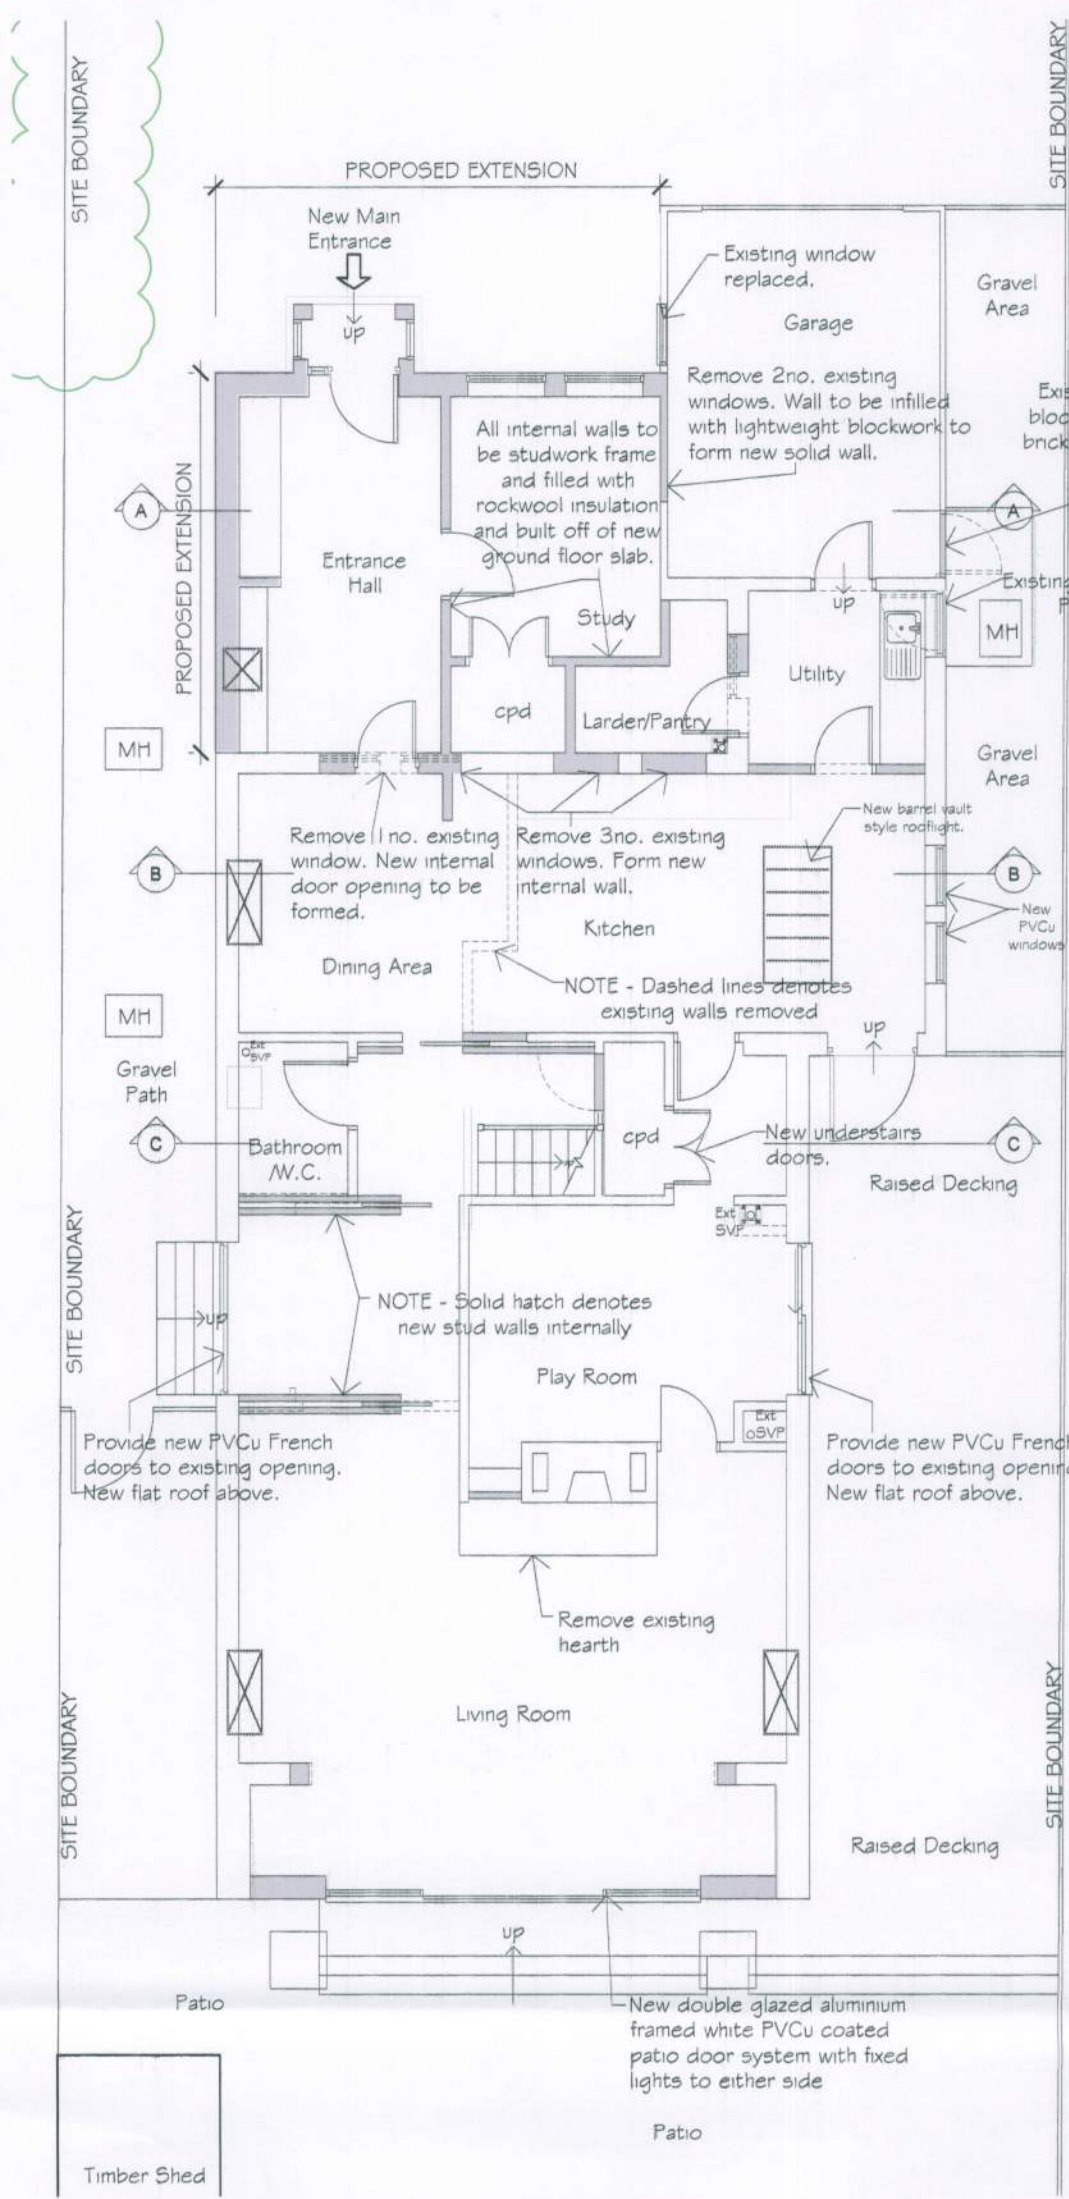


PROPOSED GROUND FLOOR PLAN

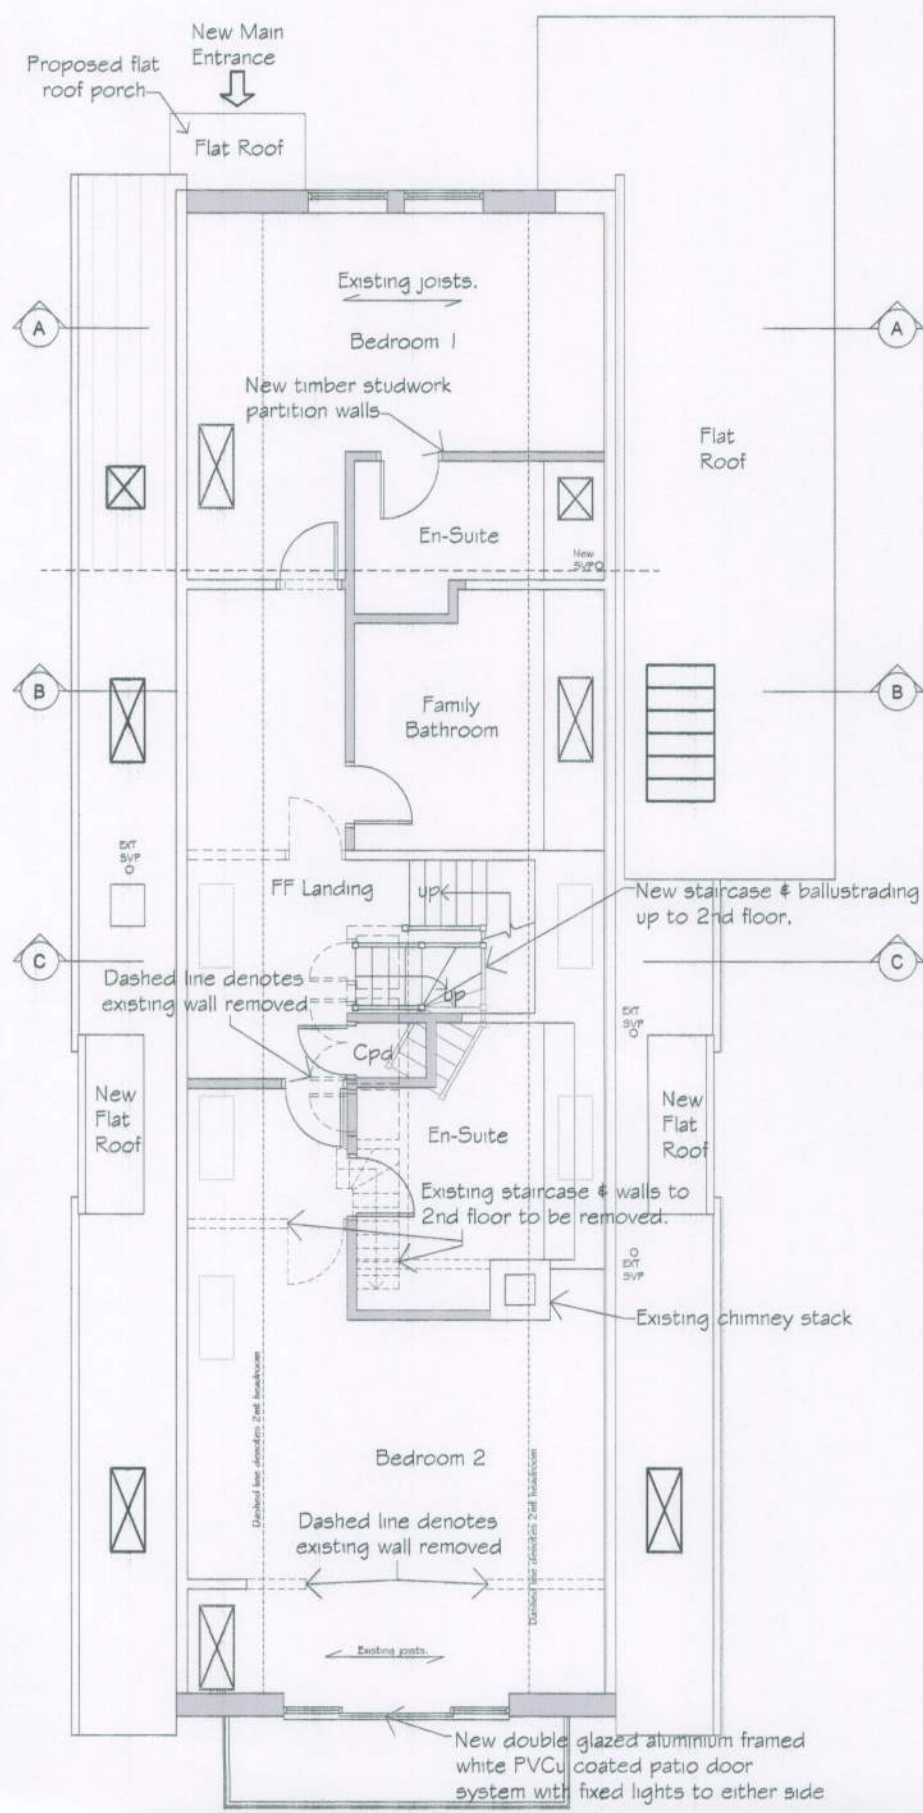

PROPOSED FIRST FLOOR PLAN

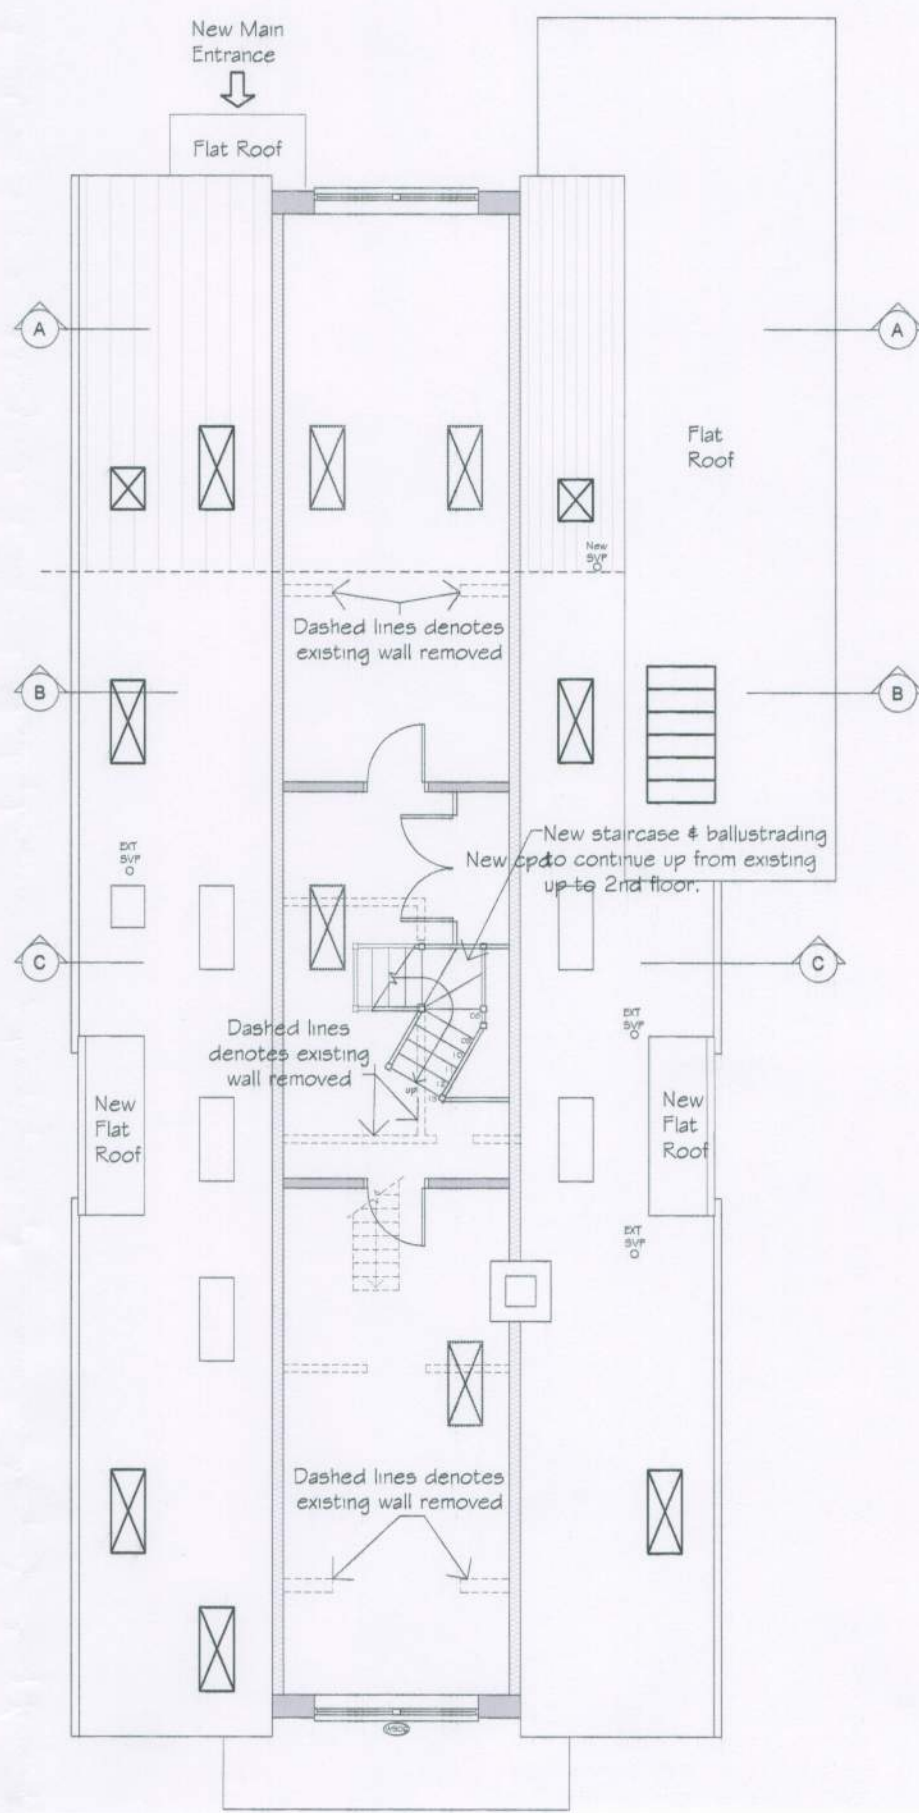

PROPOSED SECOND FLOOR PLAN

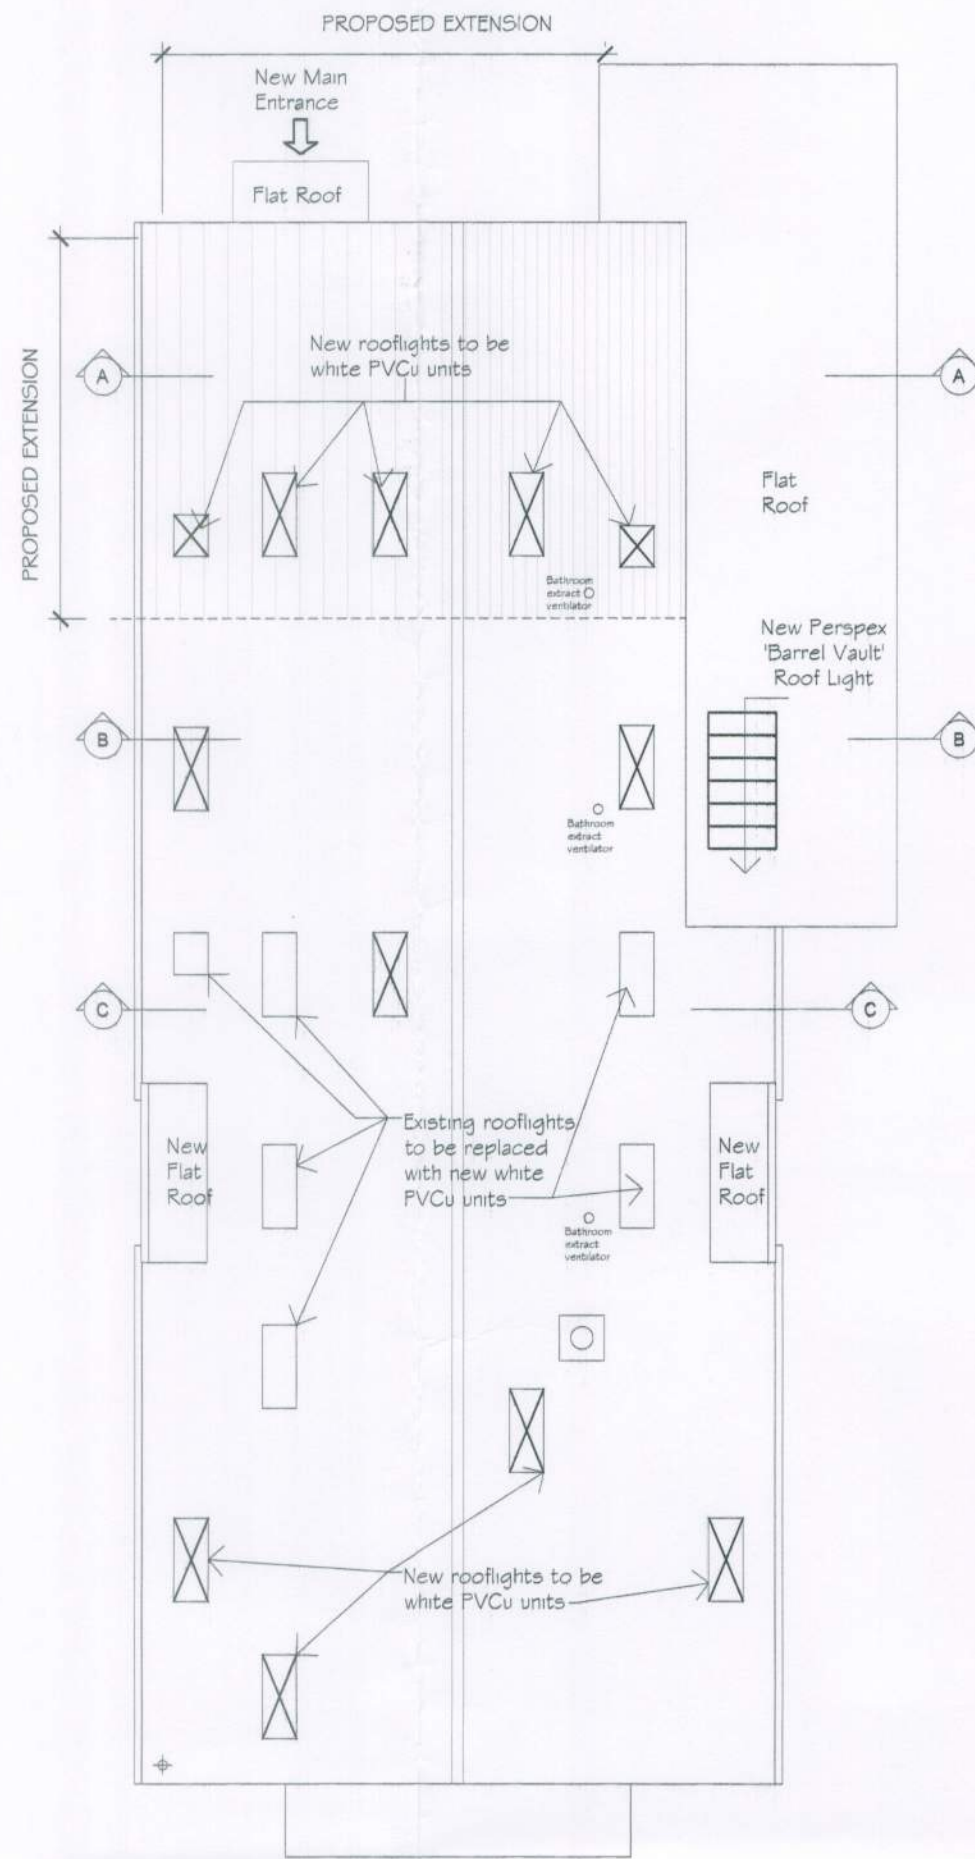

PROPOSED ROOF PLAN



PROPOSED BLOCK PLAN - SCALE 1:500



PROPOSED LOCATION PLAN - SCALE 1:1250

REV	DATE	AMENDMENT	CHECK

MSA ASSOCIATES
RICS SURVEYORS AND BUILDING CONSULTANTS

TEL: 01243-539378 FAX: 01243-531070
email: info@theconstructivegroup.com

CLIENT
Mr & Mrs Simon Jardine

PROJECT
33 Aldwick Avenue,
Aldwick,
Bognor Regis,
West Sussex PO21 3AQ

DRAWING TITLE
Proposed Floor plans, Block & Location Plans.

SCALE
1:100 @ A1

STATUS PLANNING

DATE Aug 12	DRAWN AS	CHECKED -
JOB NUMBER 3106	DRAWING NUMBER PR10	REVISION