



1. Do not scale from this drawing except for planning purposes. Use figured dimensions only.
2. All dimensions must be checked on site prior to commencement of work.
3. Where applicable this drawing is to be read in conjunction with other consultants drawings.
4. This drawing is the copyright of M5 Associates Ltd.


NOTES

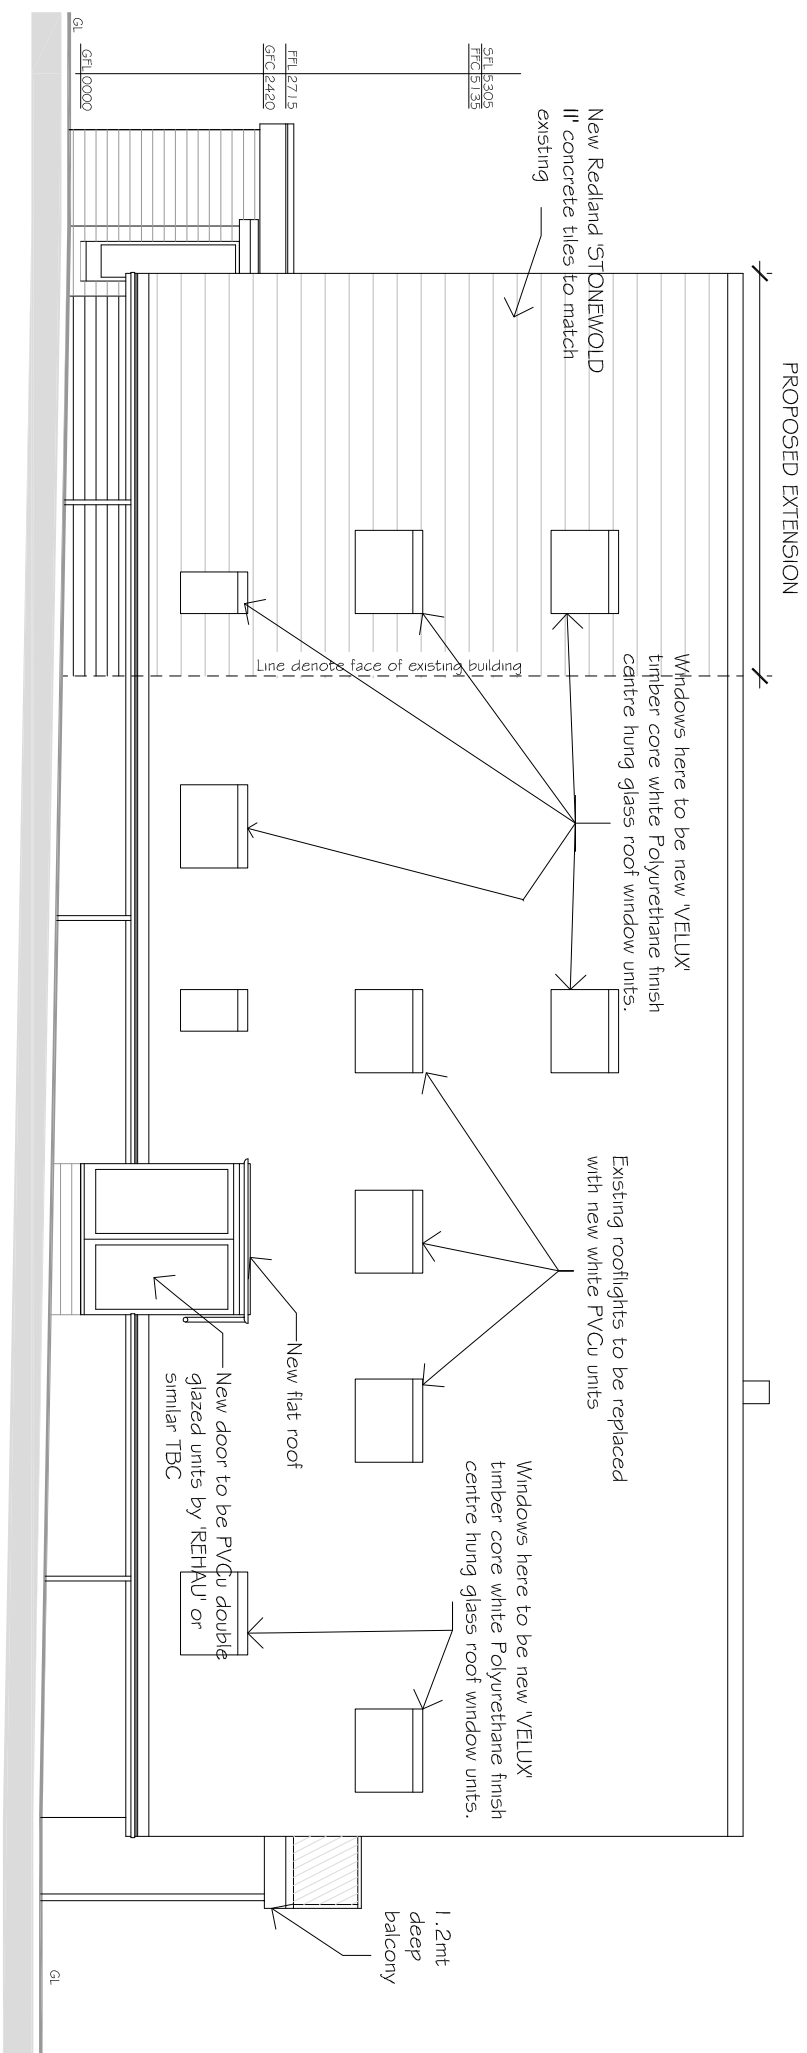


PROPOSED WEST ELEVATION

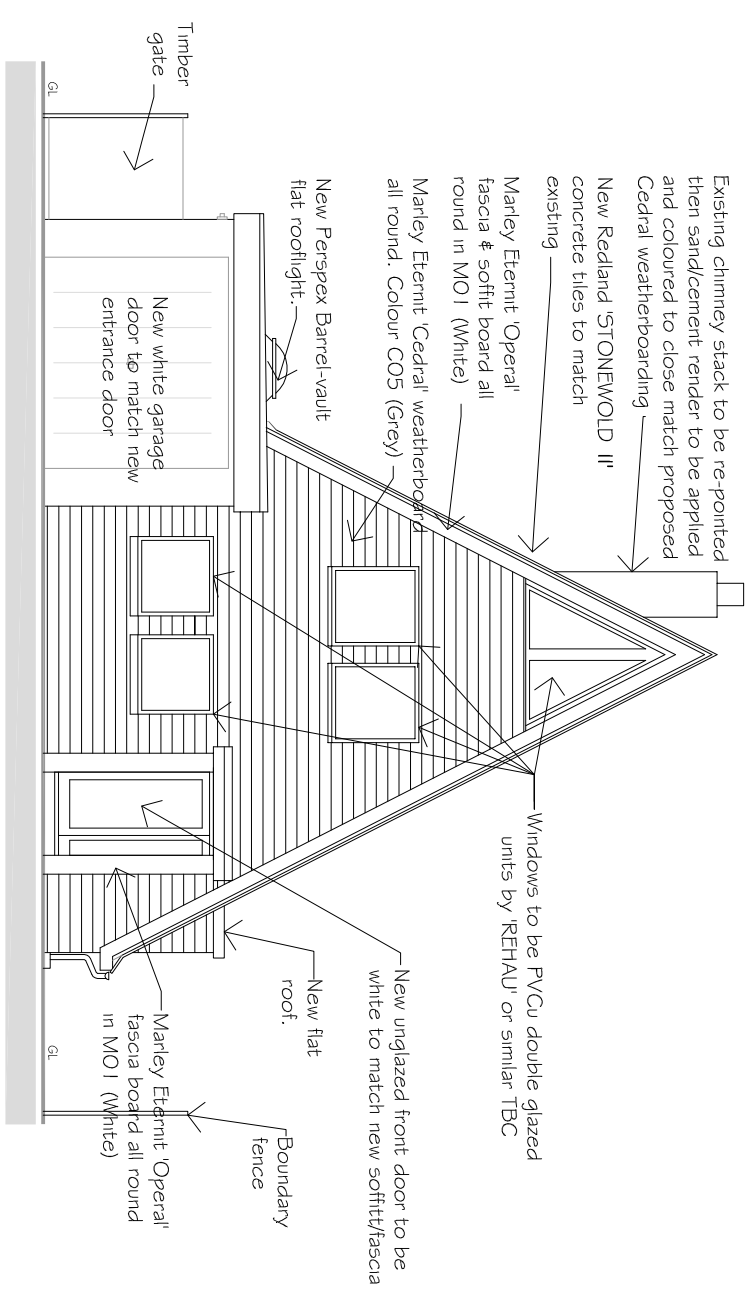

PROPOSED NORTH ELEVATION

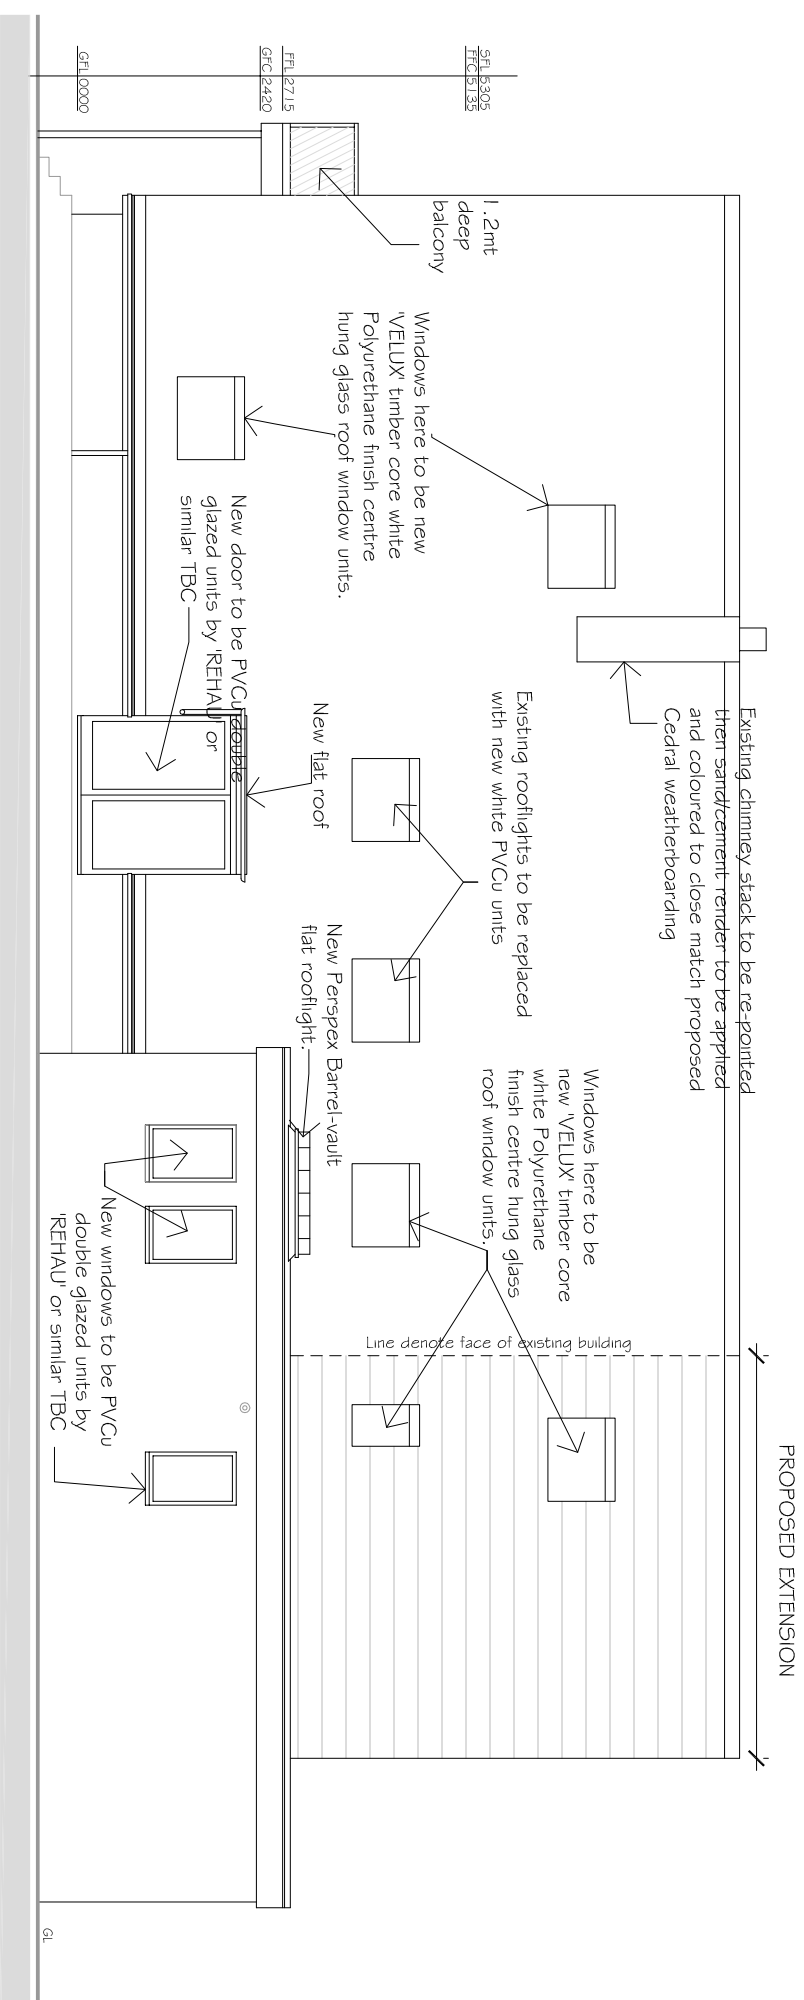

PROPOSED EAST ELEVATION

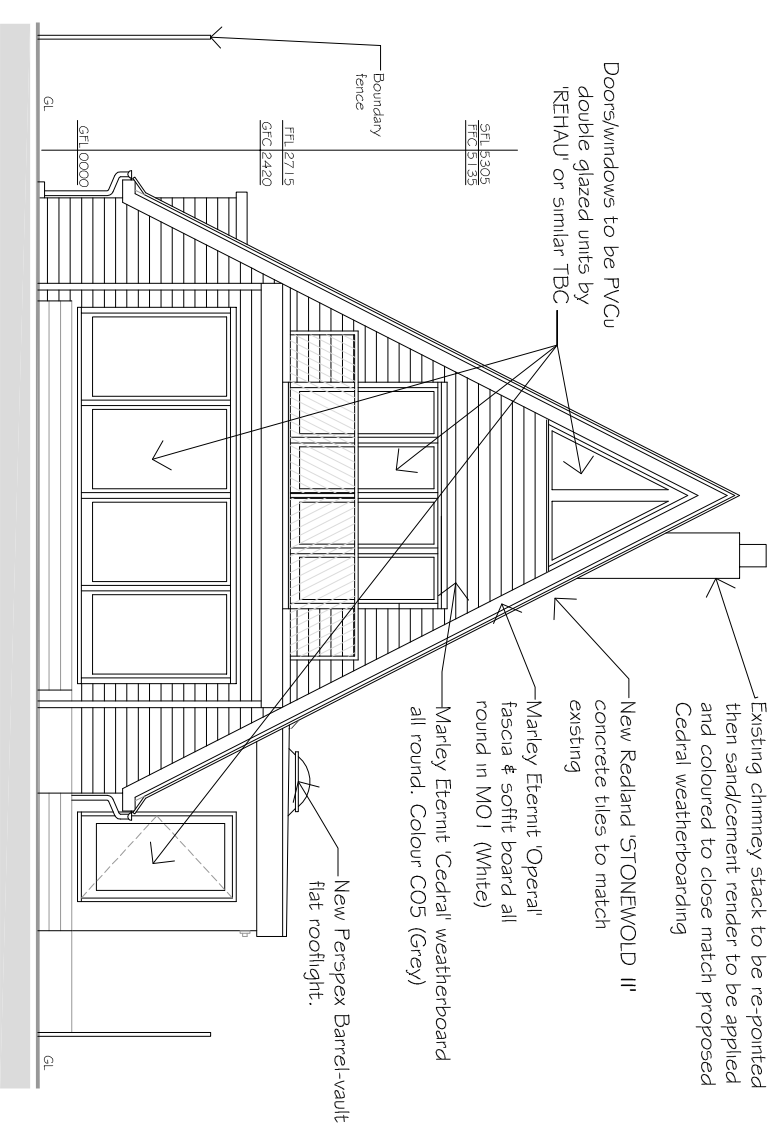

PROPOSED SOUTH ELEVATION

A	23.01.13	Minor amendment	
REV	DATE	AMENDMENT	CHECK

 **MSA** ASSOCIATES
RICS SURVIVORS AND BUILDING CONSULTANTS

TEL: 01243-5339378 FAX: 01243-531070
email: info@theconstruc tivegroup.com

CLIENT
Mr & Mrs Simon Jardine

PROJECT
33 Aldwick Avenue,
Aldwick,
Bognor Regis,
West Sussex PO21 3AQ

DRAWING TITLE	SCALE
Proposed Elevations	1:100 @ A2

STATUS PLANNING

DATE Aug 12	DRAWN AS	CHECKED -
JOB NUMBER 3106	DRAWING NUMBER PR 11	REVISION A