

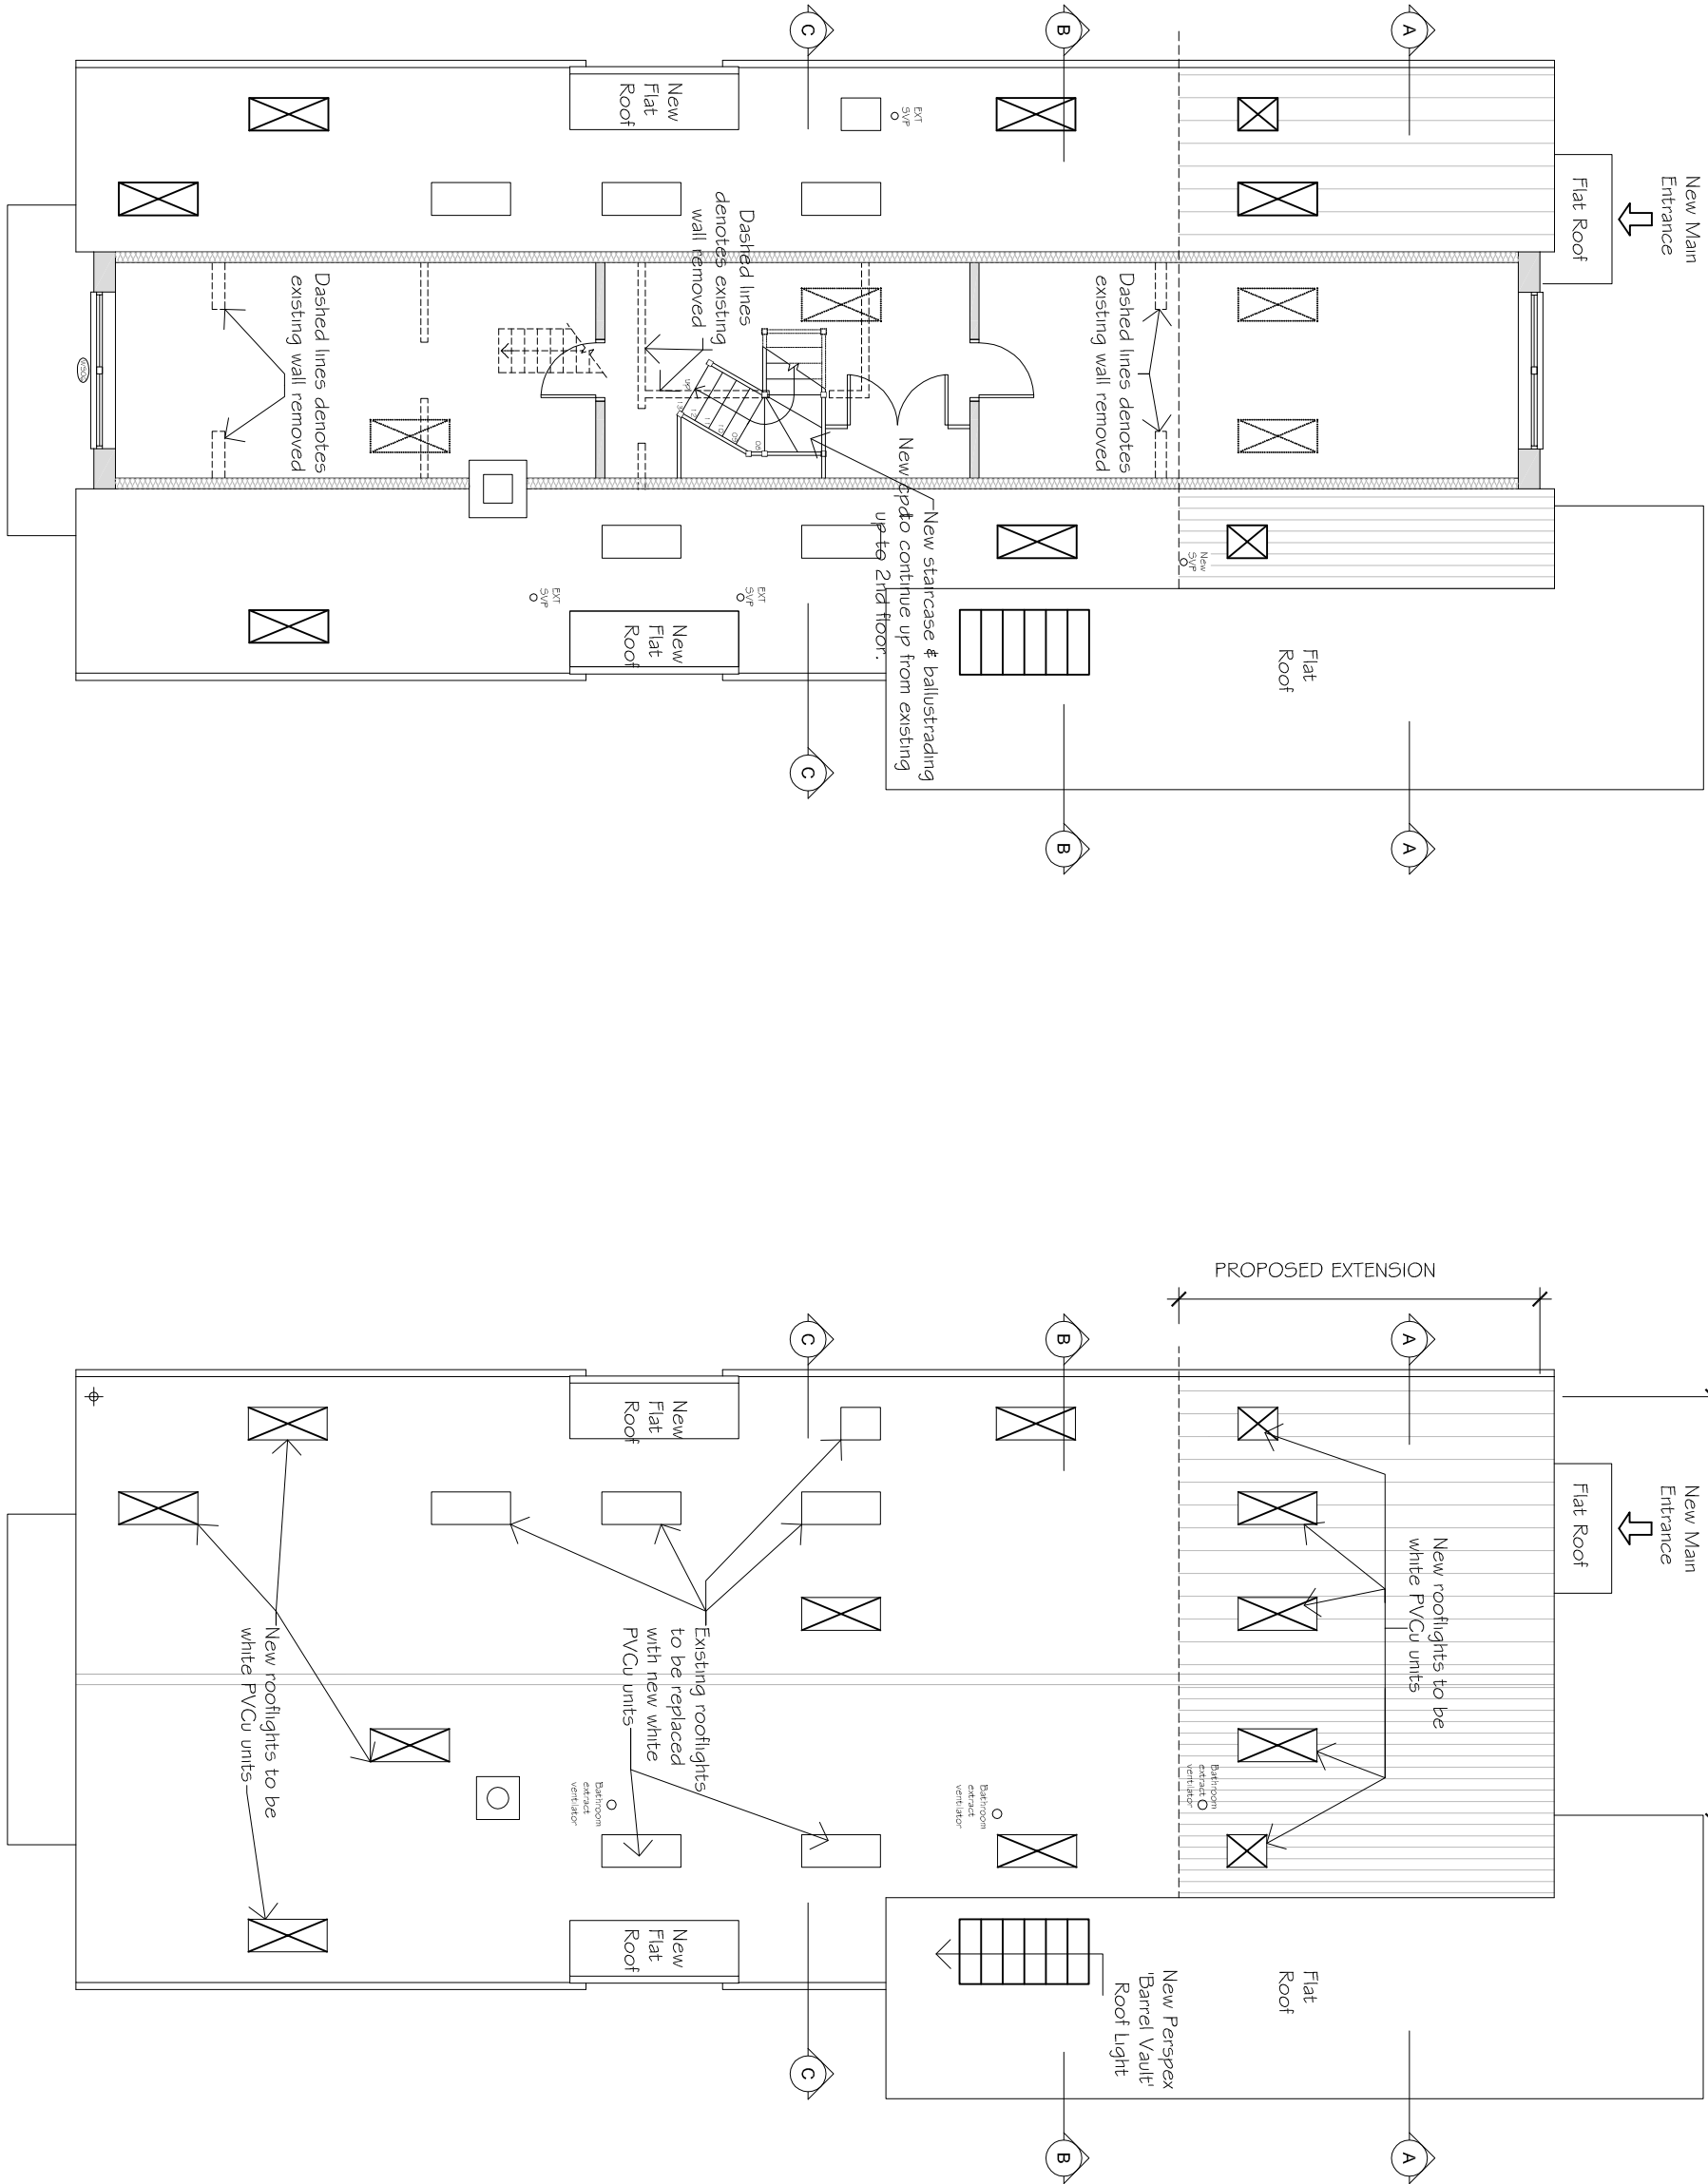


- NOTES
1. Do not scale from this drawing except for planning purposes. Use figured dimensions only.
 2. All dimensions must be checked on site prior to commencement of work.
 3. This drawing is to be used in conjunction with other consultants drawings.
 4. This drawing is the copyright of MSA Associates Ltd.

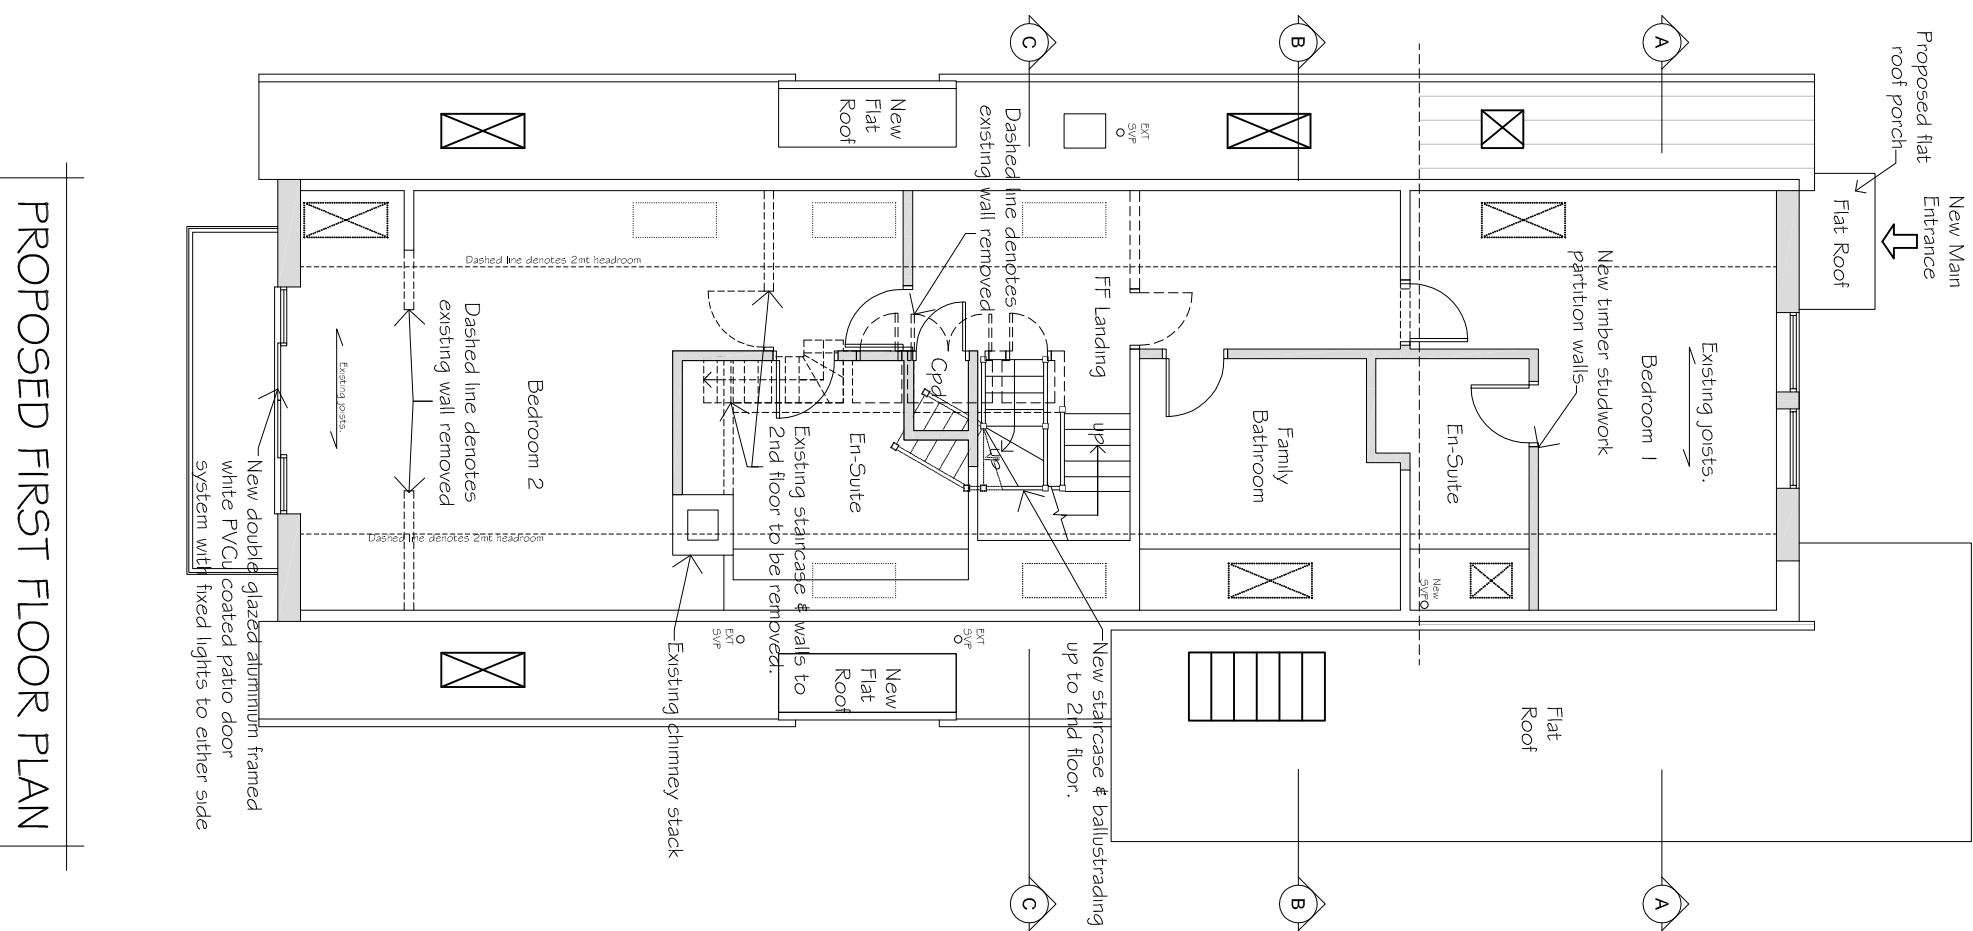

PROPOSED SECOND FLOOR PLAN

PROPOSED ROOF PLAN

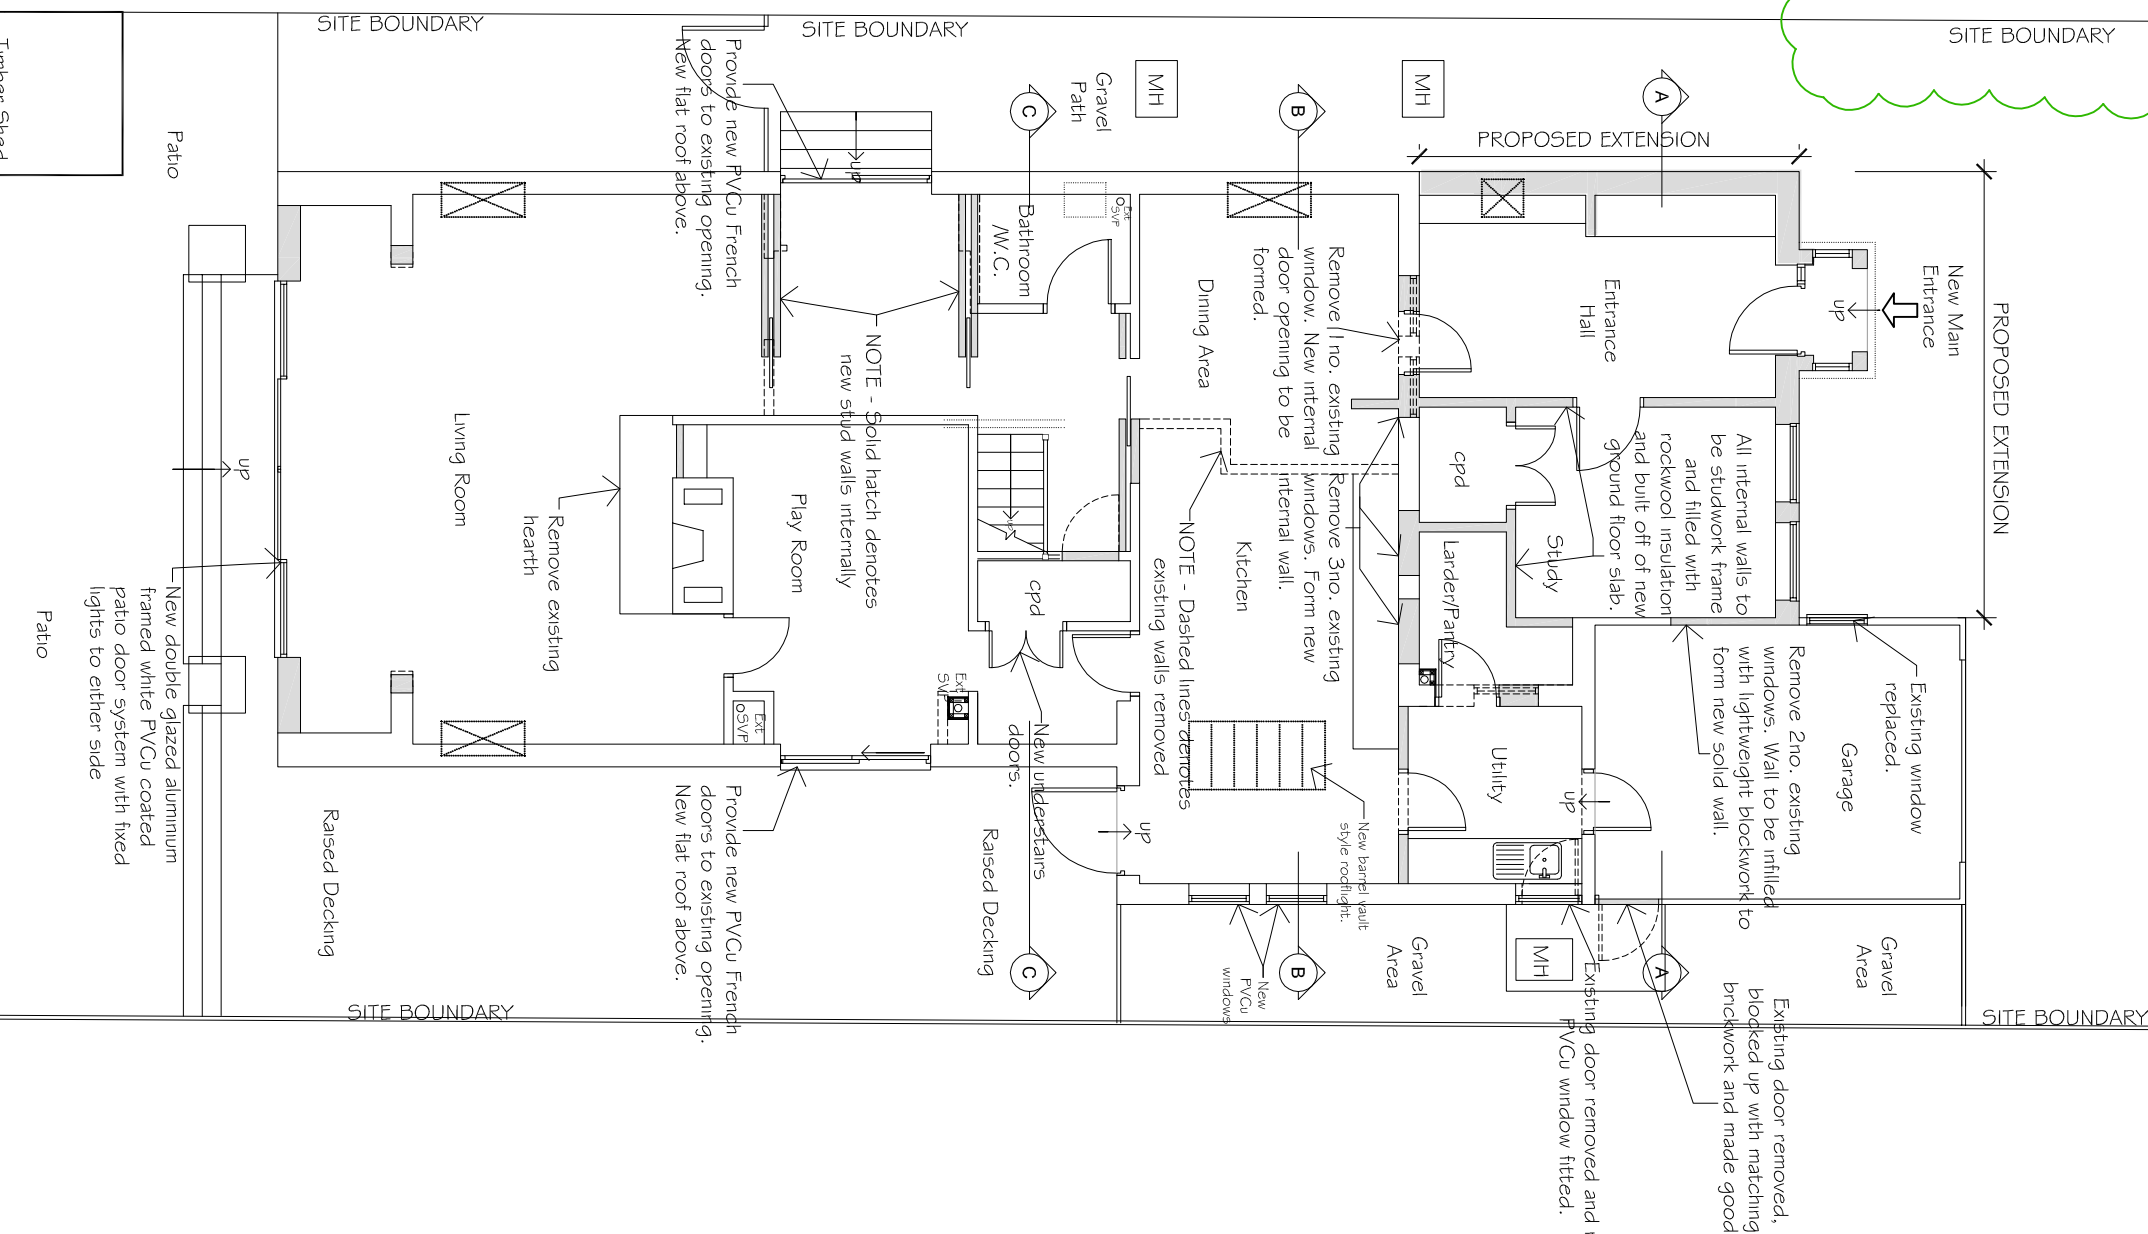

REV	DATE	AMENDMENT	CHECK
A	23.01.13	Addition of combined Block/Location plan	

MSA ASSOCIATES
RICS SURVEYORS AND BUILDING CONSULTANTS
TEL: 01 243-539378 FAX: 01 243-531070
email: info@theconstructivegroup.com

CLIENT
Mr & Mrs Simon Jardine

PROJECT
33 Aldwick Avenue,
Aldwick,
Bognor Regis,
West Sussex PO21 3AQ

DRAWING TITLE
SCALE
1:100 @ A1

Proposed Floor Plans & Combined Block
& Location Plan.

STATUS
PLANNING

DATE	Aug 12	DRAWN	AS	CHECKED	-
JOB NUMBER	3106	DRAWING NUMBER	PR10	REVISION	A