




This drawing and its contents are the strict copyright of Architectura Design. No reproduction without permission. Do not scale. Written dimensions to be used where given. All dimensions and details to be checked on site. FOR PLANNING PURPOSES ONLY

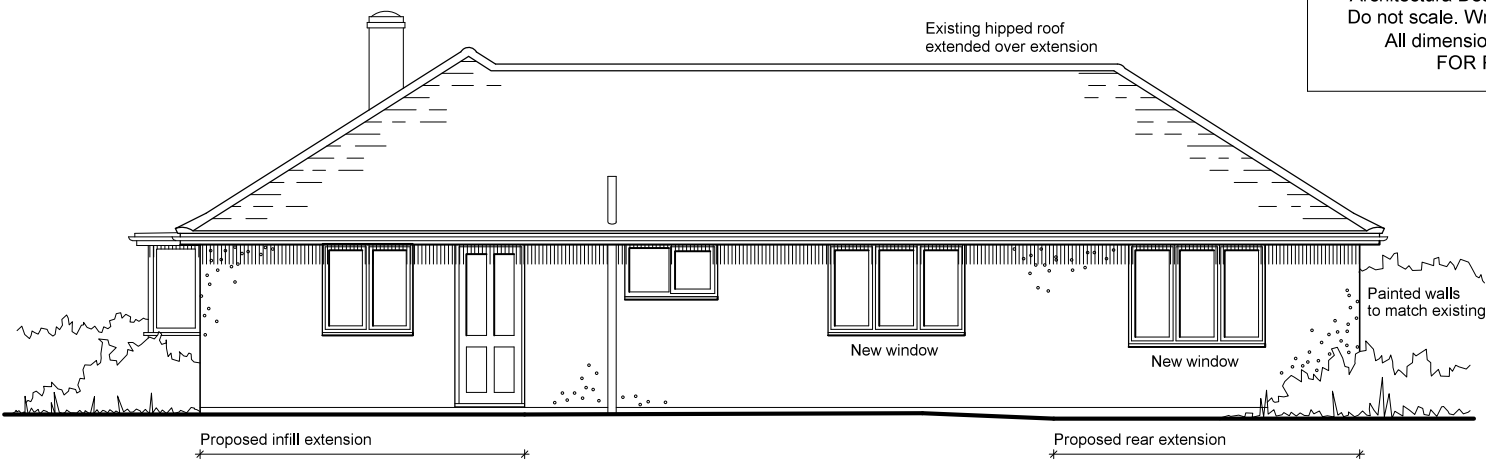


South Elevation

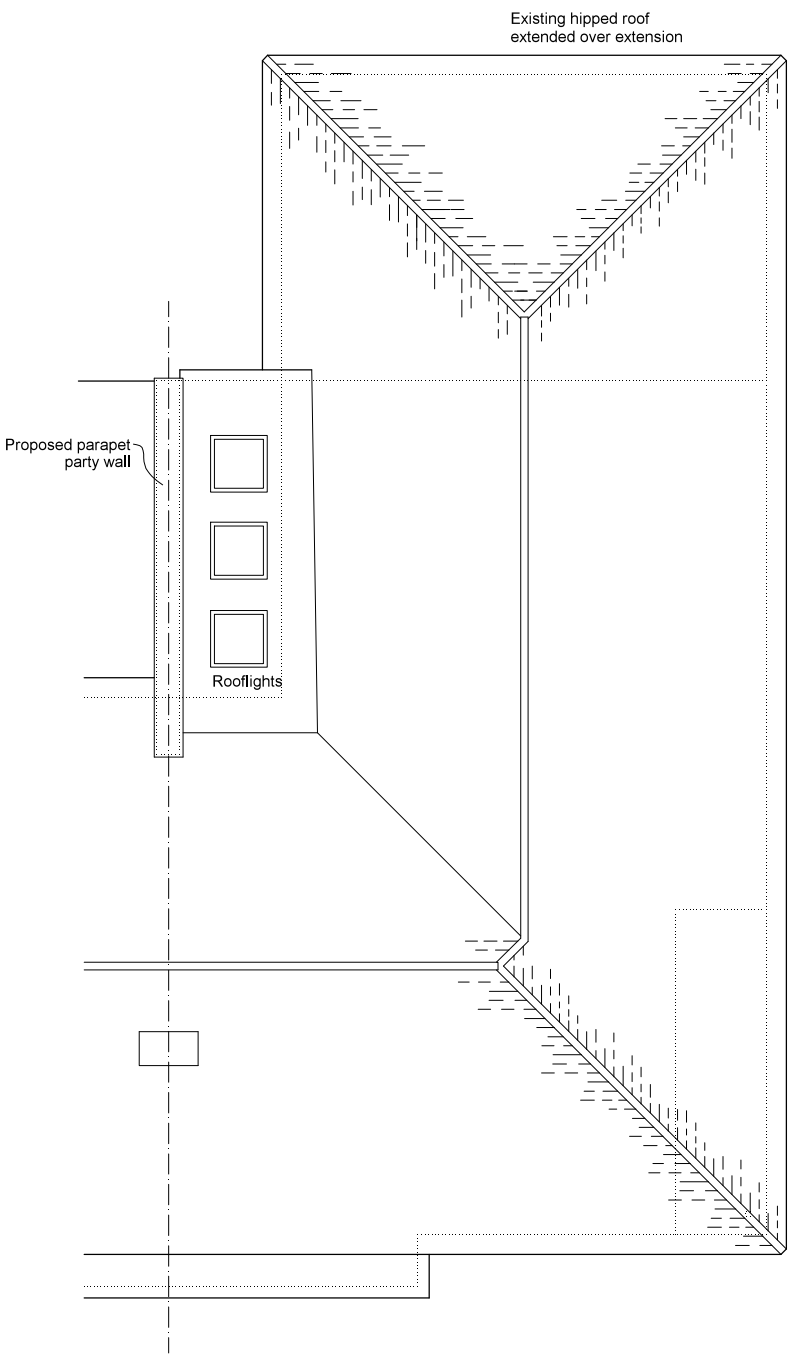


Roof Plan

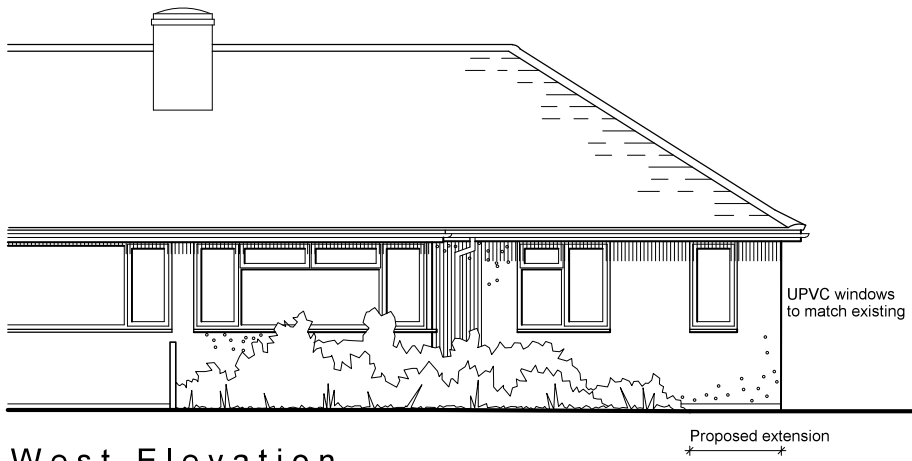


West Elevation

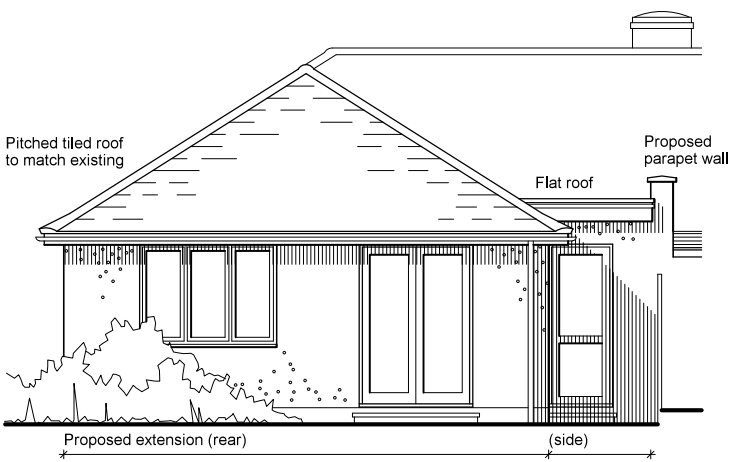

East Elevation

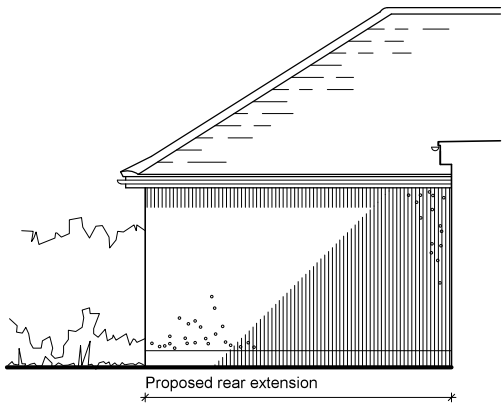

North Elevation

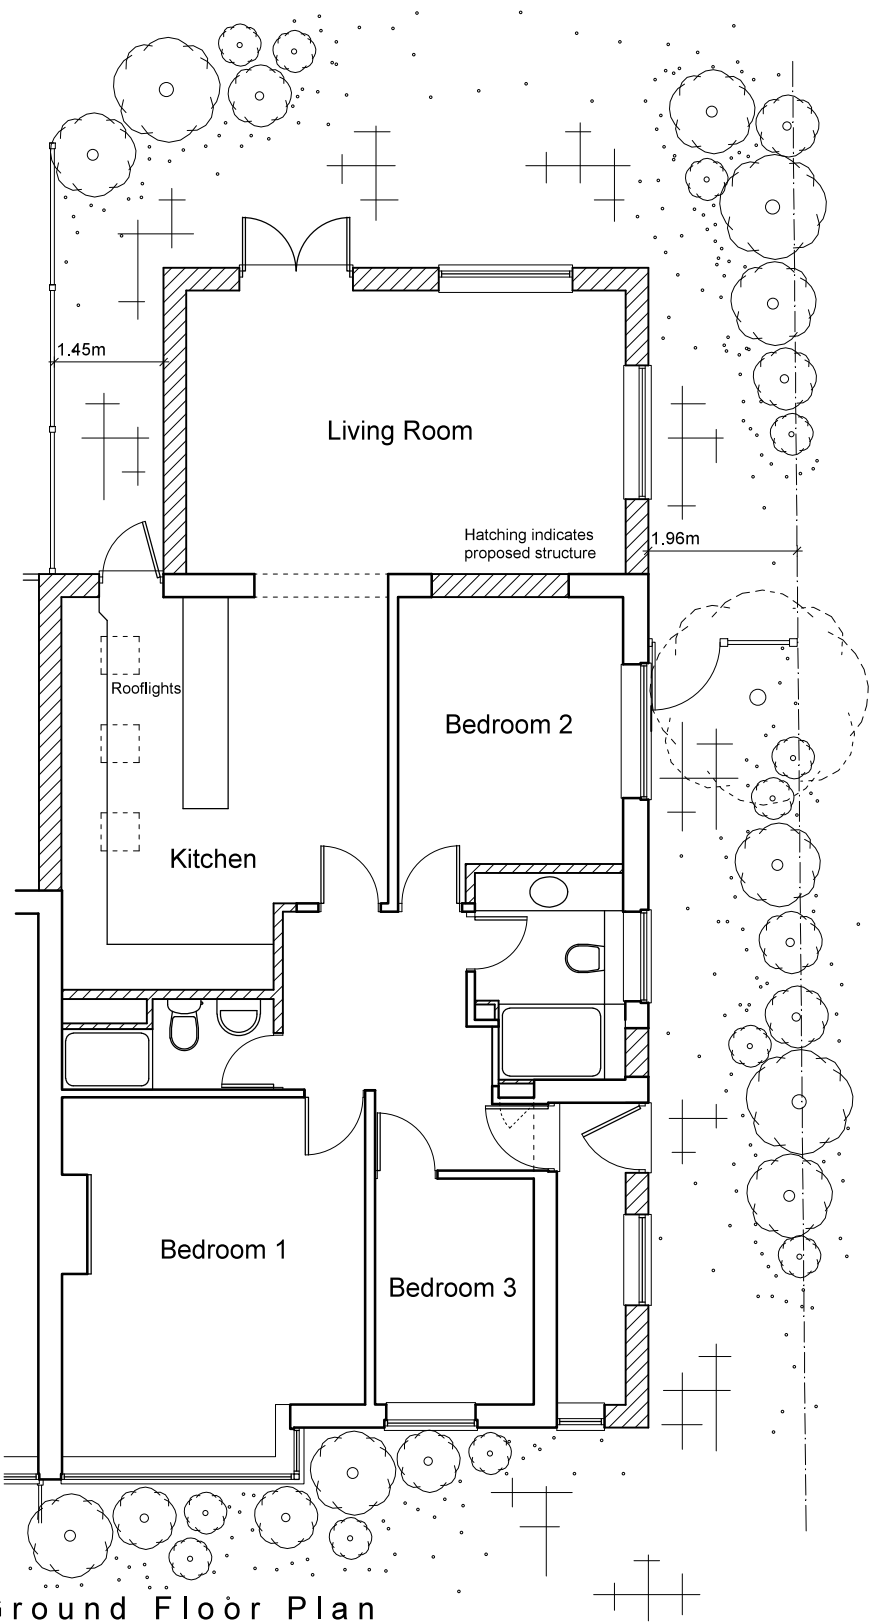

Ground Floor Plan

0 1 2 3 4 metres

Architectura
Architectural Design & Drawing Service

Proposed Extension and Alterations
at 2 Elizabeth Avenue, Bognor Regis
for Mr and Mrs S Allingham

Drawing P02 February 2018 Scale 1:100 @ A3
Planning Drawing - Proposed Plans and Elevations