


EXISTING


PROPOSED

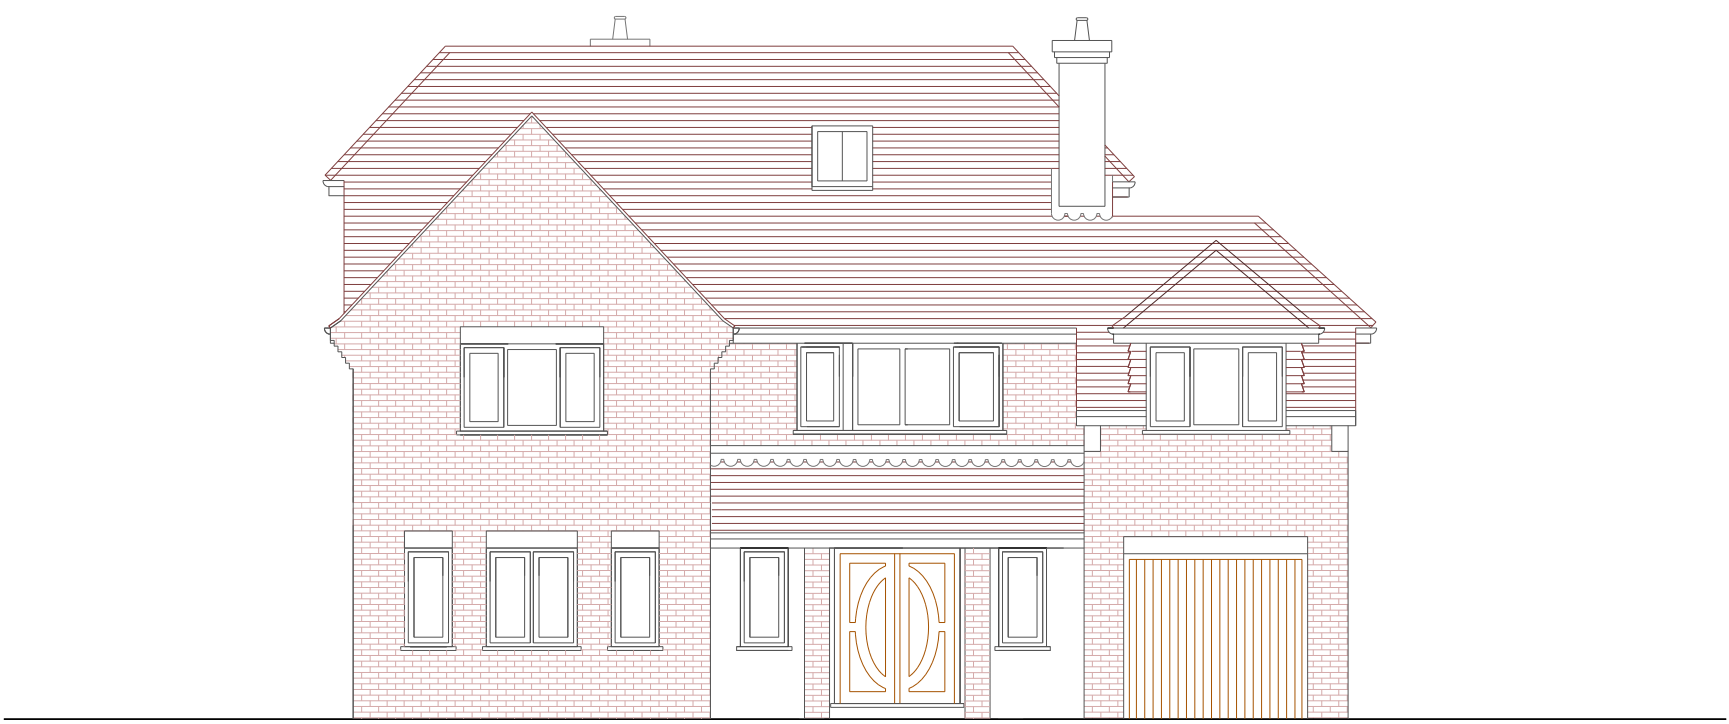

EXISTING FRONT ELEVATION



PROPOSED FRONT ELEVATION

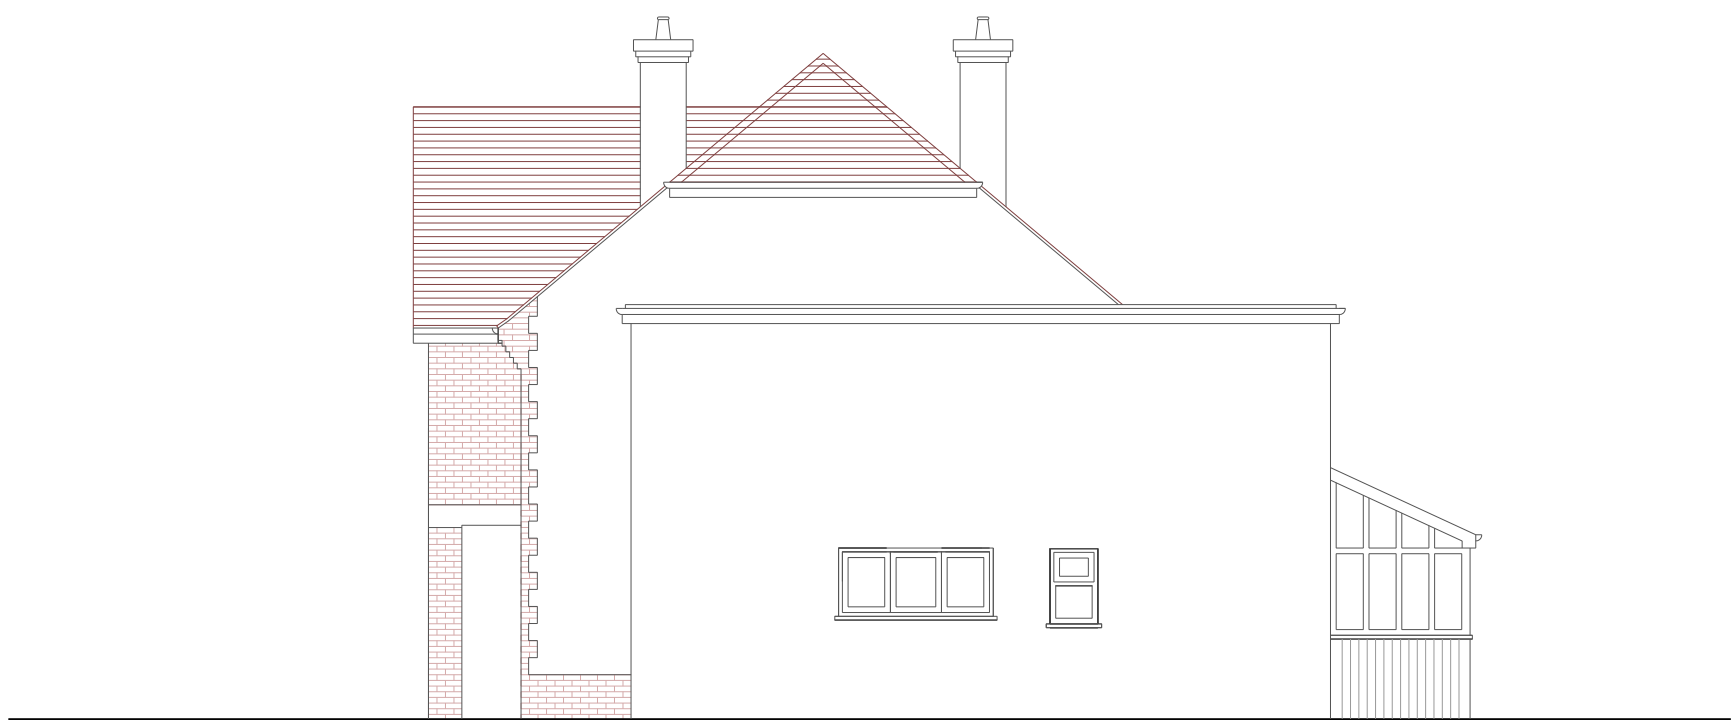

EXISTING SIDE ELEVATION



PROPOSED SIDE ELEVATION



EXISTING REAR ELEVATION



PROPOSED REAR ELEVATION



EXISTING SIDE ELEVATION



PROPOSED SIDE ELEVATION

Rev.
A 26-05-2014
Existing elevations corrected.
Windows and gable verges revised to proposed elevations
B 12-07-2014 Existing elevations corrected.
C 05-08-2014
Background garage projection in proposed side elevation added
D 29-09-2014
Garage moved back so as not to project past building line
Velux windows raised so bottom of glass 1700mm above finished floor
Hatching added for brick faced areas
E 15-12-2014 Front Door revised

F 27-02-2015 Conservatory added

Drawing No.
14-SKC-03
Rev.
F
Scale
0m 1m 2m 3m 4m 5m
1:100(A1)
Date
30-03-14
Drawn By
S Bernardez

Title
EXISTING &
PROPOSED
ELEVATIONS
Project
SPEEDWELL
KINGSWAY
CRAIGWELL EST.

