


A 29-09-2014
Garage moved back to as not to project past front building line.
Correction to position of neighbouring houses.
B 27-02-2015
Conservatory added

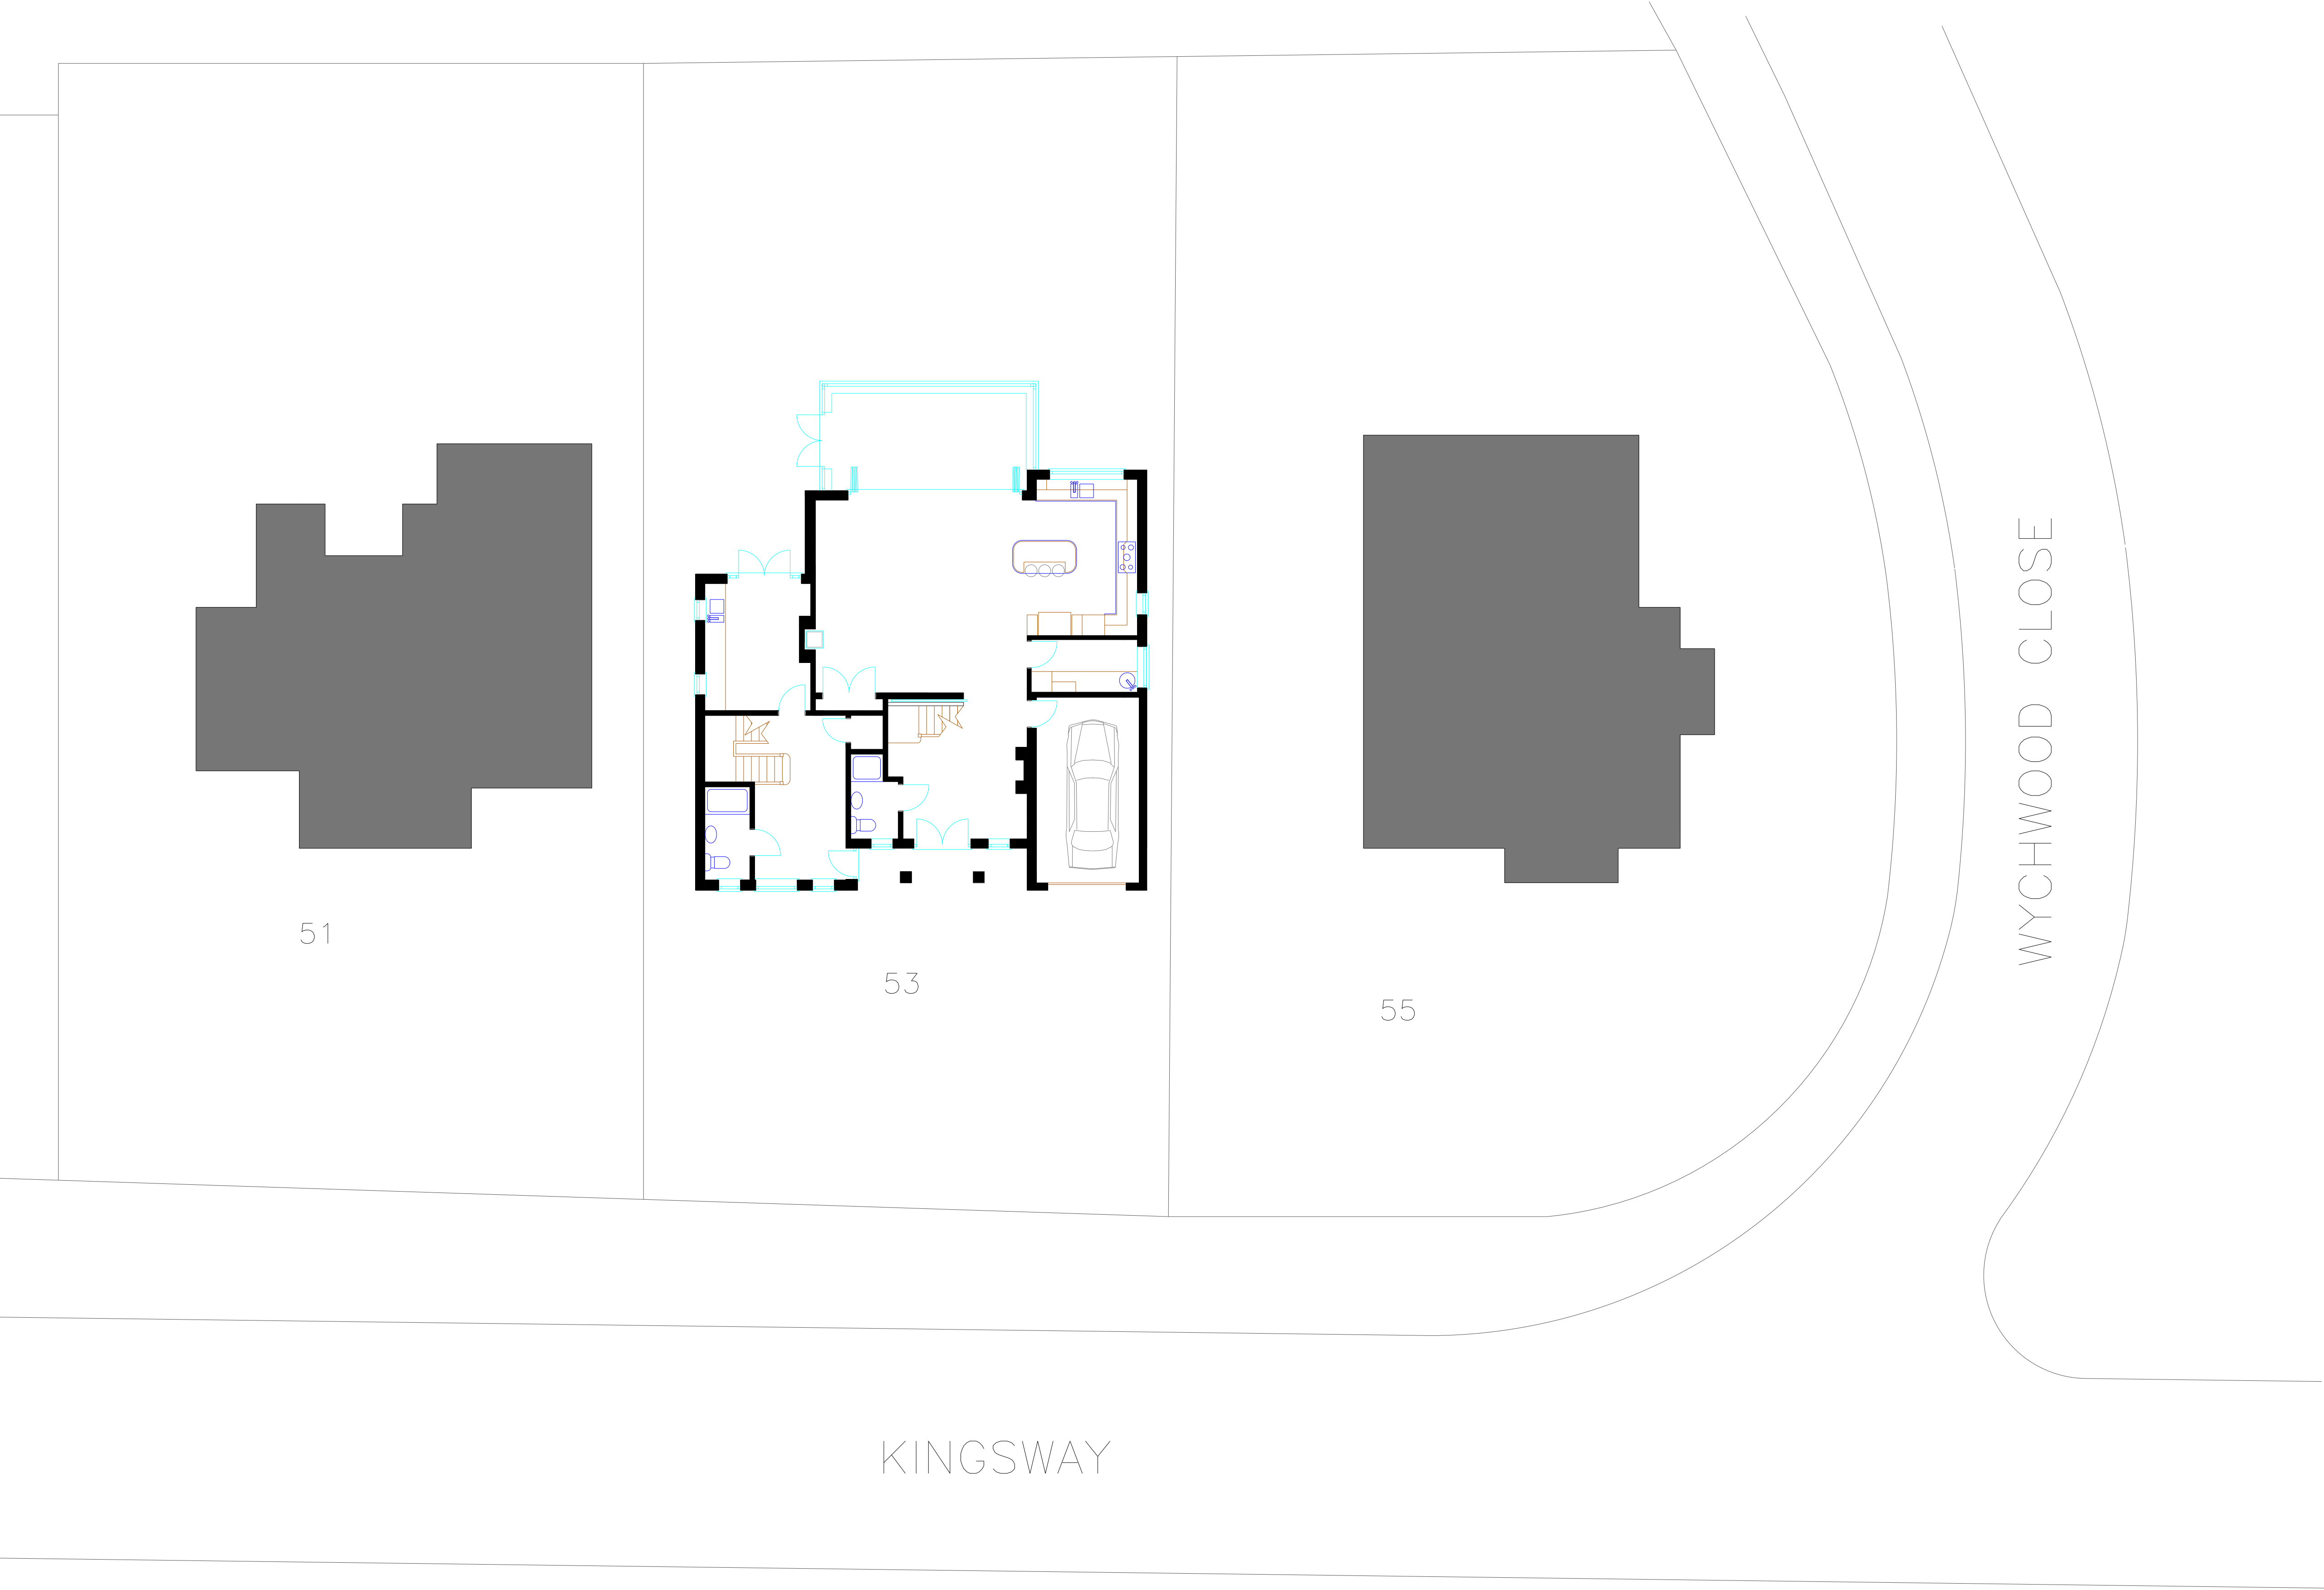


Drawing No.	Rev.
13-SKC-SP	B

SCALE
0m 1m 2m 3m 4m 5m 1:100(A1)

Date	Drawn By
11-07-14	S Bernardez

Title
PROPOSED SITE PLAN

Project
53 KINGSWAY CRAIGWELL EST. BOGNOR REGIS

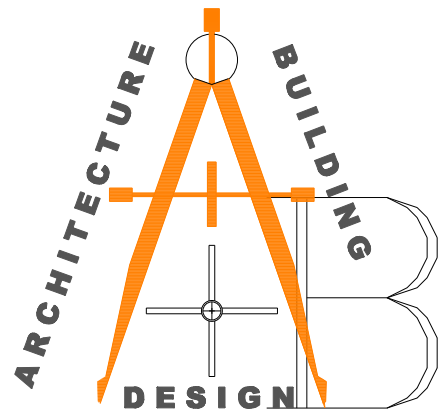

A&B Design 01794 368744
steve@aandbhomes.com