


EXISTING


PROPOSED

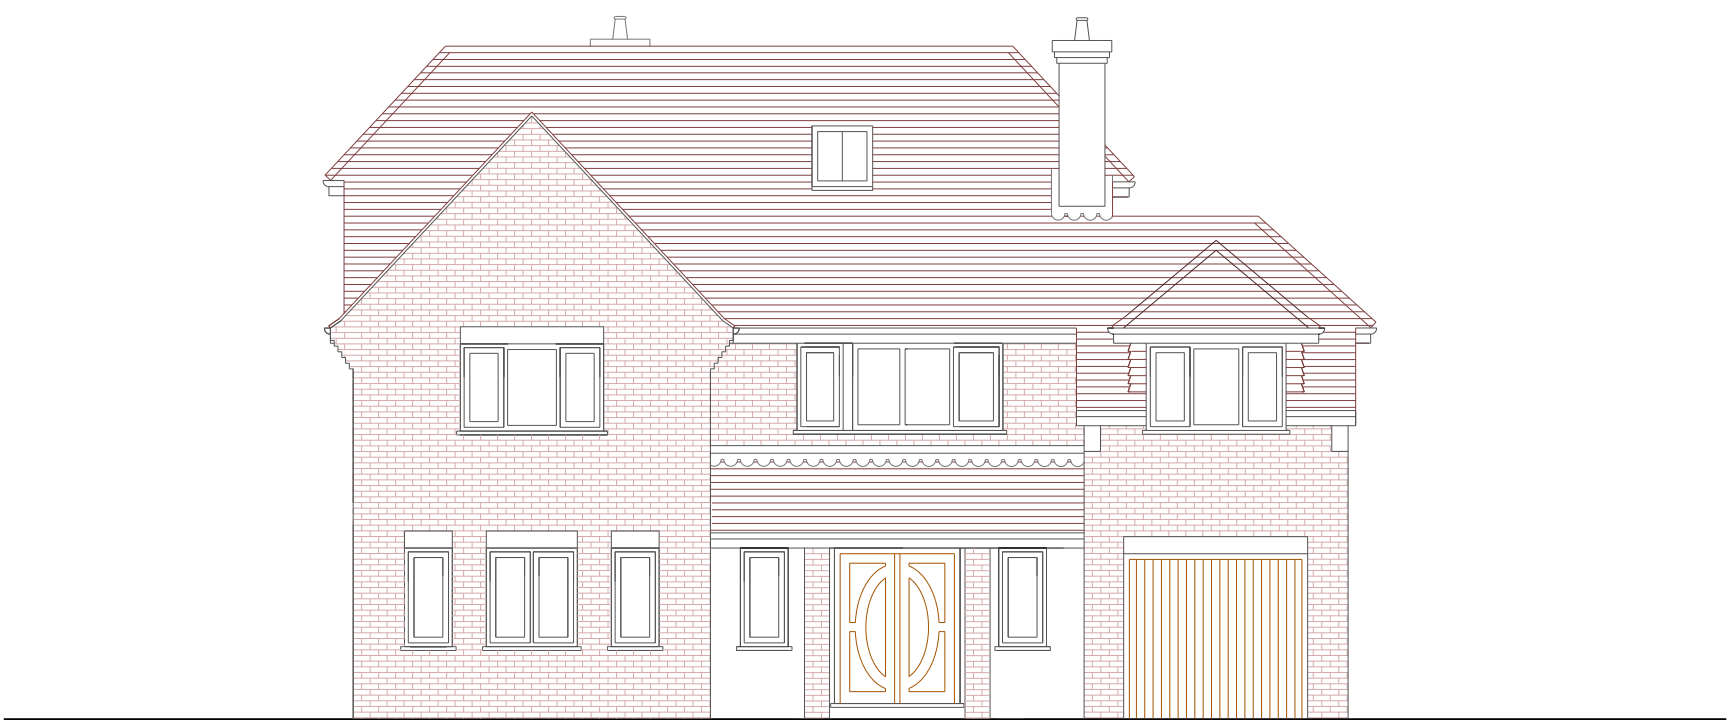

EXISTING FRONT ELEVATION



PROPOSED FRONT ELEVATION

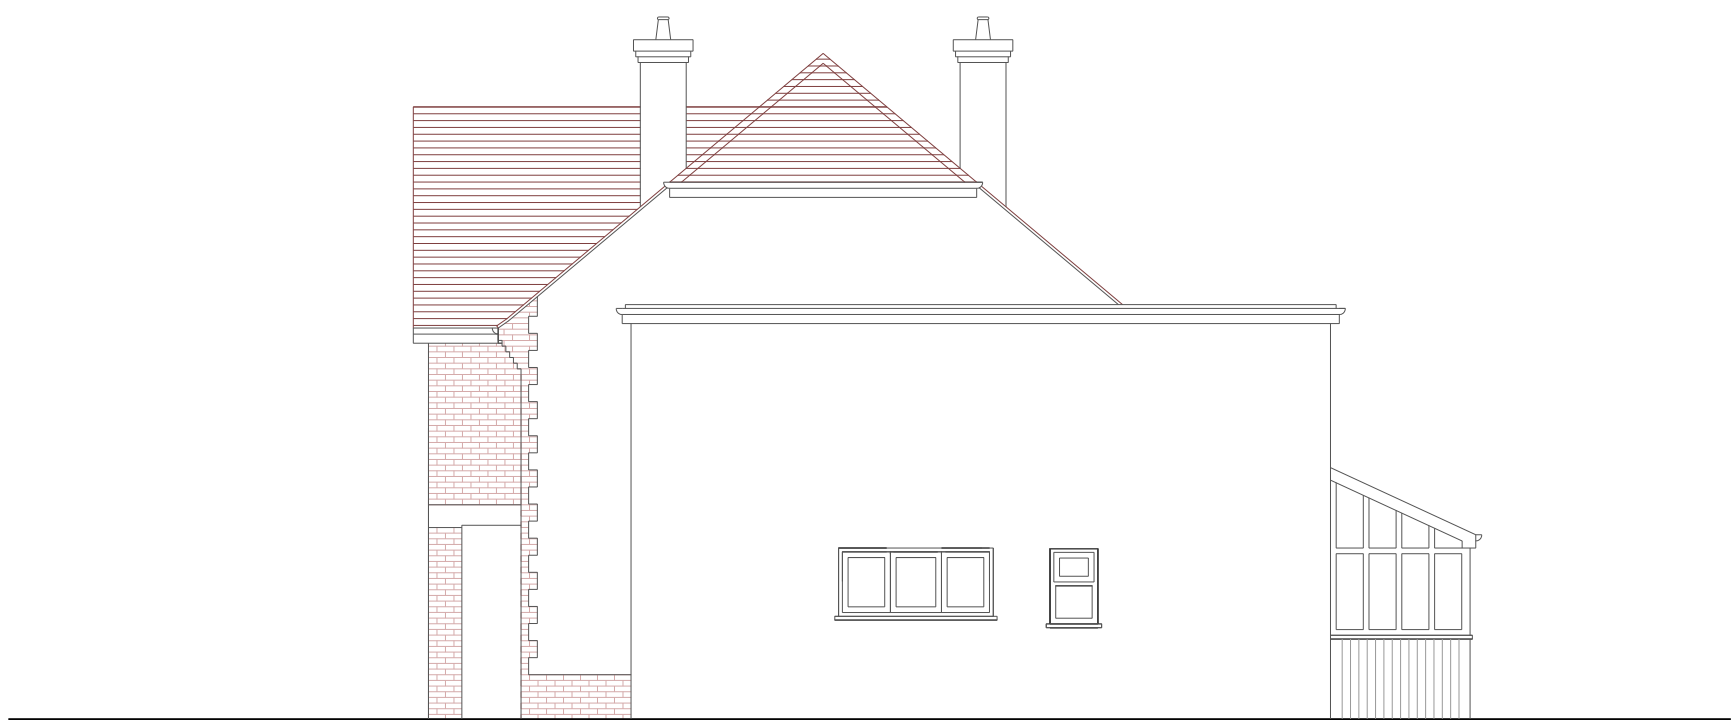

EXISTING SIDE ELEVATION



PROPOSED SIDE ELEVATION



EXISTING REAR ELEVATION



PROPOSED REAR ELEVATION



EXISTING SIDE ELEVATION



PROPOSED SIDE ELEVATION

Rev.	
A 26-05-2014	F 27-02-2015 Conservatory added
Existing elevations corrected.	G 13-04-2015 Door to existing lean to glass house shown
Windows and gable verges revised to proposed elevations	
B 12-07-2014 Existing elevations corrected.	
C 05-08-2014	
Background garage projection in proposed side elevation added	
D 29-09-2014	
Garage moved back so as not to project past building line	
Velux windows raised so bottom of glass 1700mm above finished floor	
Hatching added for brick faced areas	
E 15-12-2014 Front Door revised	

Drawing No.	Rev.	Title	
14-SKC-03	G	EXISTING & PROPOSED ELEVATIONS	
0m 1m 2m 3m 4m 5m	Scale	1:100(A1)	
Date	Drawn By	S Bernardez	
30-03-14			
		Project	
		SPEEDWELL KINGSWAY CRAIGWELL EST.	
		A&B Design 01794 368744 steve@aandbhomes.com	