
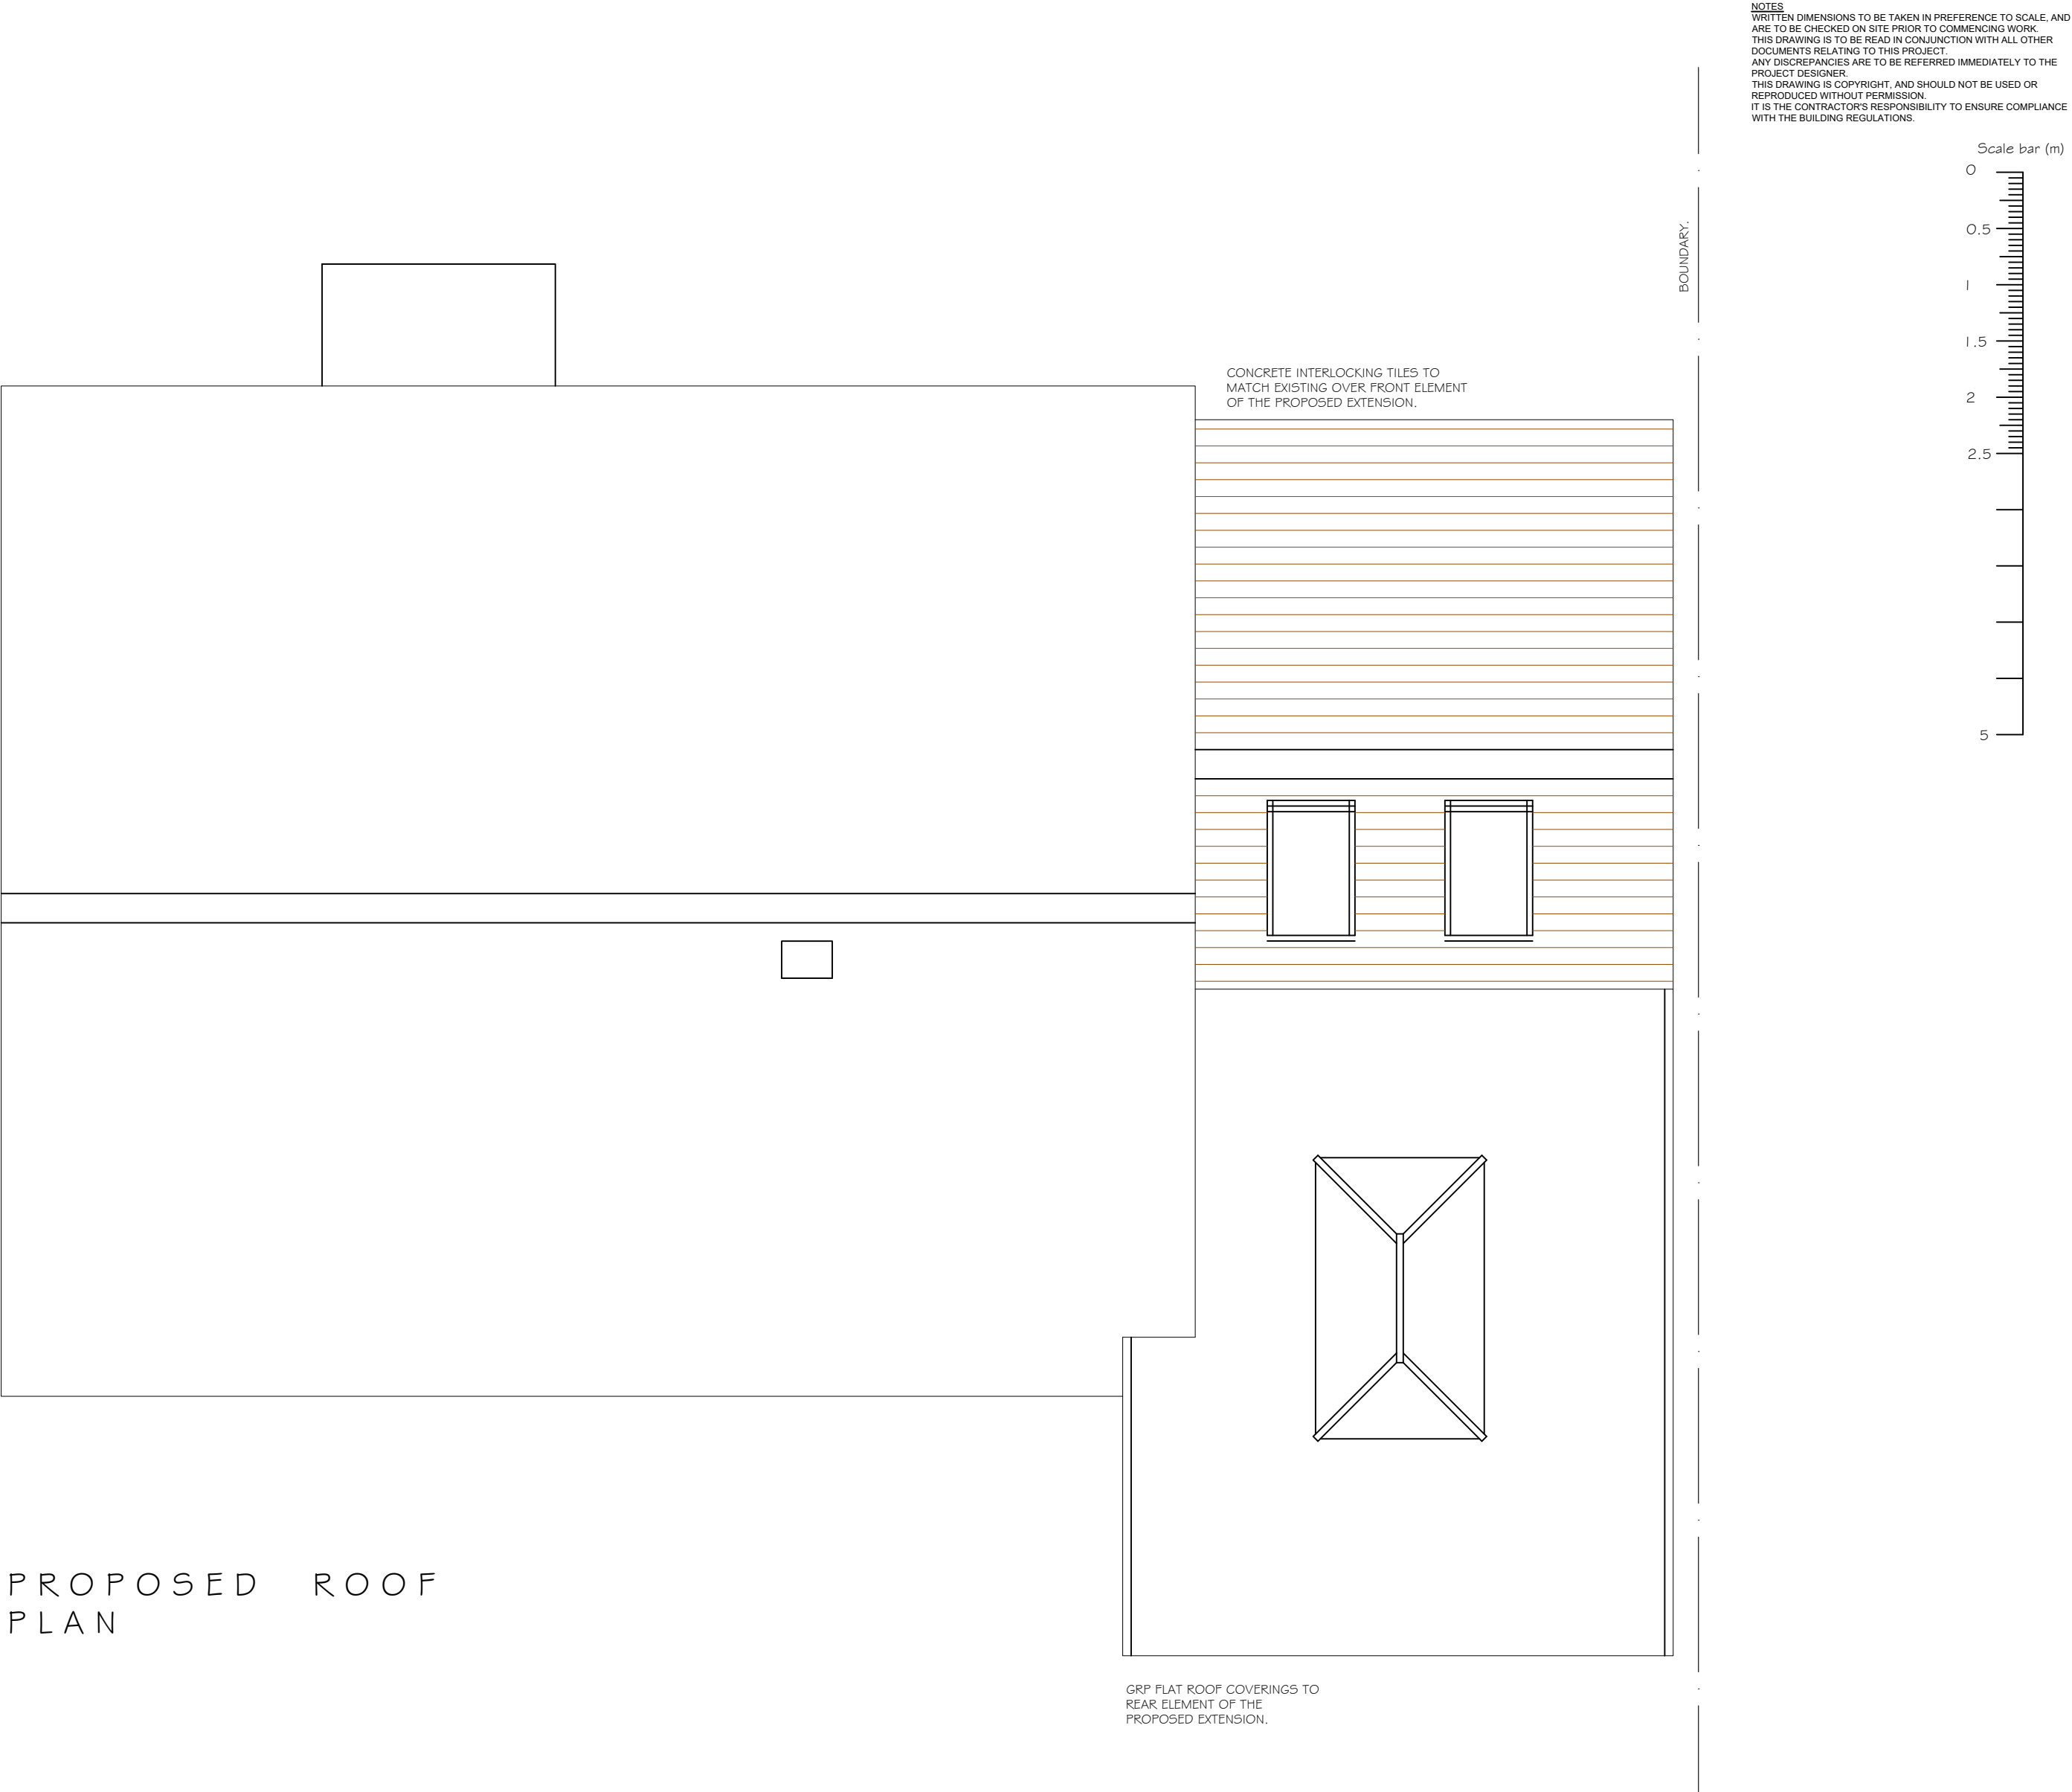


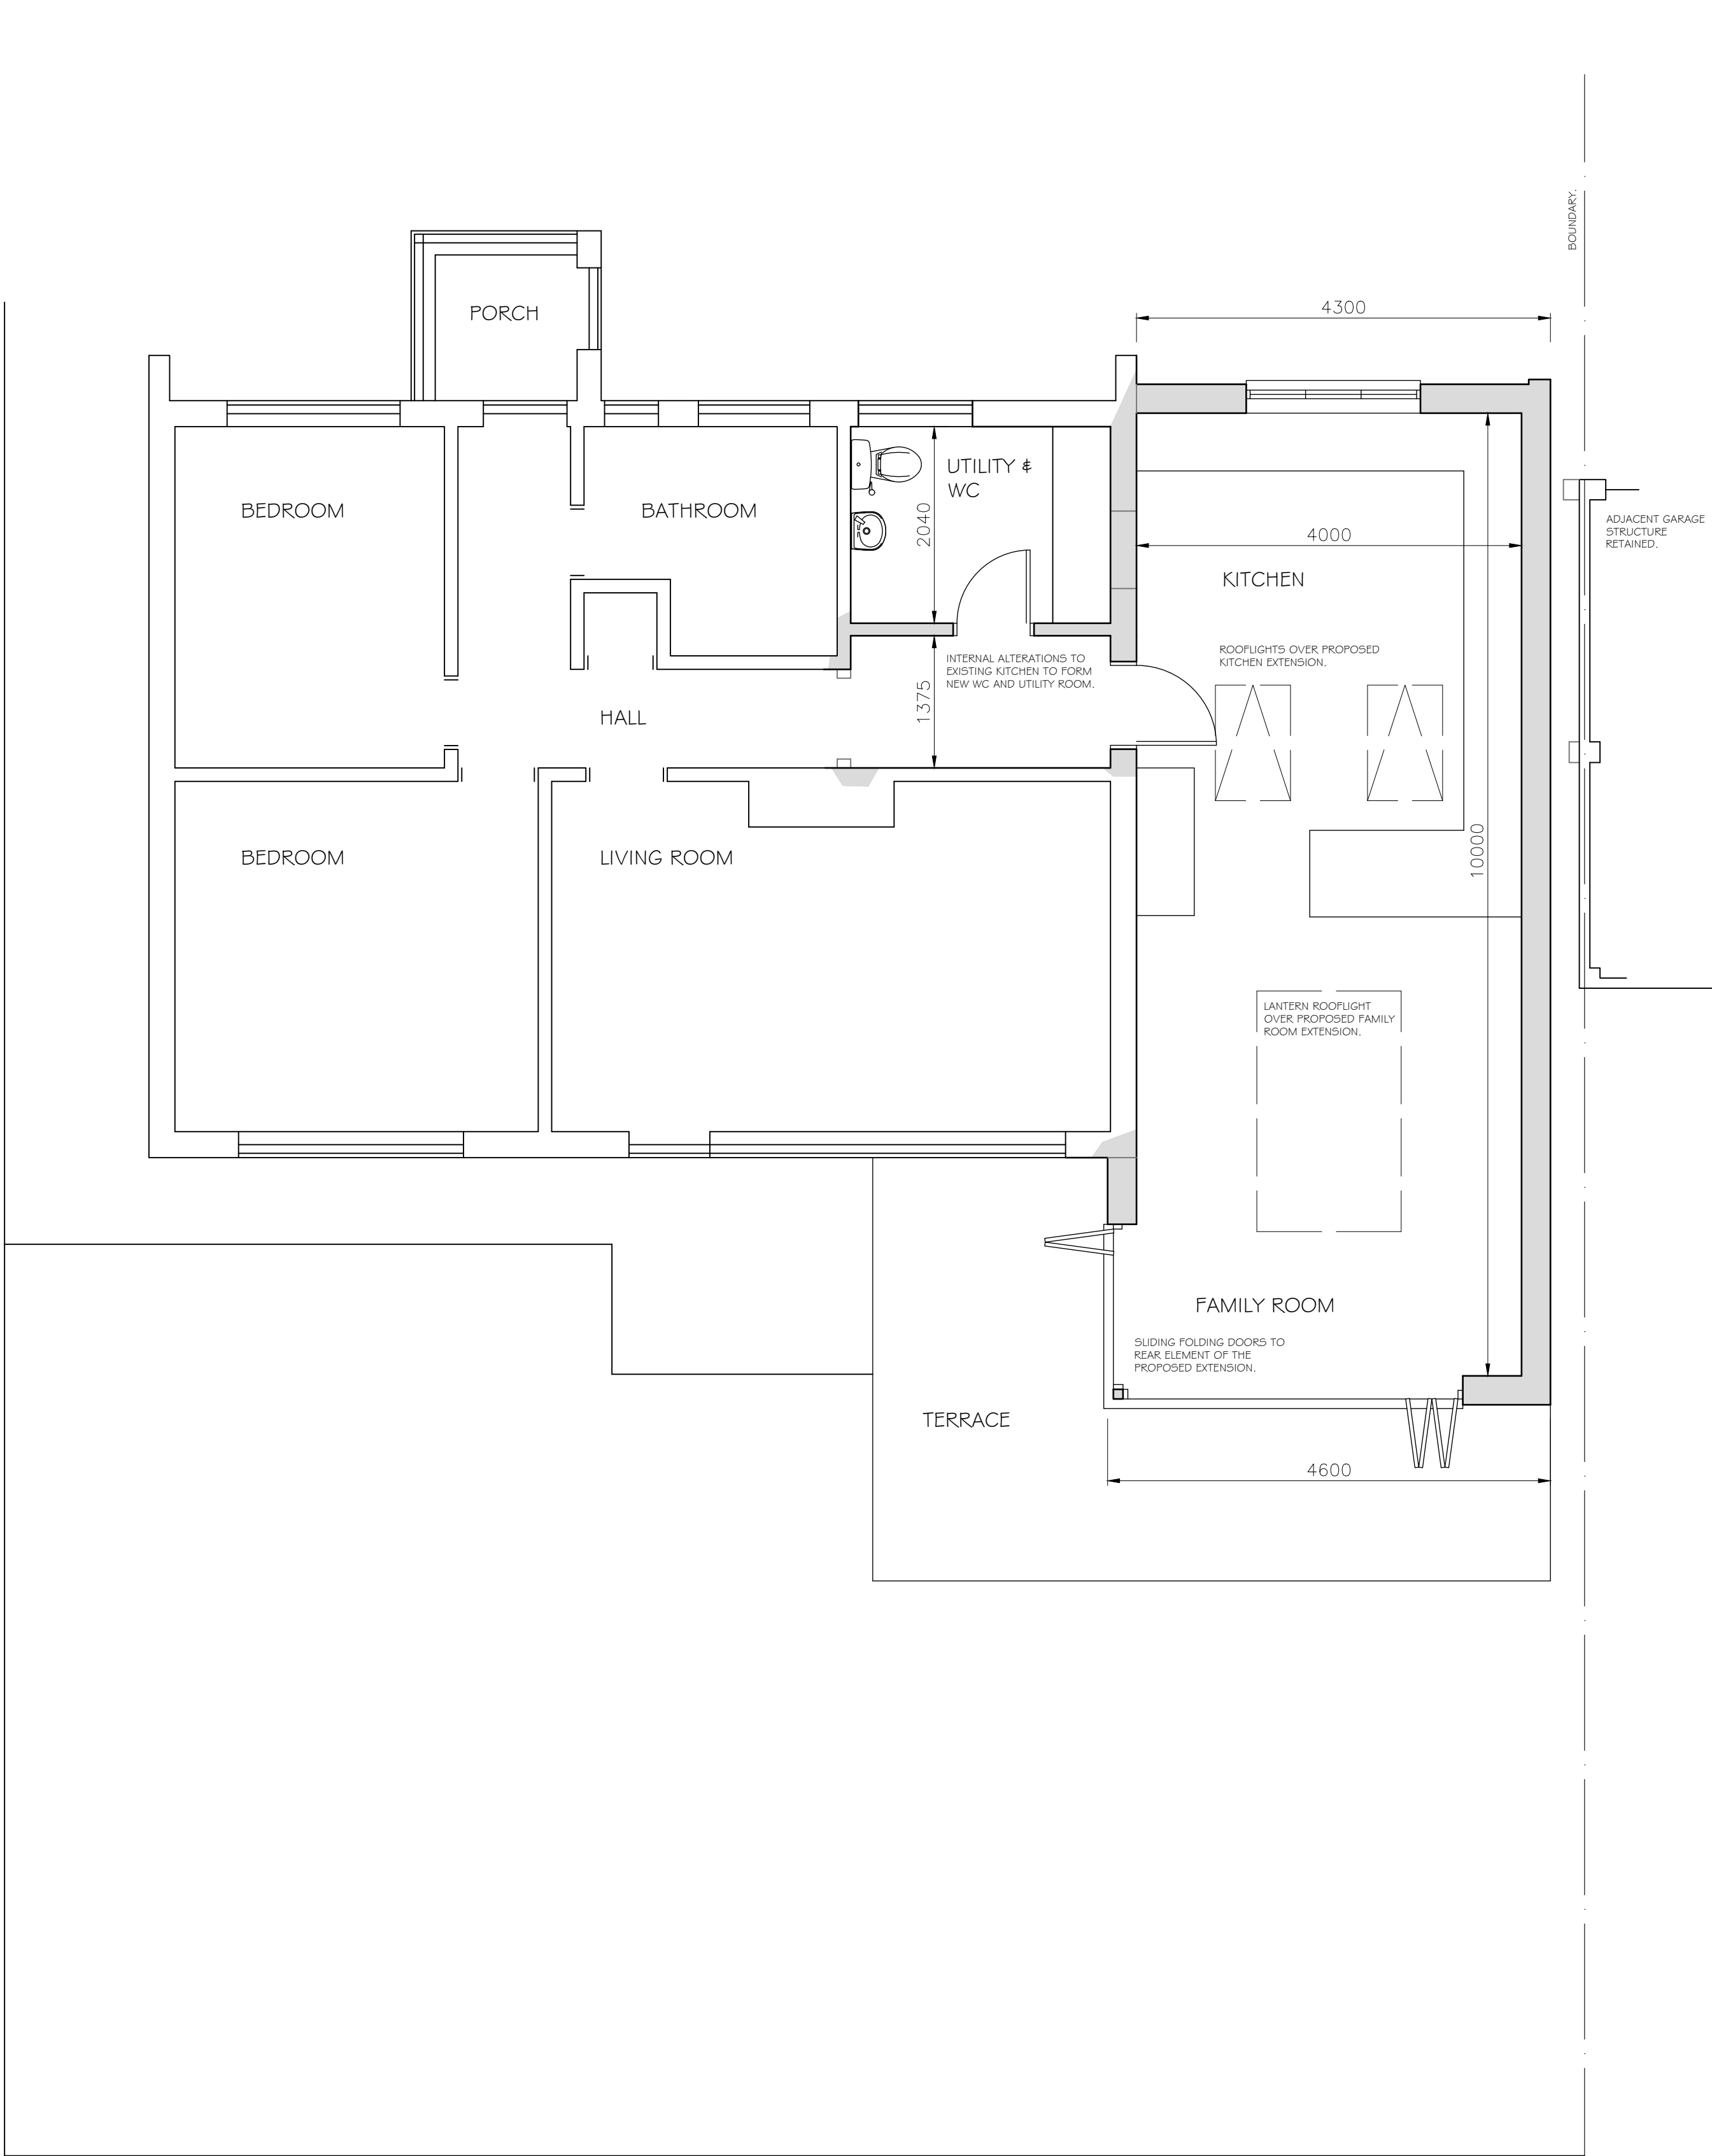

PROPOSED ROOF
PLAN

REV.	DESCRIPTION	DATE
------	-------------	------

PROJECT
EXTENSION & ALTERATIONS
15 REGENTS WAY
ALDWICK

CLIENT
MR & MRS LEACH

DRAWING TITLE
PROPOSED FLOOR PLAN & ROOF PLAN.

SCALE 1:50 @ A1	DRAWN BY MMW	DATE DEC 17
---------------------------	------------------------	-----------------------

DWG NO	733/03	REV.	A
---------------	--------	-------------	---