


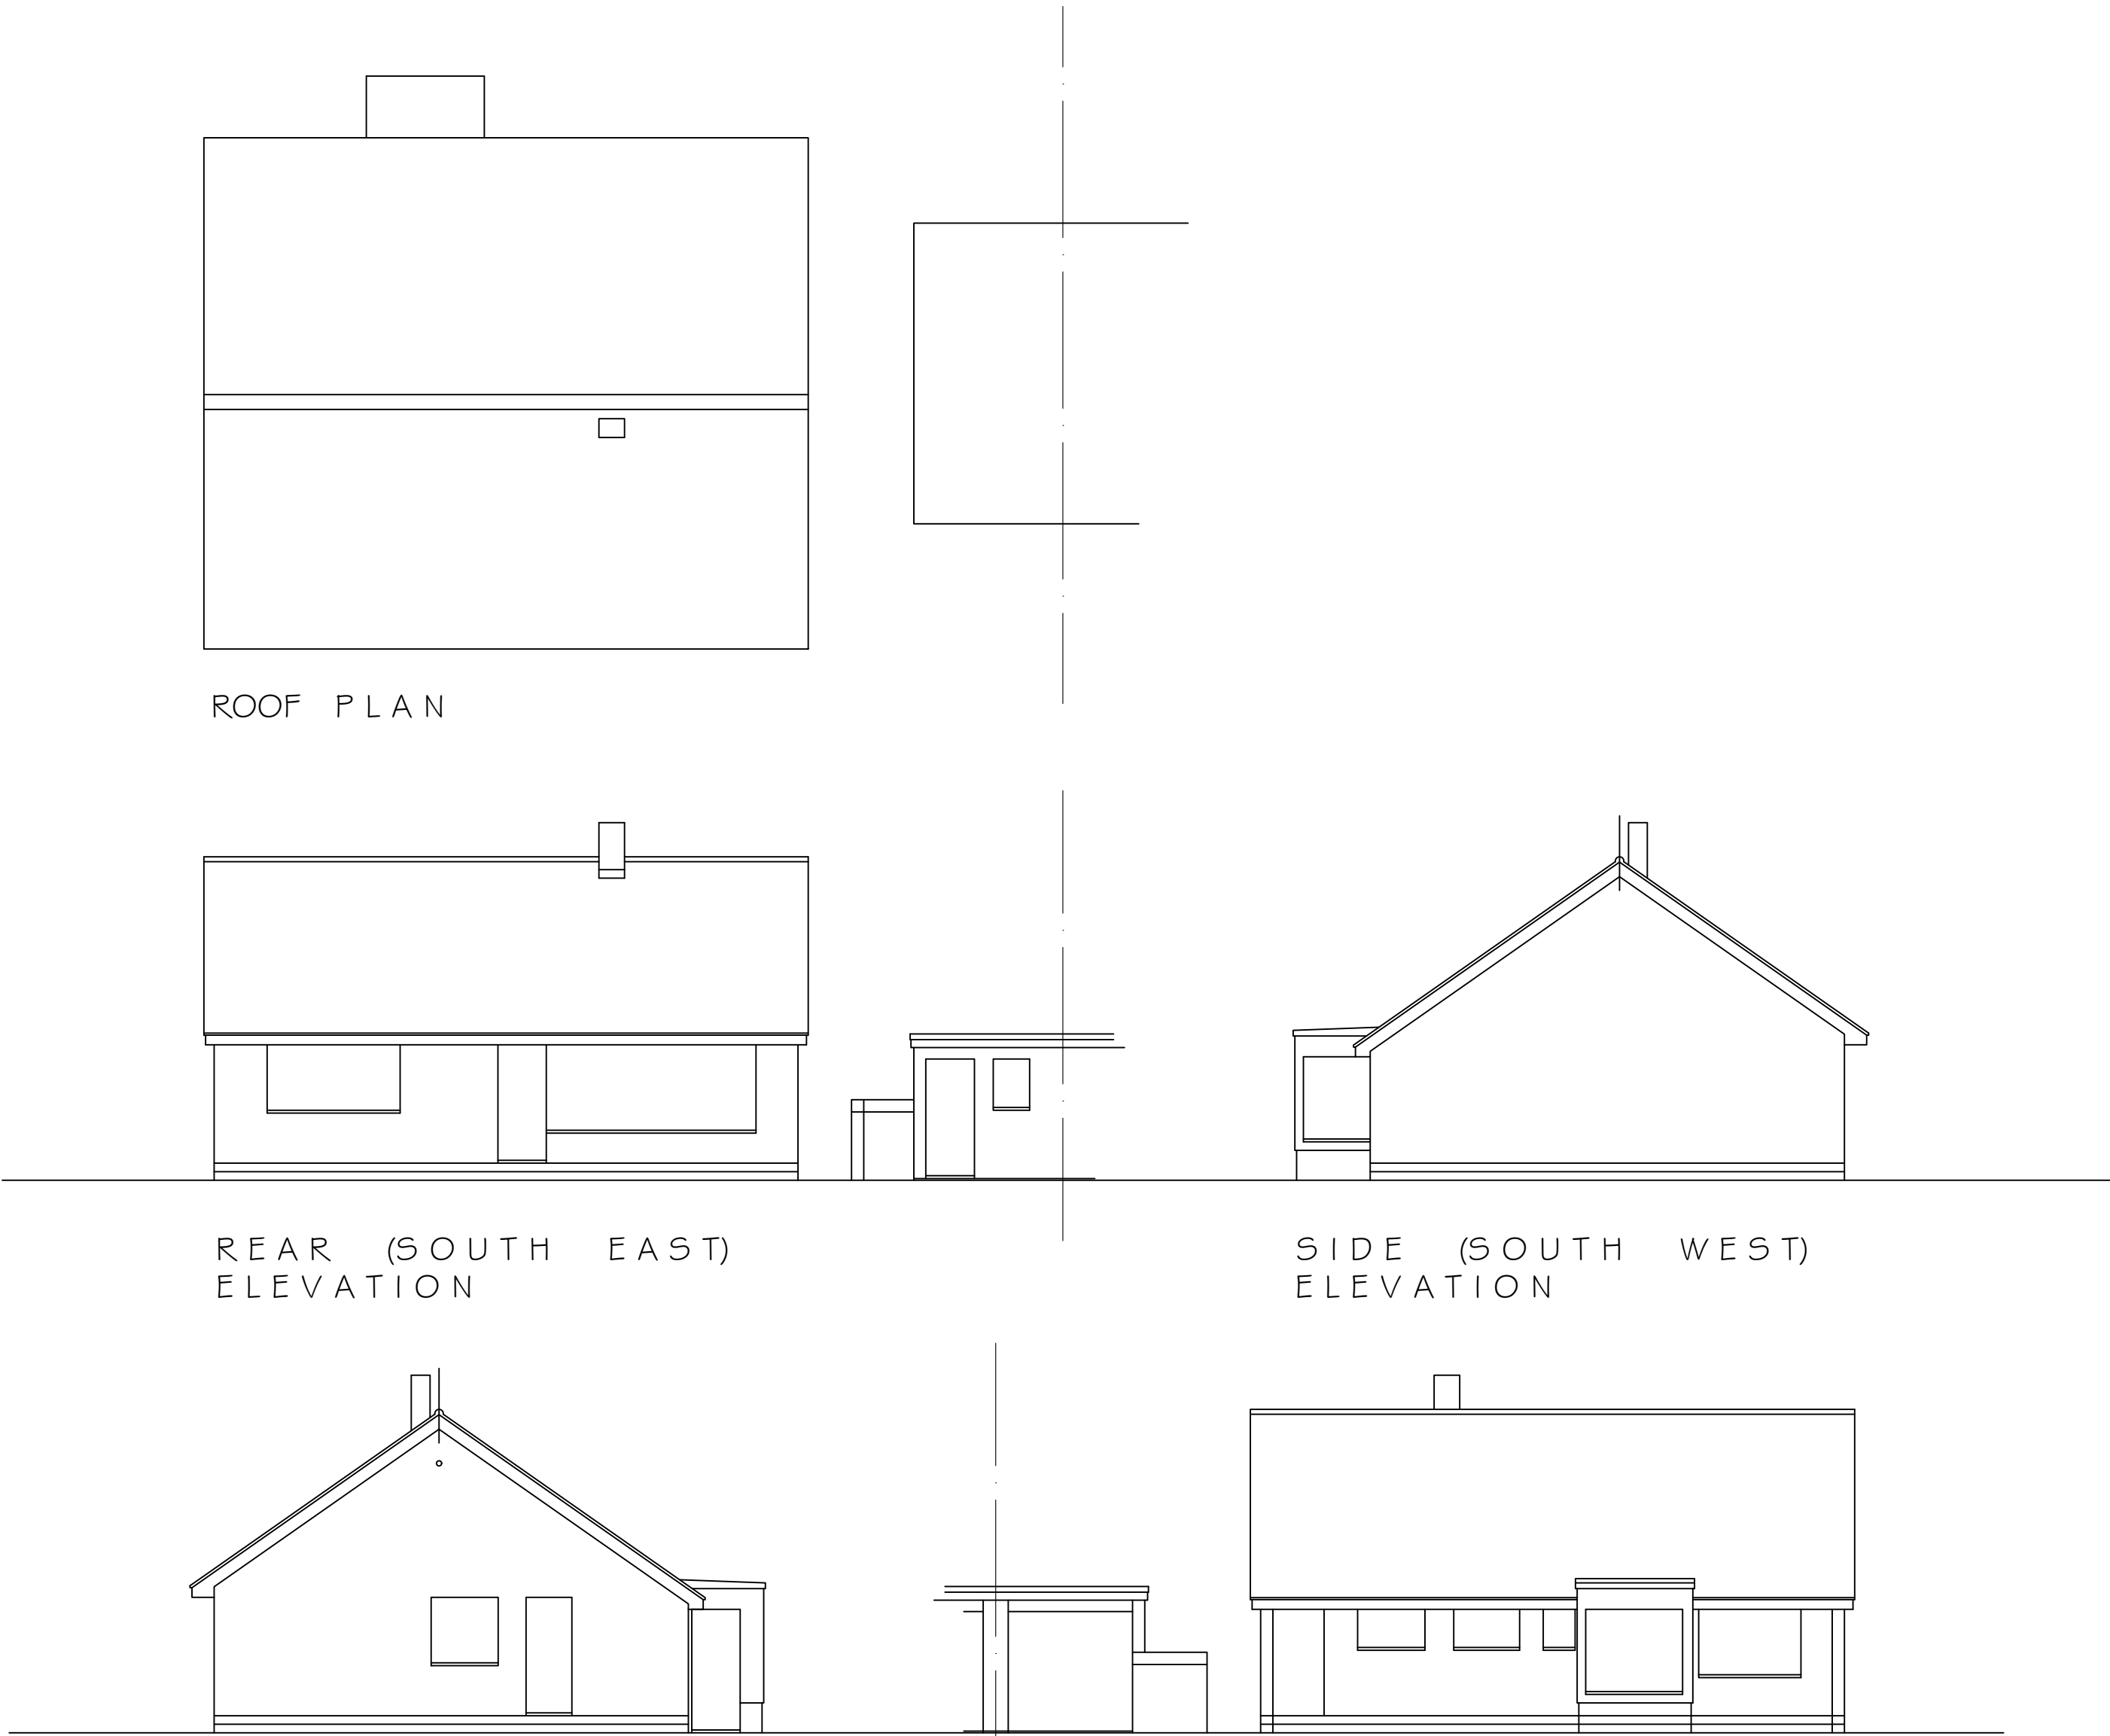


ROOF PLAN

REAR (SOUTH EAST)
ELEVATION


SIDE (SOUTH WEST)
ELEVATION

SIDE (NORTH EAST)
ELEVATION


FRONT (NORTH WEST)
ELEVATION

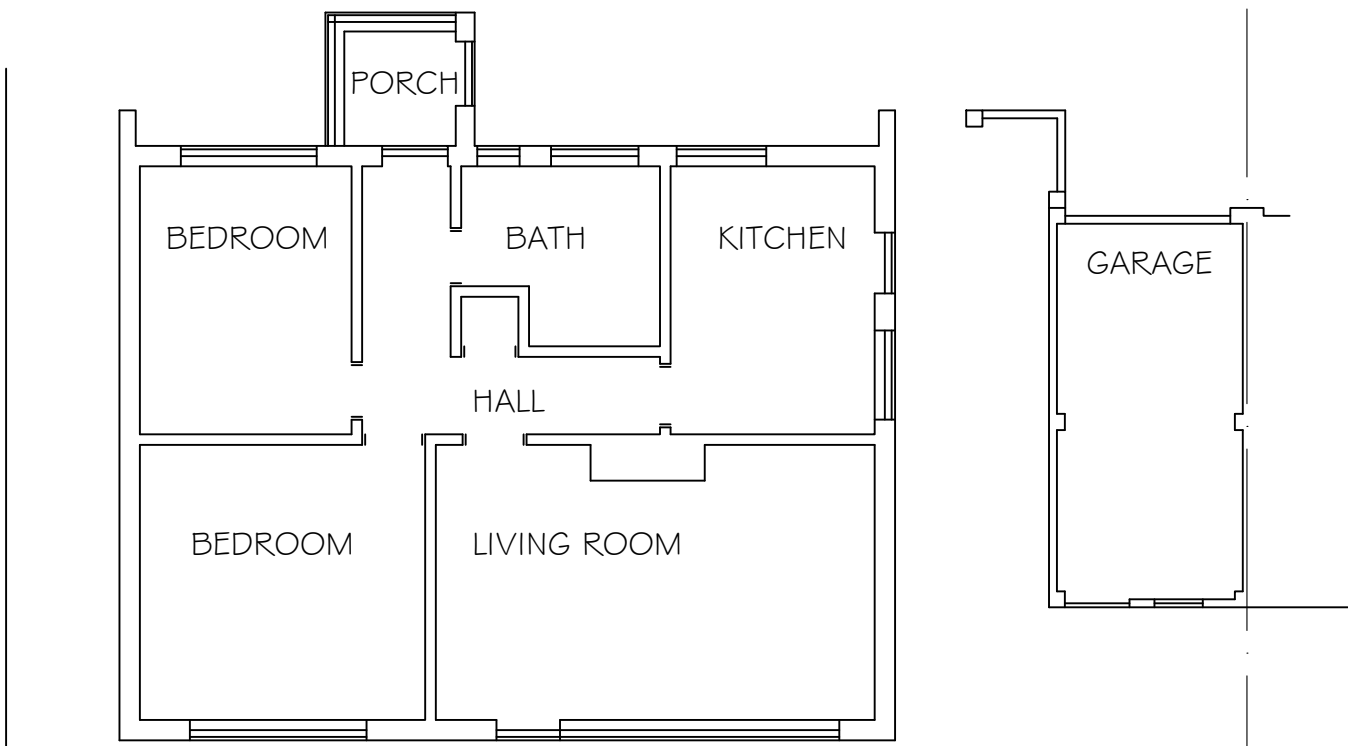


GROUND
FLOOR PLAN

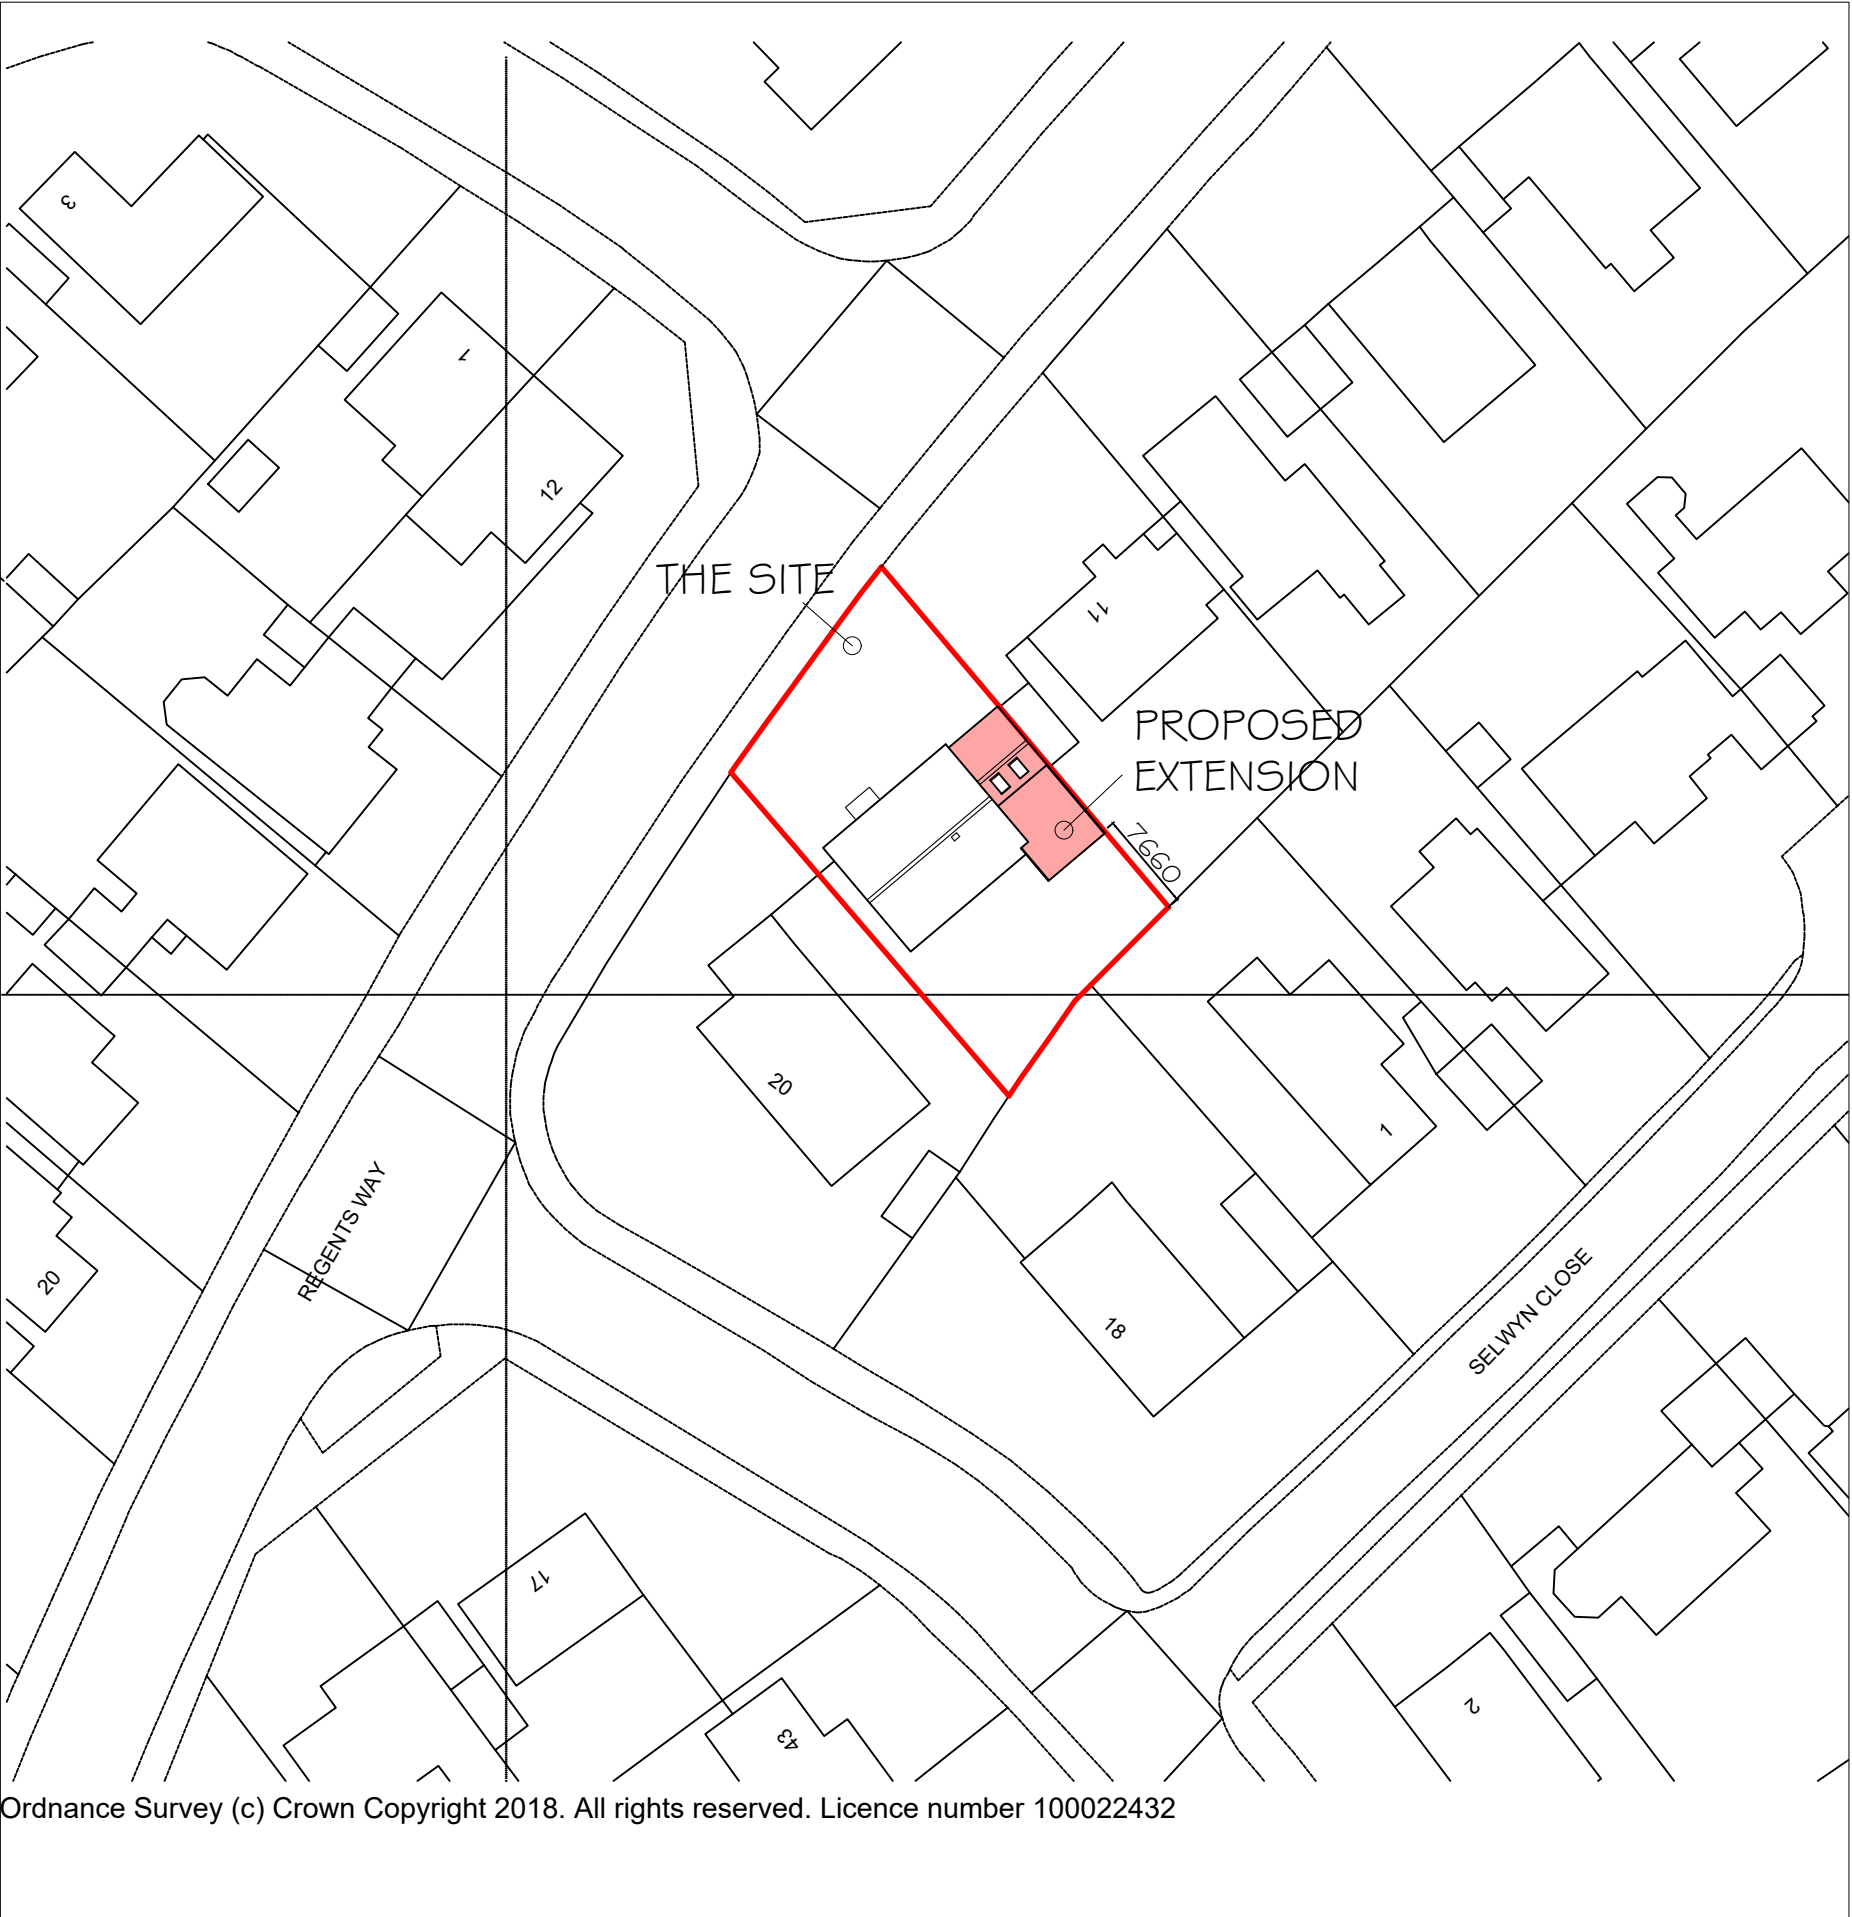

BLOCK PLAN 1:500

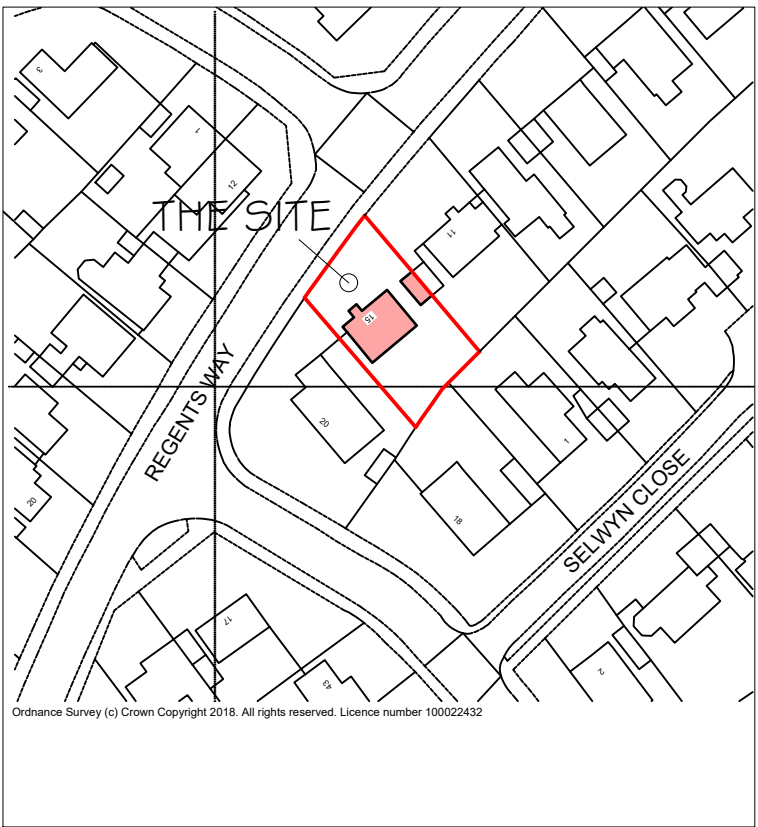

LOCATION PLAN 1:1250

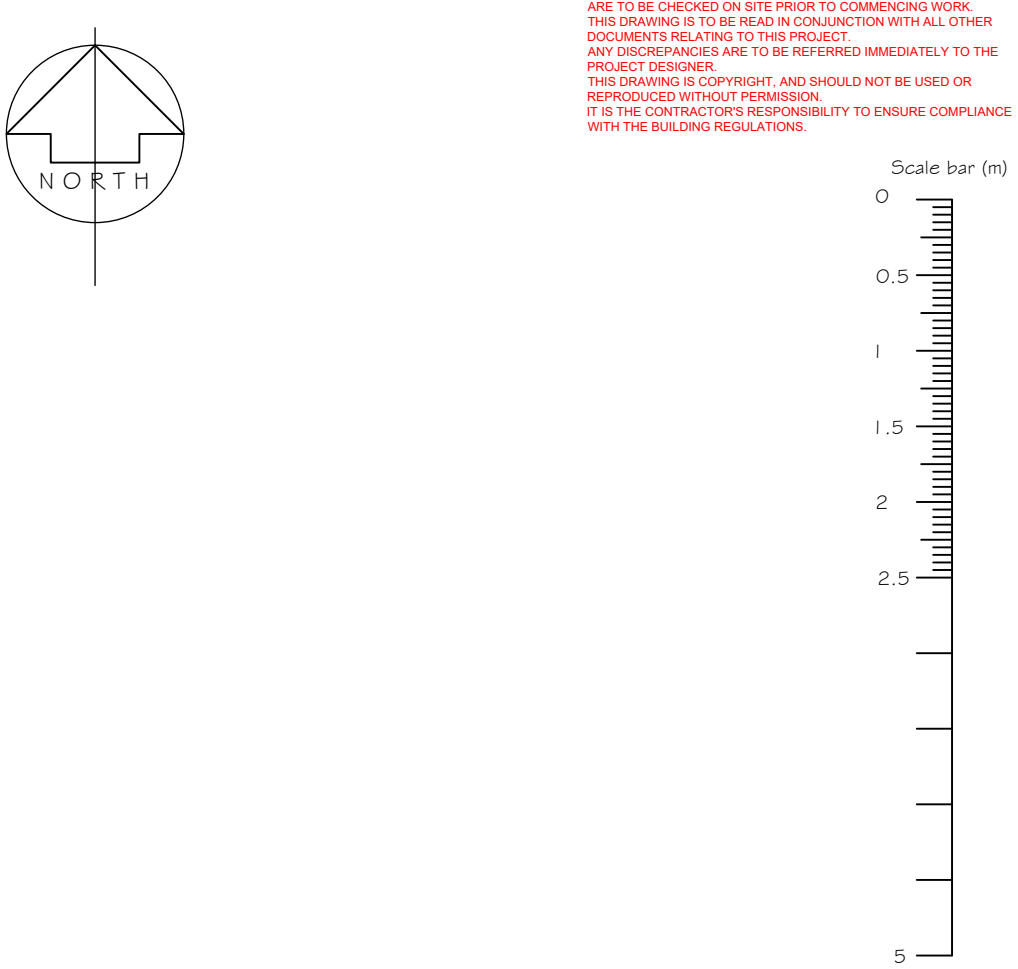

NOTES
ALL DIMENSIONS TO BE TAKEN IN PREFERENCE TO SCALE, AND
ARE TO BE CHECKED ON SITE PRIOR TO COMMENCING WORK.
THIS DRAWING IS TO BE READ IN CONJUNCTION WITH ALL OTHER
DOCUMENTS RELATING TO THIS PROJECT.
ANY DISCREPANCIES ARE TO BE REFERRED IMMEDIATELY TO THE
PROJECT DESIGNER.
THIS DRAWING IS COPYRIGHT, AND SHOULD NOT BE USED OR
REPRODUCED WITHOUT PERMISSION.
IT IS THE CONTRACTOR'S RESPONSIBILITY TO ENSURE COMPLIANCE
WITH THE BUILDING REGULATIONS.

REV. A
ACTUAL SITE DIMENSIONS TO
REAR BOUNDARY ADDED.
BEDROOM 2 WINDOW ADDED TO EXISTING
NW ELEVATION
05.03.18

PROJECT
EXTENSION & ALTERATIONS
1/5 REGENTS WAY
ALDWICK

CLIENT
MR & MRS LEACH

DRAWING TITLE
SURVEY AS EXISTING, SITE & LOCATION
PLANS.

SCALE
1:100 @ A1
DRAWN BY
MMW
DATE
DEC 17

DWG NO
733/01
REV. A

Unit 3b Woodhorn Business Centre
Woodhorn Lane
Oving Chichester
West Sussex PO20 2BX
Tel 01243 774764
www.sloaneandbrown.co.uk

CHARTERED BUILDING SURVEYORS
SLOANE & BROWN
ARCHITECTURAL SERVICES