


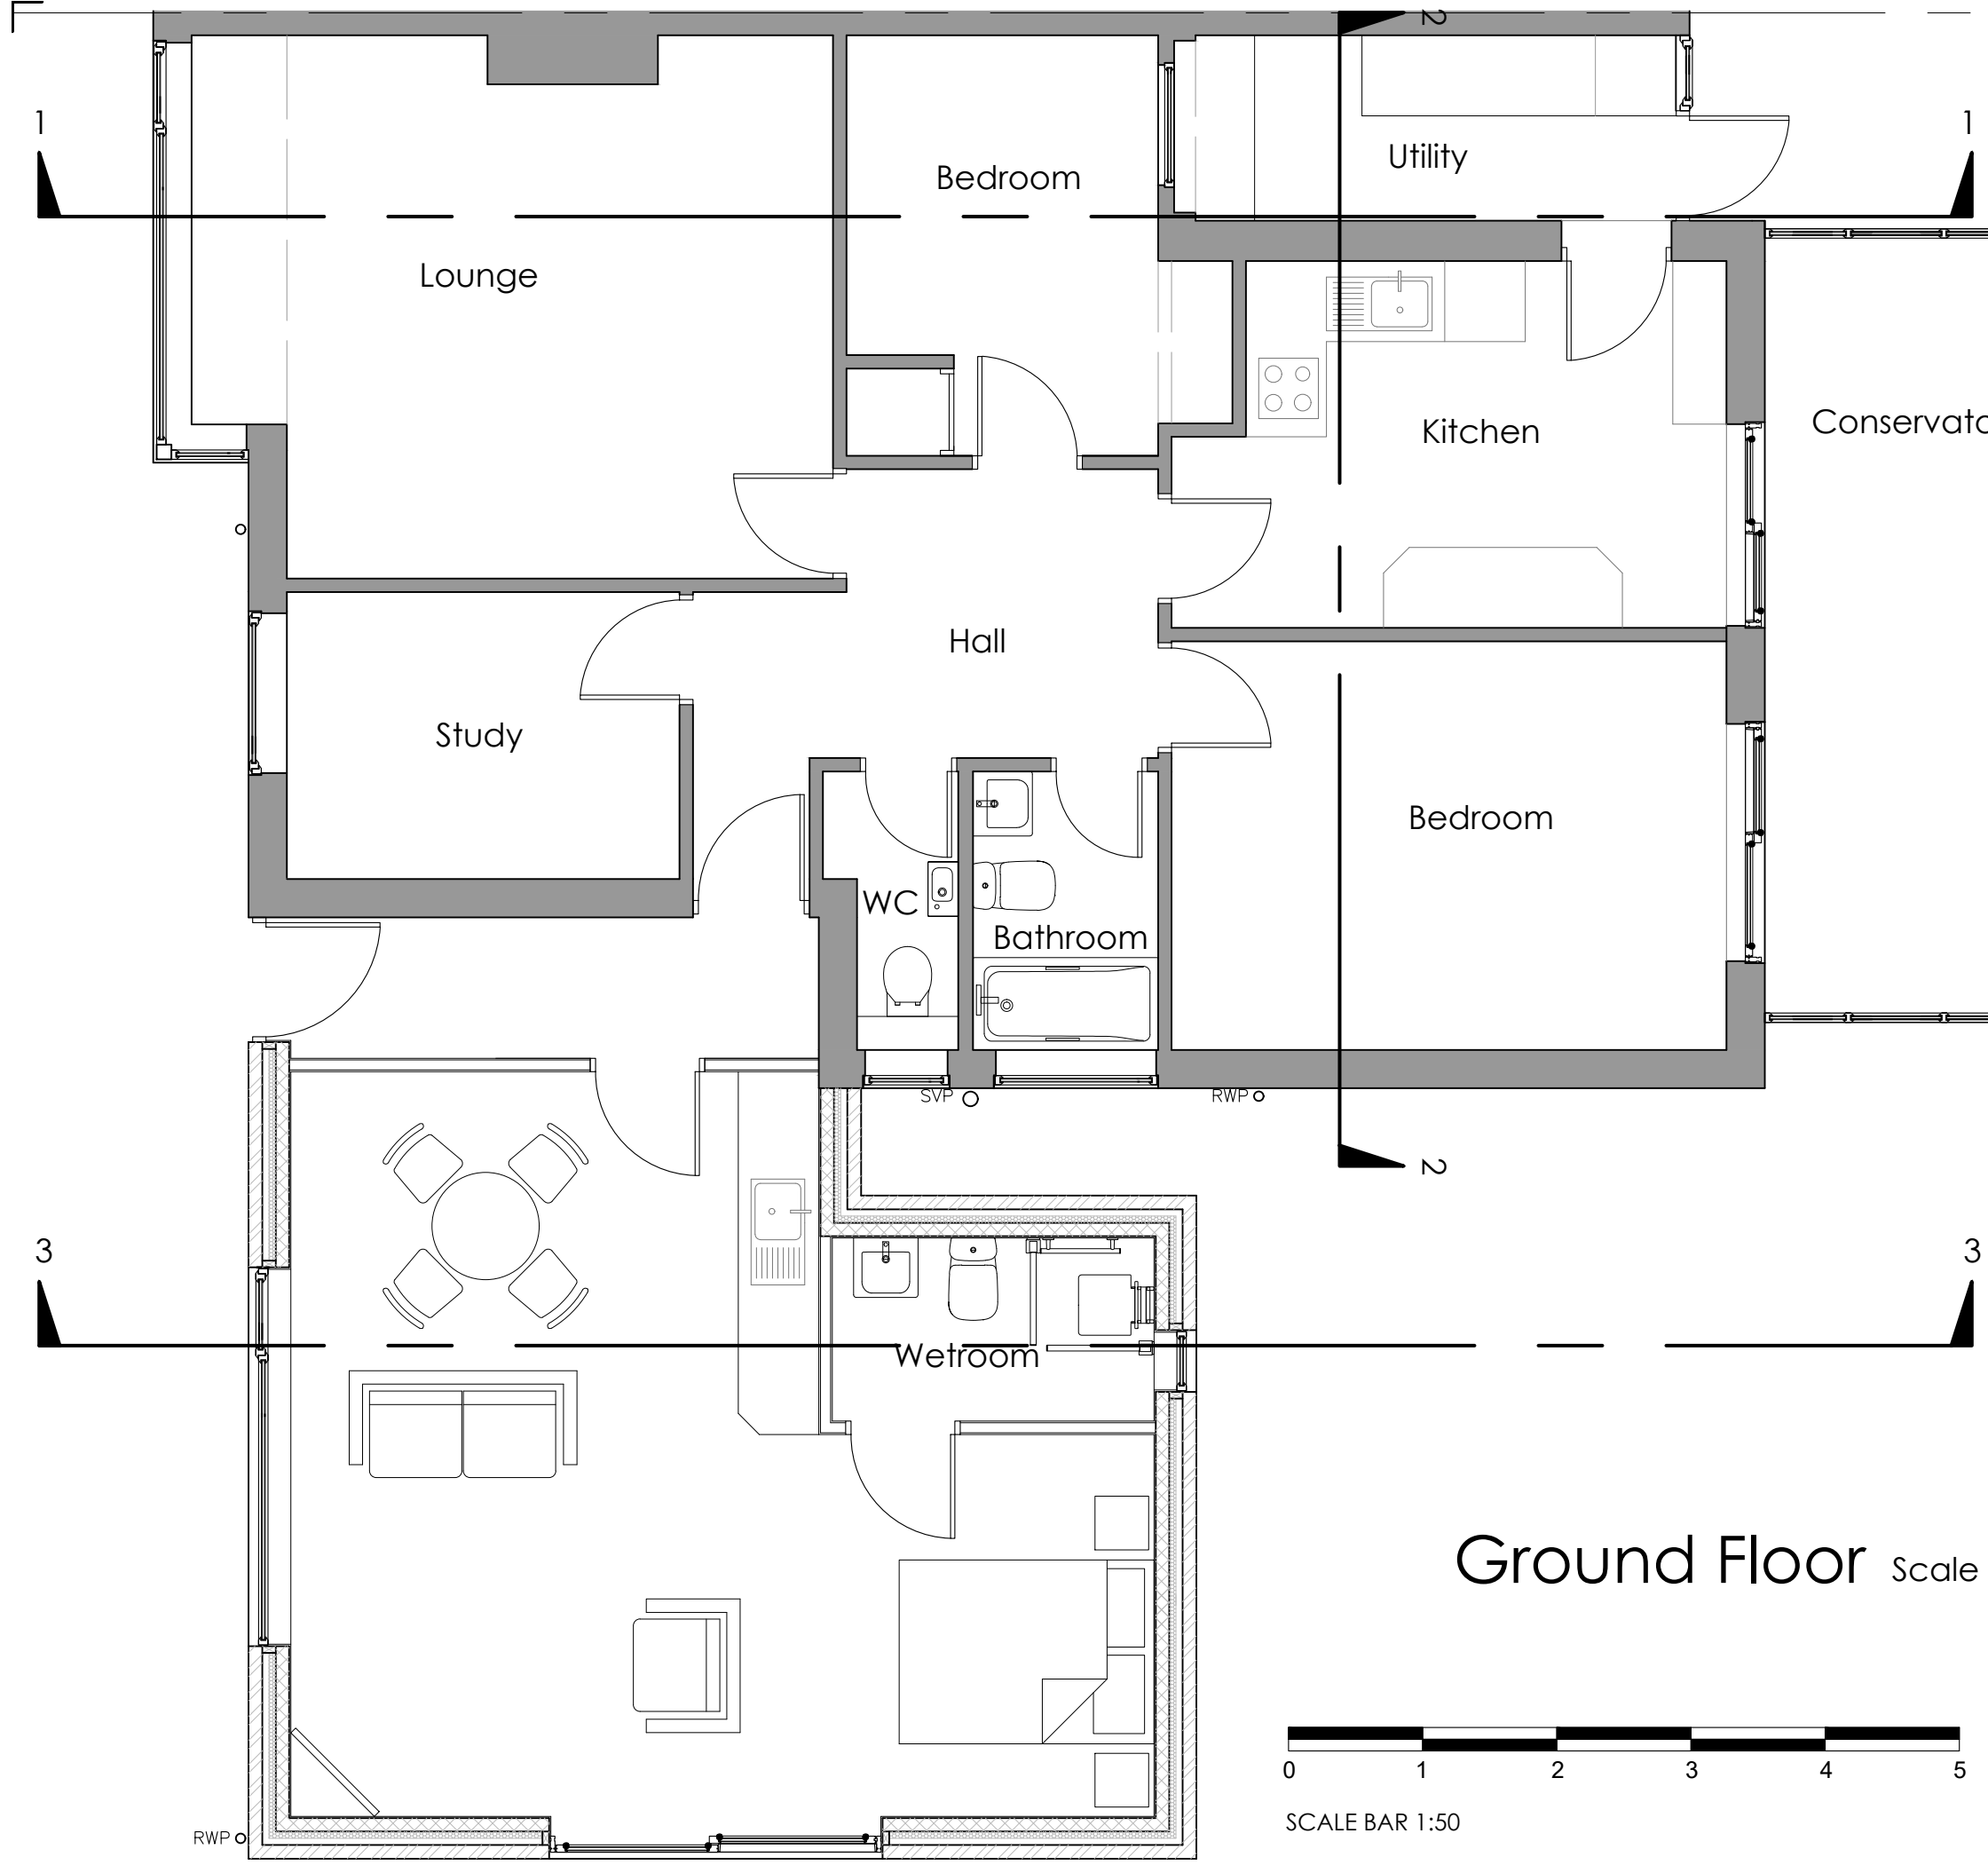

Notes

1. This drawing is the copyright of Atram Architecture
2. Do not scale from this drawing except for Local Authority Planning Purposes
3. All dimensions must be checked on site by the contractor prior to commencement of the works
4. Party wall agreements are to be arranged by client with neighbours in accordance with the Party Wall Act

CIAT
Registered Practice

Rev.	Revision Note	By	Date
A	One window omitted. Wetroom window repositioned. Drawing issued for planning. Internal layout reconfigured.	JNG	18.02.19

ATRAM
ARCHITECTURE

24 Kyoto Court | Bognor Regis | West Sussex | PO21 2UL
t. 01243 820303
m. 07834 175378
e. joe@atramarchitecture.co.uk
w. www.atramarchitecture.co.uk

CIAT Registered Practice - No F4642

Client	Steve King		
Job title	31 Elizabeth Avenue Side Extension to Form Self Contained Annexe		
Drawing title	Proposed Ground Floor Plan		

Drawn JNG	Date 15.02.19	Checked JNG	Date 15.02.19	Scale at A3 1:50
--------------	------------------	----------------	------------------	---------------------

Job N° 19/007	Drawing N° 032	Rev. A
------------------	-------------------	-----------

Status