


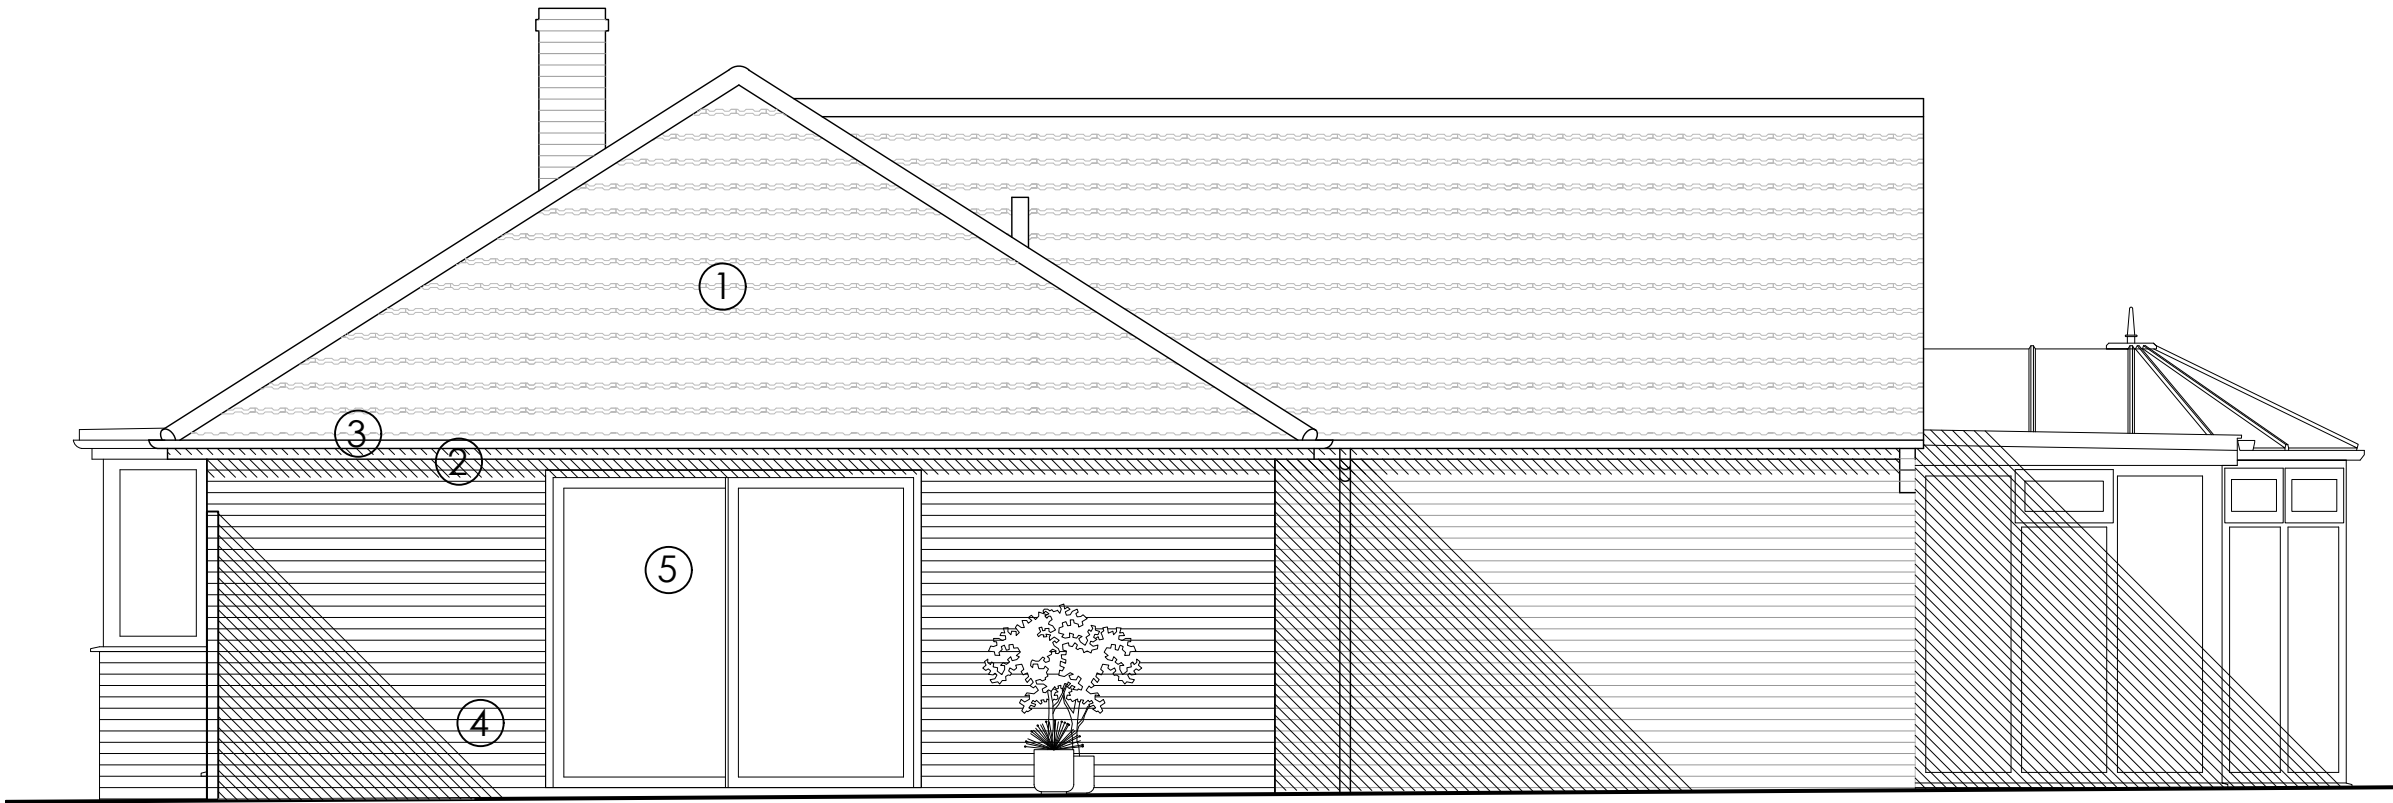

Proposed East Elevation Scale 1:50



SCALE BAR 1:50

Key:


- ① Redland concrete interlocking roof tile to match existing
- ② White UPVC fascia and soffit to match existing
- ③ Brown UPVC rainwater goods to match existing
- ④ Brickwork to match existing
- ⑤ White UPVC Windows to match existing

- Notes
1. This drawing is the copyright of Atram Architecture
 2. Do not scale from this drawing except for Local Authority Planning Purposes
 3. All dimensions must be checked on site by the contractor prior to commencement of the works
 4. Party wall agreements are to be arranged by client with neighbours in accordance with the Party Wall Act



Rev.	Revision Note	By	Date
A	Drawing issued for planning.	JNG	18.02.19

ATRAM
ARCHITECTURE

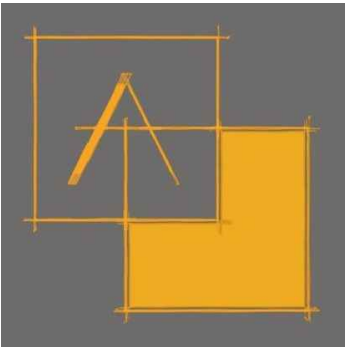

24 Kyoto Court | Bognor Regis | West Sussex | PO21 2UL
t. 01243 820303
m. 07834 175378
e. joe@atramarchitecture.co.uk
w. www.atramarchitecture.co.uk

CIAT Registered Practice - No F4642

Client **Steve King**
Job title **31 Elizabeth Avenue
Side Extension to Form Self
Contained Annexe**
Drawing title **Proposed East Elevation**

Drawn	Date	Checked	Date	Scale at A3
JNG	15.02.19	JNG	15.02.19	1:50

Job N°. **19/007** Drawing N°. **041** Rev. **A**

Status

FOR PLANNING