



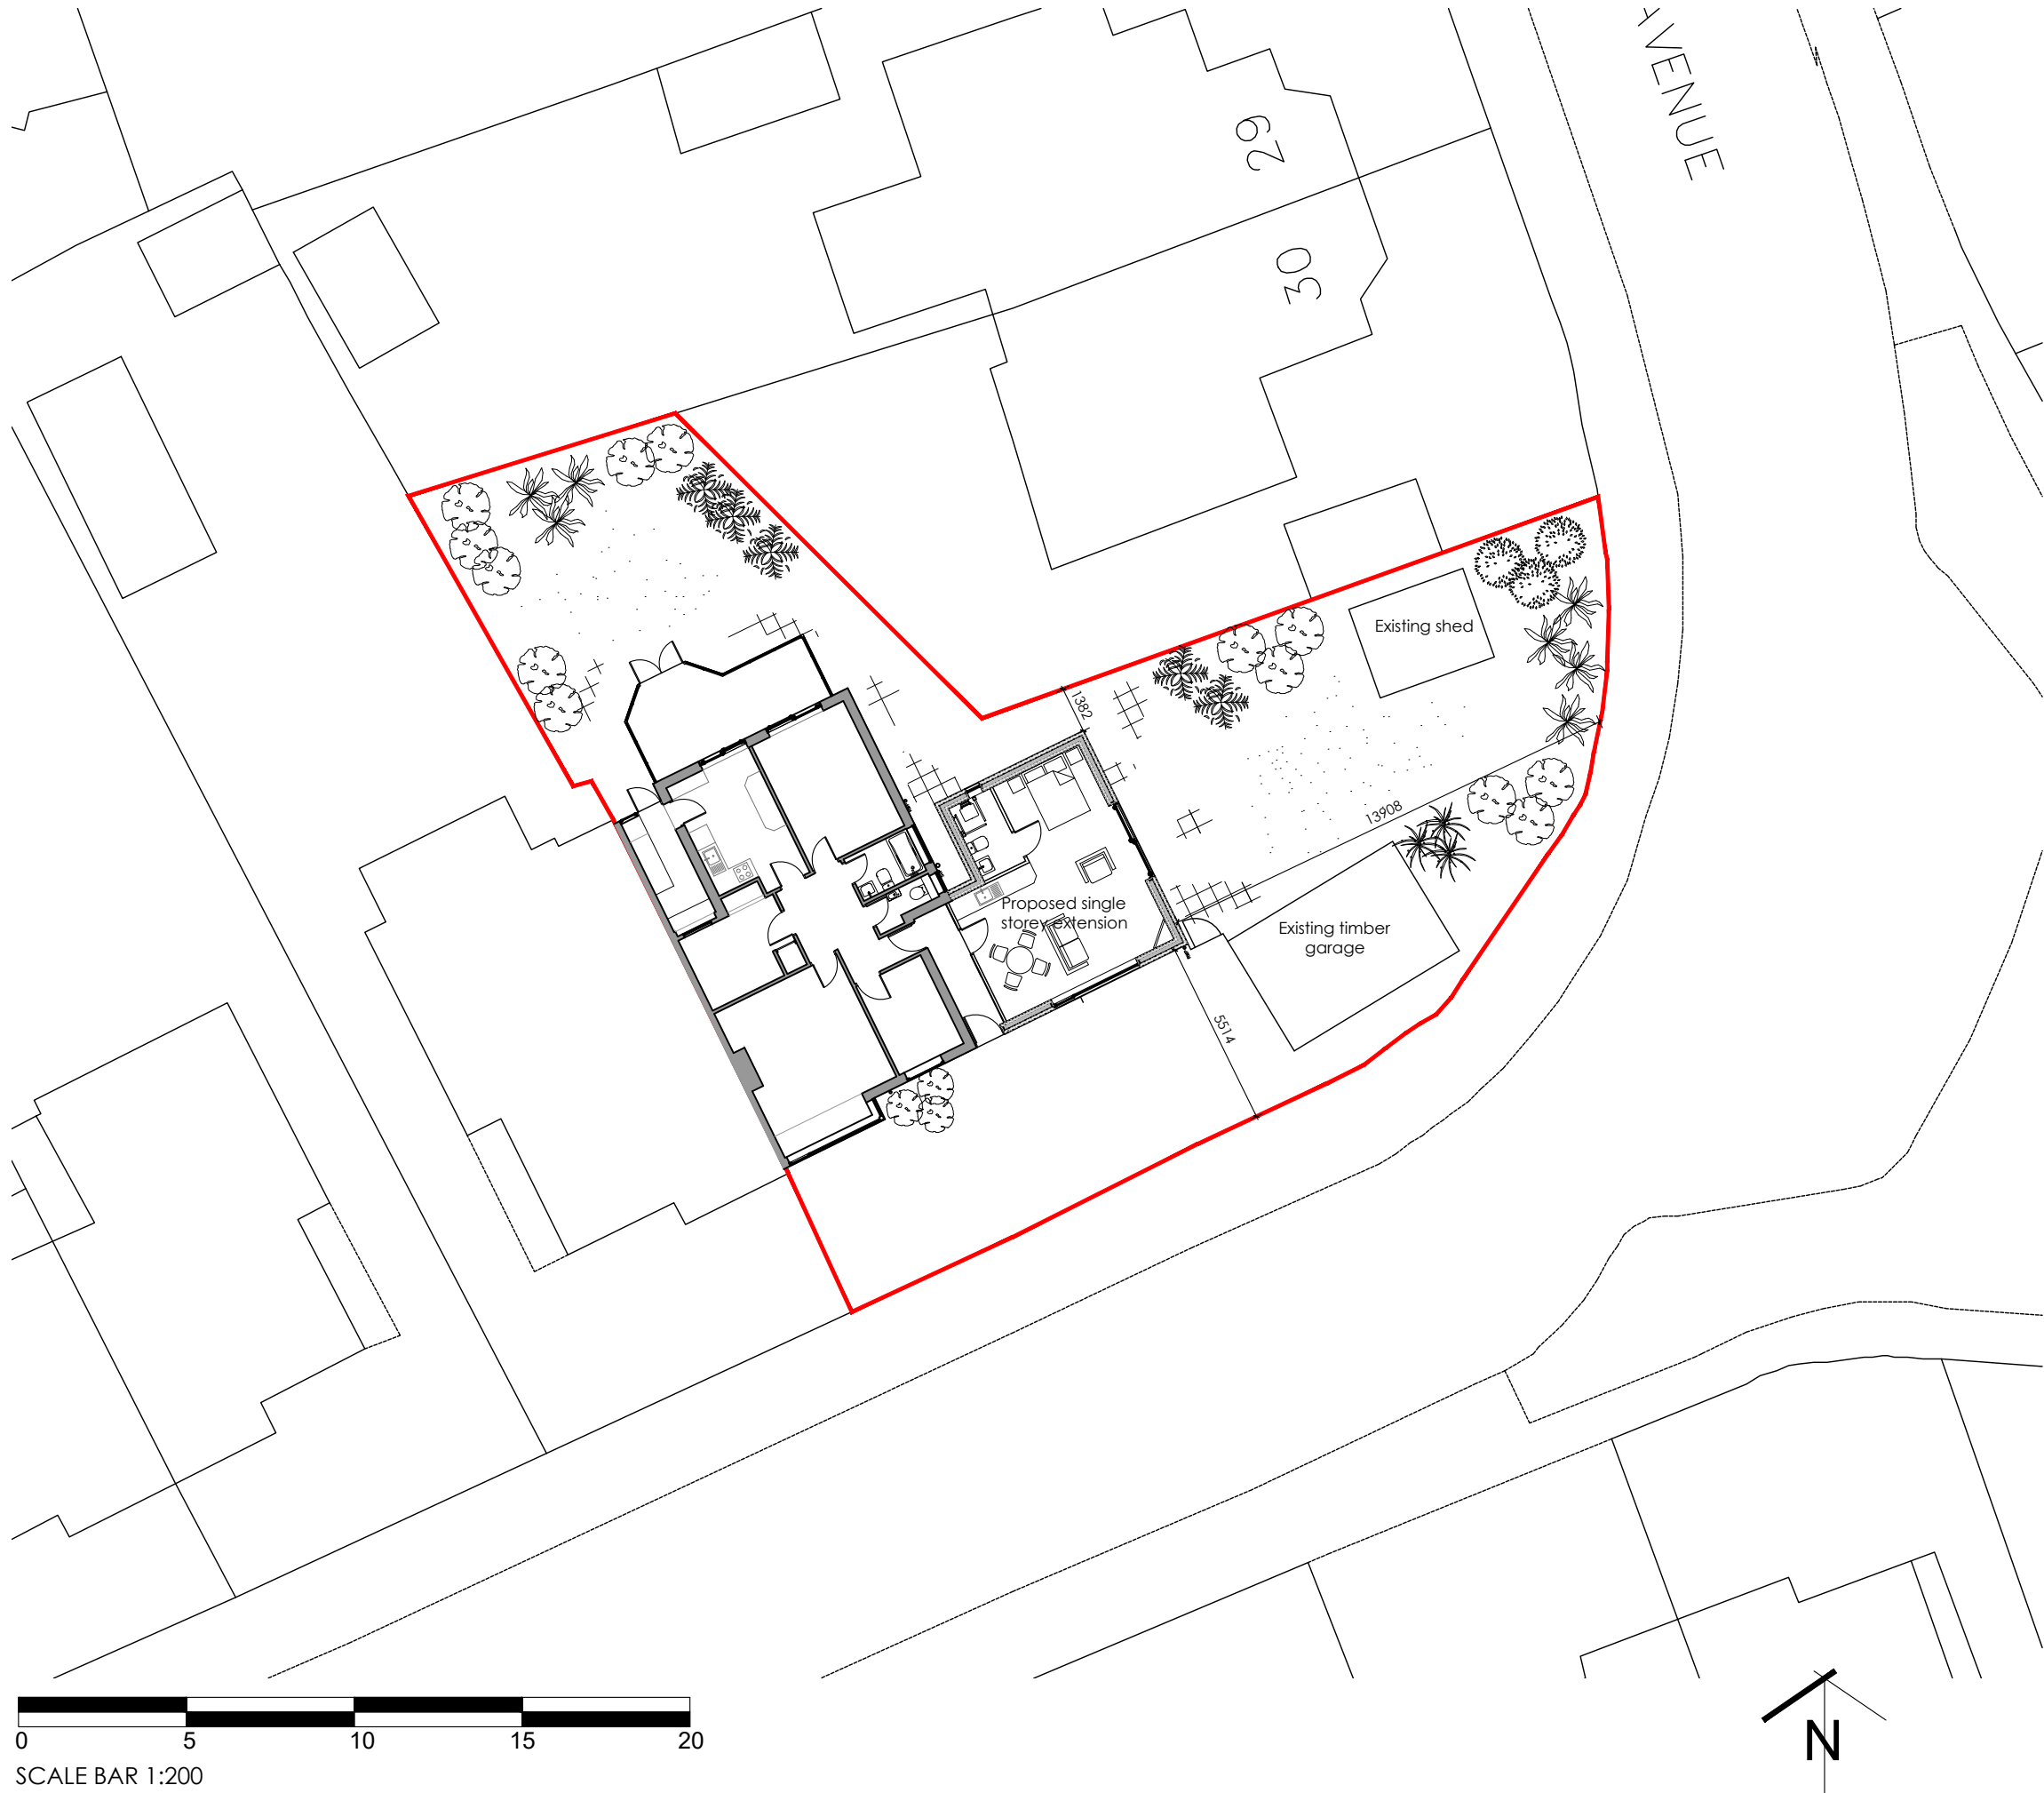

Notes			
1. This drawing is the copyright of Atram Architecture			
2. Do not scale from this drawing except for Local Authority Planning Purposes			
3. All dimensions must be checked on site by the contractor prior to commencement of the works			
4. Party wall agreements are to be arranged by client with neighbours in accordance with the Party Wall Act			
			
Rev.	Revision Note	By	Date
A	Drawing issued for planning. Internal layout reconfigured.	JNG	18.02.19
B	Dimensions added to boundaries.	JNG	22.02.19

ATRAM ARCHITECTURE

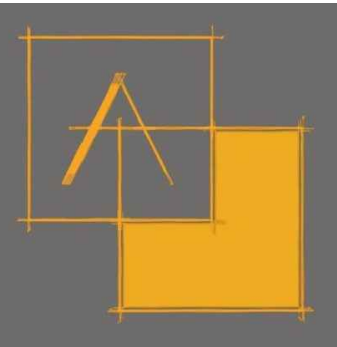

24 Kyoto Court | Bognor Regis | West Sussex | PO21 2UL
t. 01243 820303
m. 07834 175378
e. joe@atramarchitecture.co.uk
w. www.atramarchitecture.co.uk

CIAT Registered Practice - No F4642

Client	Steve King
Job title	31 Elizabeth Avenue Side Extension to Form Self Contained Annexe
Drawing title	Proposed Block Plan / Site Plan

Drawn	Date	Checked	Date	Scale at A3
JNG	15.02.19	JNG	15.02.19	1:200
Job N°.	19/007	Drawing N°.	030	Rev.
Status				B

FOR PLANNING