


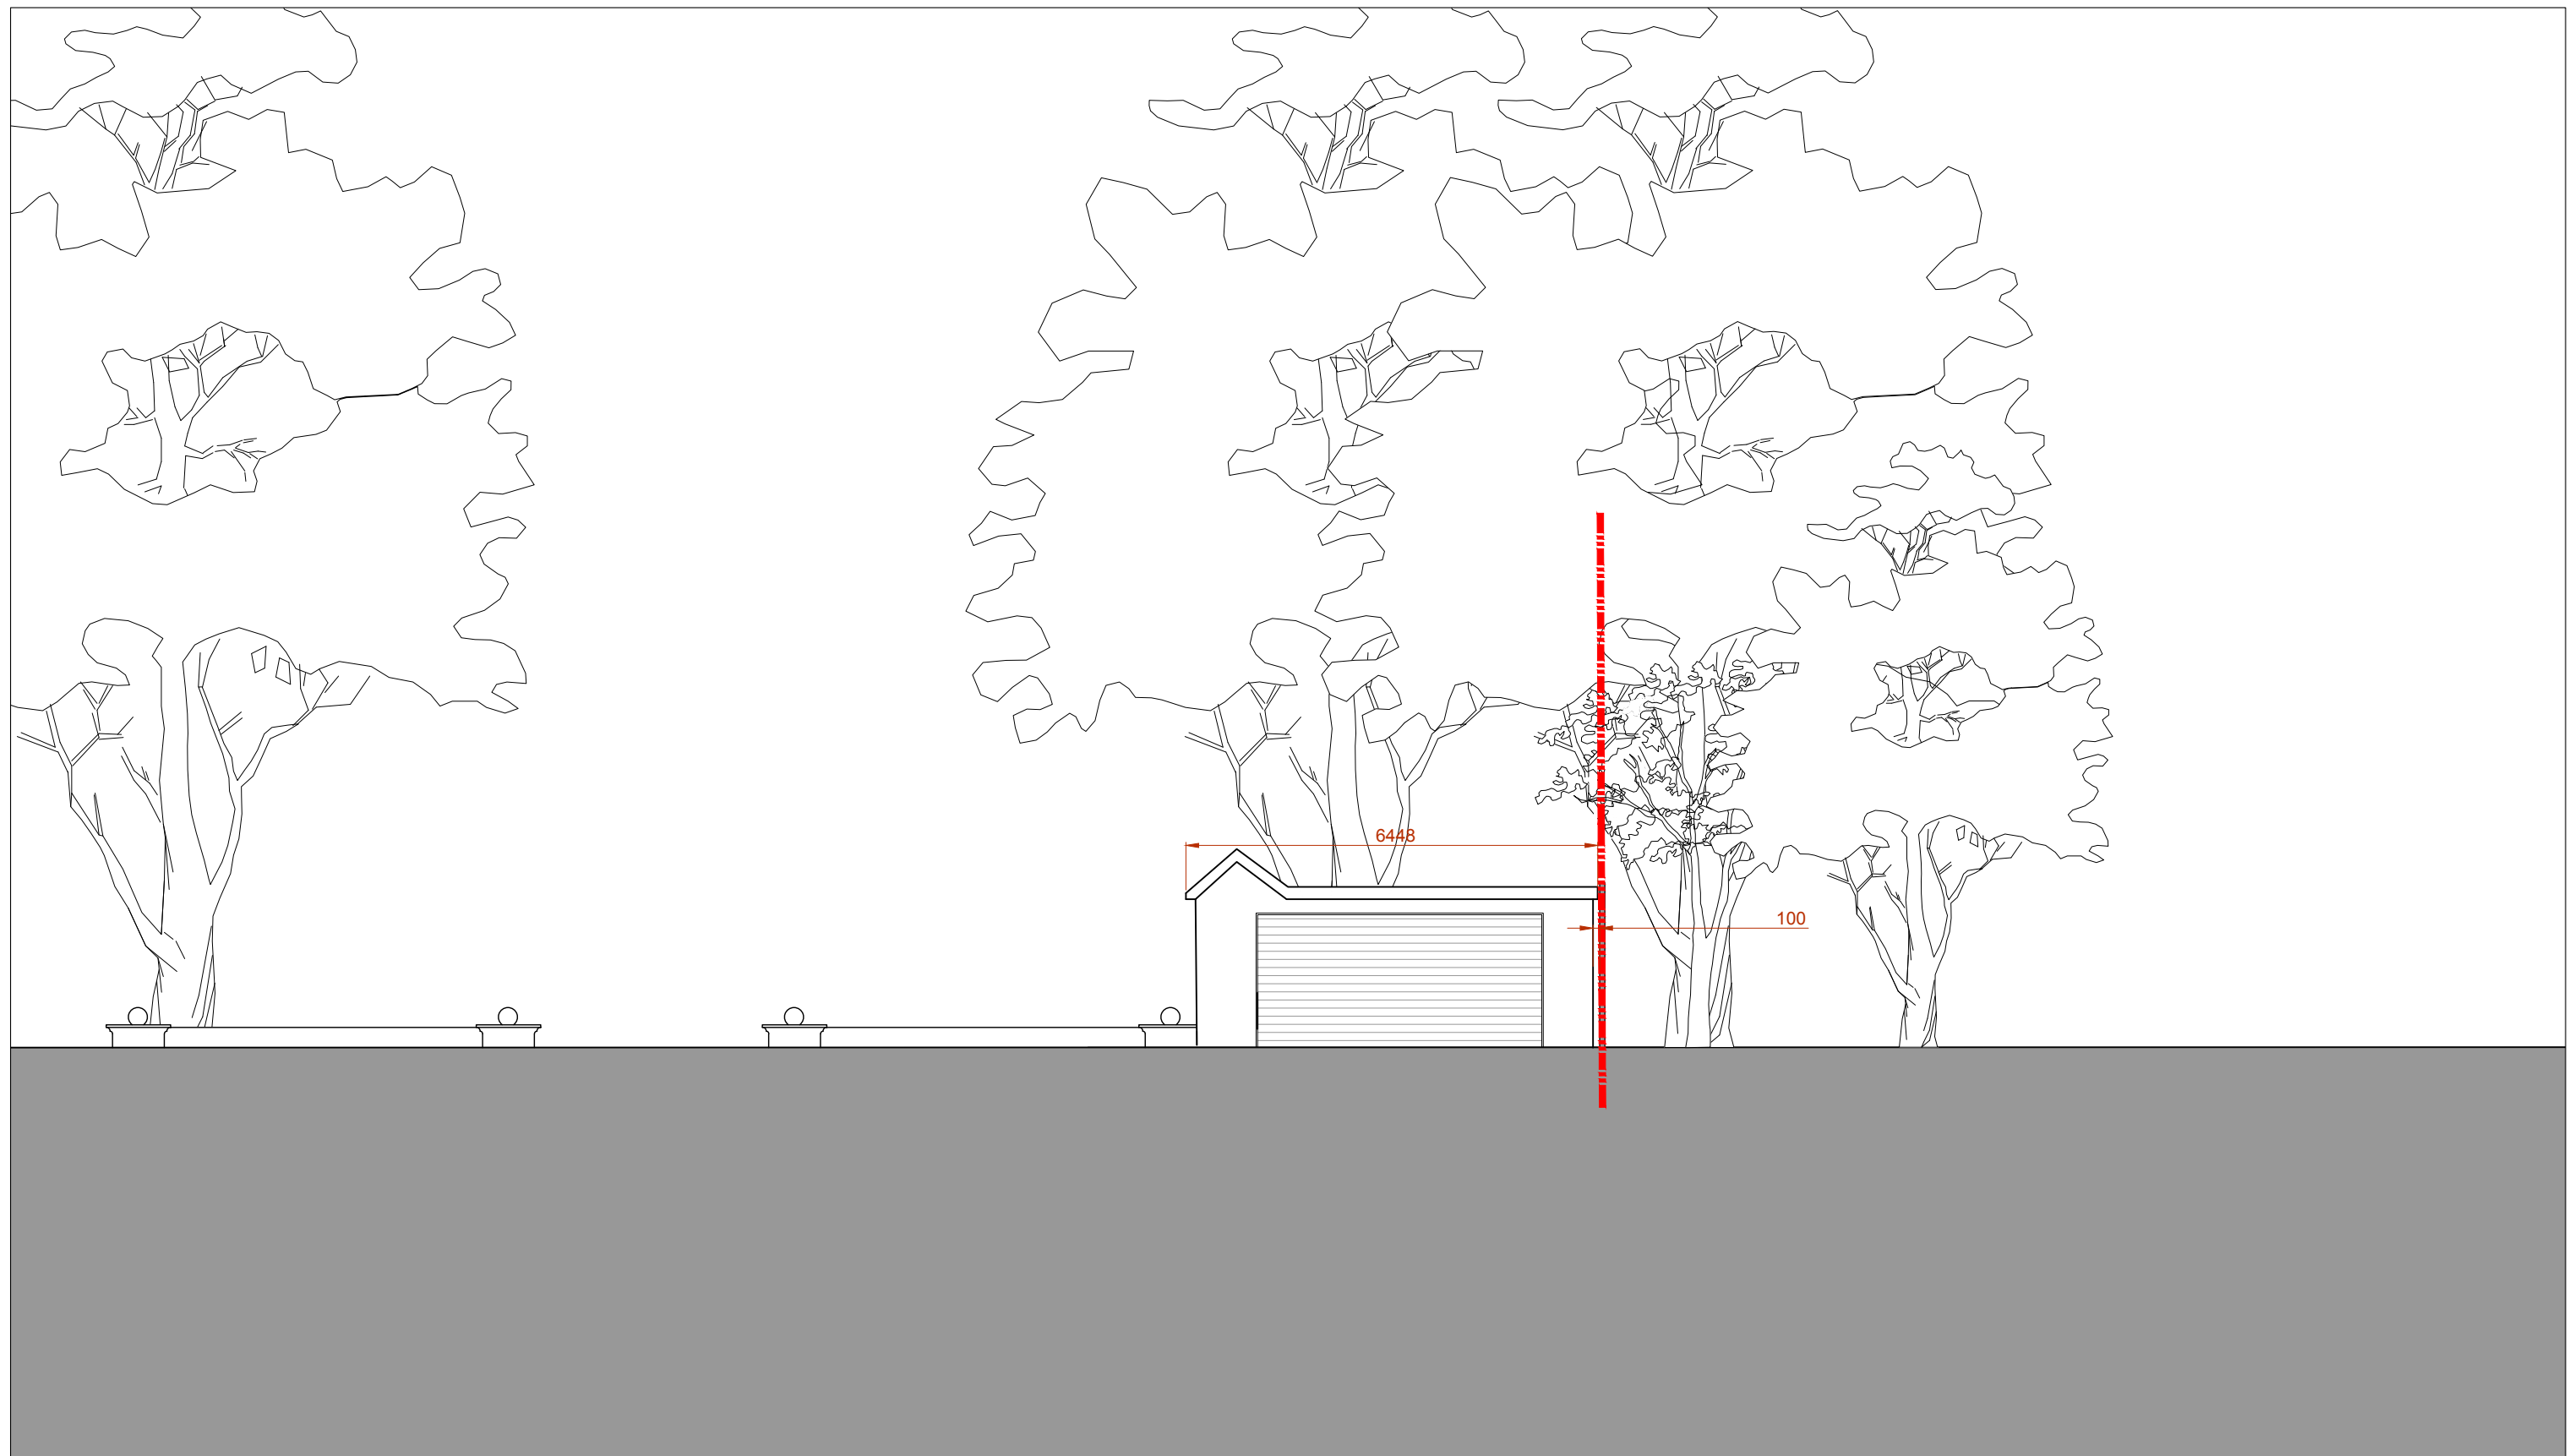

Rev	Date	Description	Notes:	Drawing Details		Project Details
			Print drawing at 100% when printing to A3 paper - do not print to fit. Do not scale from this drawing. All discrepancies must be reported to the Architect immediately. All subcontractors must check dimensions on site before the production of shop drawings for the approval of the Architect. All dimensions in millimetres.	Existing North Elevation PLANNING ISSUE		Queens Lawn 36 Kingsway, PO20 4DH
				Drawing No. C0019-P222		Date March 2022
Scale ISSUED 1:100 @ A3		Revision -				