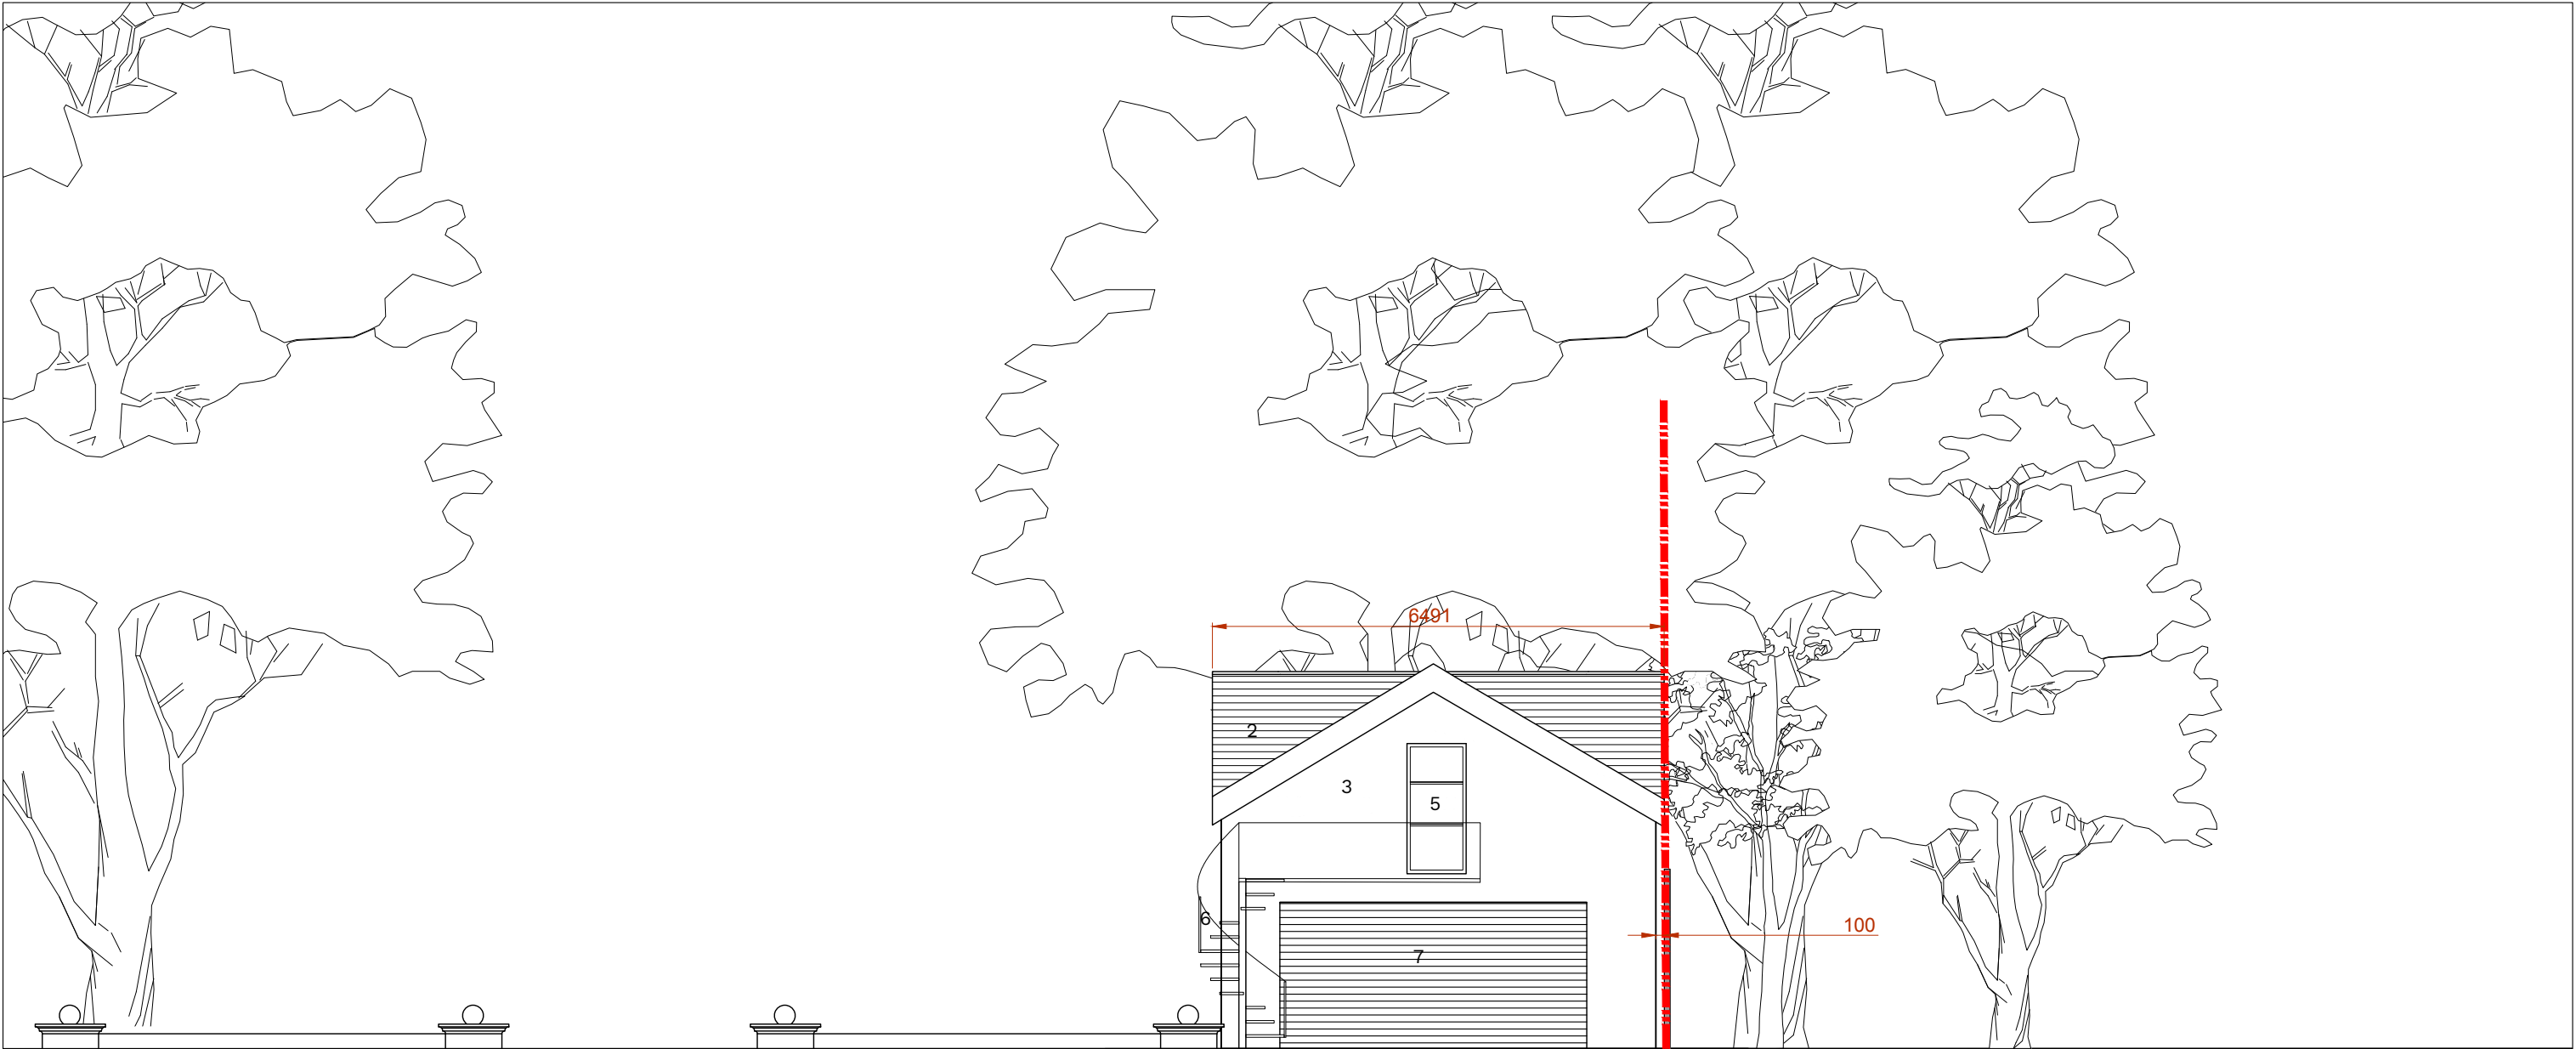


Material Specification: 1. Grey membrane roofing 2. Grey slate roofing 3. White rendered walls to match existing 4. Black framed 'heritage' style double glazing 5. Period timber door 6. Metal spirial staircase 7. Garage door	Rev	Date	Description	Notes: Print drawing at 100% when printing to A3 paper – do not print to fit. Do not scale from this drawing. All discrepancies must be reported to the Architect immediately. All subcontractors must check dimensions on site before the production of shop drawings for the approval of the Architect. All dimensions in millimetres.	Drawing Details		Project Details	
					Proposed North Elevation PLANNING ISSUE		Queens Lawn 36 Kingsway, PO20 4DH	
					Drawing No. C0019-P232	Date March 2022	50.8 ARCHITECTURE + INTERIORS info@fiftypointeight.co.uk 07775786502	
					Scale ISSUED 1:100 @ A3	Revision -		
								