


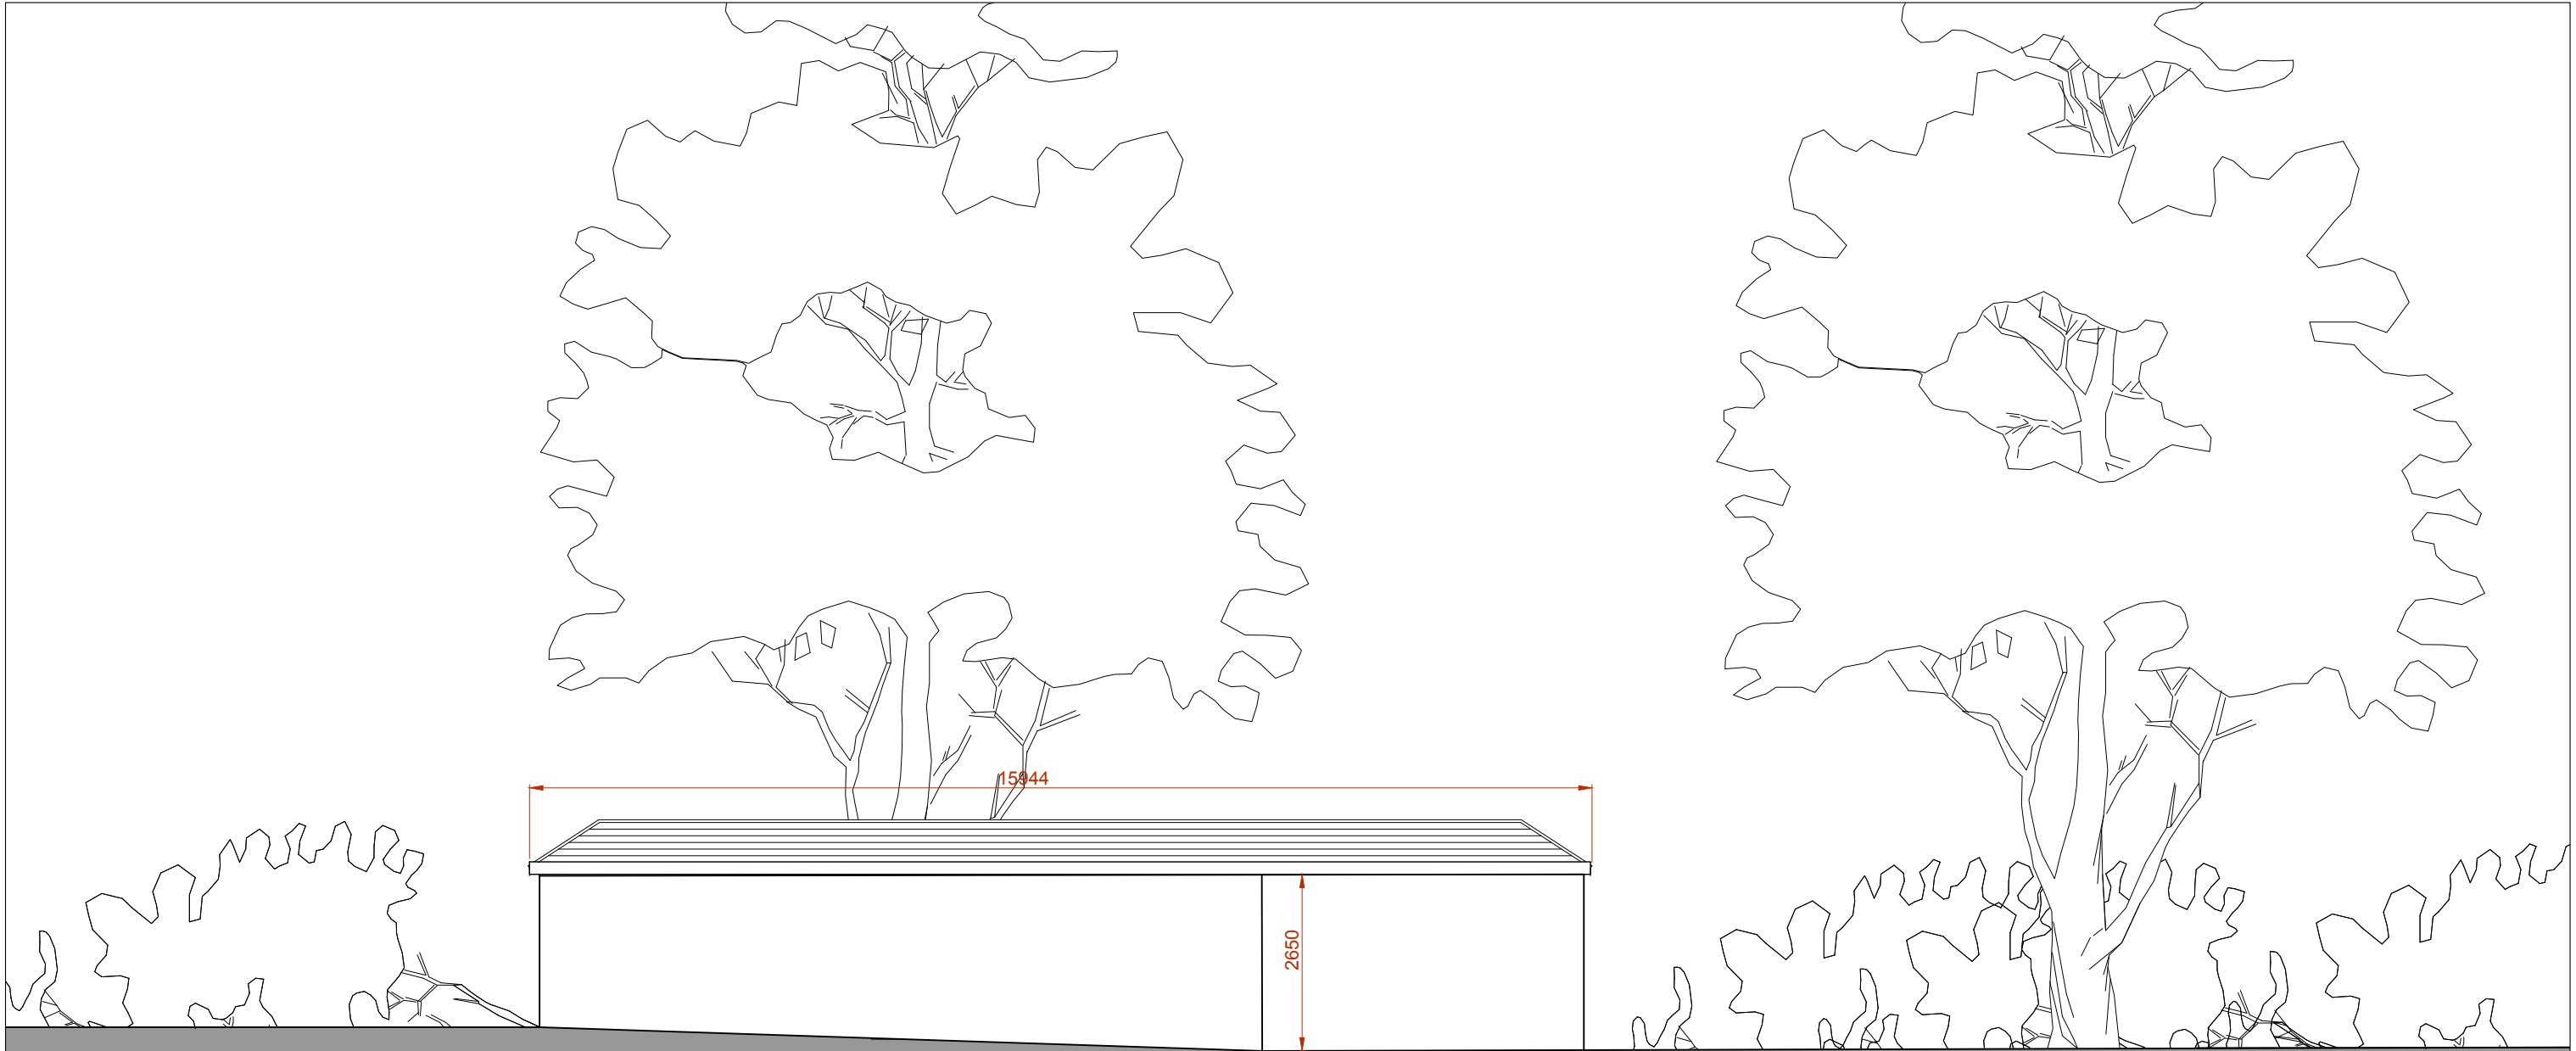

 existing walls

Rev	Date	Description
012345m		

Notes:
Print drawing at 100% when printing to A3 paper - do not print to fit.
Do not scale from this drawing.
All discrepancies must be reported to the Architect immediately.
All subcontractors must check dimensions on site before the production of shop drawings for the approval of the Architect.
All dimensions in millimetres.

Drawing Details
Existing West Elevation
PLANNING ISSUE

Drawing No.	Date
C0019-P223	March 2022
Scale	Revision
ISSUED 1:100 @ A3	-

Project Details
Queens Lawn
36 Kingsway, PO20 4DH

50.8 ARCHITECTURE
+ INTERIORS

info@fiftypointeight.co.uk 07775786502