


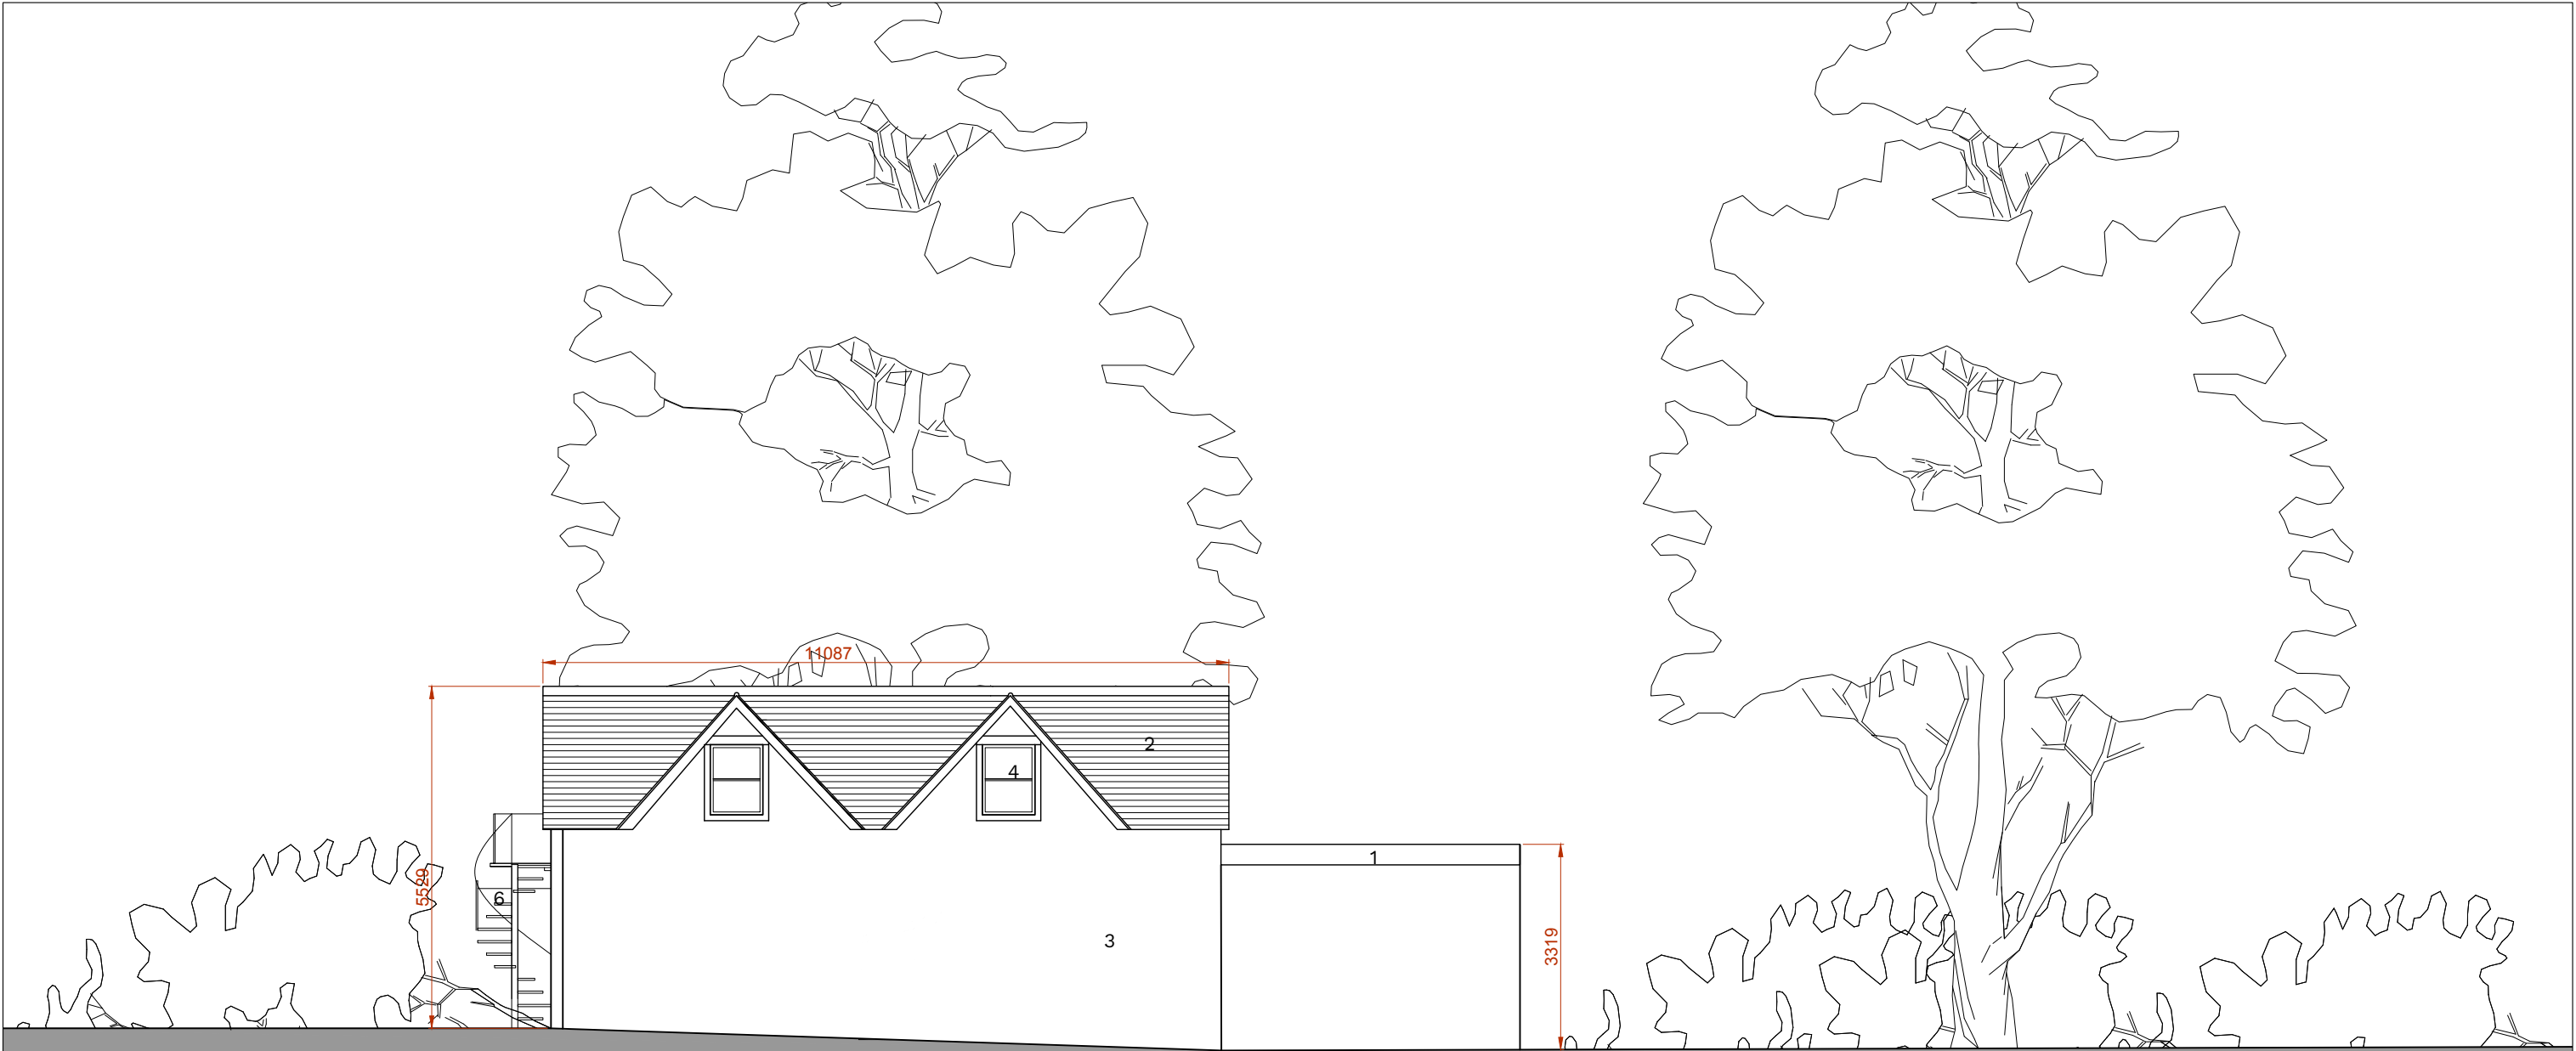

Material Specification:

- 1. Grey membrane roofing
- 2. Grey slate roofing
- 3. White rendered walls to match existing
- 4. Black framed 'heritage' style double glazing
- 5. Period timber door
- 6. Metal spirial staircase
- 7. Garage door

| Rev | Date | Description |
|-----|------|-------------|
|     |      |             |

012345m

Notes:

Print drawing at 100% when printing to A3 paper - do not print to fit.  
Do not scale from this drawing.  
All discrepancies must be reported to the Architect immediately.  
All subcontractors must check dimensions on site before the production of shop drawings for the approval of the Architect.  
All dimensions in millimetres.

Drawing Details

Proposed West Elevation

PLANNING ISSUE

|                            |                    |
|----------------------------|--------------------|
| Drawing No.<br>C0019-P233  | Date<br>March 2022 |
| Scale<br>ISSUED 1:100 @ A3 | Revision<br>-      |

Project Details

Queens Lawn

36 Kingsway, PO20 4DH

50.8 ARCHITECTURE  
+ INTERIORS

info@fiftypointeight.co.uk 07775786502