


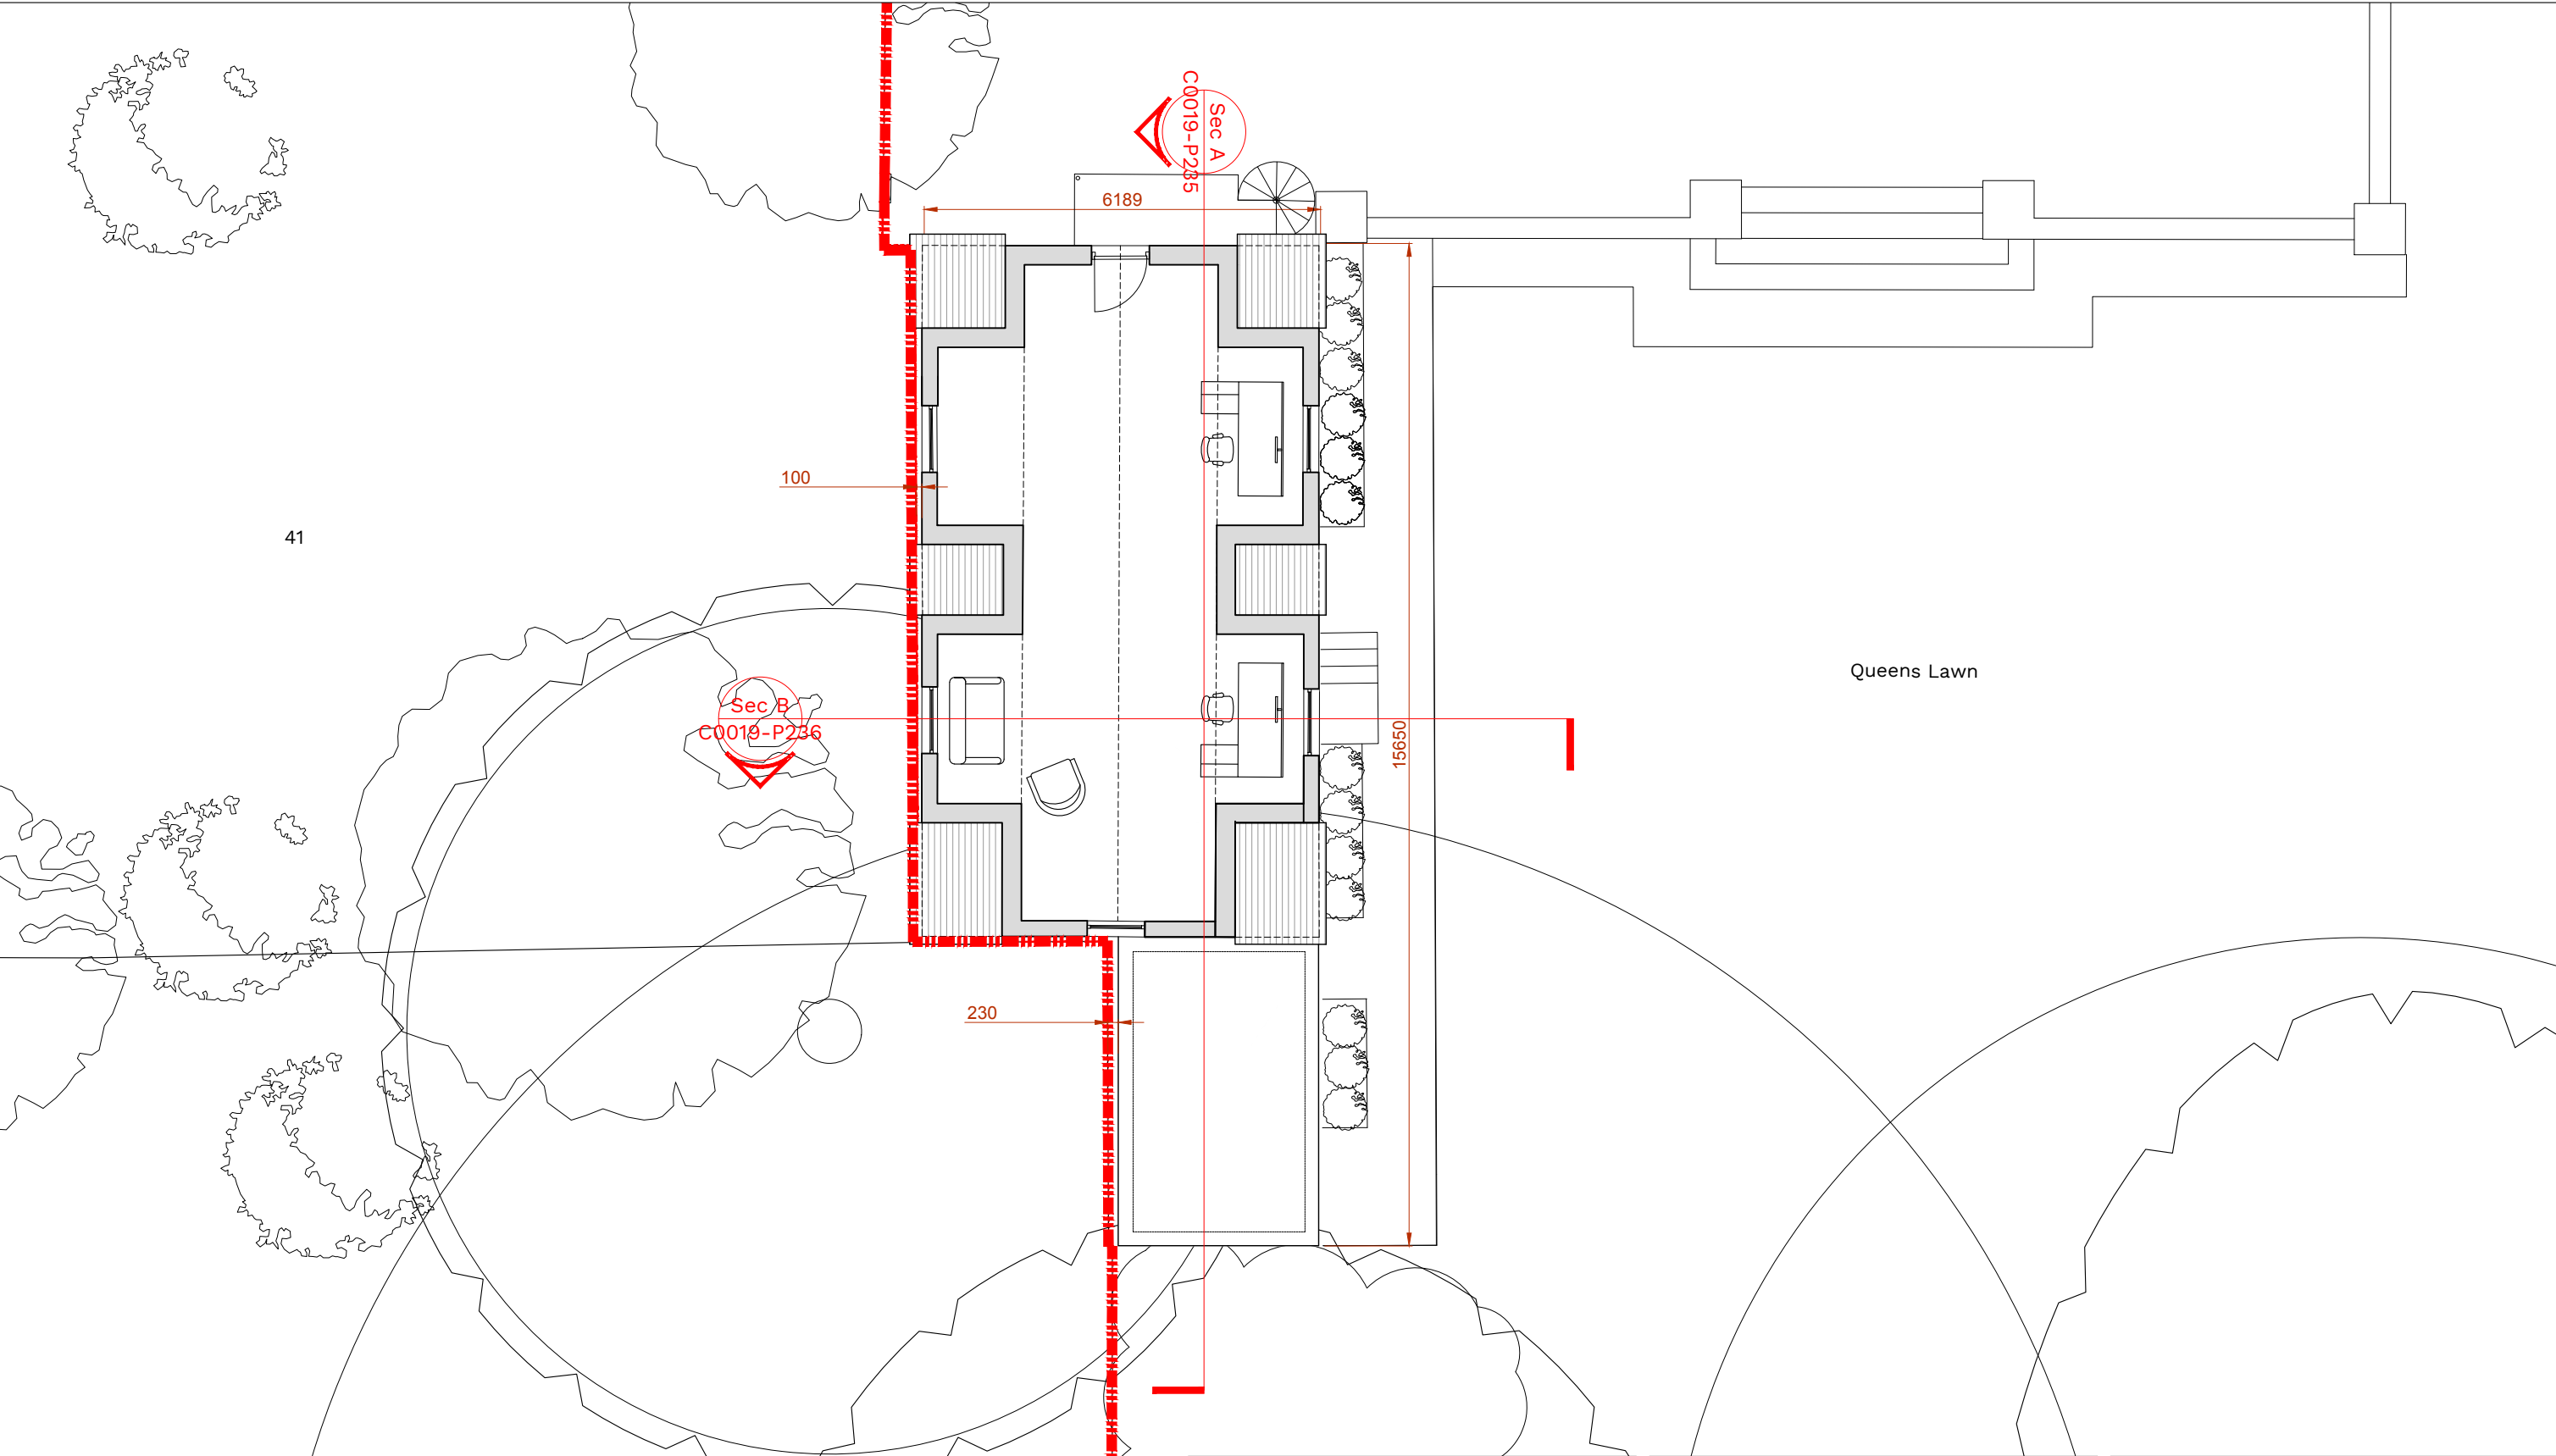

41

existing walls
proposed walls

Rev	Date	Description
0	1	2
3	4	5m

Notes:
Print drawing at 100% when printing to A3 paper - do not print to fit.
Do not scale from this drawing.
All discrepancies must be reported to the Architect immediately.
All subcontractors must check dimensions on site before the production of shop drawings for the approval of the Architect.
All dimensions in millimetres.

Drawing Details
Proposed First Floor Plan
PLANNING ISSUE

Drawing No. C0019-P132	Date March 2022
Scale ISSUED 1:100 @ A3	Revision -

Project Details
Queens Lawn
36 Kingsway, PO20 4DH

50.8 ARCHITECTURE
+ INTERIORS
info@fiftypointeight.co.uk 07775786502