


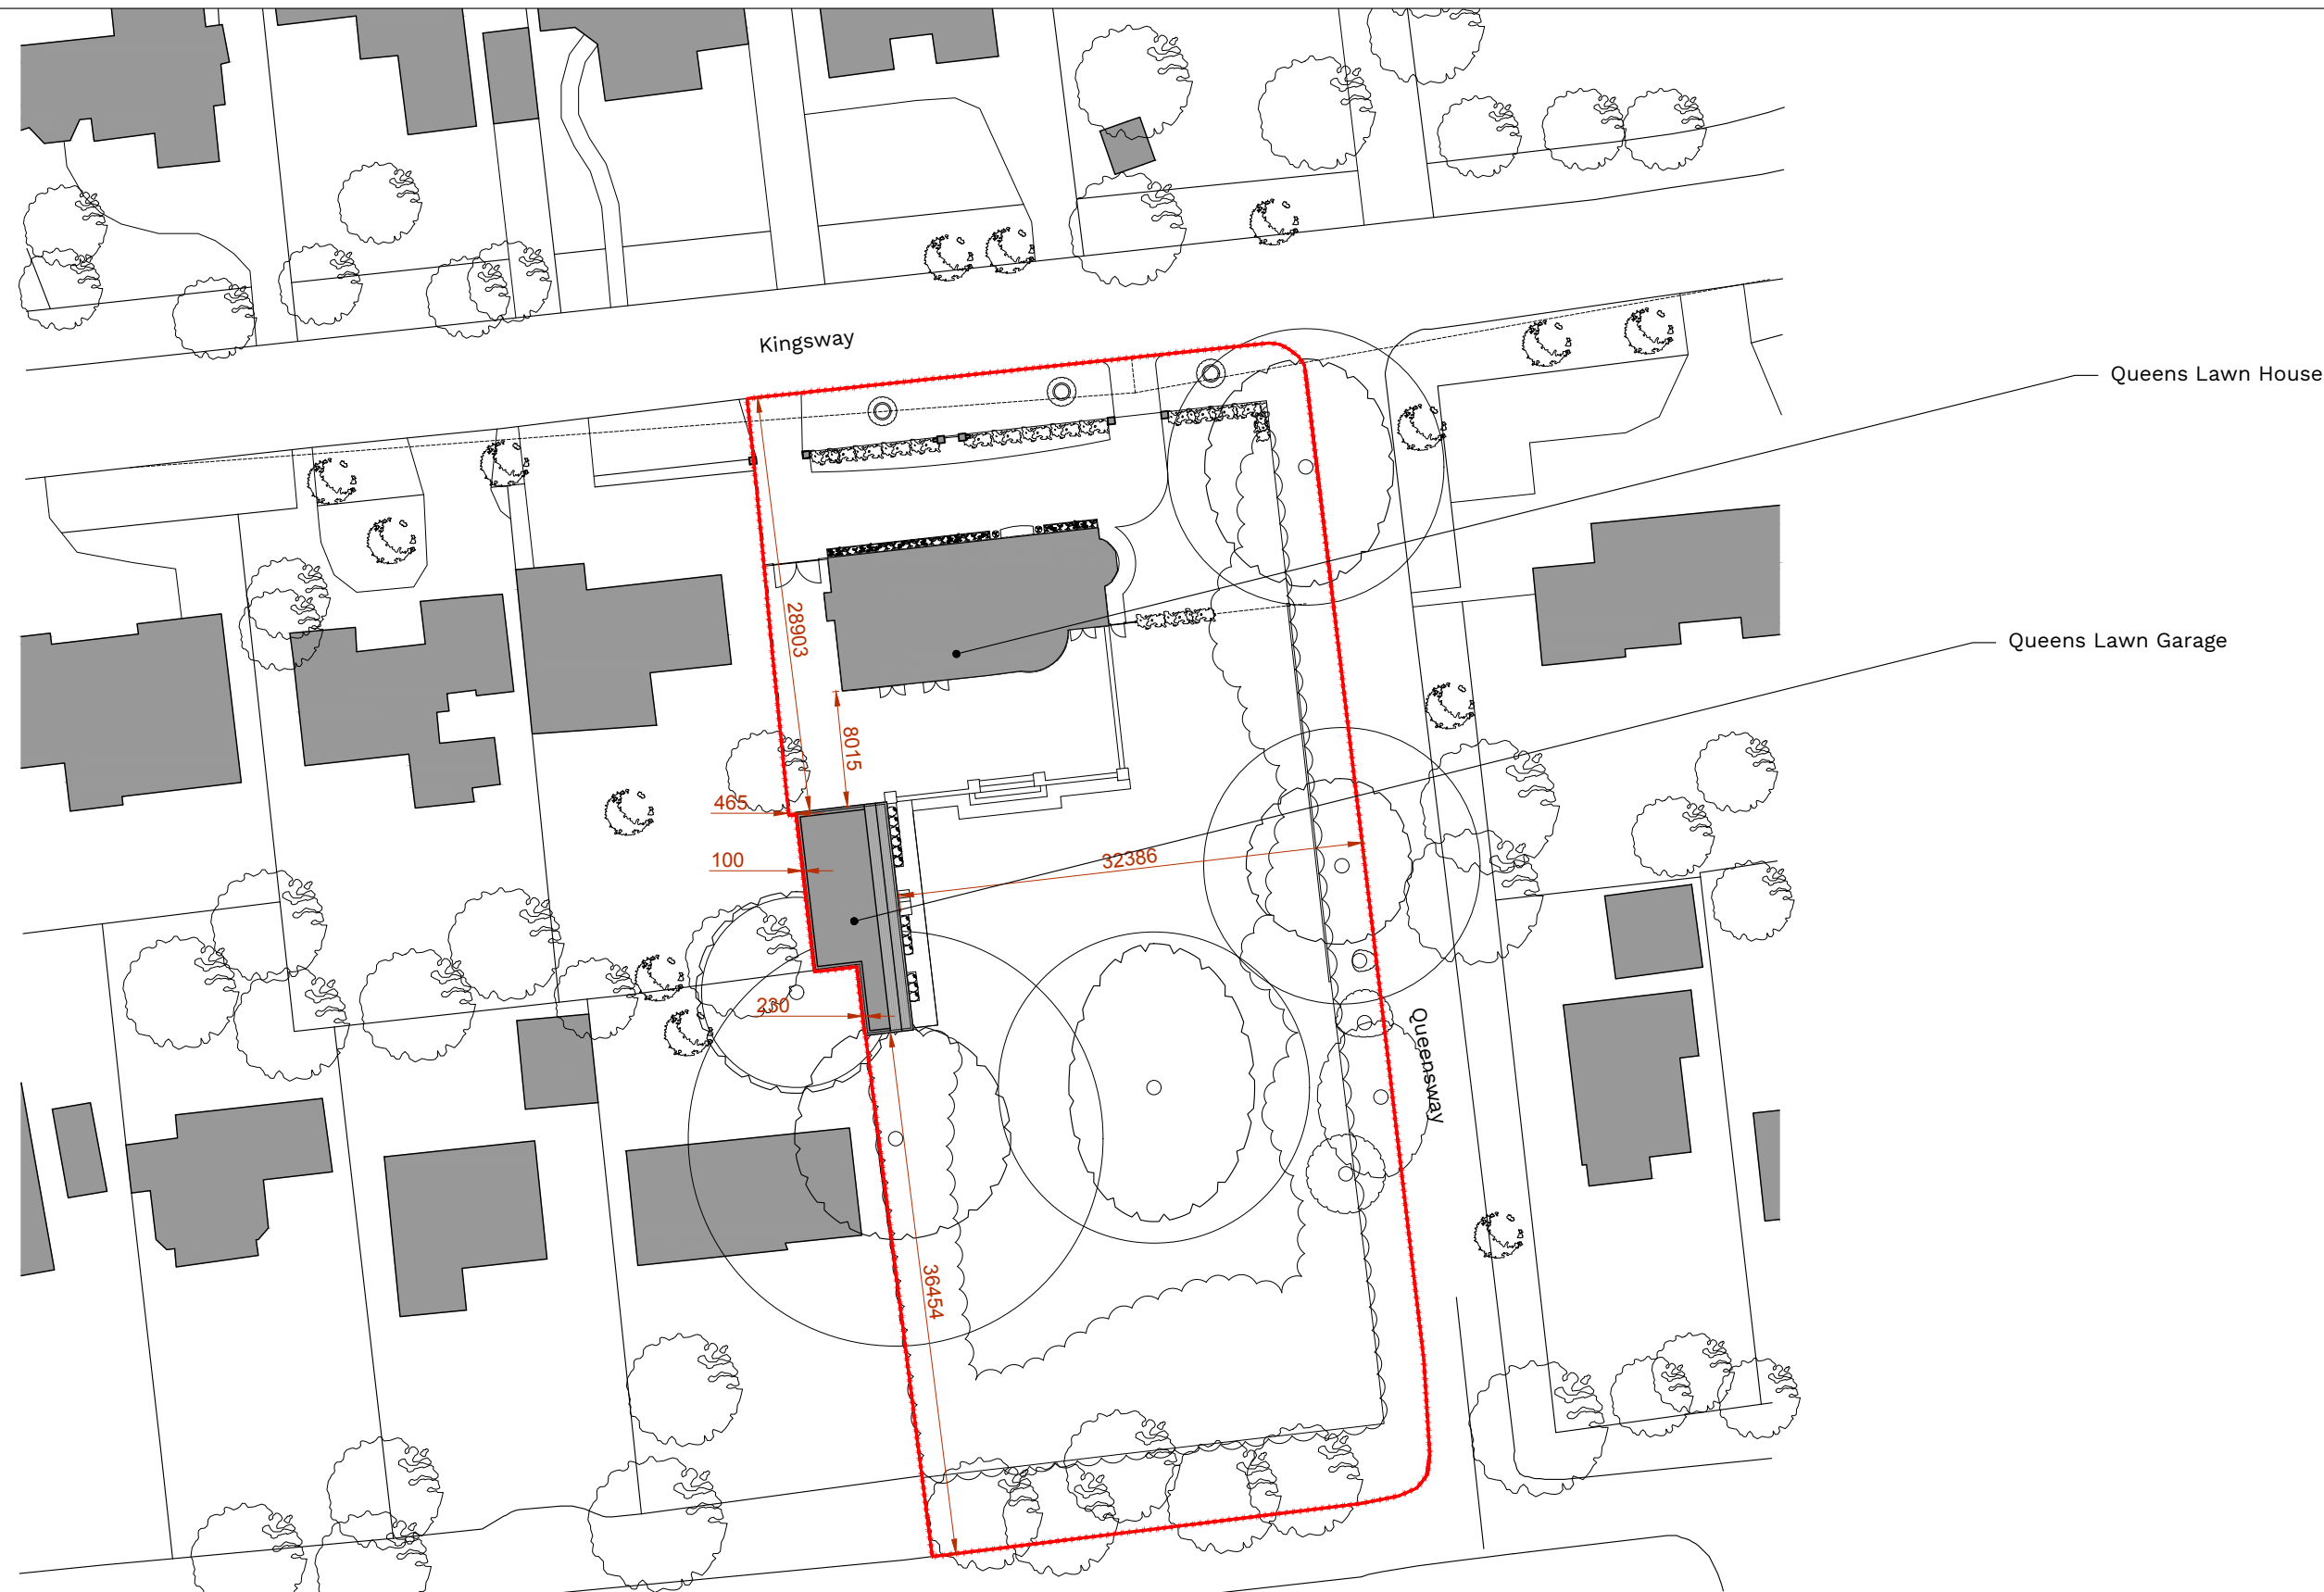

Rev	Date	Description

Notes:

Print drawing at 100% when printing to A3 paper - do not print to fit.
Do not scale from this drawing.
All discrepancies must be reported to the Architect immediately.
All subcontractors must check dimensions on site before the production of shop drawings for the approval of the Architect.
All dimensions in millimetres.

Drawing Details	
Existing Site Plan PLANNING ISSUE	
Drawing No. C0019-P005	Date March 2022
Scale ISSUED 1:500 @ A3	Revision A

Project Details	
Queens Lawn 36 Kingsway, PO20 4DH	
50.8 ARCHITECTURE + INTERIORS	
info@fiftypointeight.co.uk	07775786502