

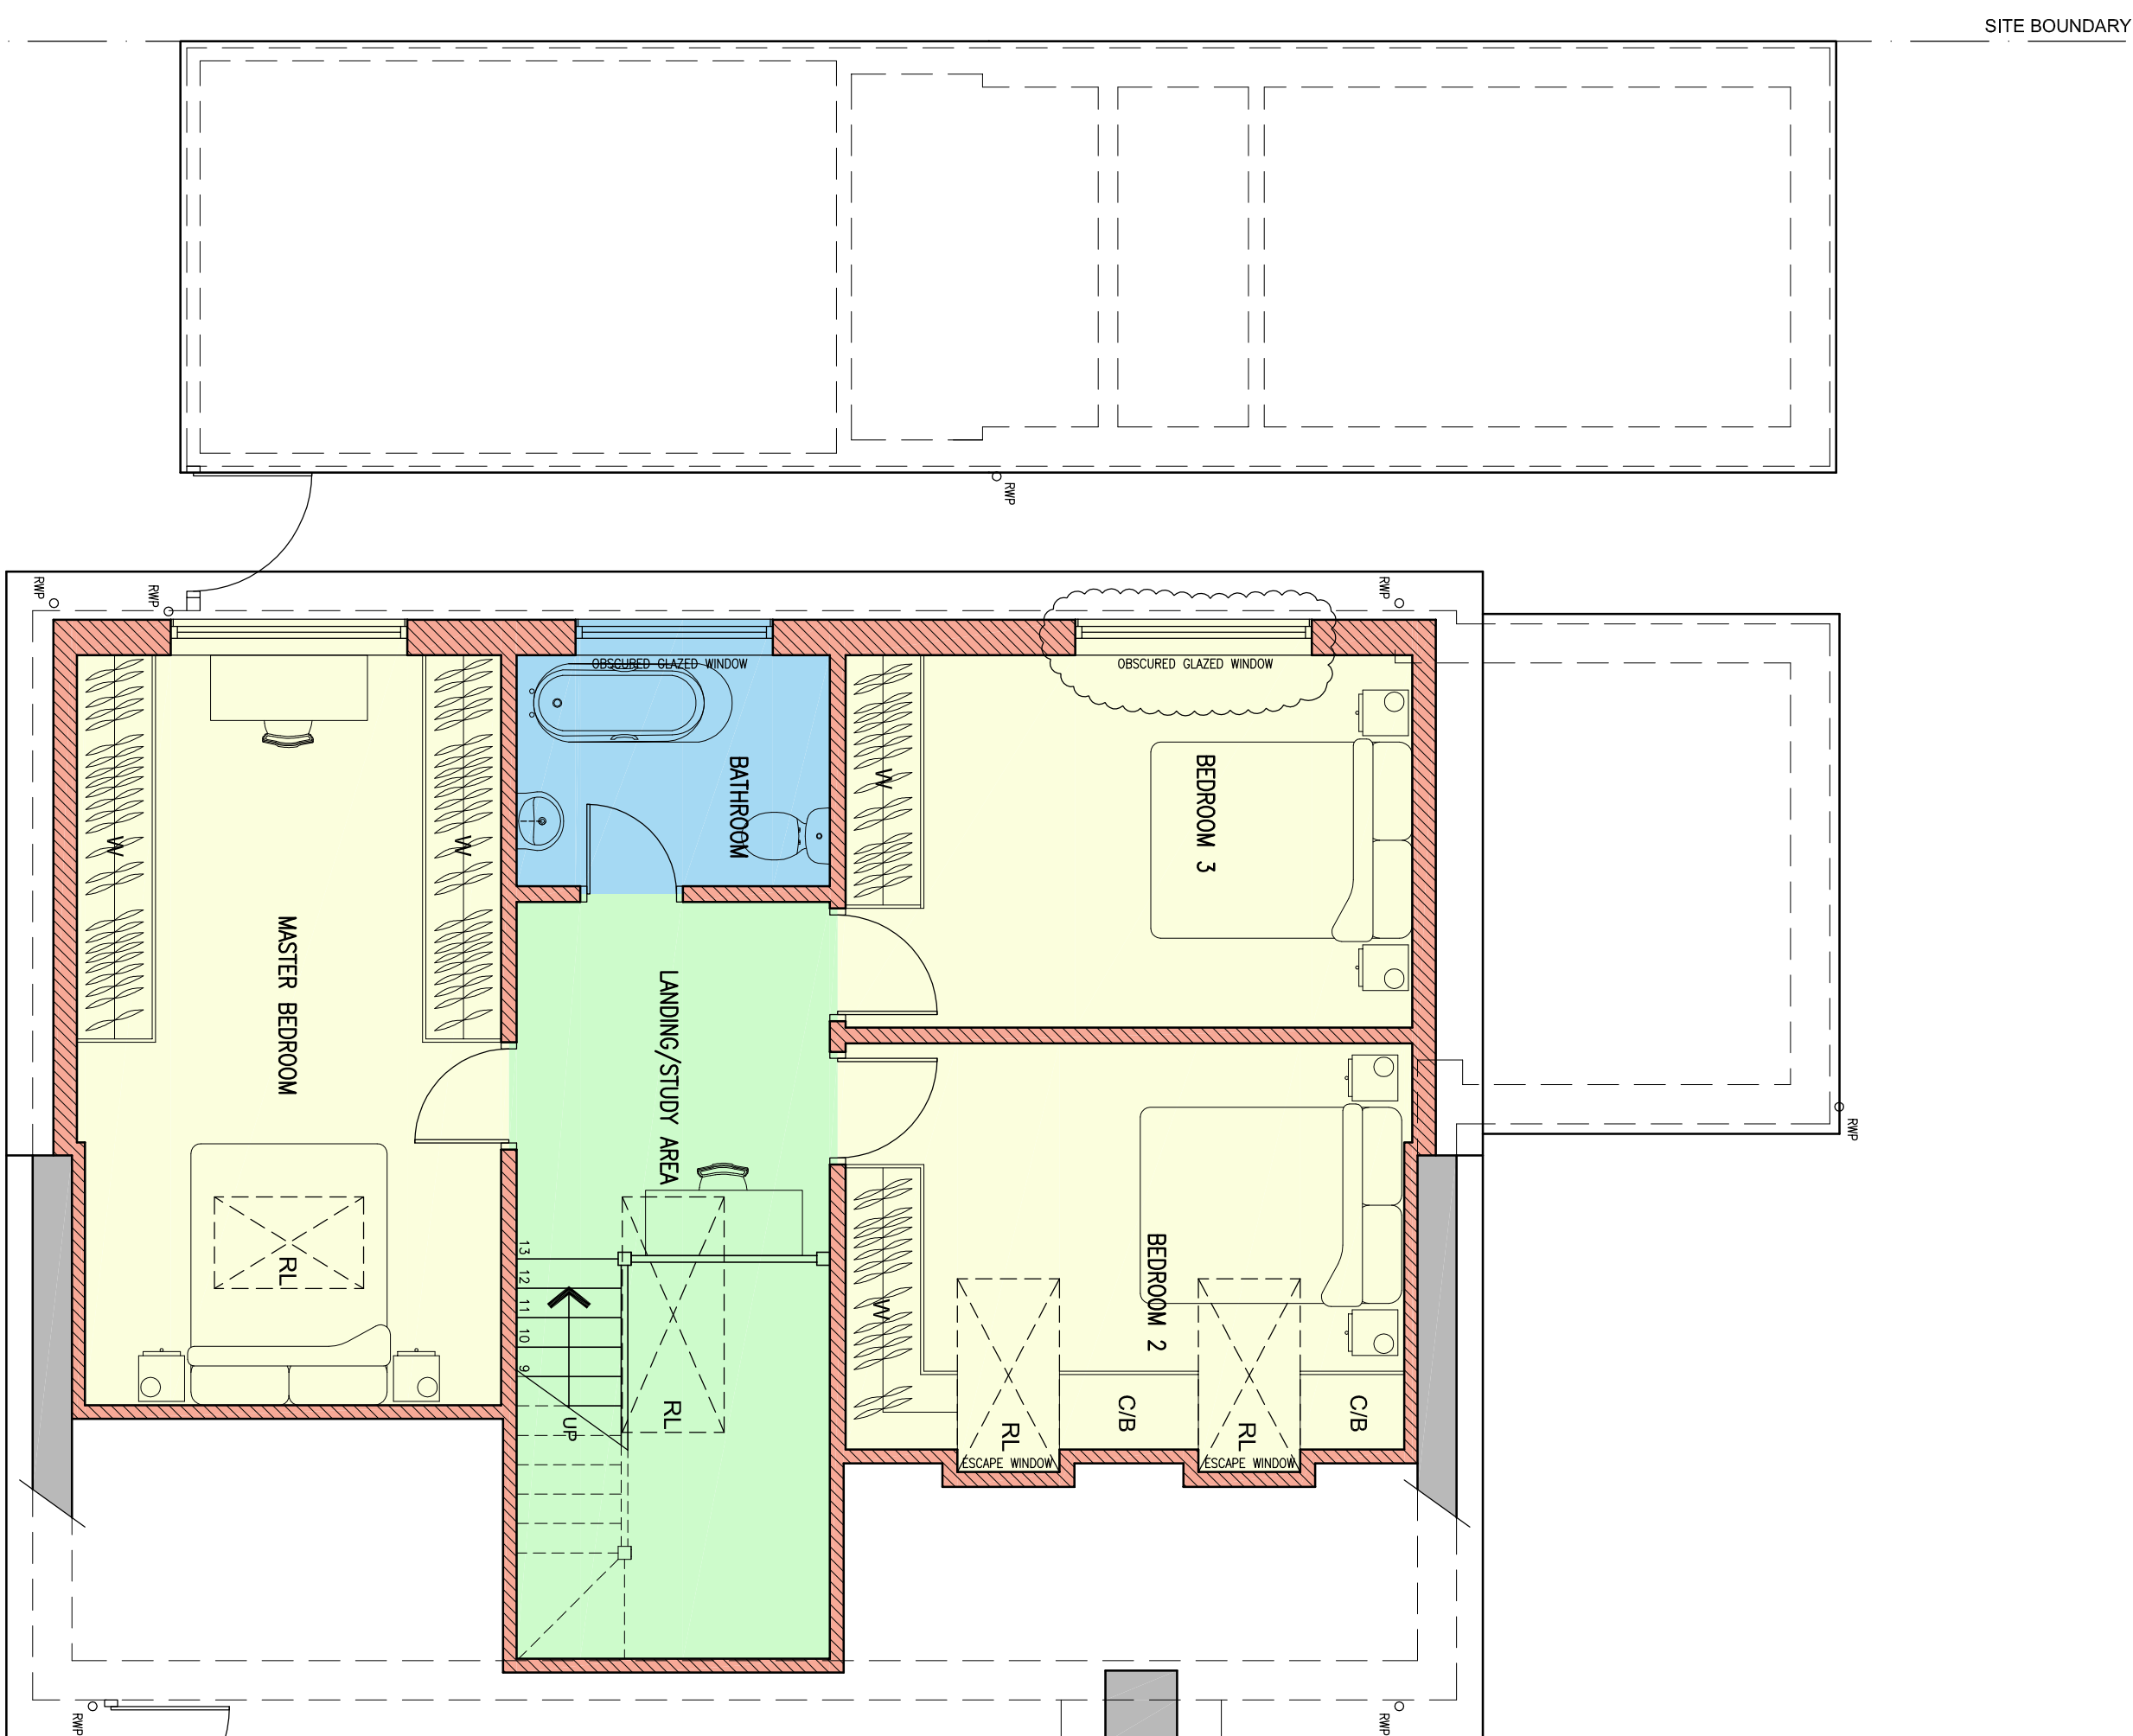
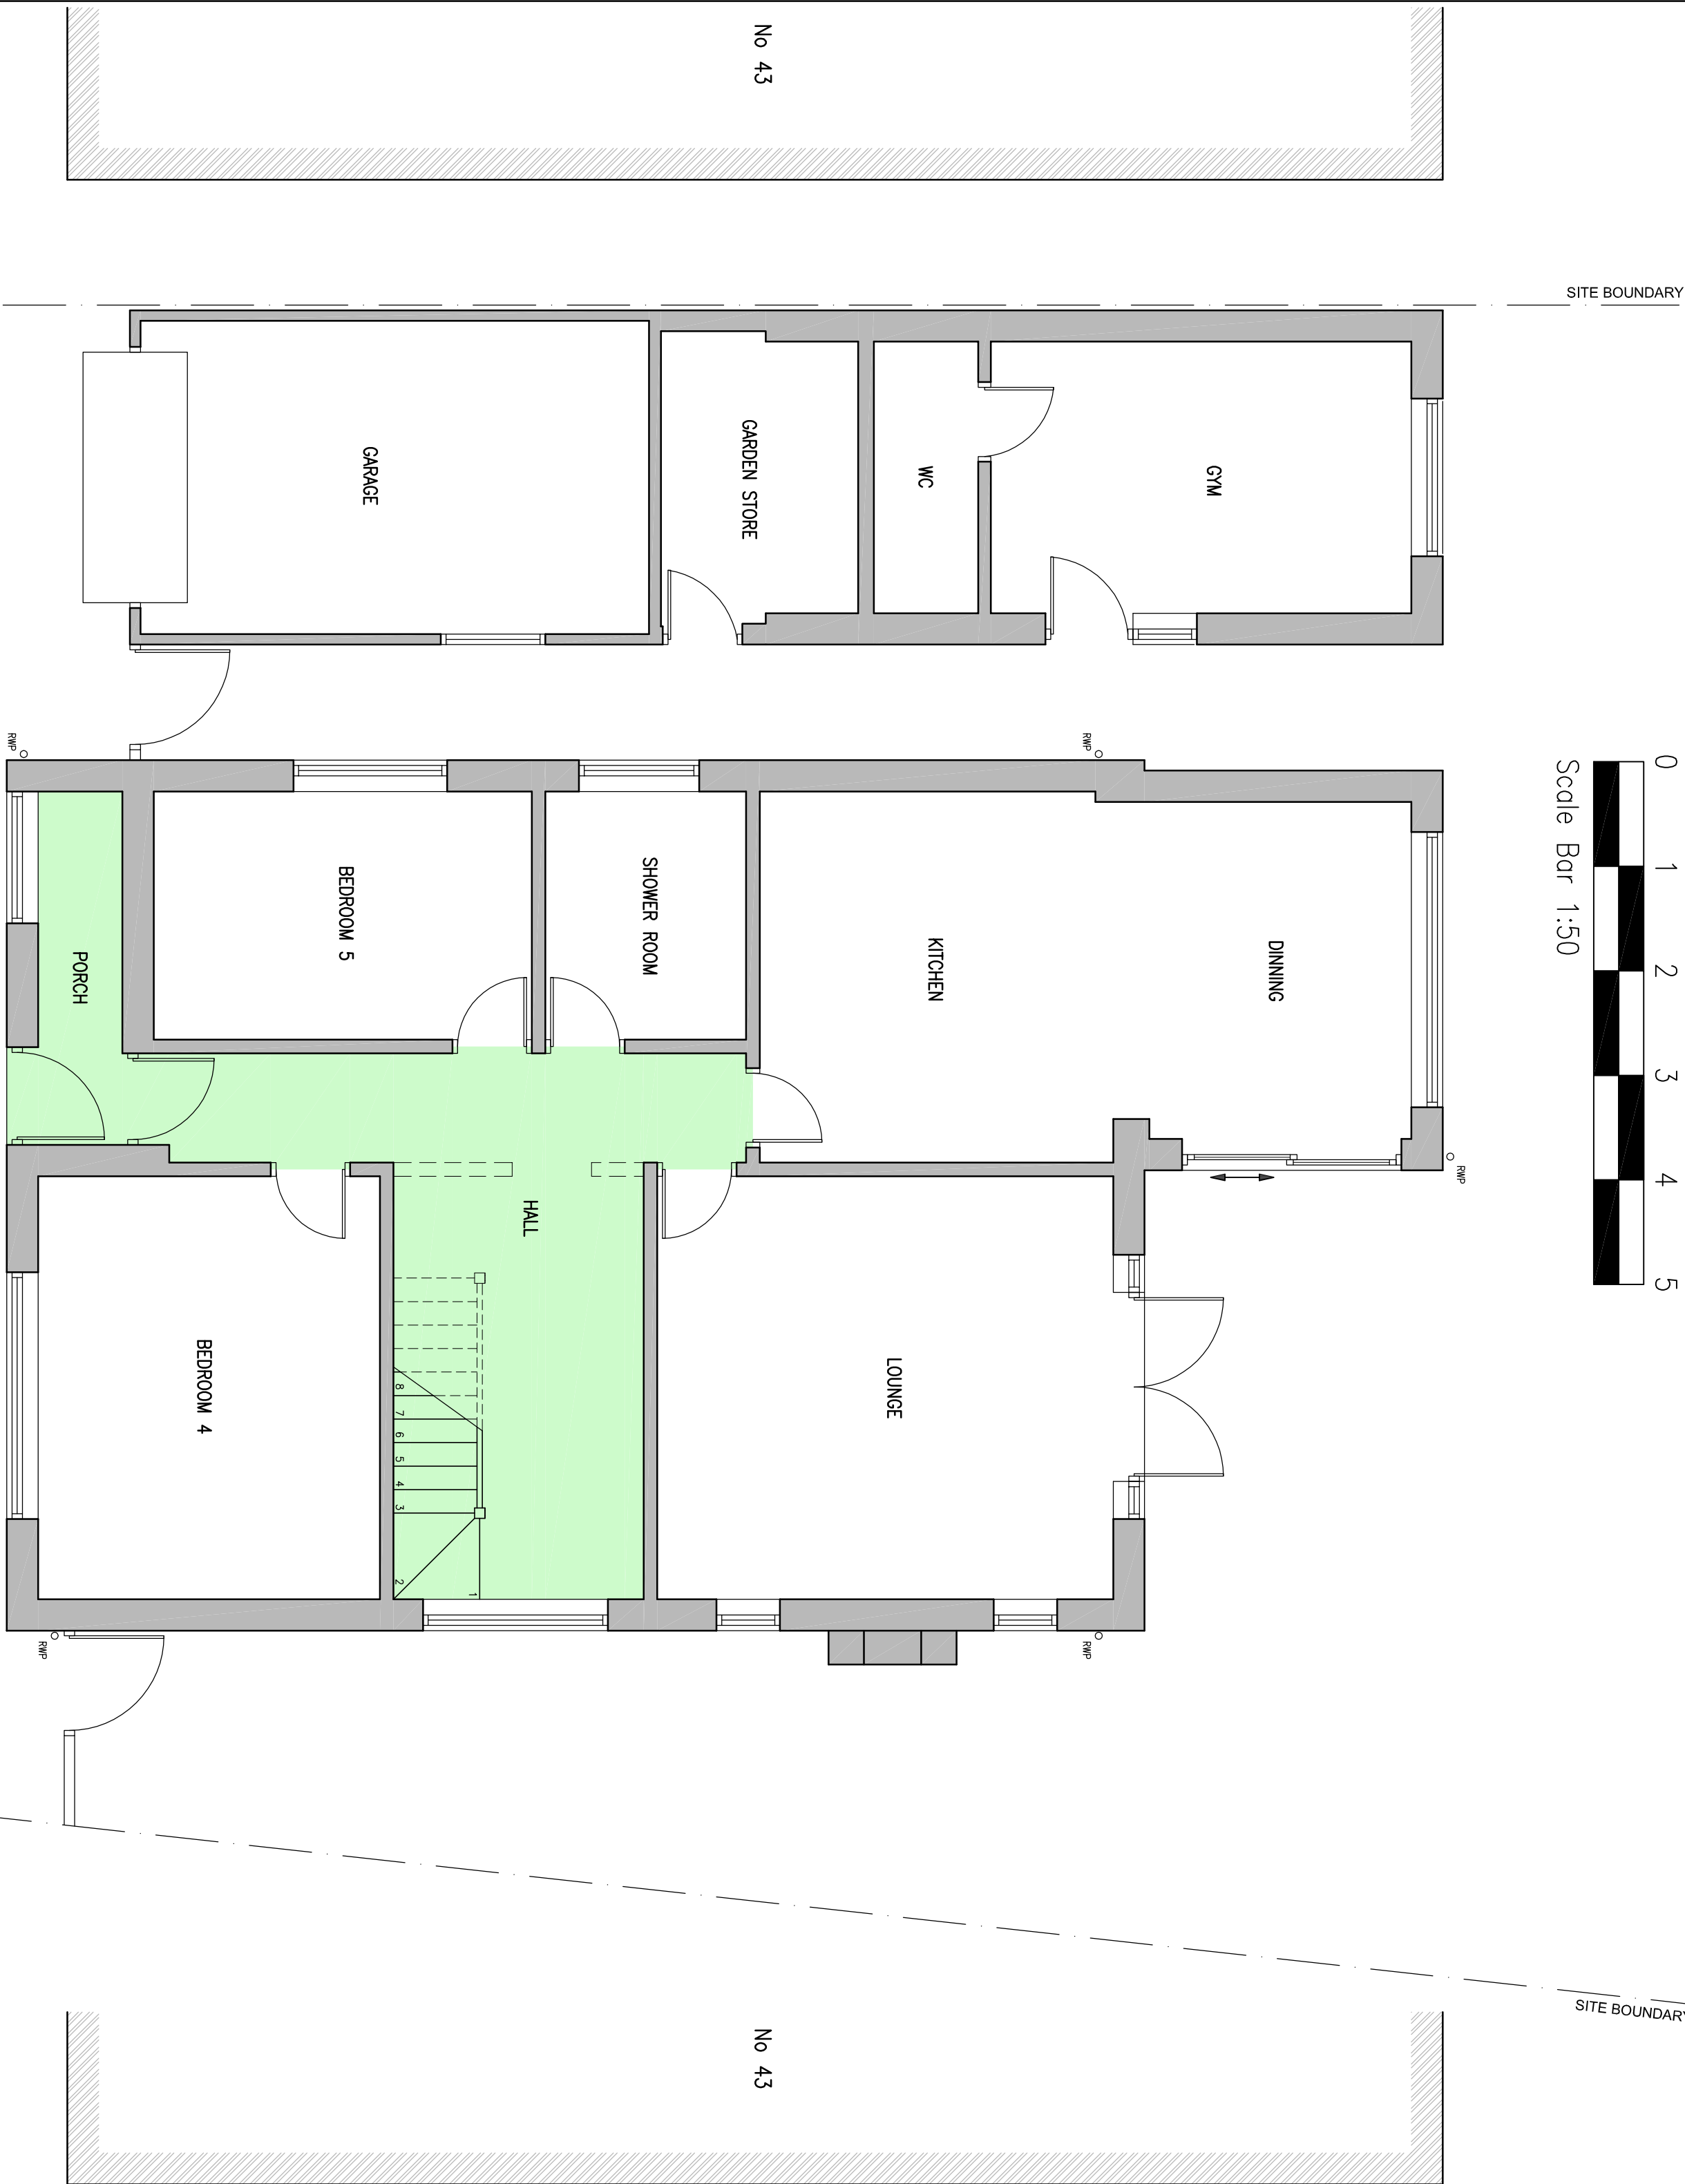


This change to the real-time condition will affect relevant research in specific areas. Do we consider the learning, use, figured knowledge, etc. of the *Algebra* and *Geometry* and *Arithmetic* concepts are the things to be modeled within of P1/D1/eng, respectively can be accepted to deliver and use them with deep understanding P1/D1/eng, Copyright reserved. The learning may be used for real and learn something like the book, they will be copied or otherwise to other parts without further permission P1/D1/eng. P1/D1/eng was concerned of the P1/D1/eng's to be contented regarding the current revision of the *Algebra* and *Geometry* and *Arithmetic* of the learning.






Notes:

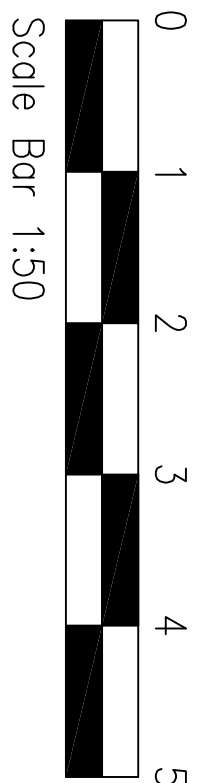

GROUND FLOOR PLAN

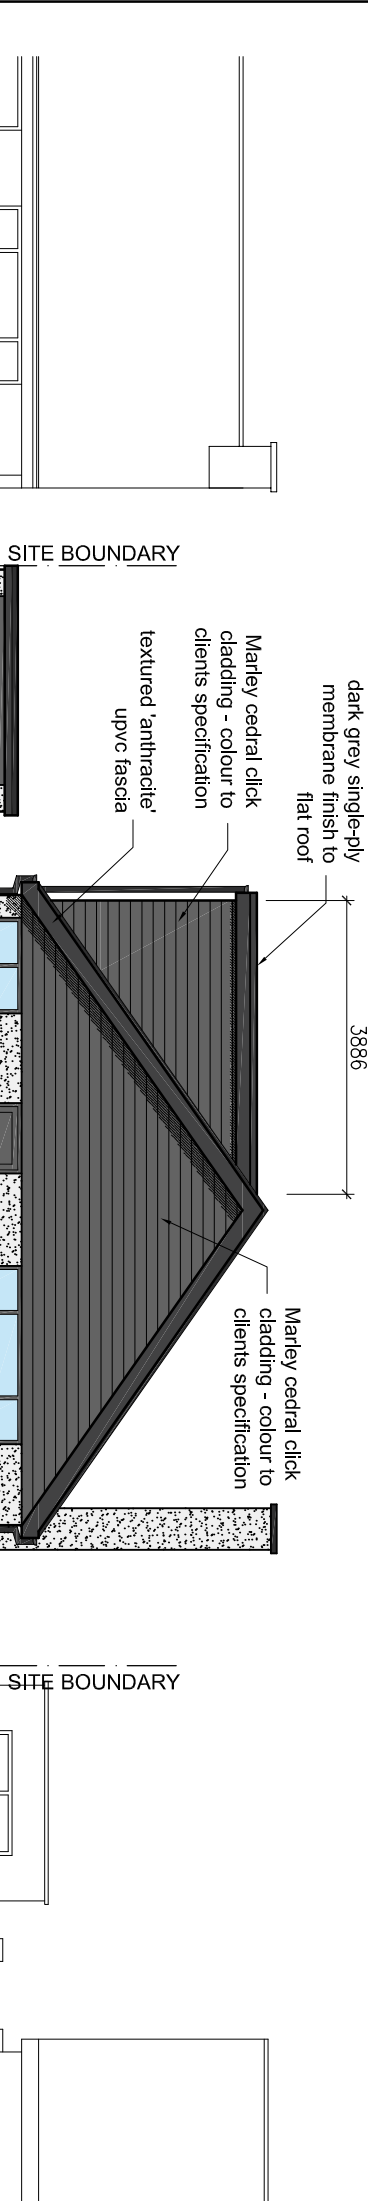

FIRST FLOOR PLAN

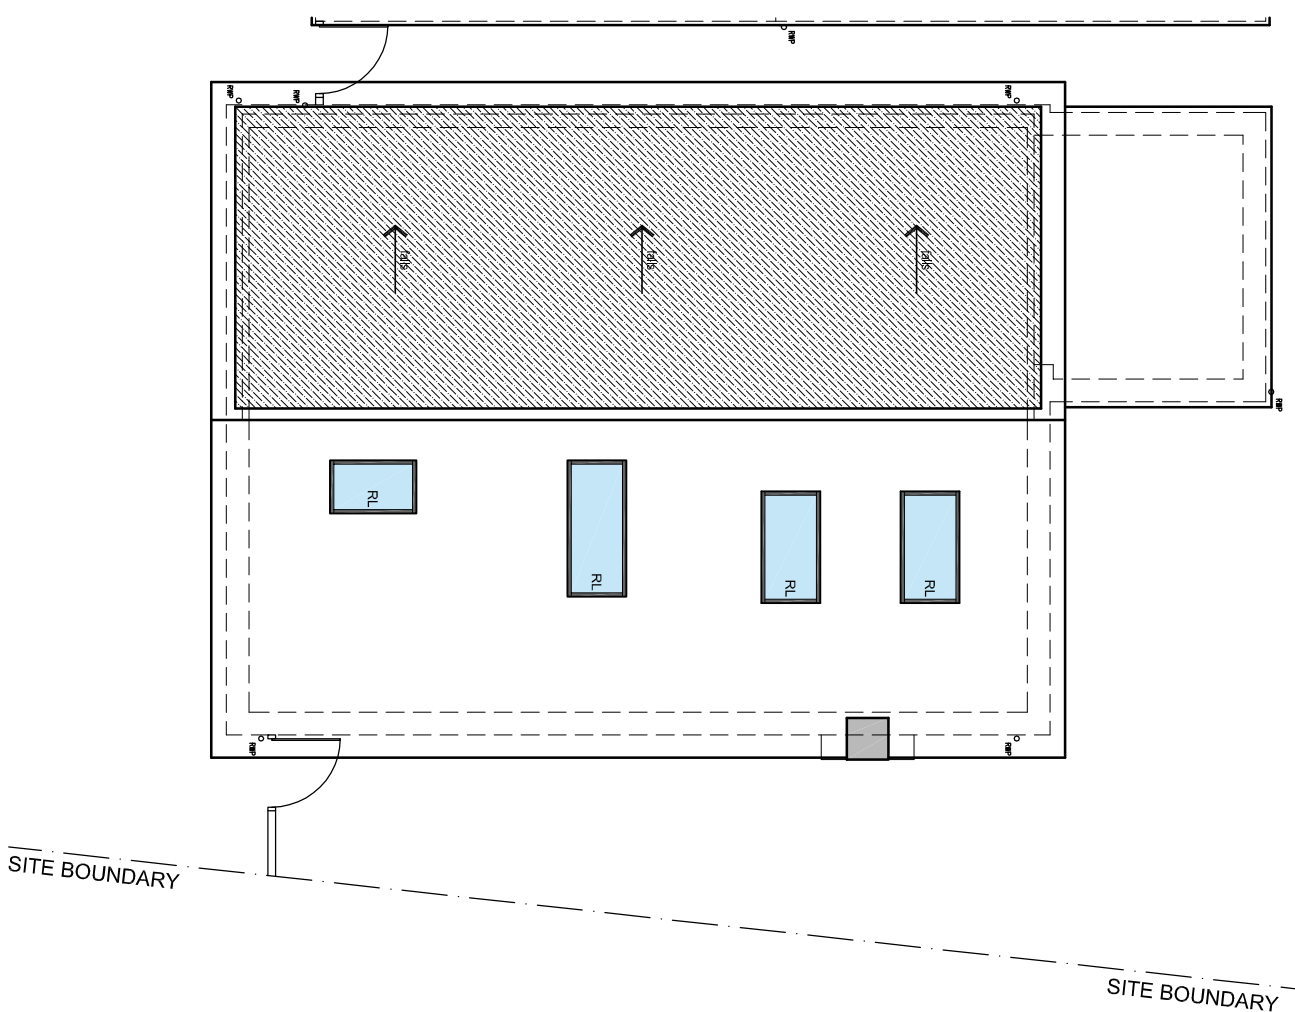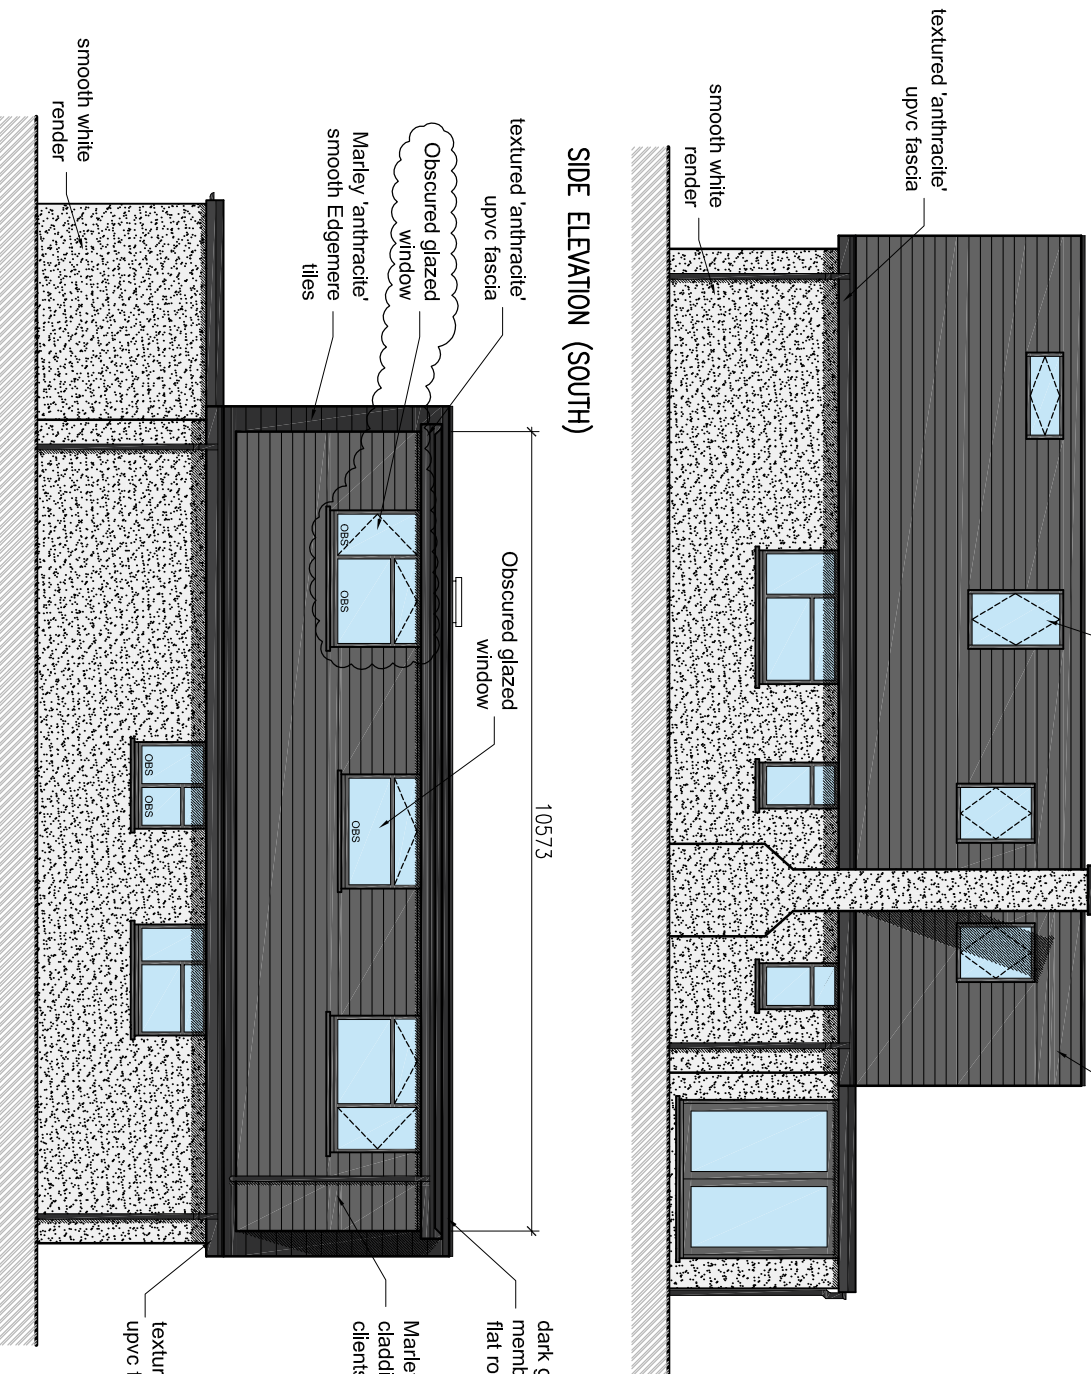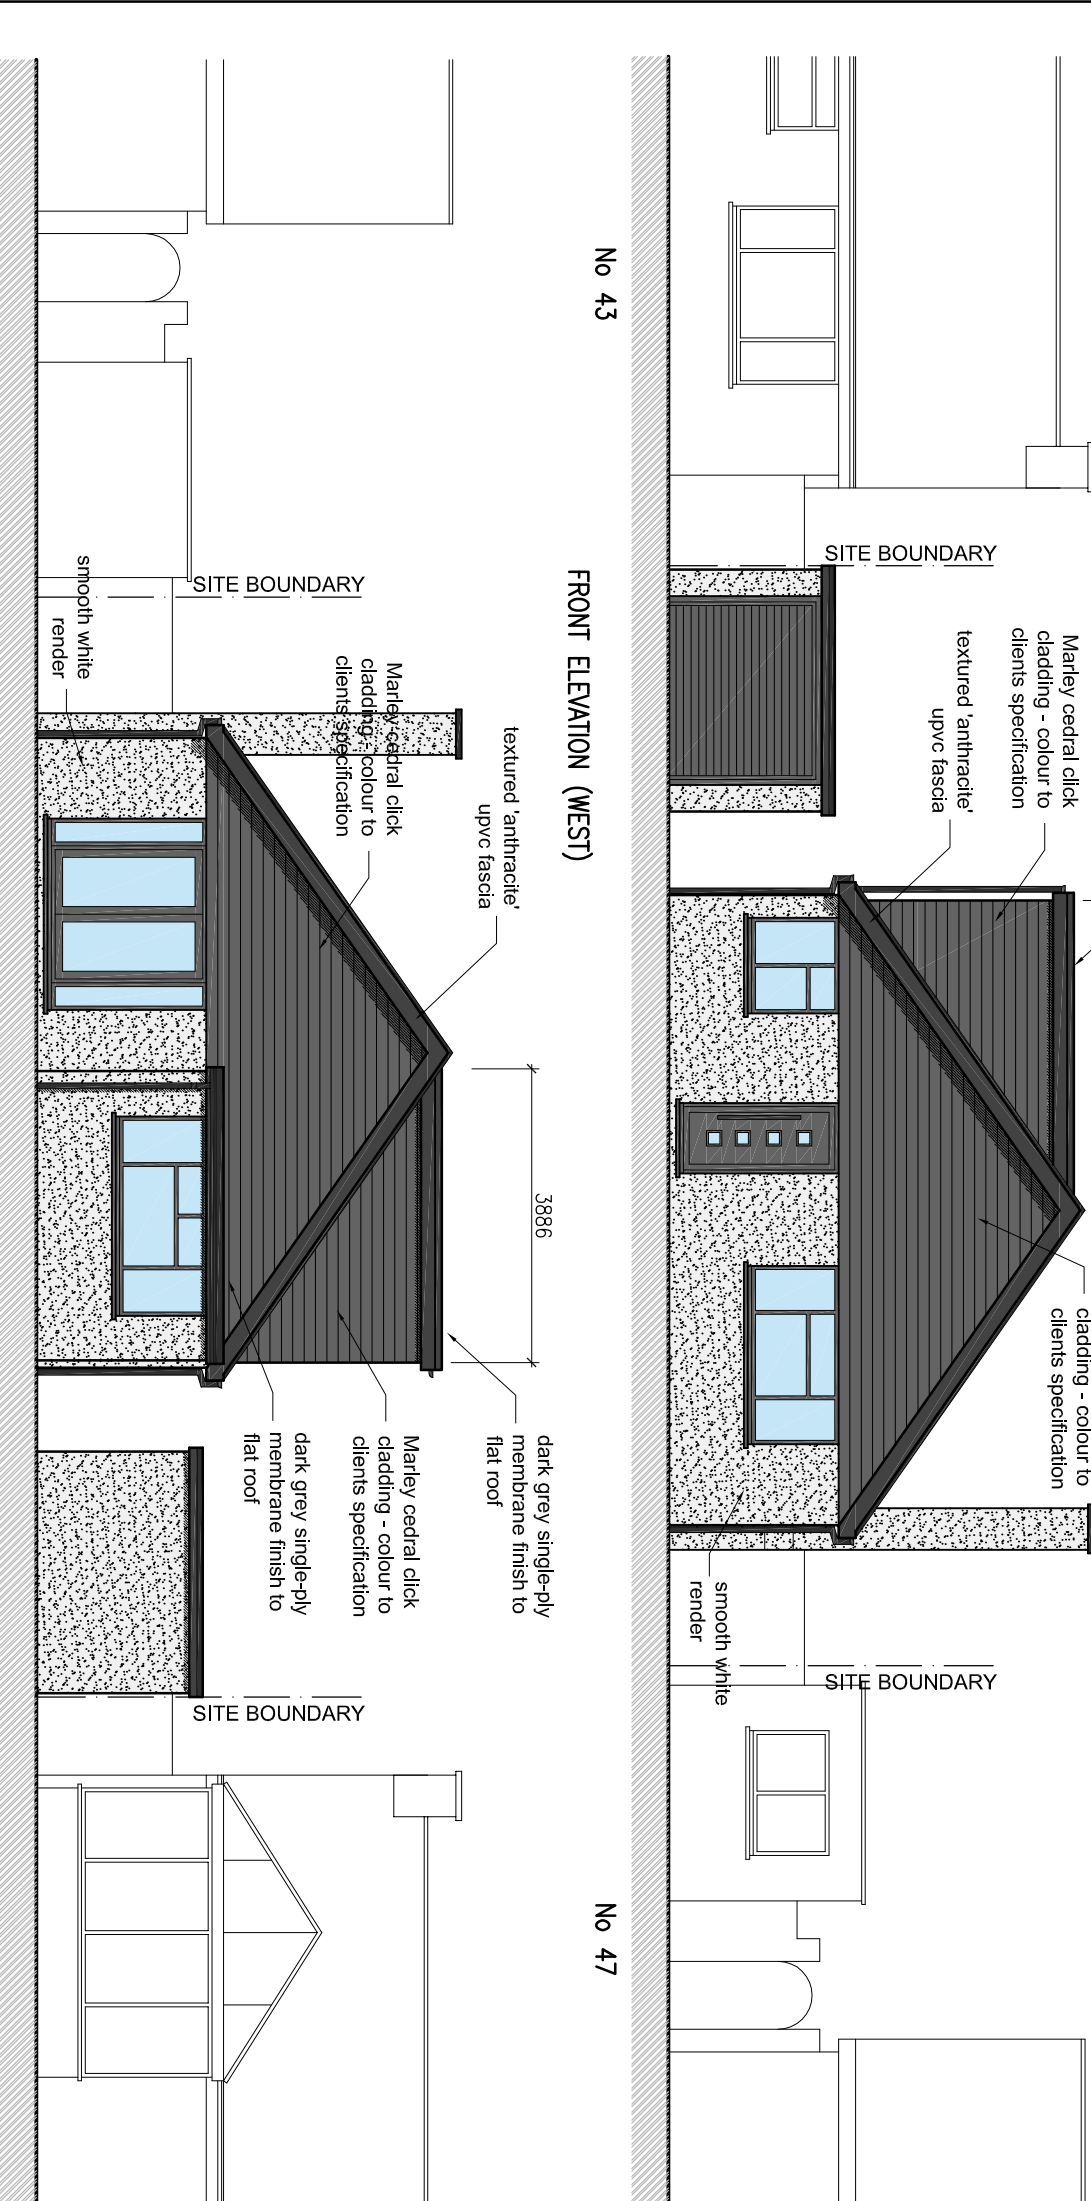 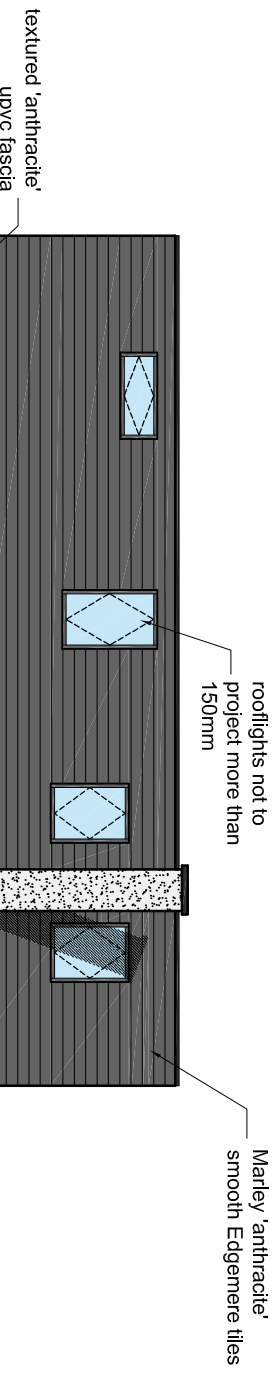

A	UPDATED FOLLOWING PLANNING COMMENTS - BUBBLED	21-04-21
-	INITIAL APPLICATION	28-02-21
REV	DESCRIPTION	DATE

PROJECT
45 LEONORA DRIVE
NYETIMBER
WEST SUSSEX

PROPOSED GROUND FLOOR PLAN, FIRST FLOOR PLAN
ROOF PLAN & ELEVATIONS

APPLICATION

SCALE	DATE	DRG No	REVISION
1:100 1:50	FEB 2021	3347/05	A