


This drawing and its contents are the strict copyright of Architectura Design. No reproduction without permission. Do not scale. Written dimensions to be used where given. All dimensions and details to be checked on site. FOR PLANNING PURPOSES ONLY

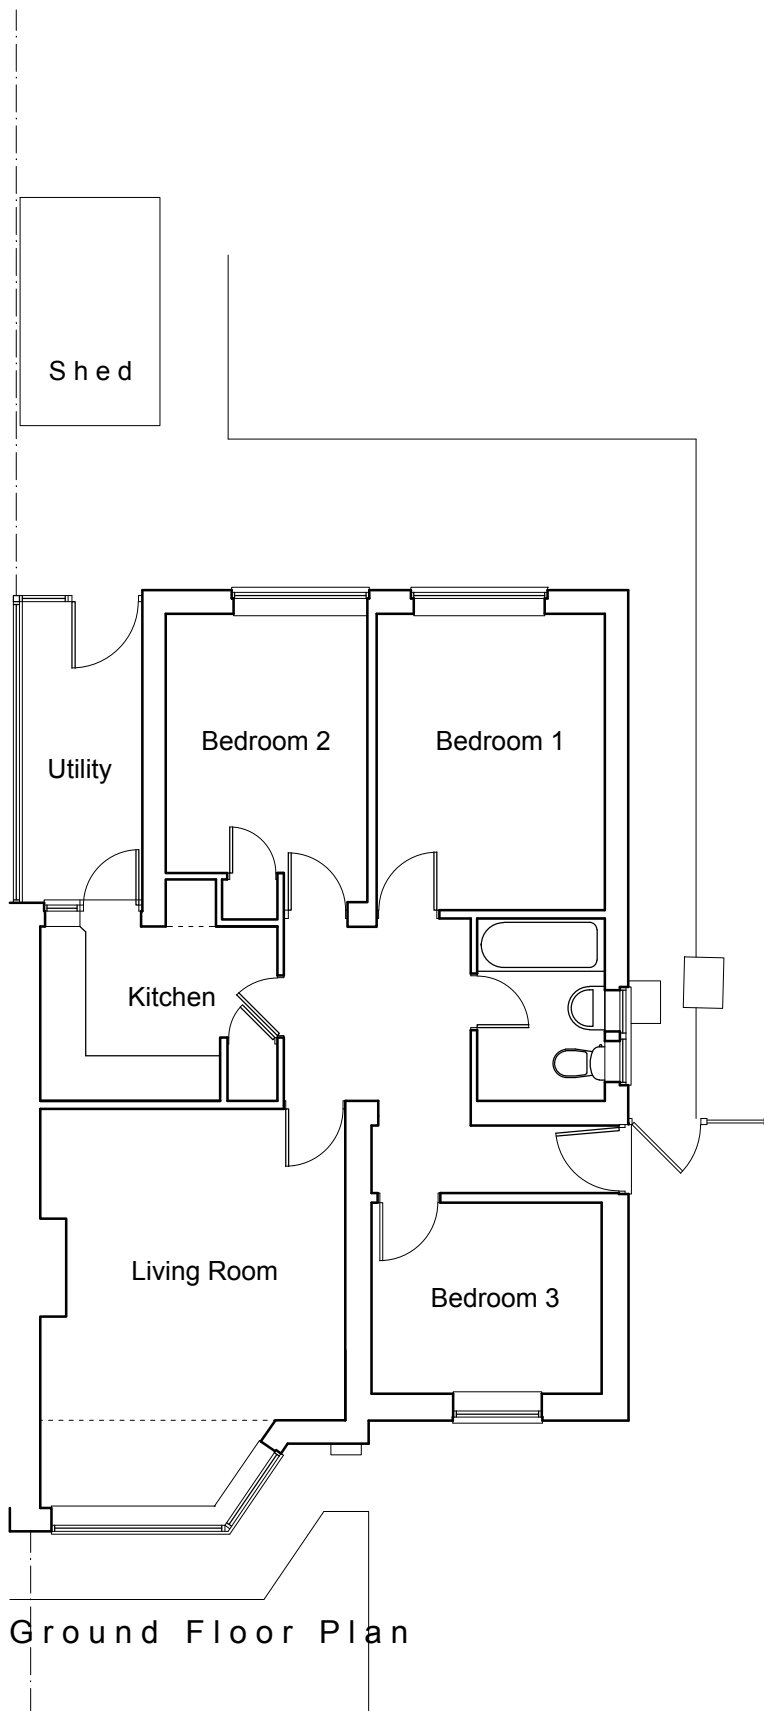


West Elevation



East Elevation



South Elevation

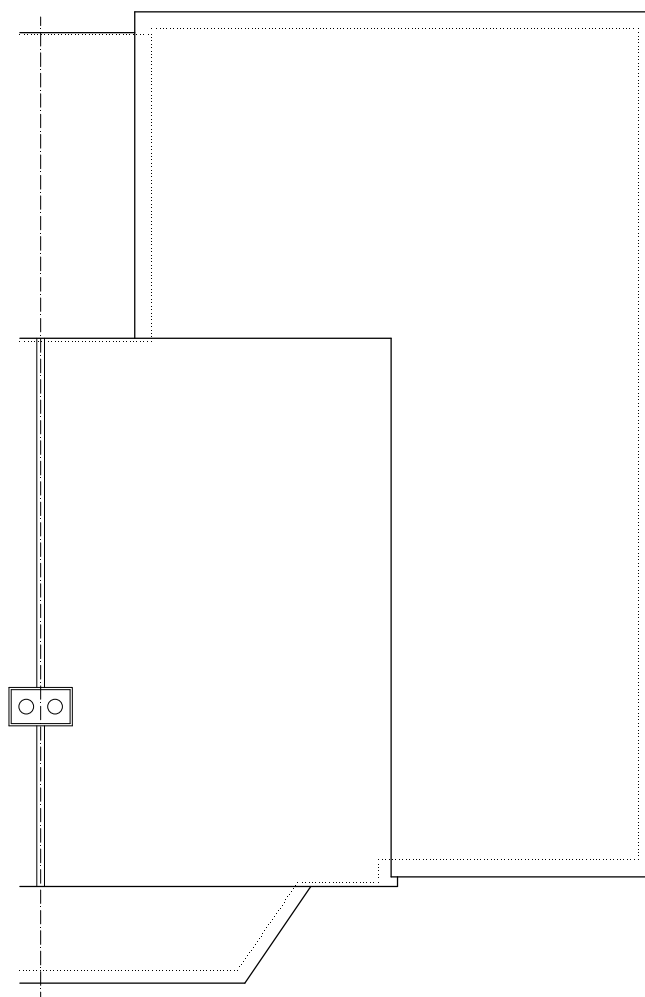

Roof Plan

0 1 2 3 4 metres

Architectura
Architectural Design & Drawing Service
Design

Proposed Extension and Alterations
at 4 Elizabeth Avenue, Bognor Regis
for Mr and Mrs A Dennis
Drawing S01a January 2020 Scale 1:100 @ A3
Survey Drawing - Floor Plan, Roof Plan & Elevations