




This drawing and its contents are the strict copyright of Architectura Design. No reproduction without permission. Do not scale. Written dimensions to be used where given. All dimensions and details to be checked on site. FOR PLANNING PURPOSES ONLY

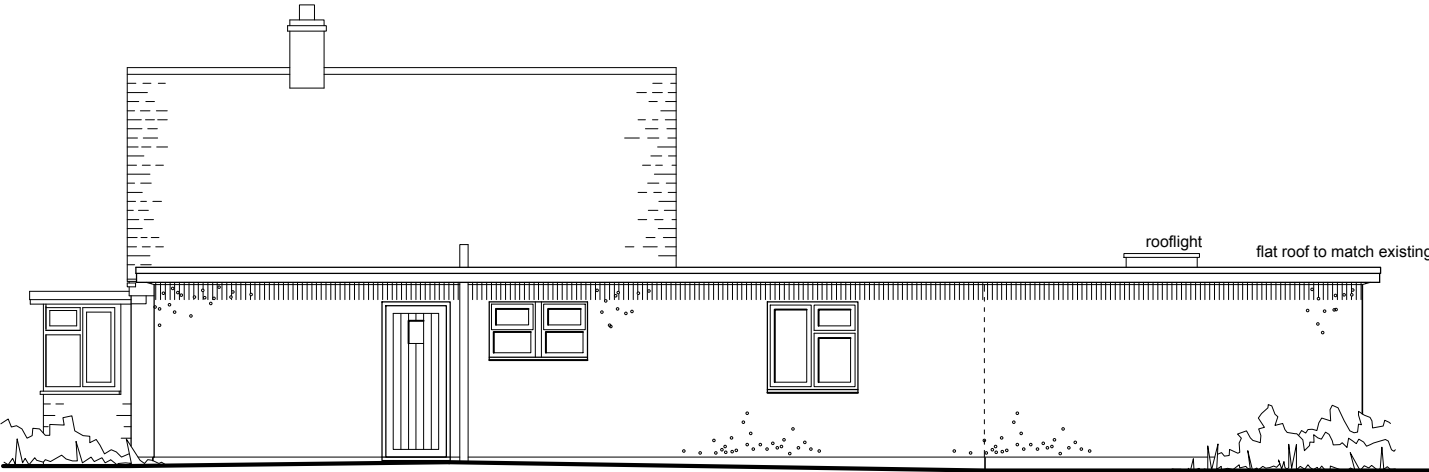


South Elevation

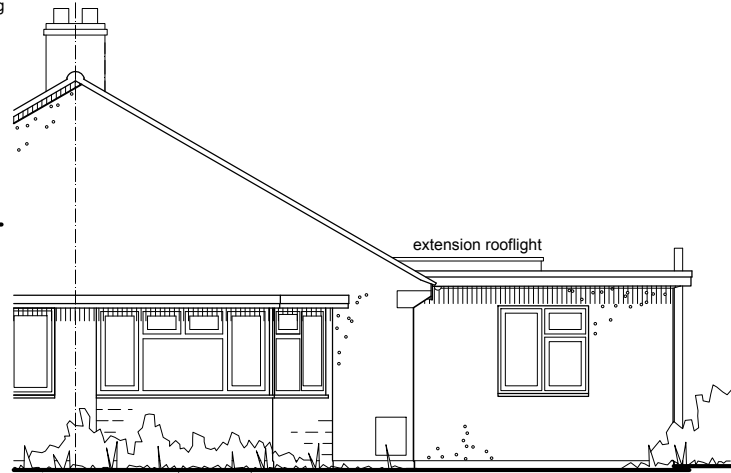


West Elevation

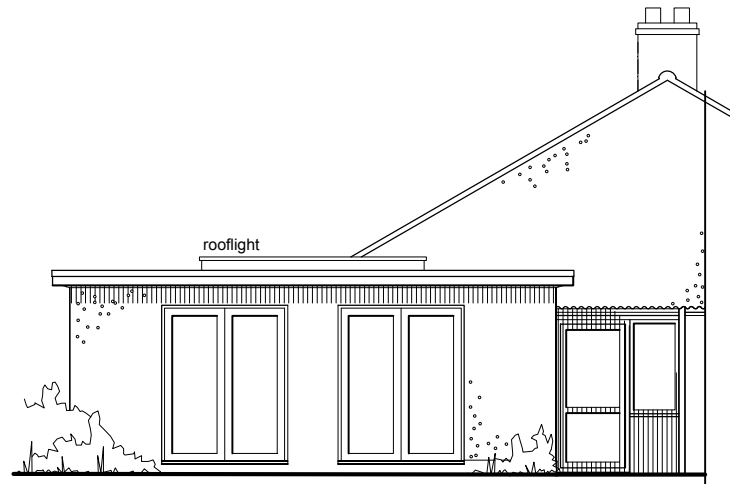


East Elevation

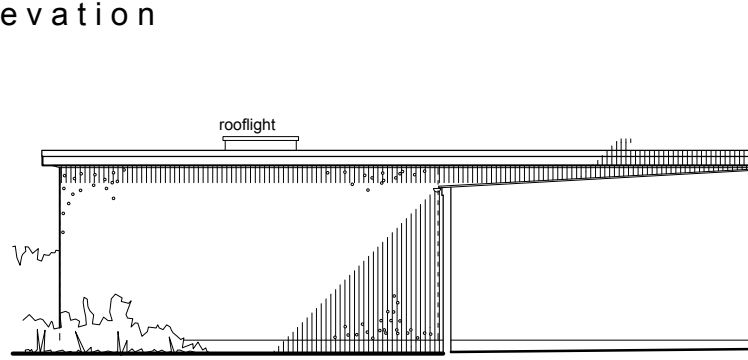

North Elevation

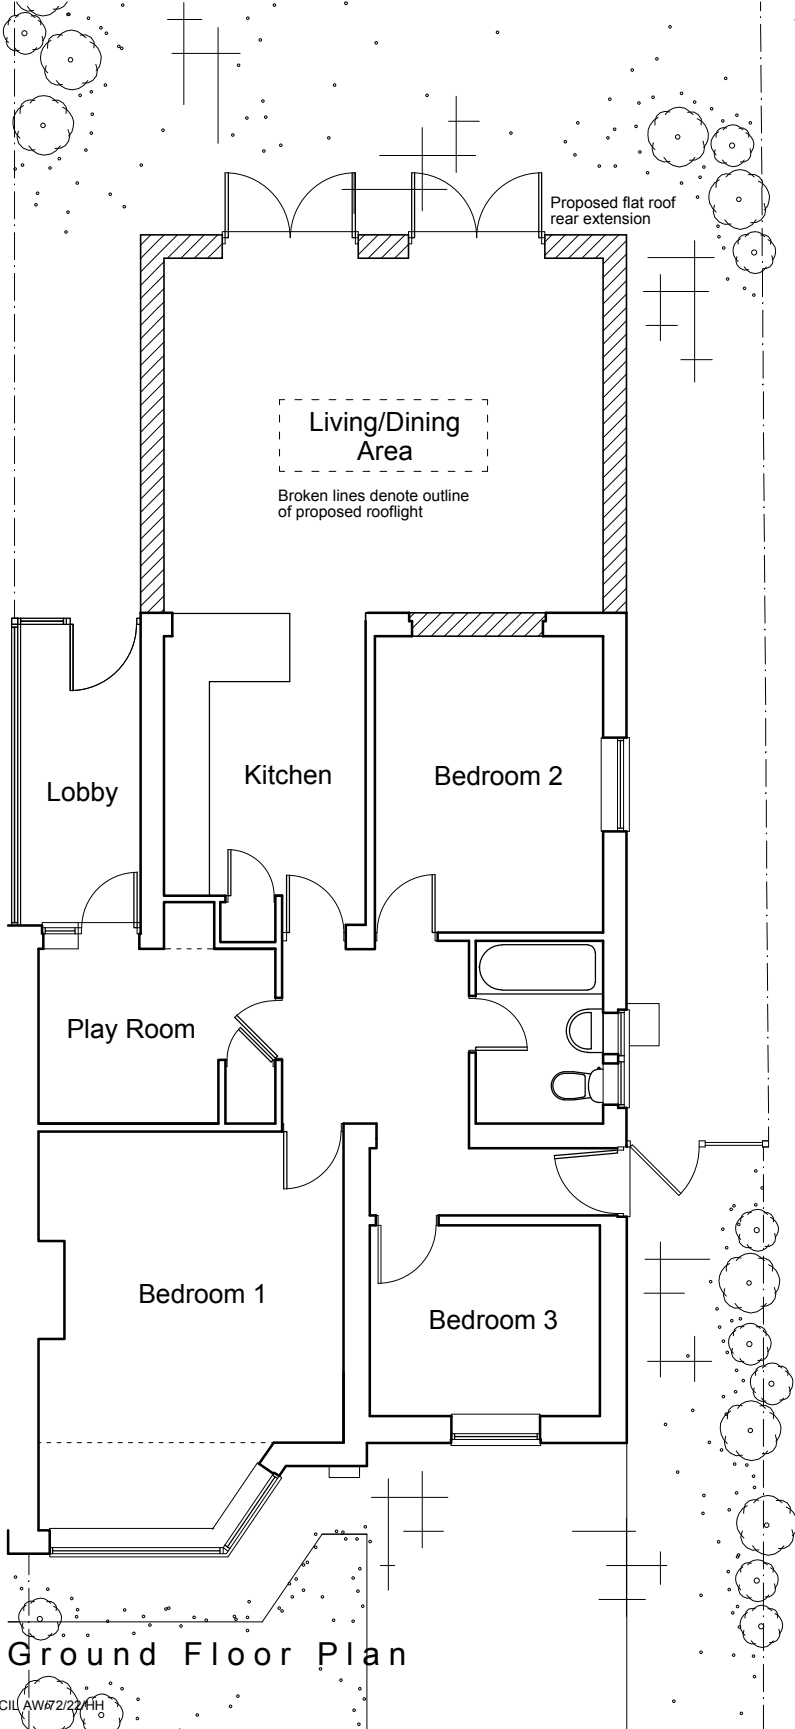

Ground Floor Plan

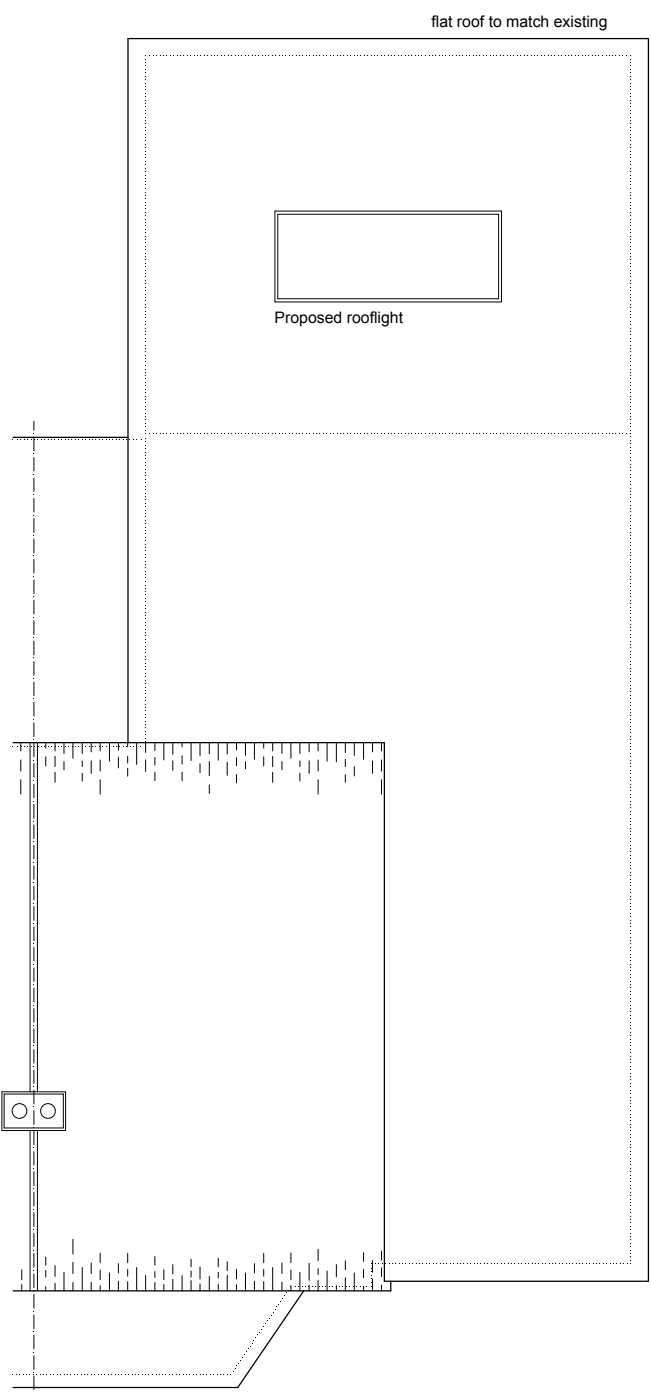

Roof Plan

0 1 2 3 4 metres

**Architectura**  
Architectural Design & Drawing Service

**P**roposed Extension and Alterations  
at 4 Elizabeth Avenue, Bognor Regis  
for Mr and Mrs A Dennis  
Drawing P10 March 2022 Scale 1:100 @ A3  
Proposed Drawing - Floor Plan, Roof Plan & Elevations