




Copyright reserved
This drawing may only be used for the client and location specified in the title block. It may not be copied or disclosed to any other third party.
1. The works shown have been drawn for submission to the local planning authority and are not to be used for construction.
2. No works shall commence until planning approval has been given by the local authority.
3. The works shall be completed within either full plans building control approval or a building notice served with the local authority.
4. The dimensions indicated are approximate and subject to site checks by the contractor prior to commencement.
5. I accept no responsibility for any unknown factors which either preclude the works from construction or add additional costs, ie location of public sewers and underground services, or any underground structure or obstruction, condition of the existing building.

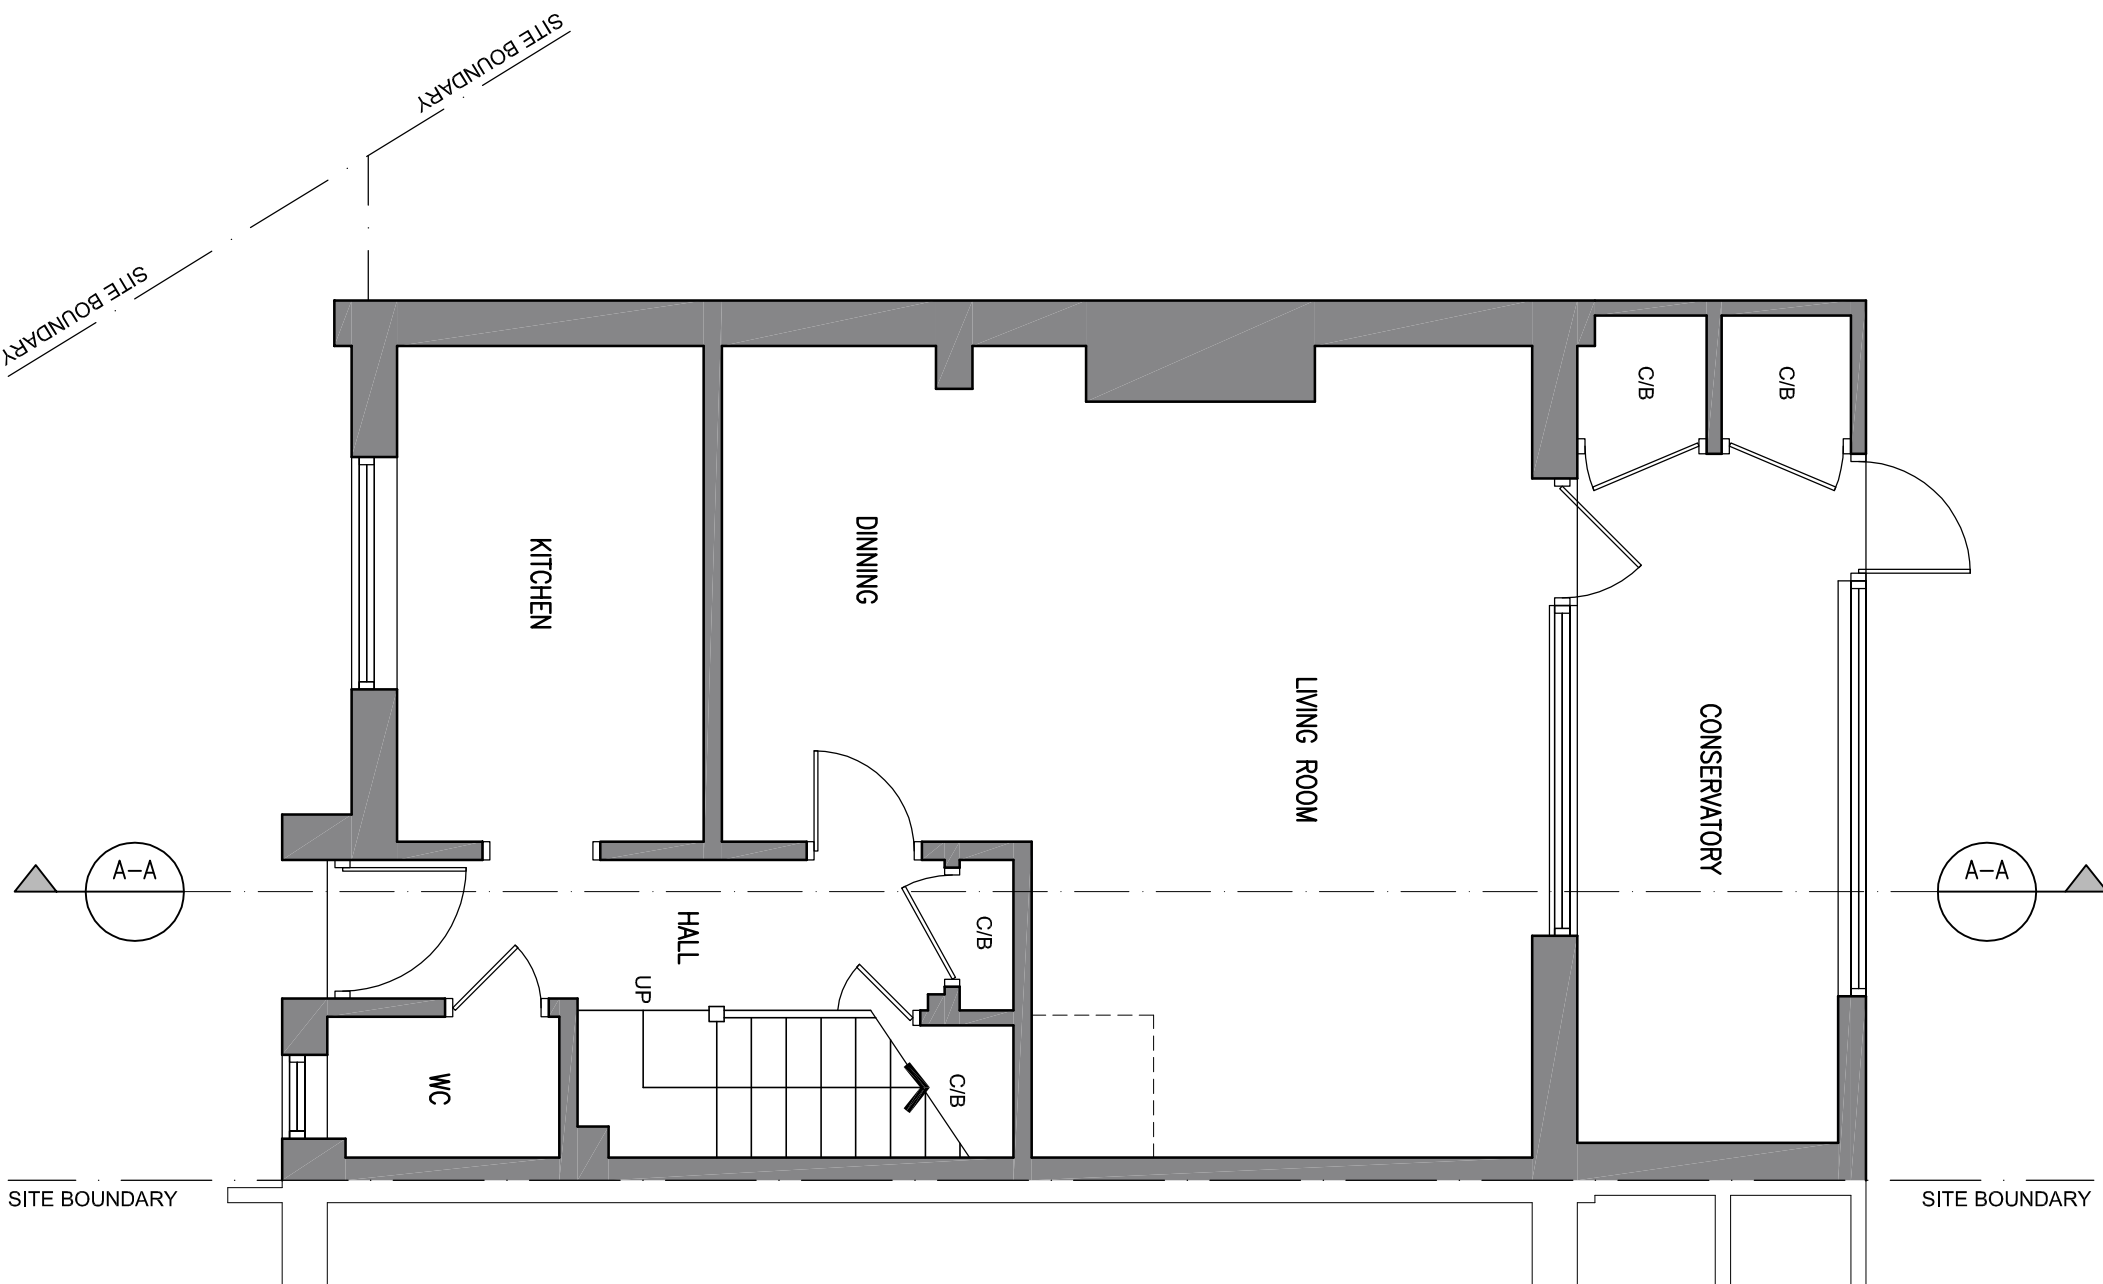


Ground Floor Plan
EXISTING FLOOR PLANS Scale 1:50

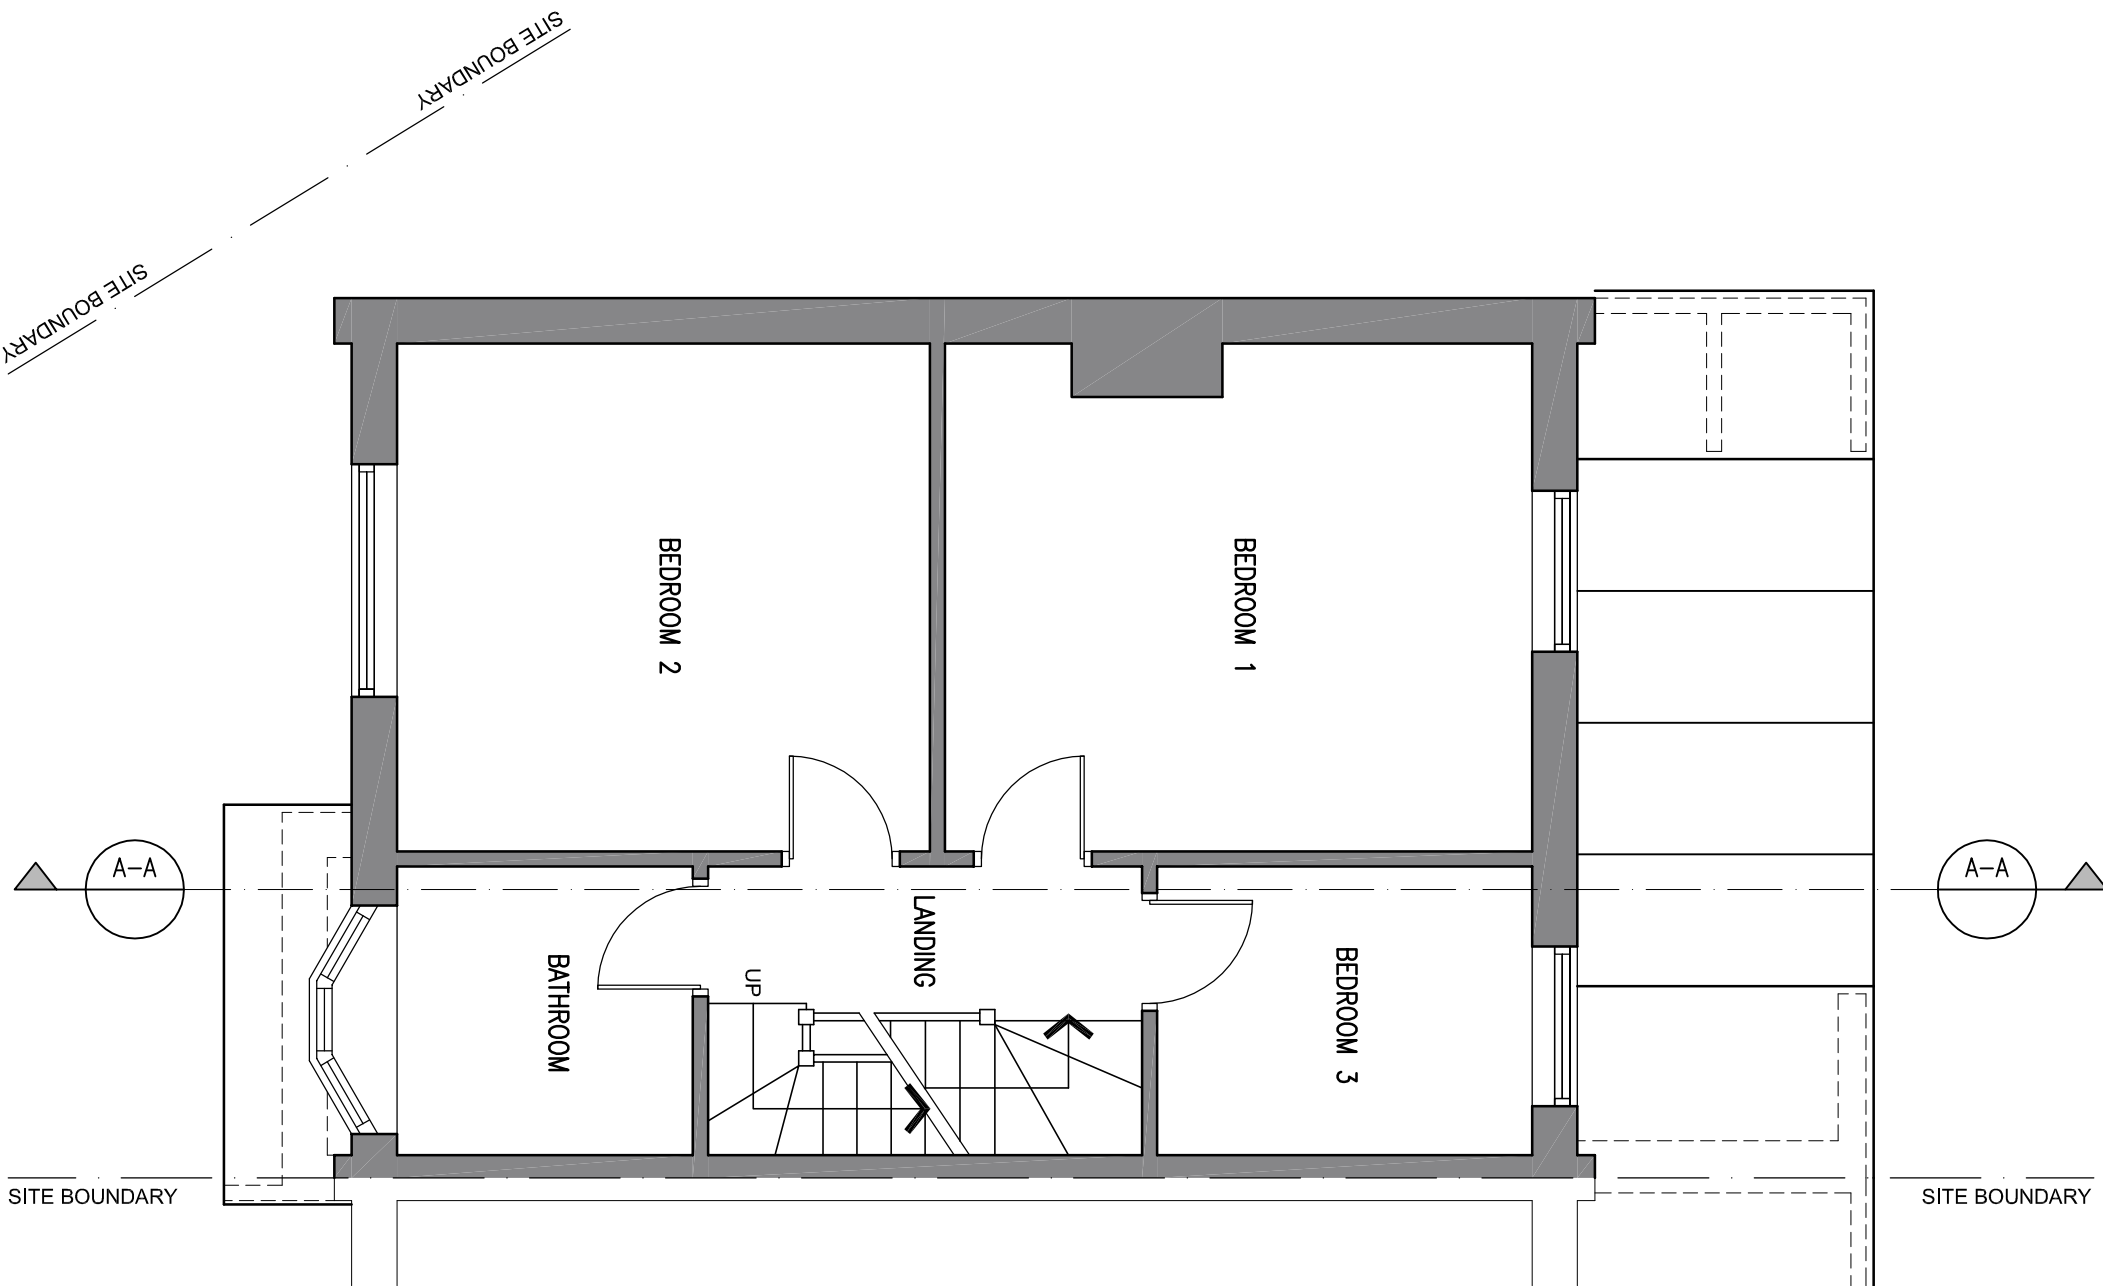


First Floor Plan

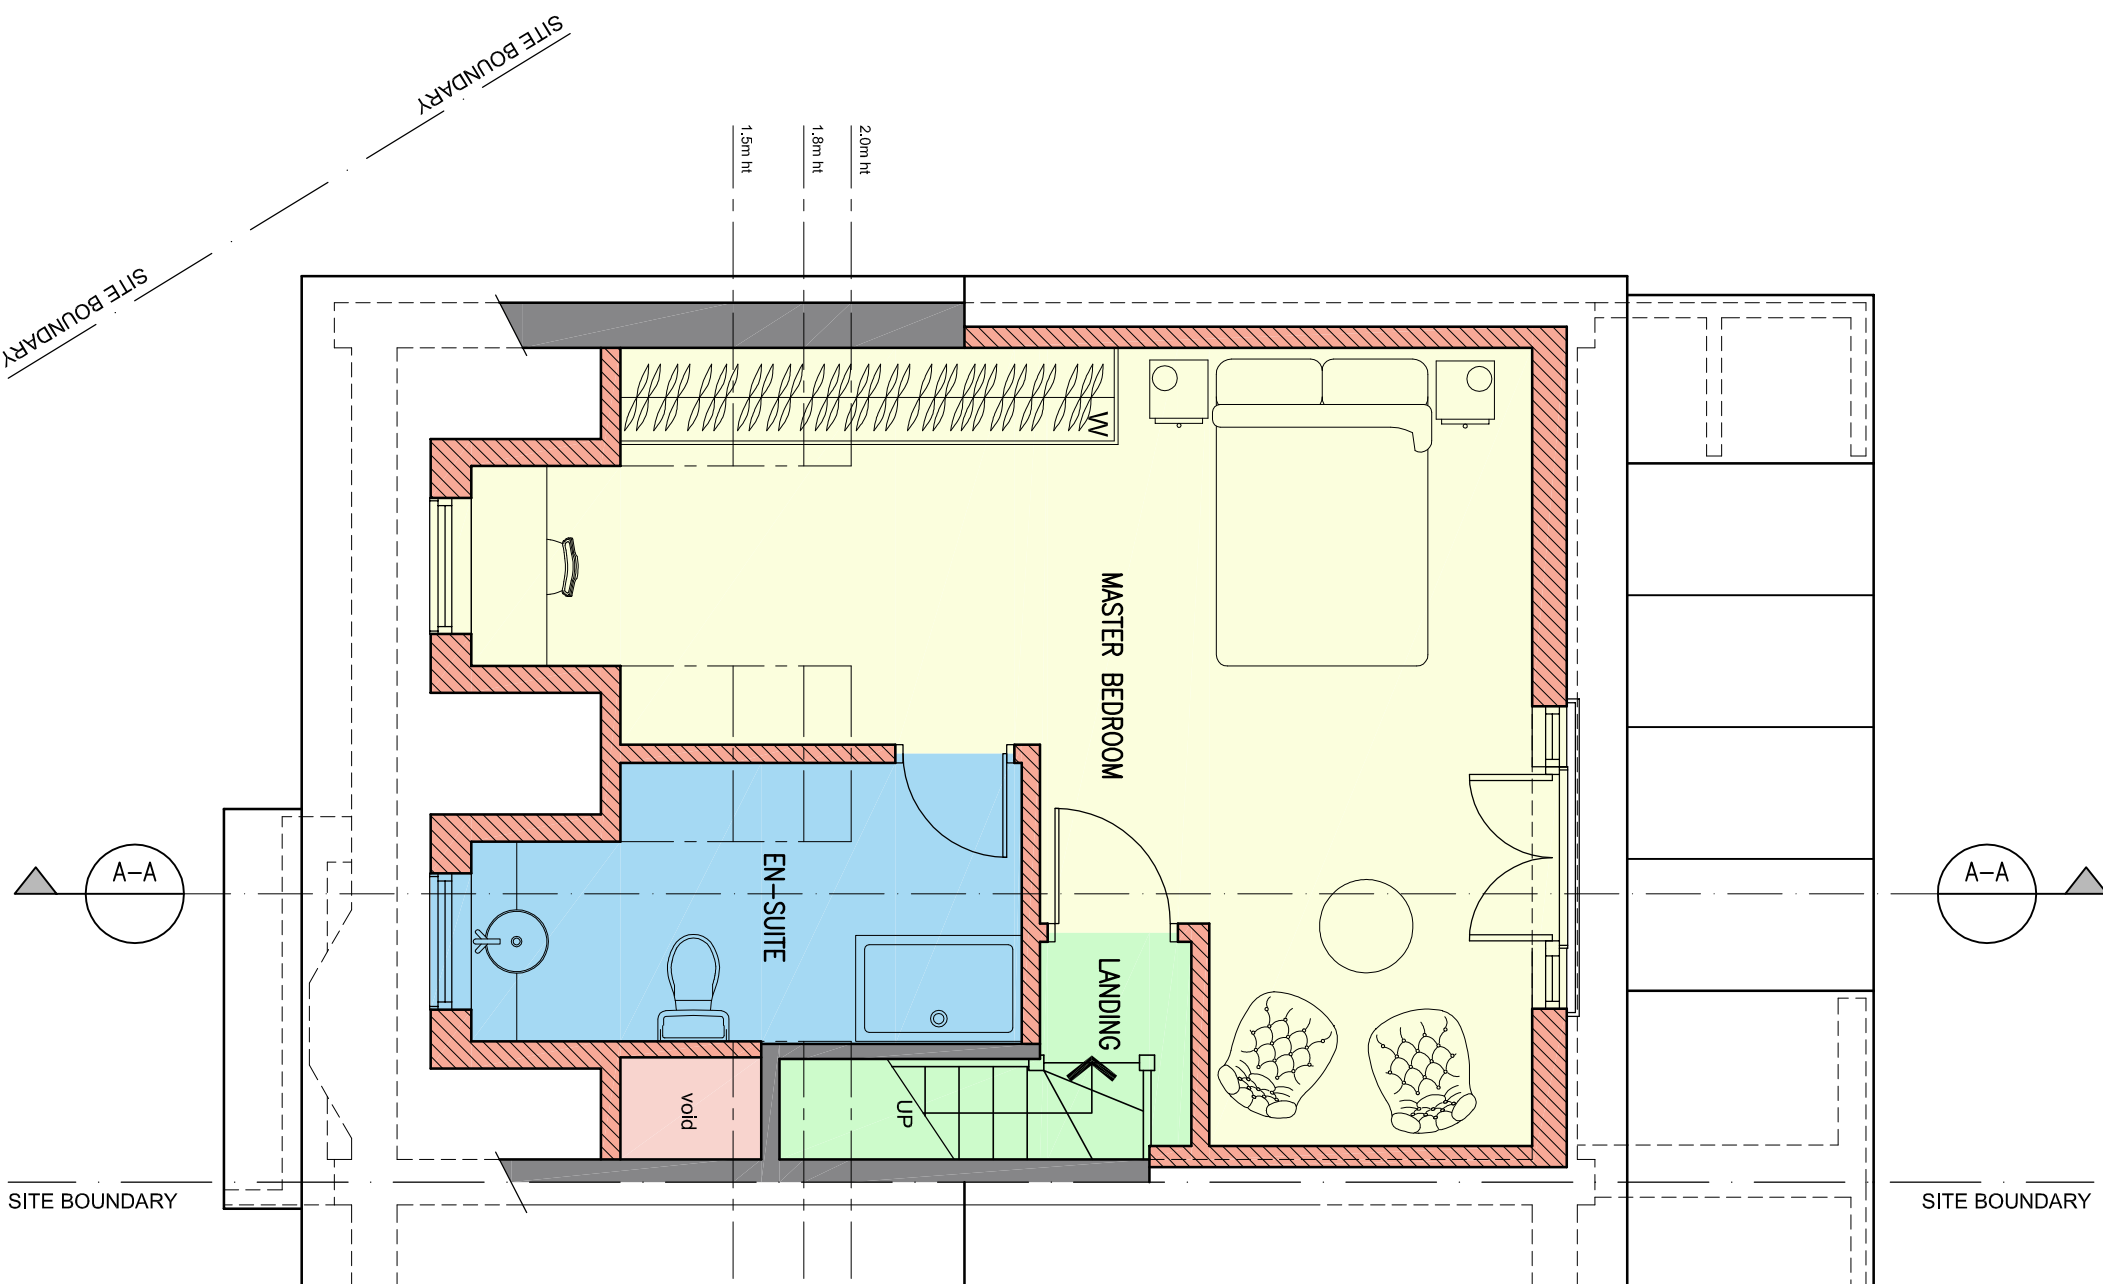


Second Floor Plan

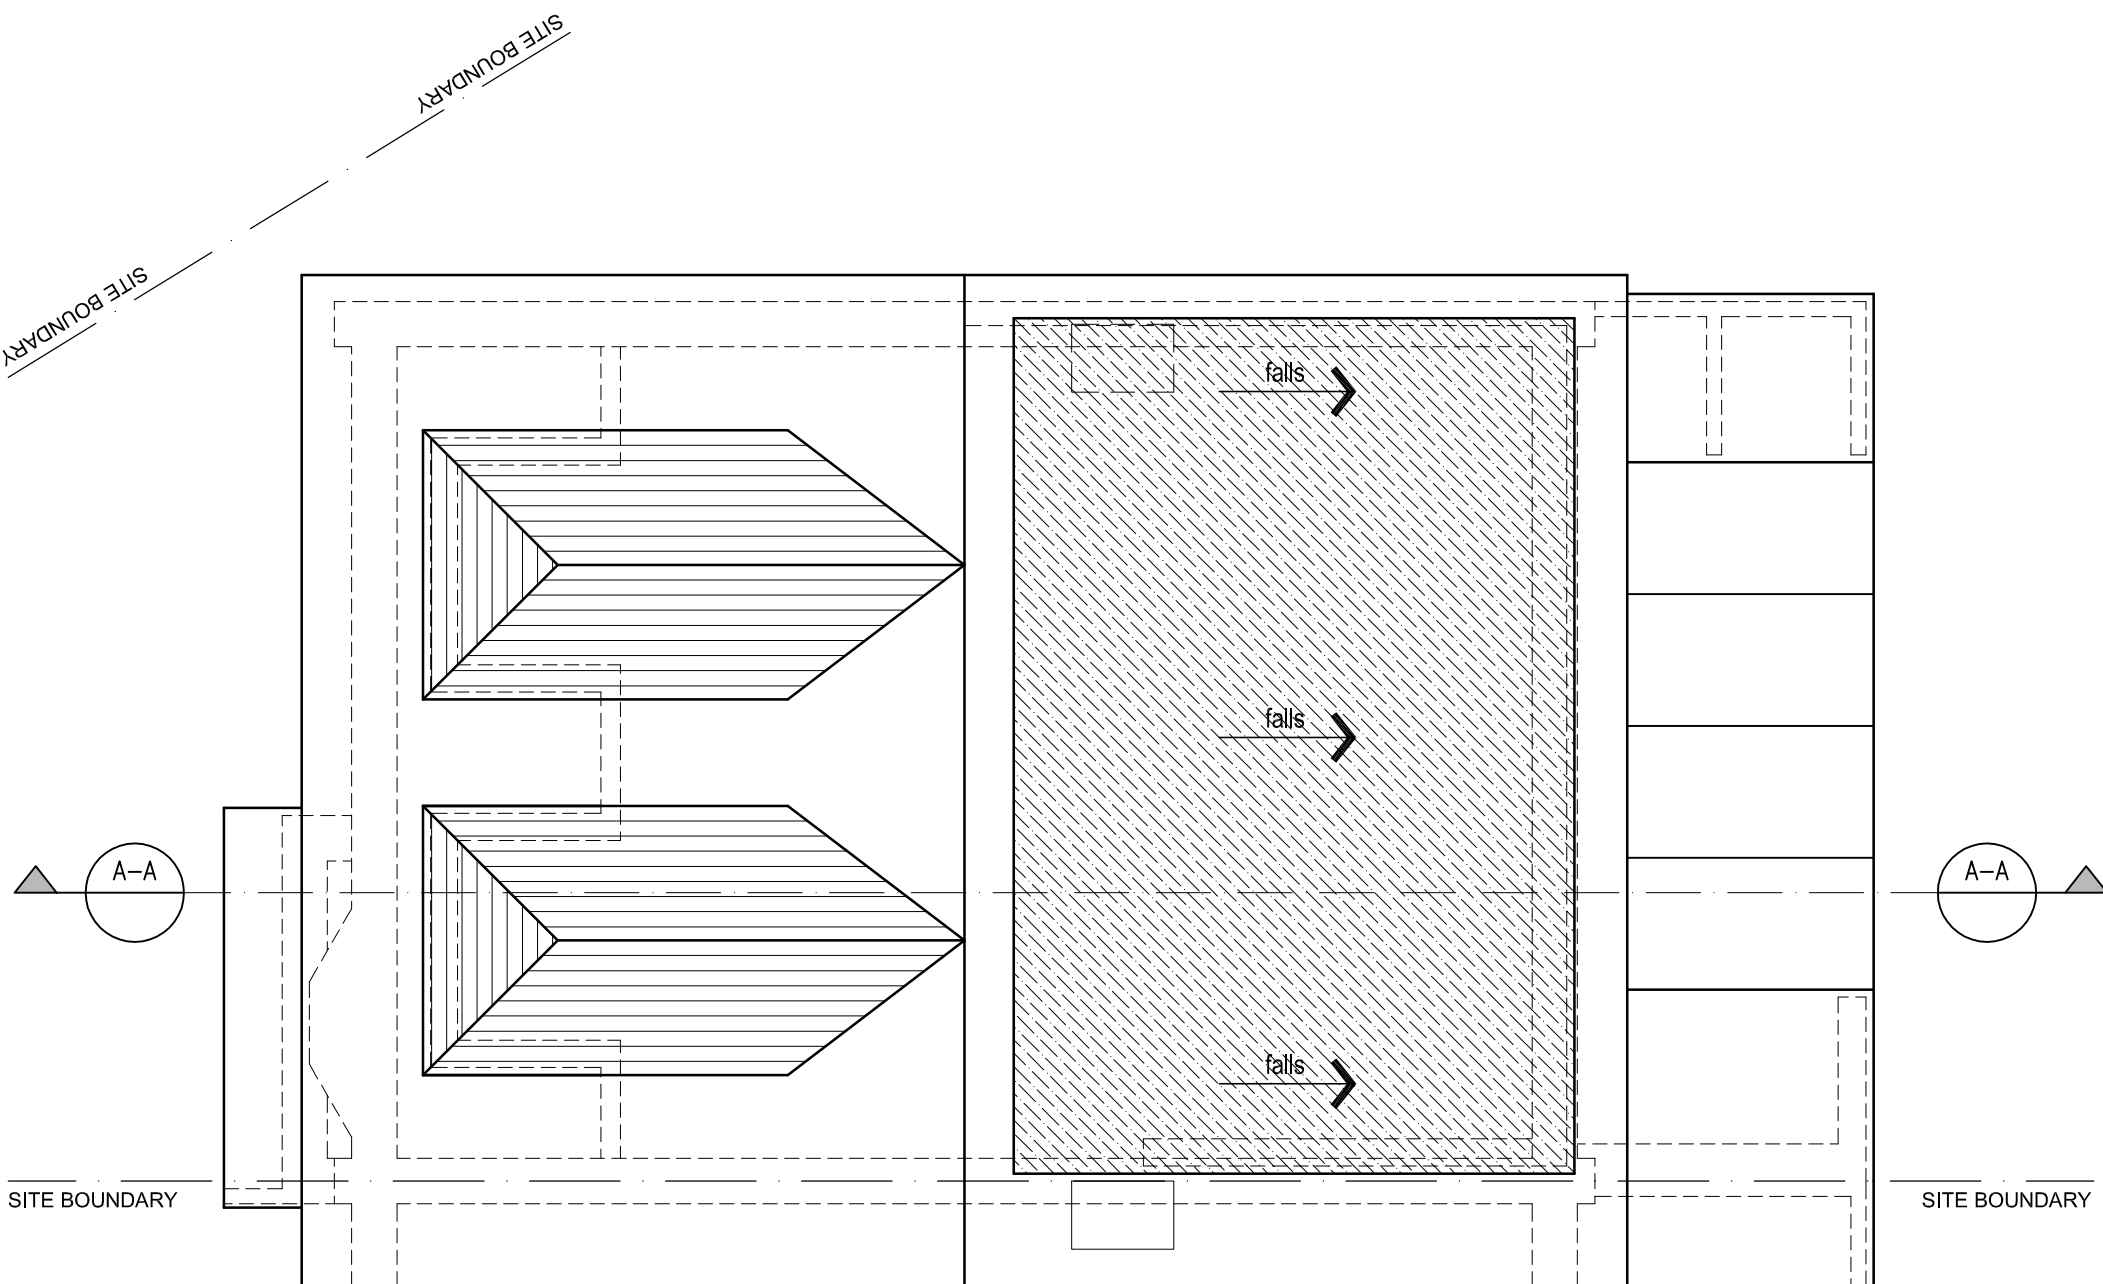


Roof Plan

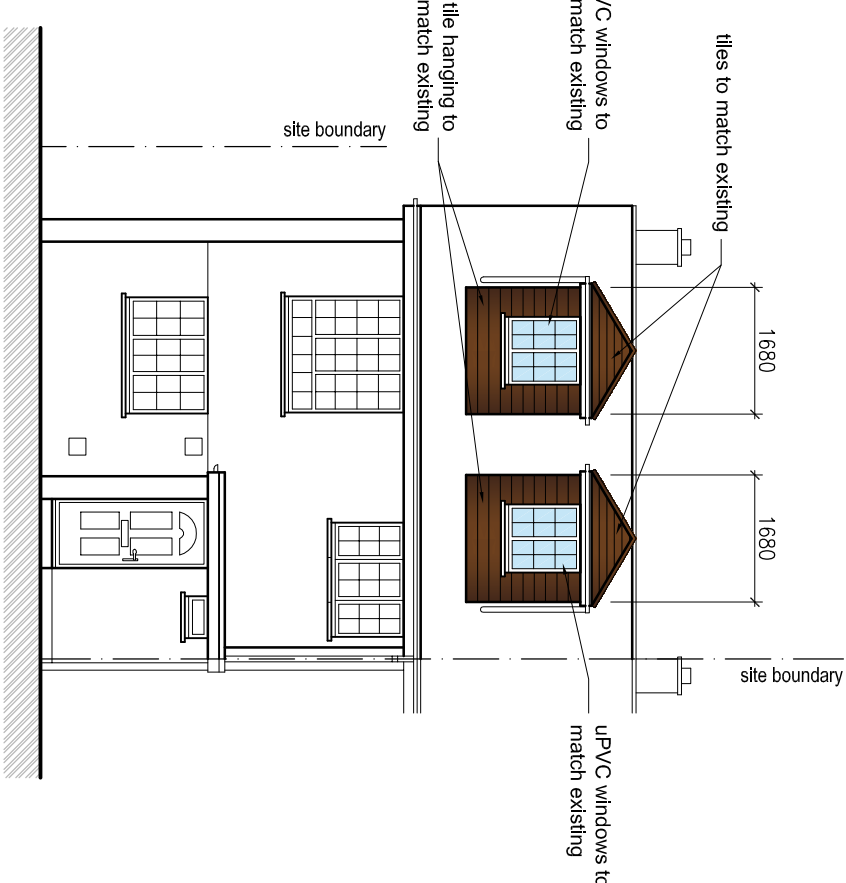


FRONT ELEVATION (NORTH)
EXISTING ELEVATIONS Scale 1:100

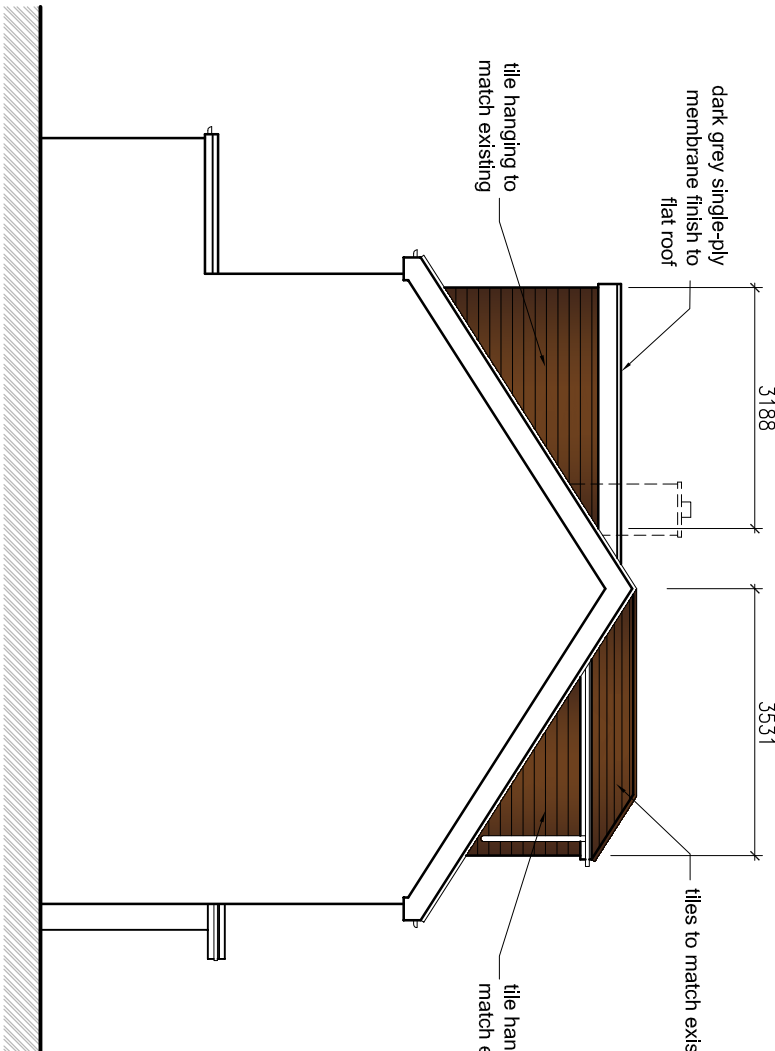


SIDE ELEVATION (EAST)

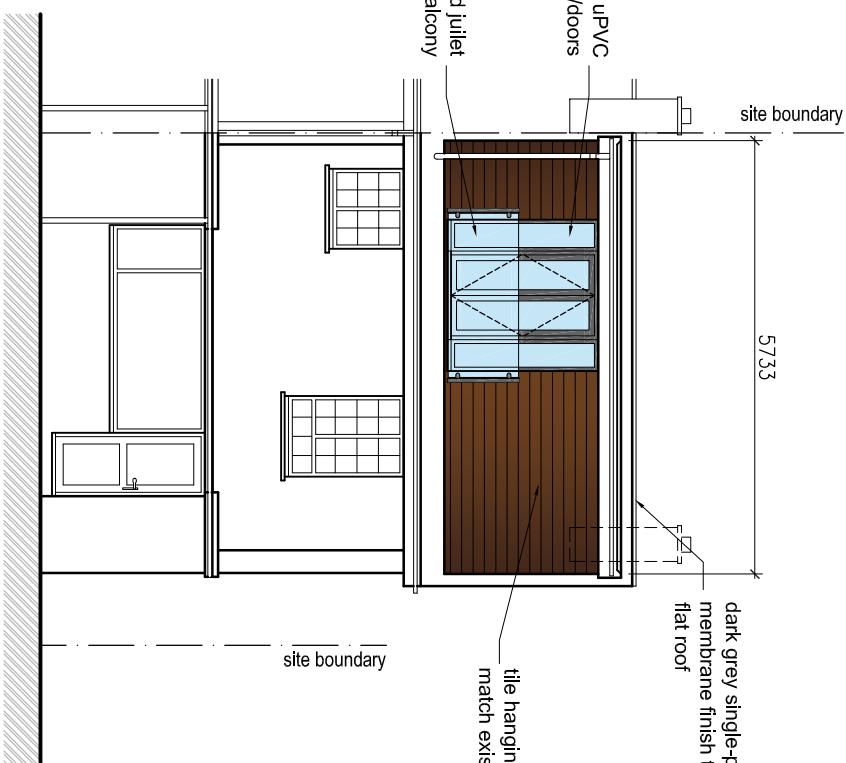

REAR ELEVATION (SOUTH)

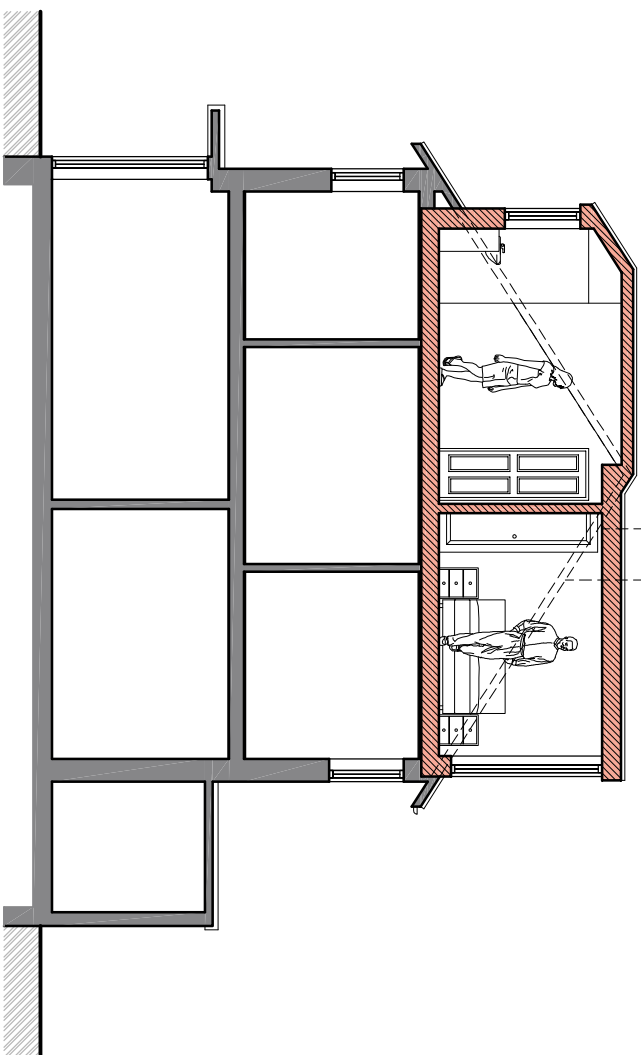

SECTION A-A

 

STATUS		DATE		REV	
APPLICATION		14/04/21		01/04/21	
PROJECT		MR & MRS CLARKE		DATE	
CLIENT		28 COUNTSBURY CLOSE		PROJECT	
BOGNOR REGIS		WEST SUSSEX, PO21 30W		CLIENT	
DRAWING		PROPOSED PLANS, ELEVATIONS & SECTION AA		PROJECT	
SCALE		1:100 1:50		DRAWING	
3392103		14/04/21		DATE	
14/04/21		14/04/21		DATE	
14/04/21		14/04/21		DATE	