




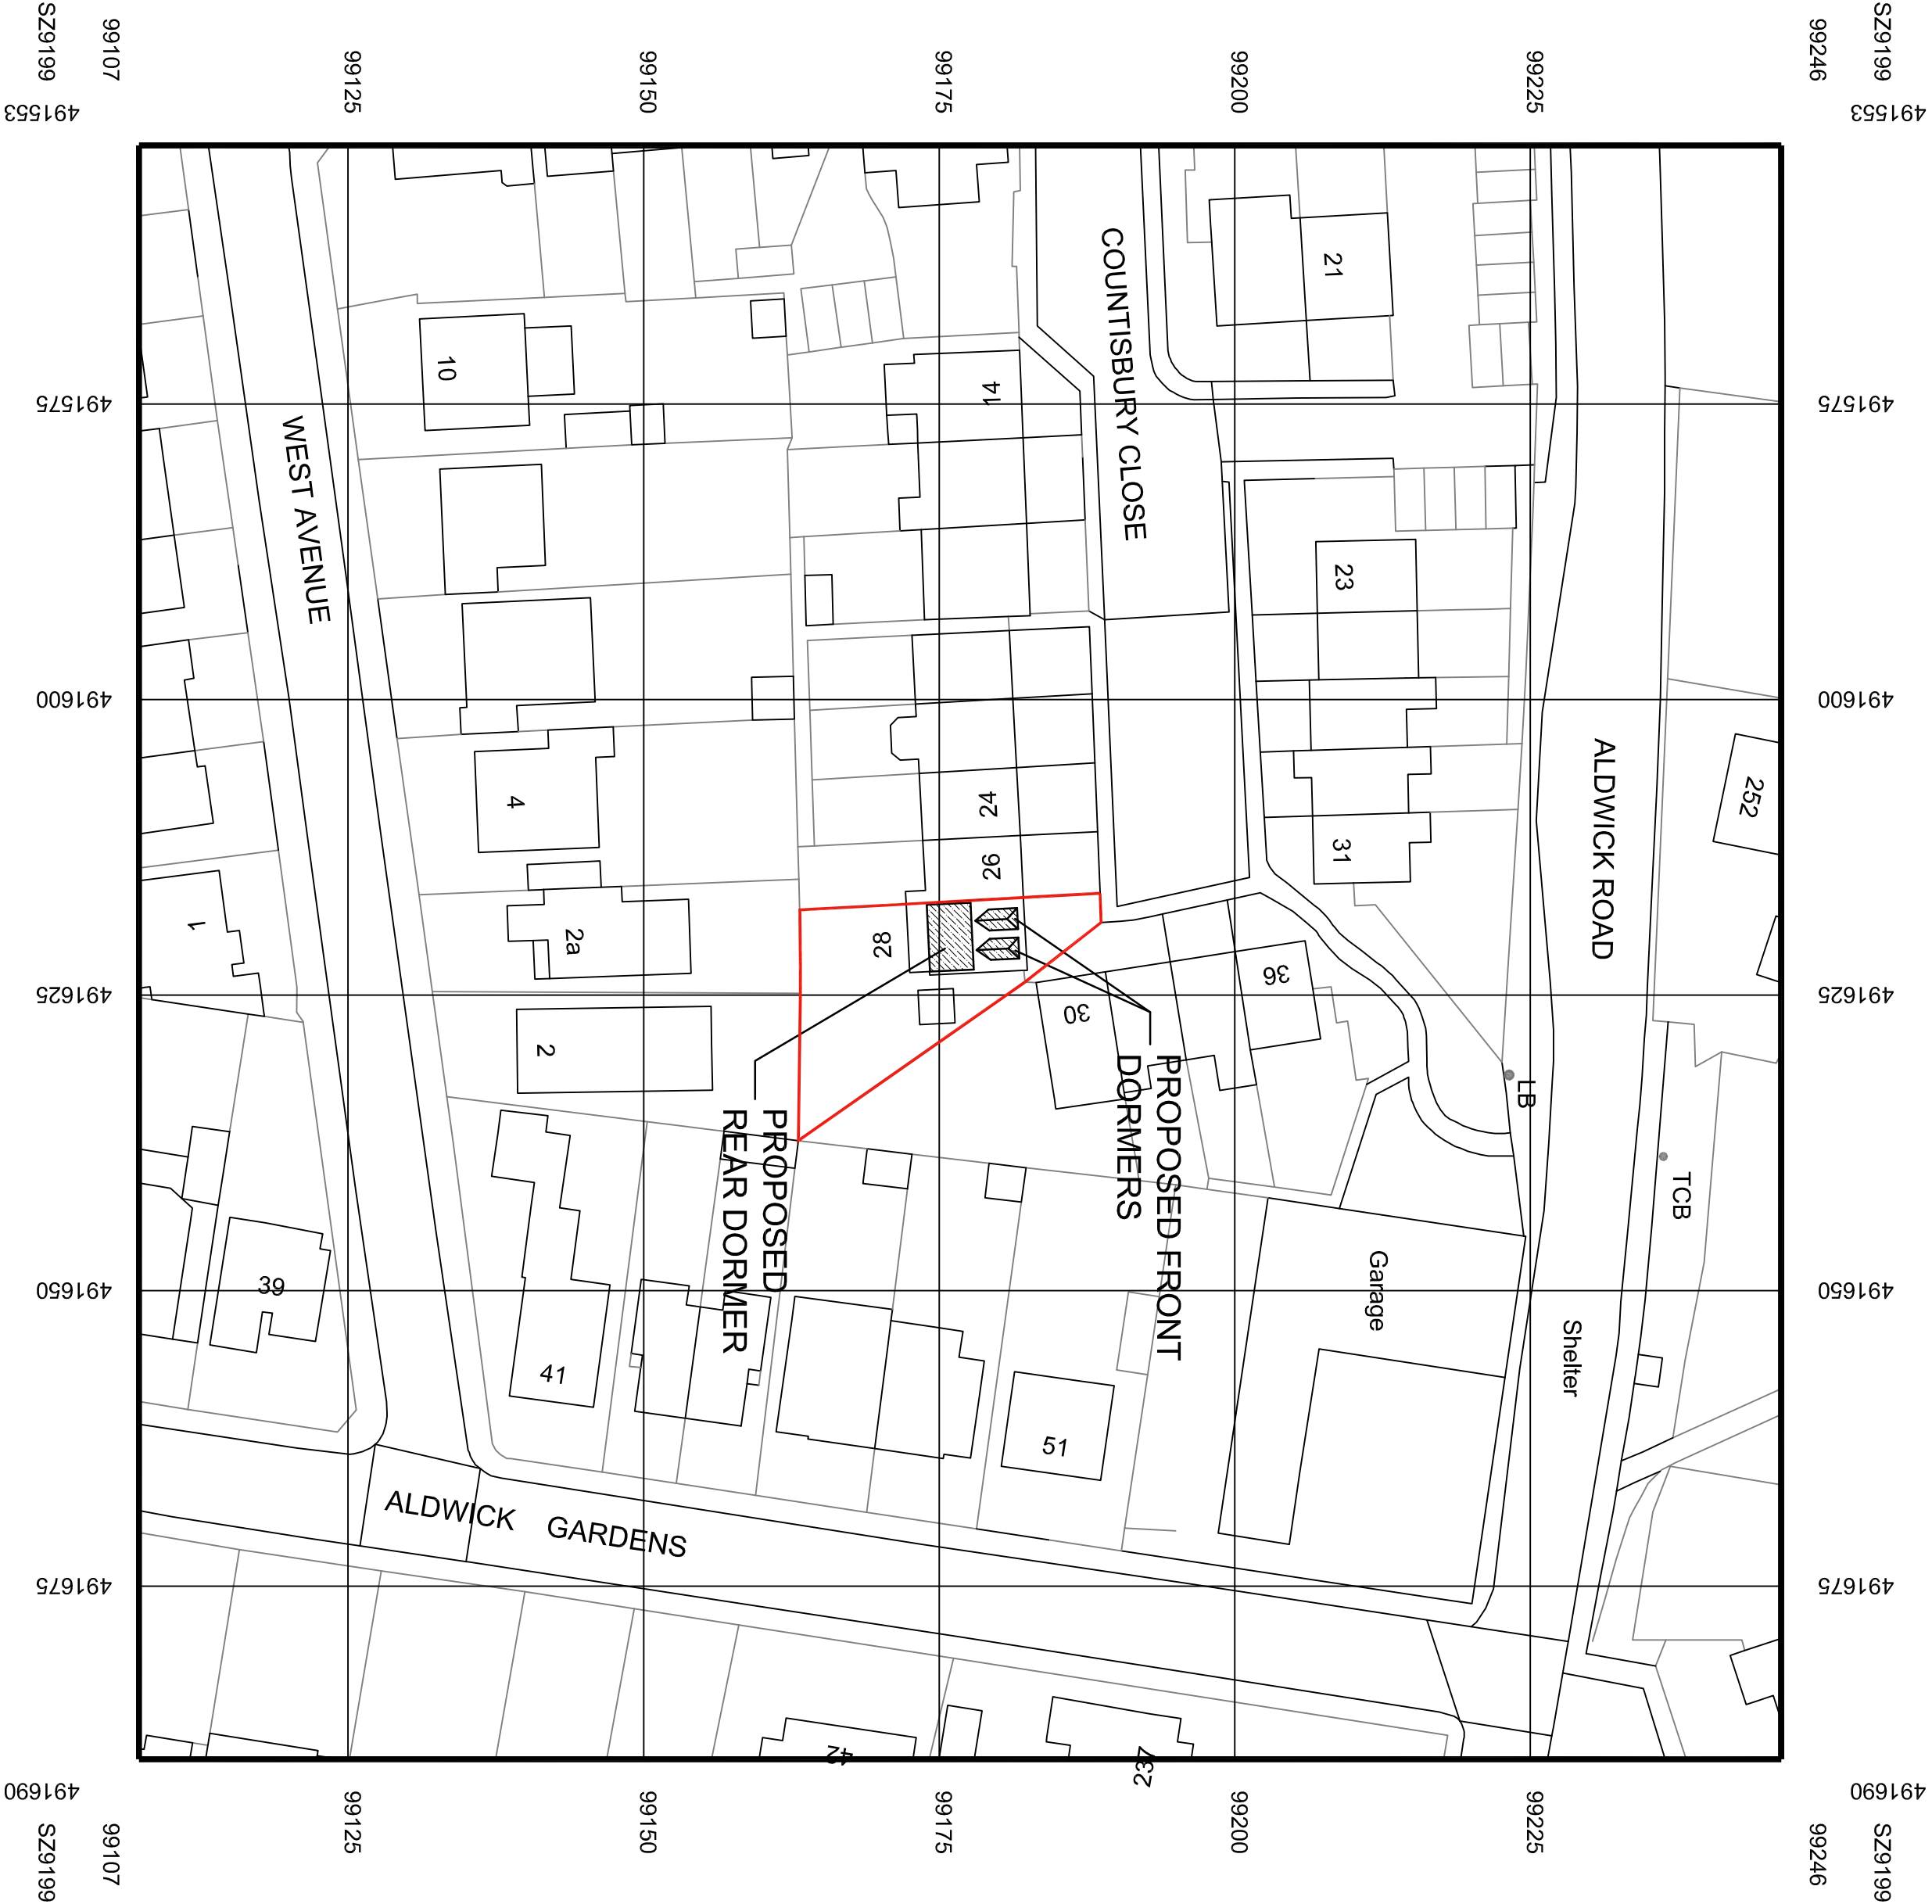

SITE PLAN 1:500

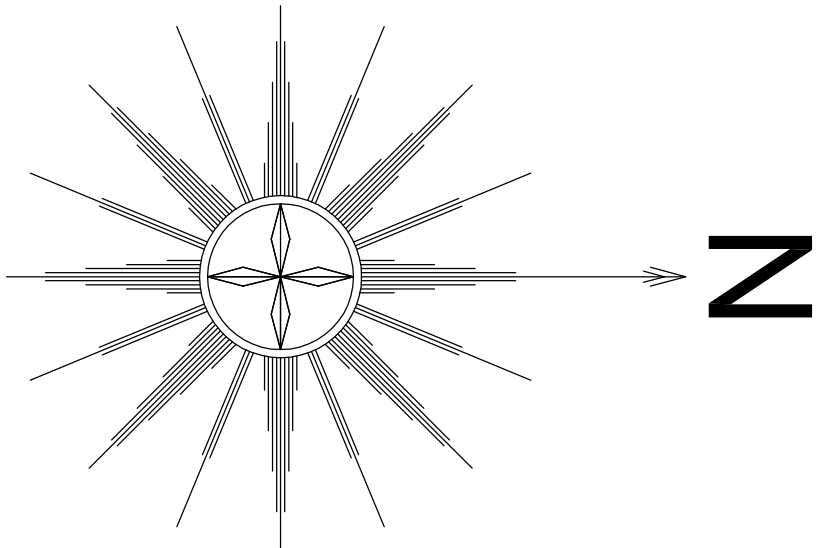

LOCATION PLAN 1:250

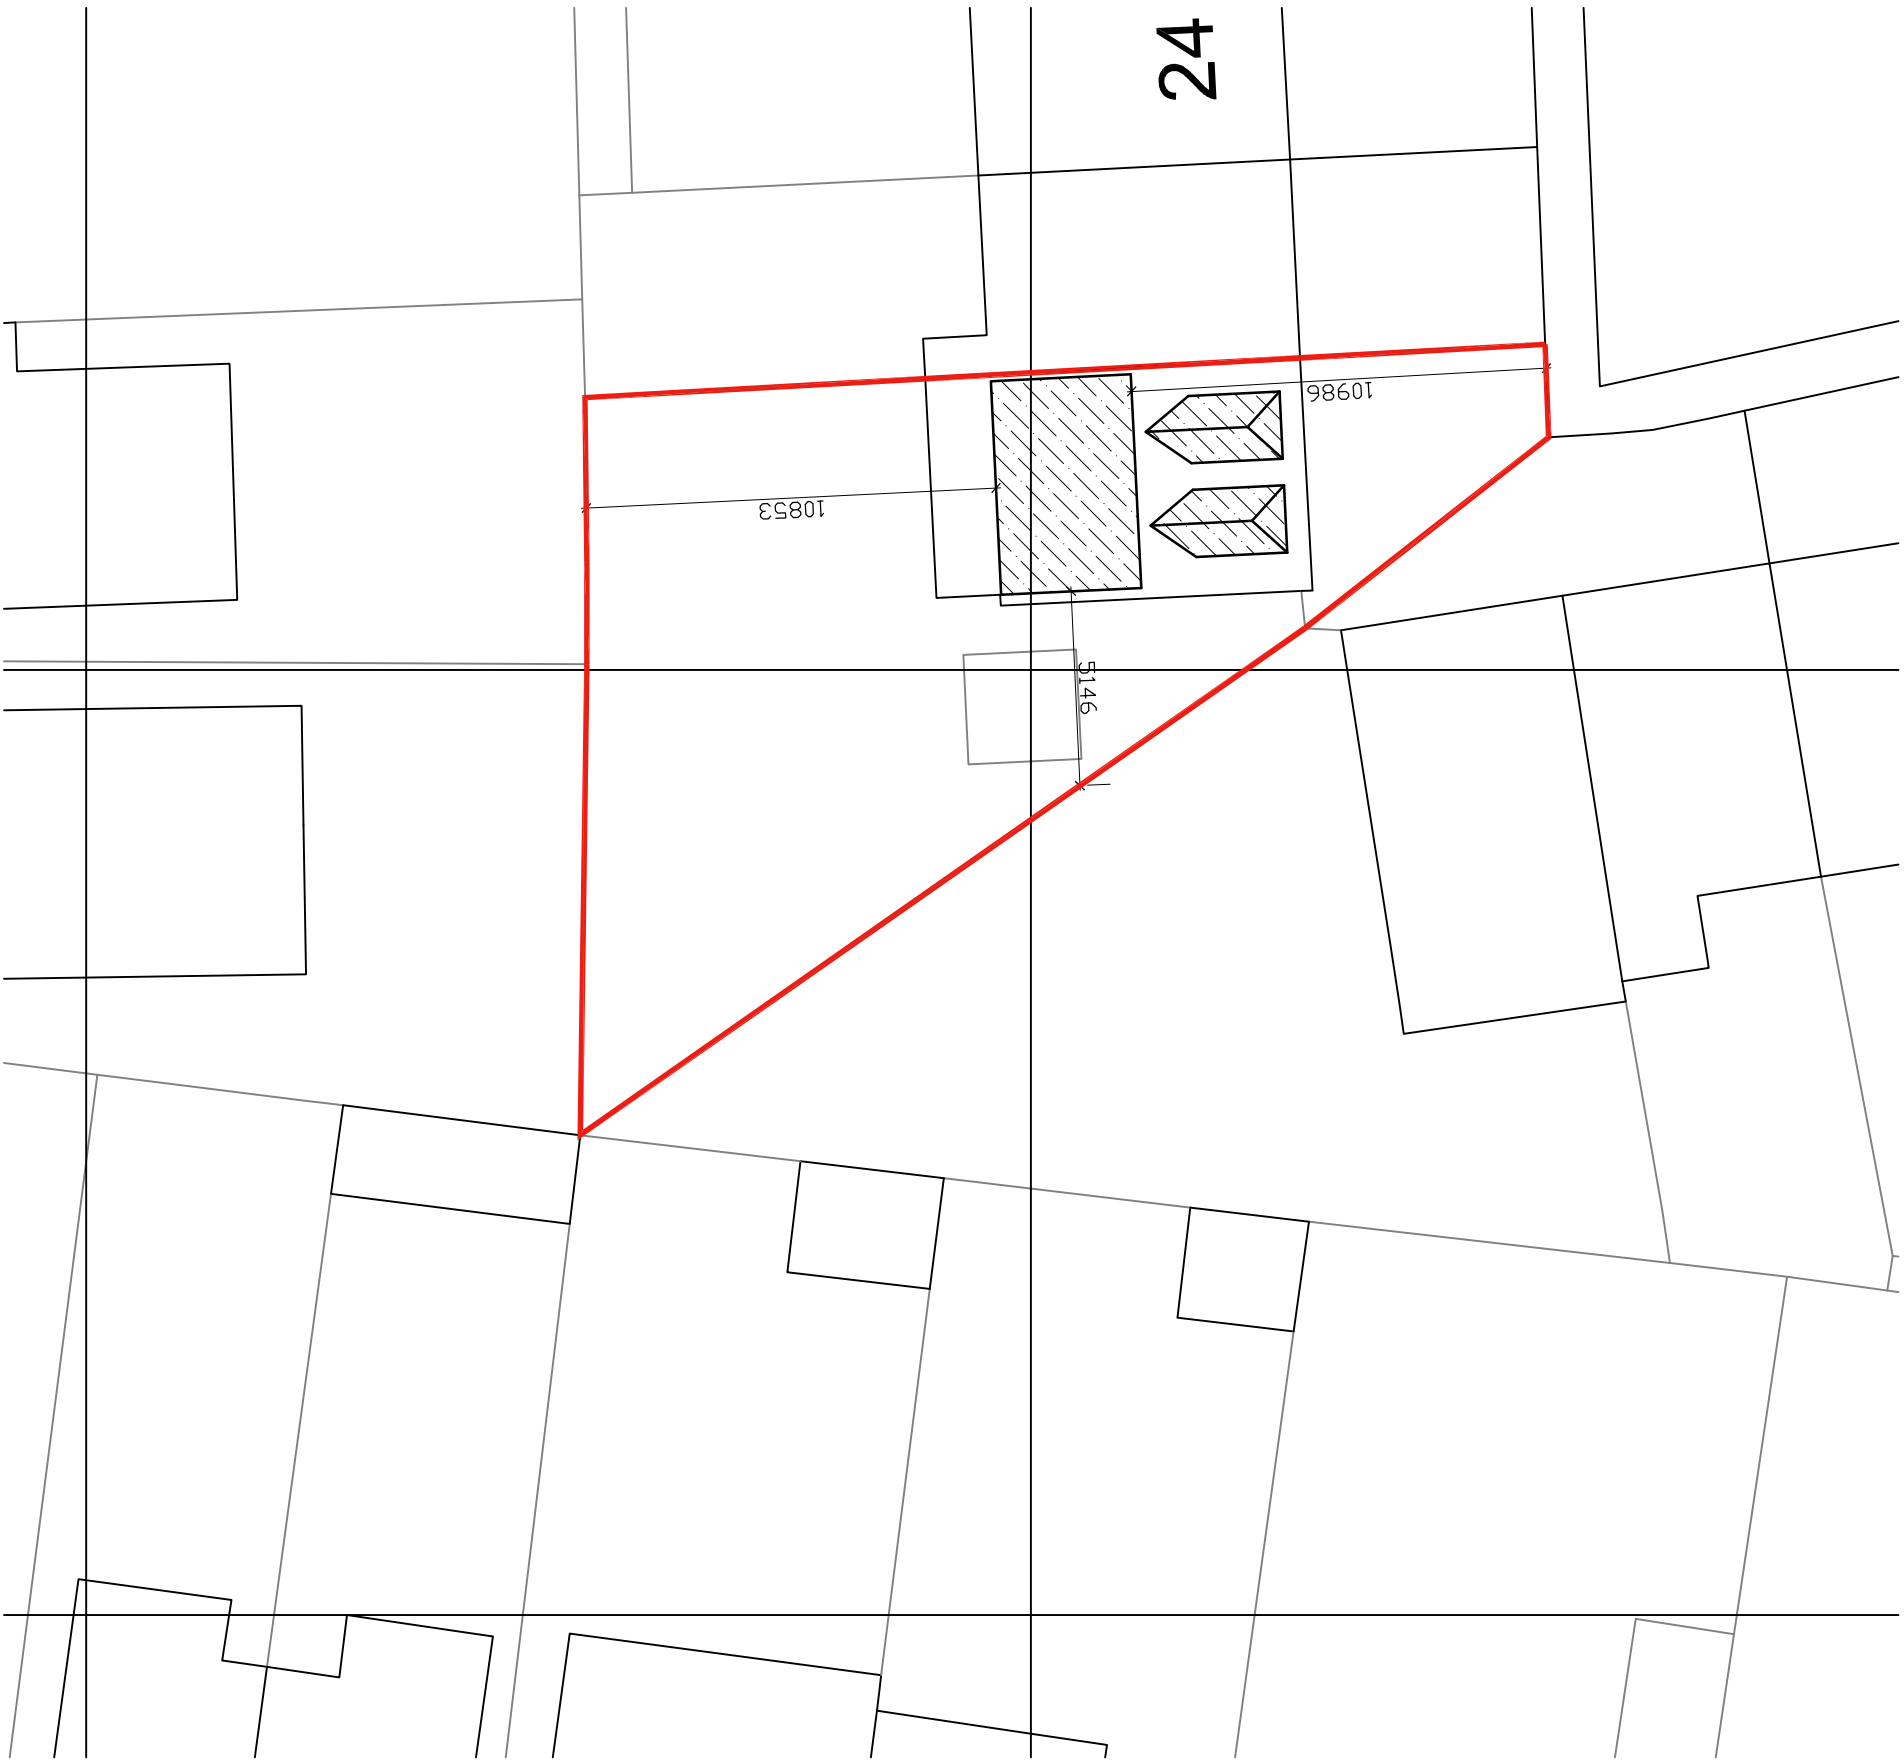

BLOCK PLAN 1:200

Copyright reserved
This drawing may only be used for the client and location specified in the title block. It may not be copied or disclosed to any other third party.
1. The works shown have been drawn for submission to the local planning authority and are not to be used for construction.
2. No works shall commence until planning approval has been given by the local authority.
3. The works shall be carried out in accordance with either full plans building control approval or a building notice served with the local authority.
4. The dimensions indicated are approximate and subject to site checks by the contractor prior to commencement.
5. I accept no responsibility for any unknown factors which either preclude the works from construction or add additional costs, ie location of public sewers and underground services, or any underground structure or obstruction, ground condition of the existing building.

Notes

--	--	--	--

INITIAL APPLICATION	01/04/21
REV	DATE
DESCRIPTION	

CLIENT
MR & MRS CLARKE

PROJECT
28 COUNTSIBURY CLOSE
BOGNOR REGIS
WEST SUSSEX, PO21 30W

DRAWING
LOCATION PLAN, SITE PLAN & BLOCK PLAN

STATUS
APPLICATION

SCALE	DATE	DWG. No.	REVISION
1:500 1:500 1:200	March 2021	336201	-