


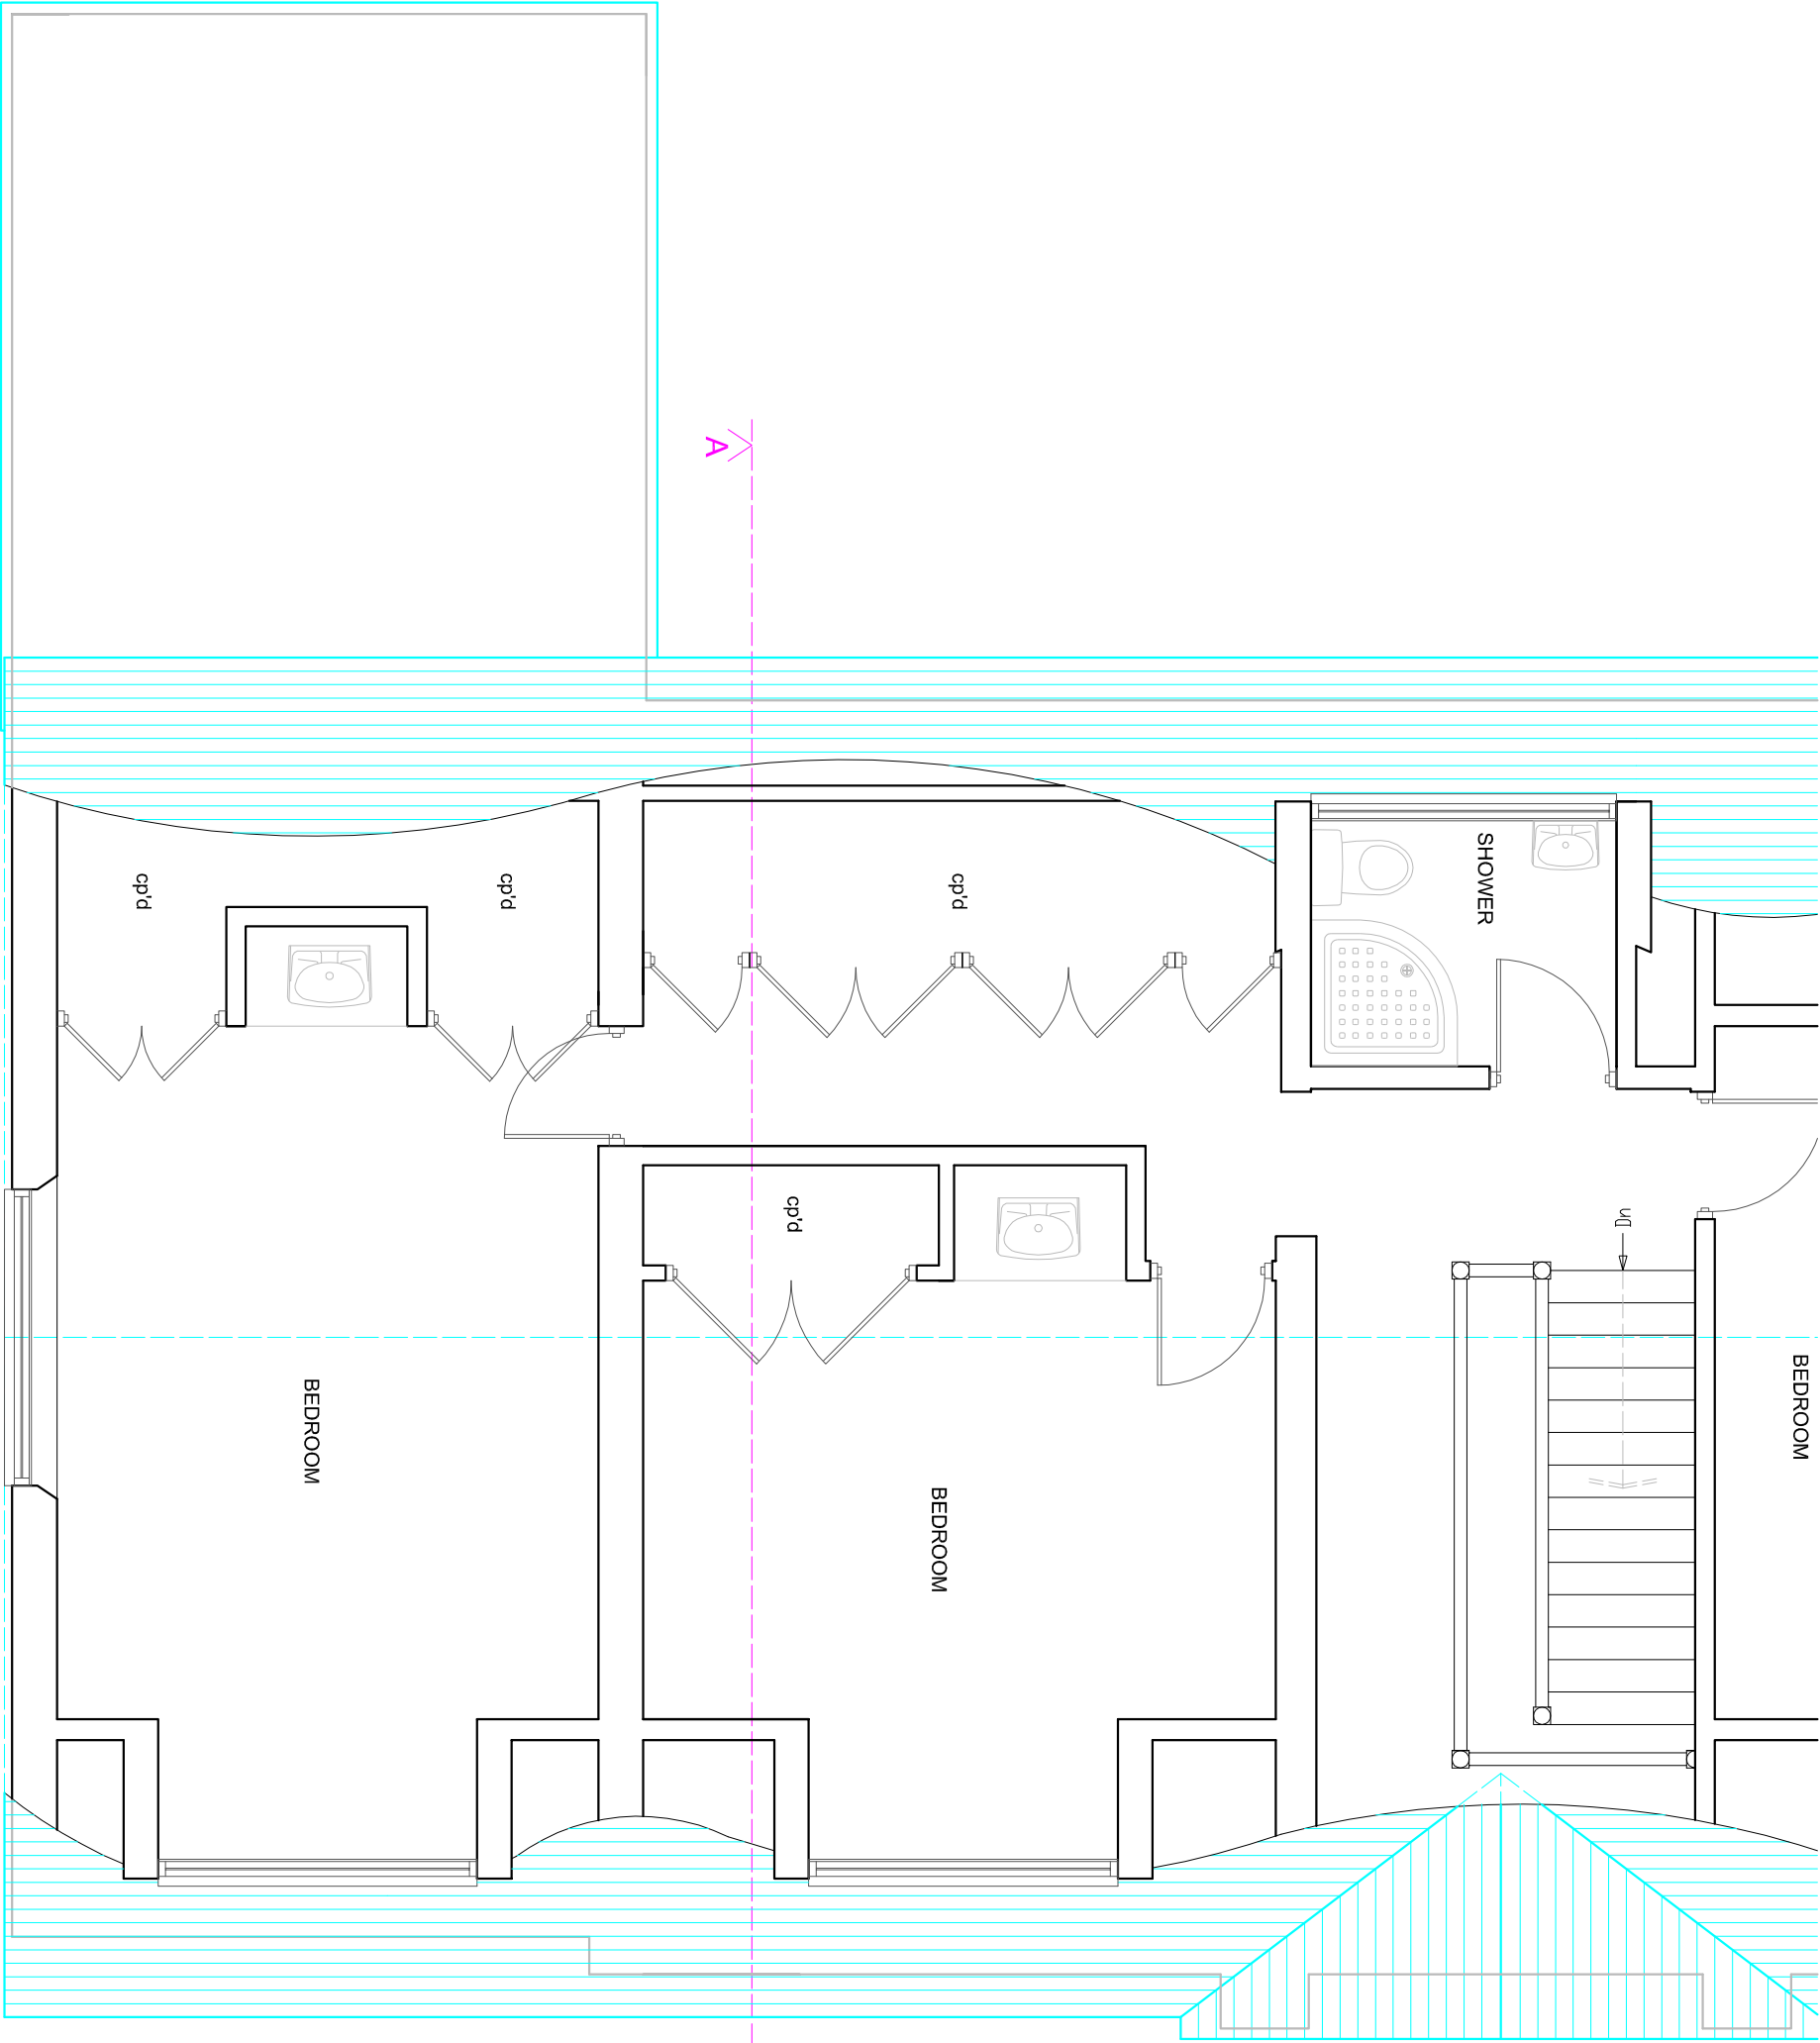

EXISTING FIRST FLOOR PLAN

Scale 1:50 on A3

SUSSEX BUILDING CONSULTANCY LIMITED

5 KINGSWAY, CRAIGWIEL,
BOGNOR REGIS, WEST SUSSEX.

SCALE - 1/50 REV - DATE - 14/01/2022



LABC
partner

3 NORTHCOTE ROAD
BOGNOR REGIS
PO21 5LZ
TEL/FAX - (01243) 861379