


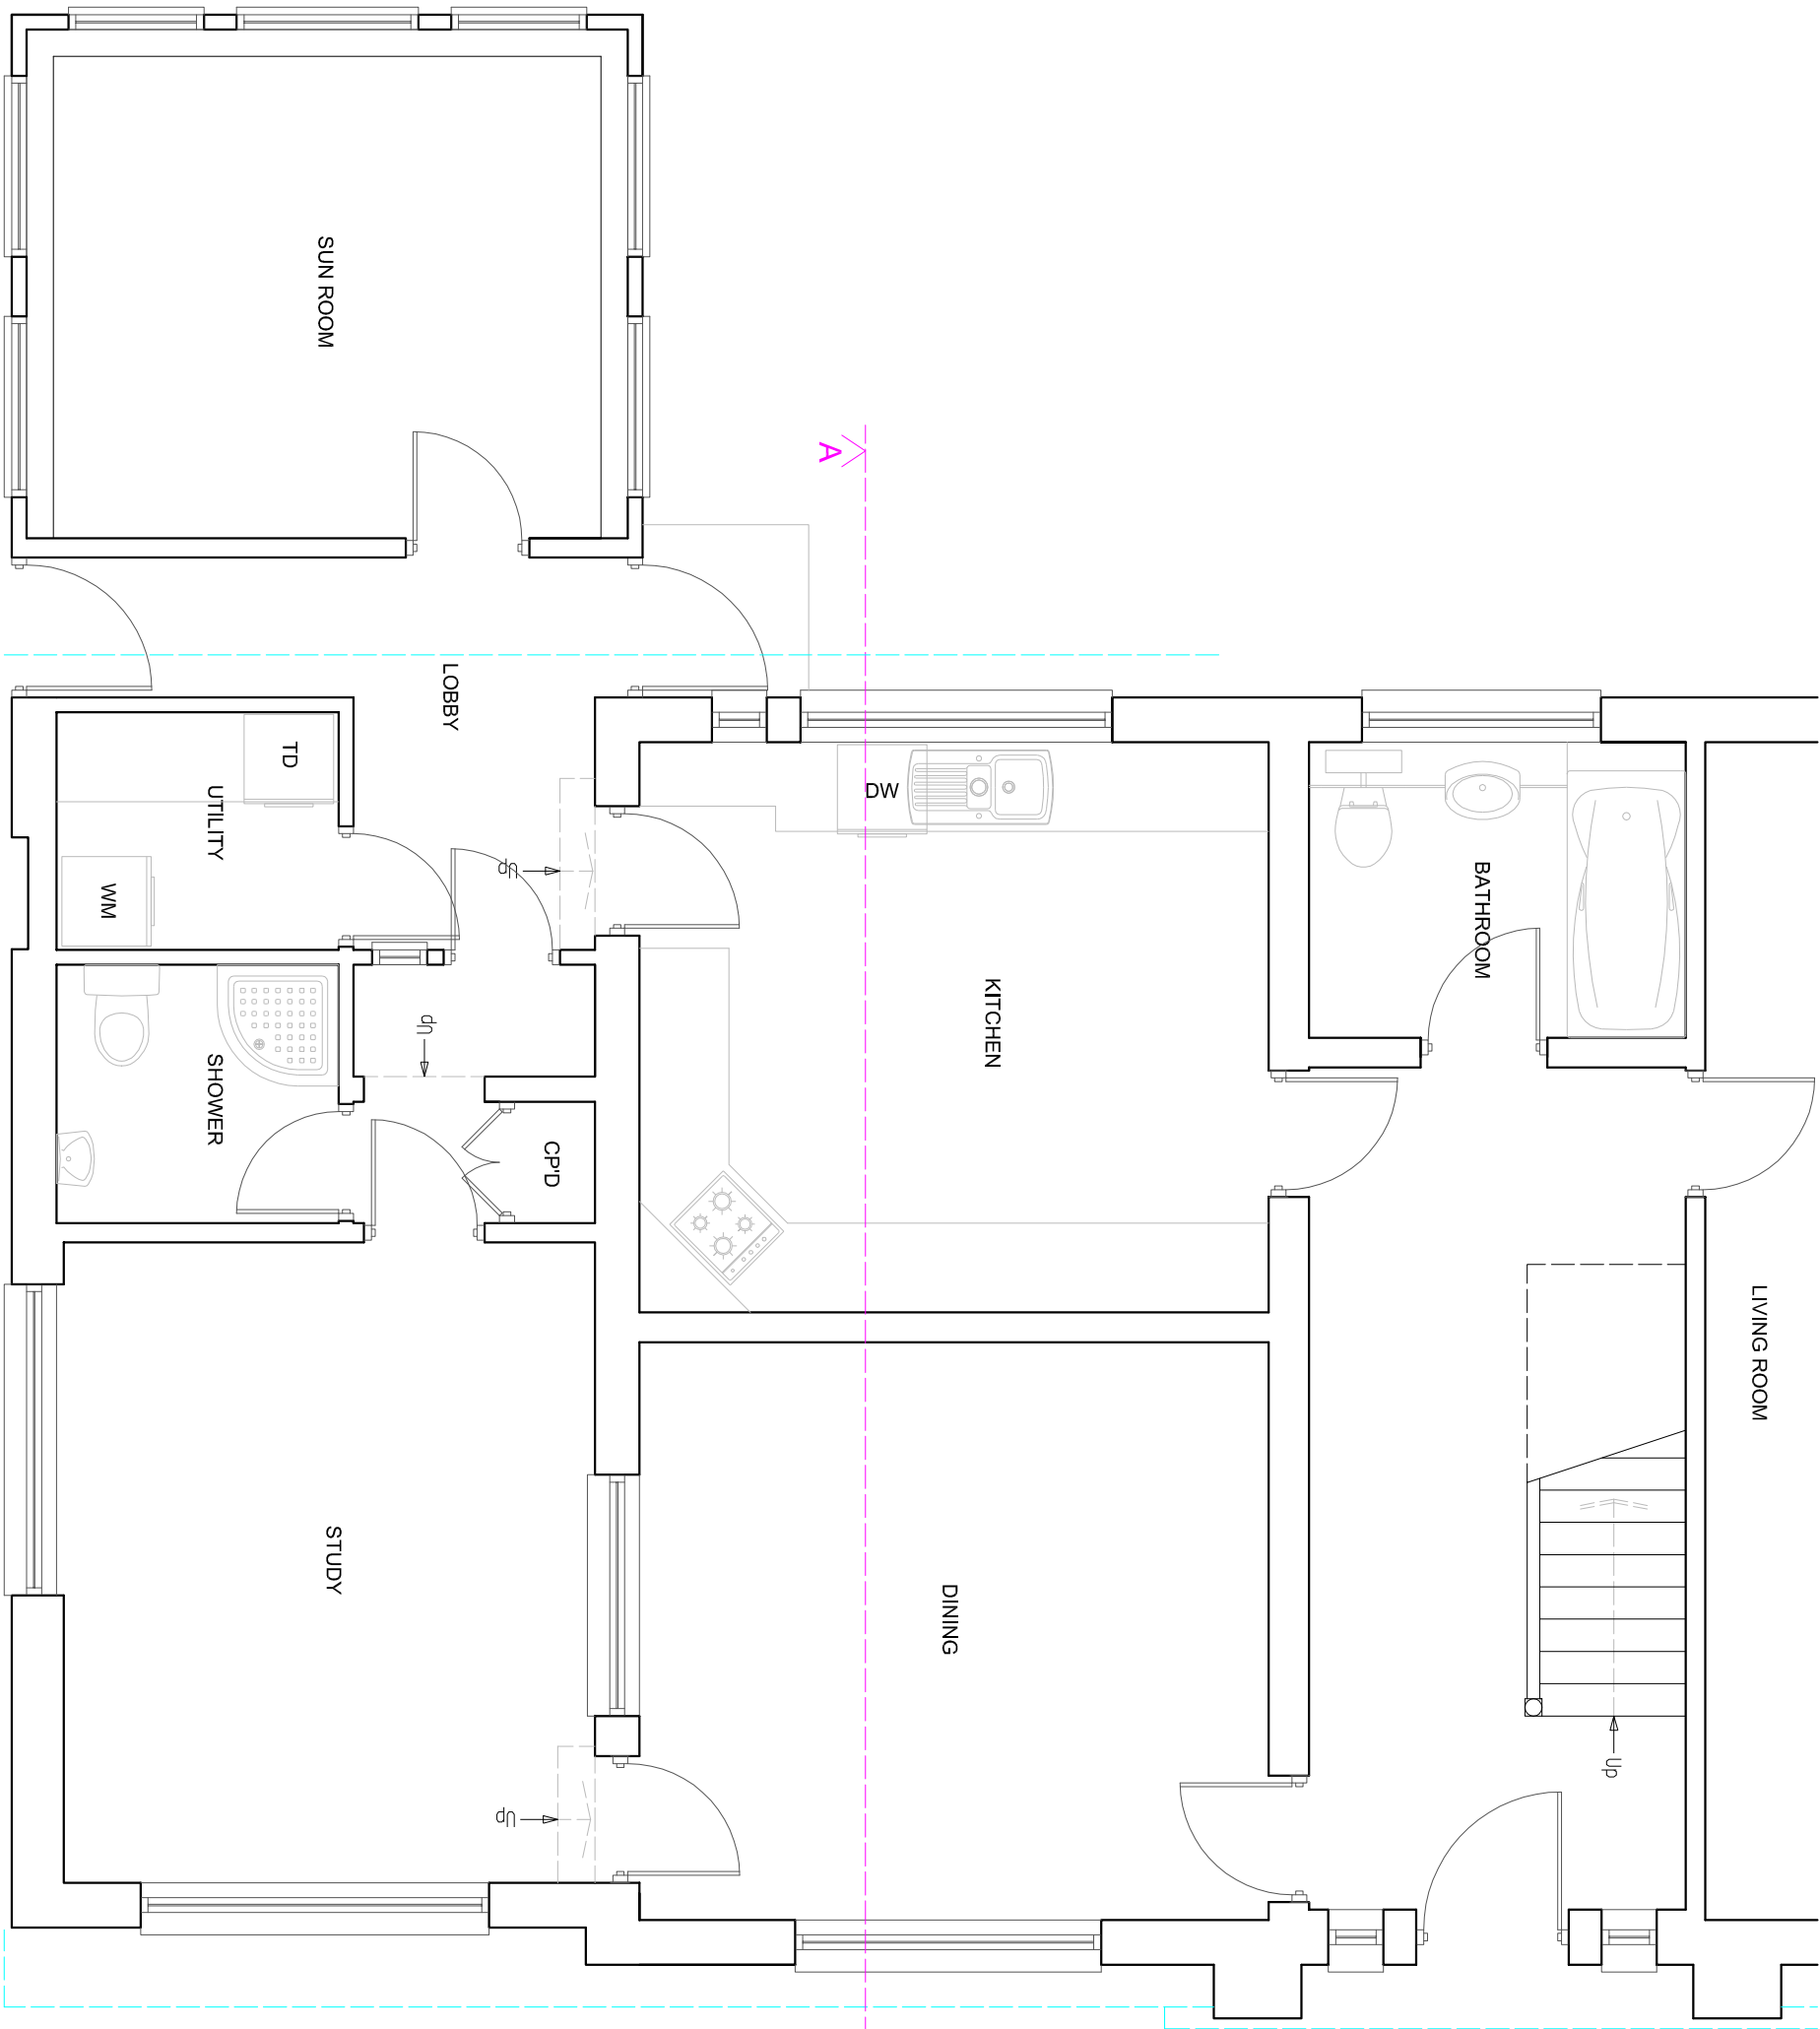

EXISTING GROUND FLOOR PLAN

Scale 1:50 on A3

SUSSEX BUILDING CONSULTANCY LIMITED	
5 KINGSWAY, CRAIGWIEL, BOGNOR REGIS, WEST SUSSEX.	
SCALE - 1/50 REV - DATE - 20/01/2022	
 partner LABC	3 NORTHGATE ROAD BOGNOR REGIS PO21 5LZ TEL/FAX - (01243) 861379