




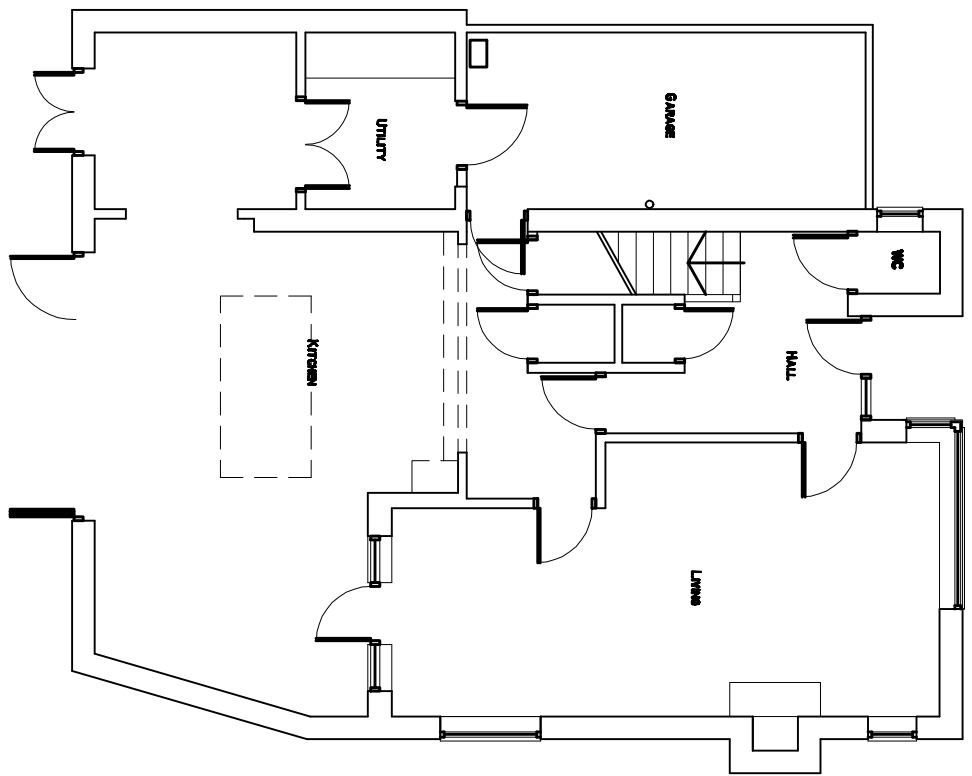


EXISTING GROUND FLOOR PLAN
SCALE 1:100

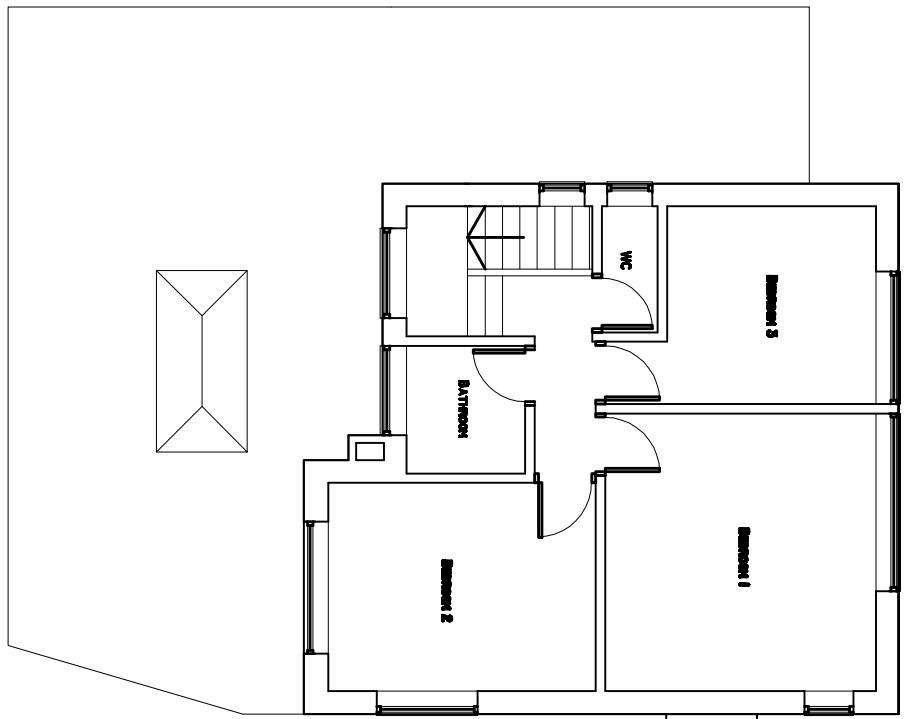


EXISTING FIRST FLOOR PLAN
SCALE 1:100

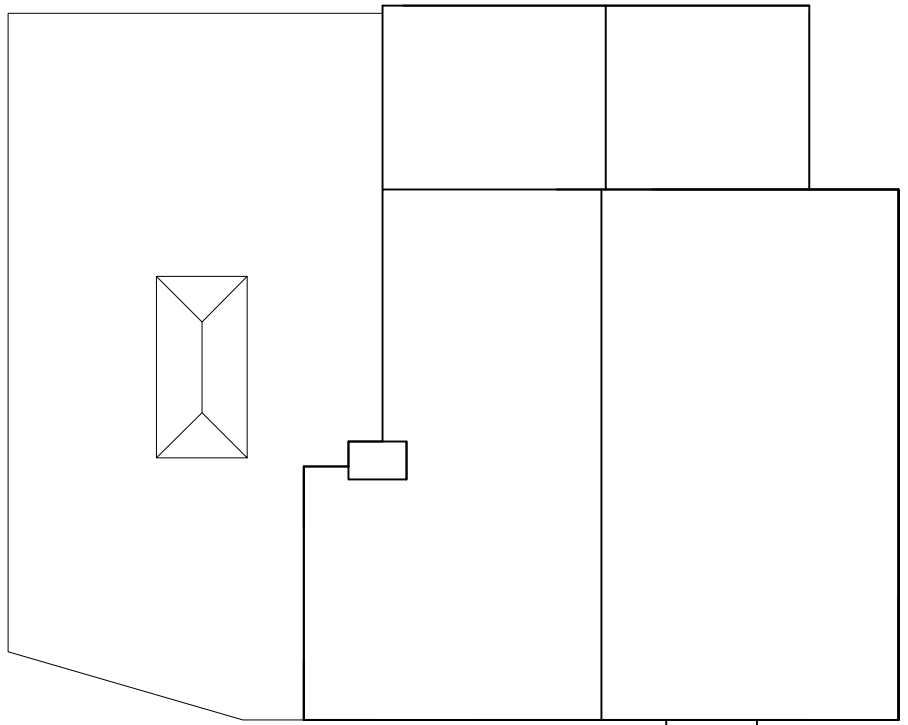


EXISTING ROOF PLAN
SCALE 1:100

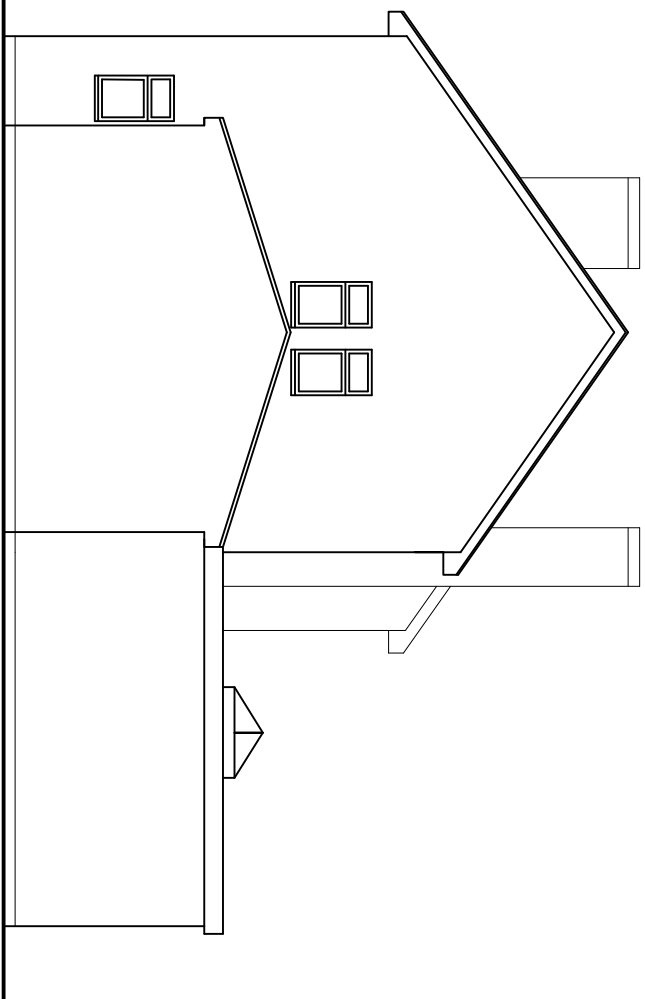


EXISTING SIDE (NORTH) ELEVATION
SCALE 1:100

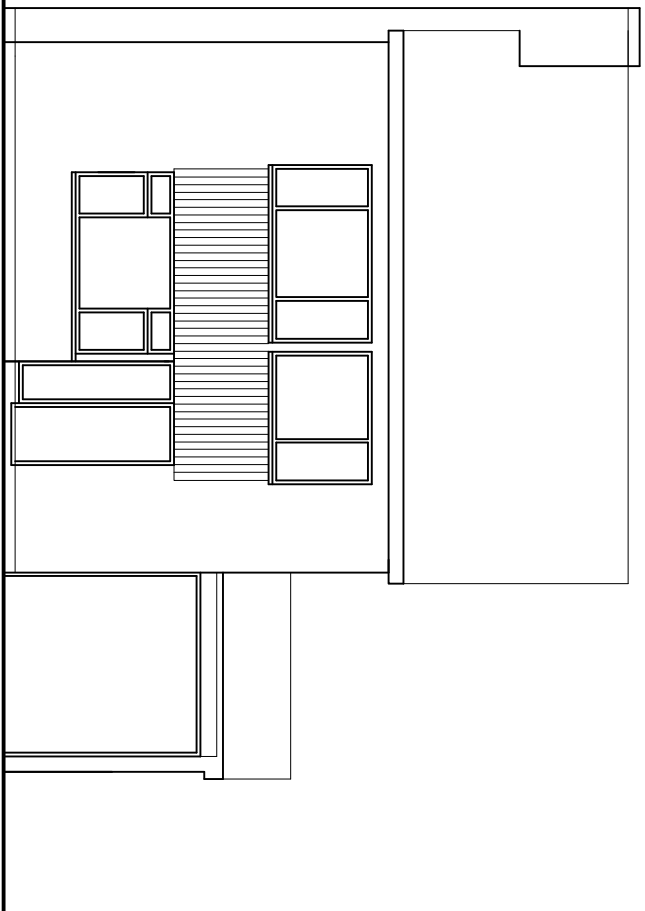


EXISTING FRONT (EAST) ELEVATION
SCALE 1:100

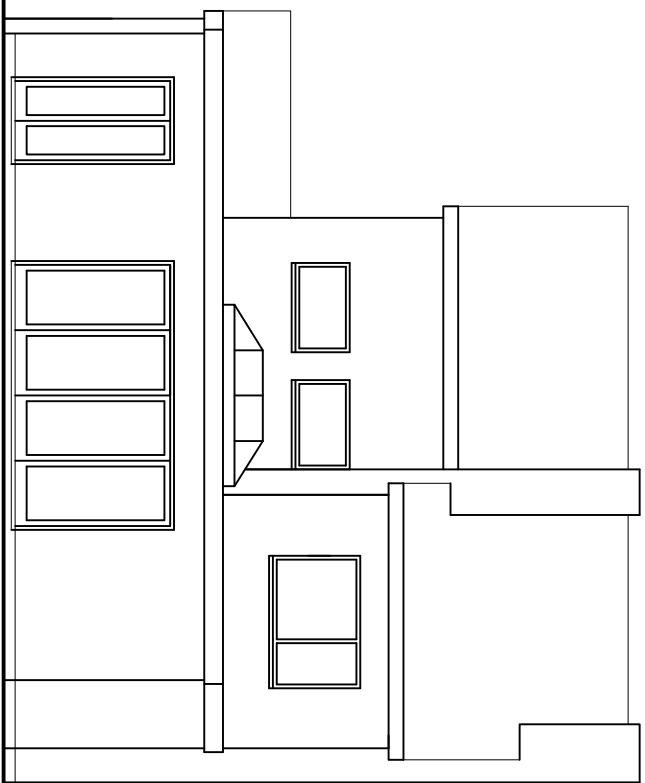


EXISTING REAR (WEST) ELEVATION
SCALE 1:100

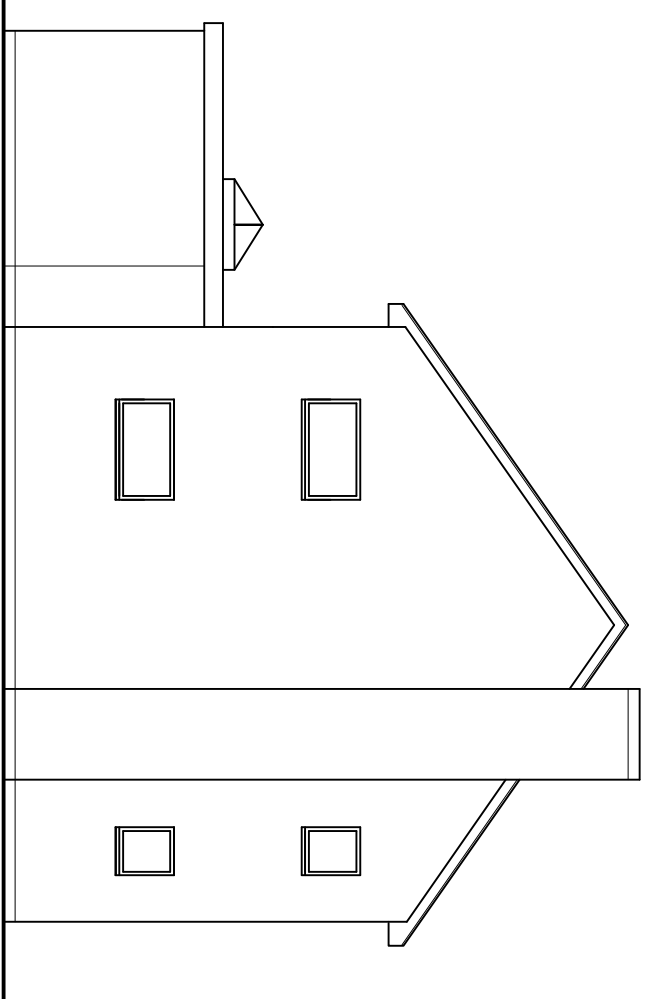


EXISTING SIDE (SOUTH) ELEVATION
SCALE 1:100

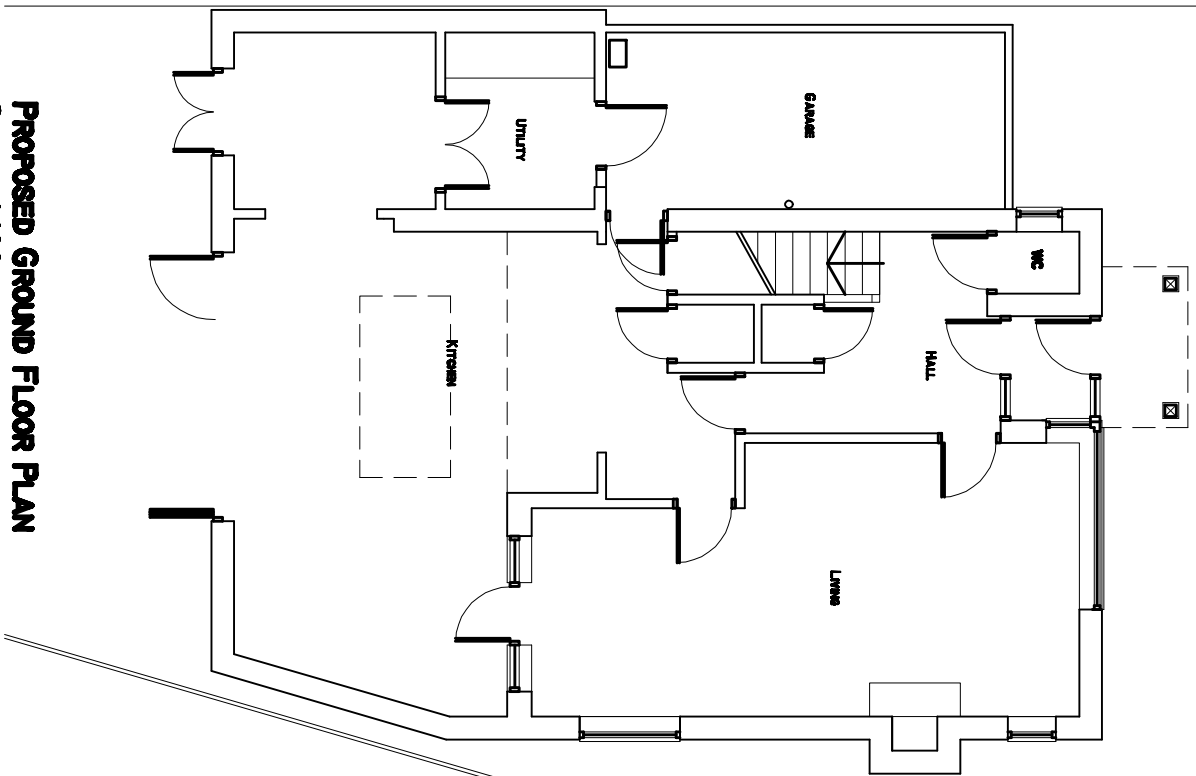


PROPOSED GROUND FLOOR PLAN
SCALE 1:100

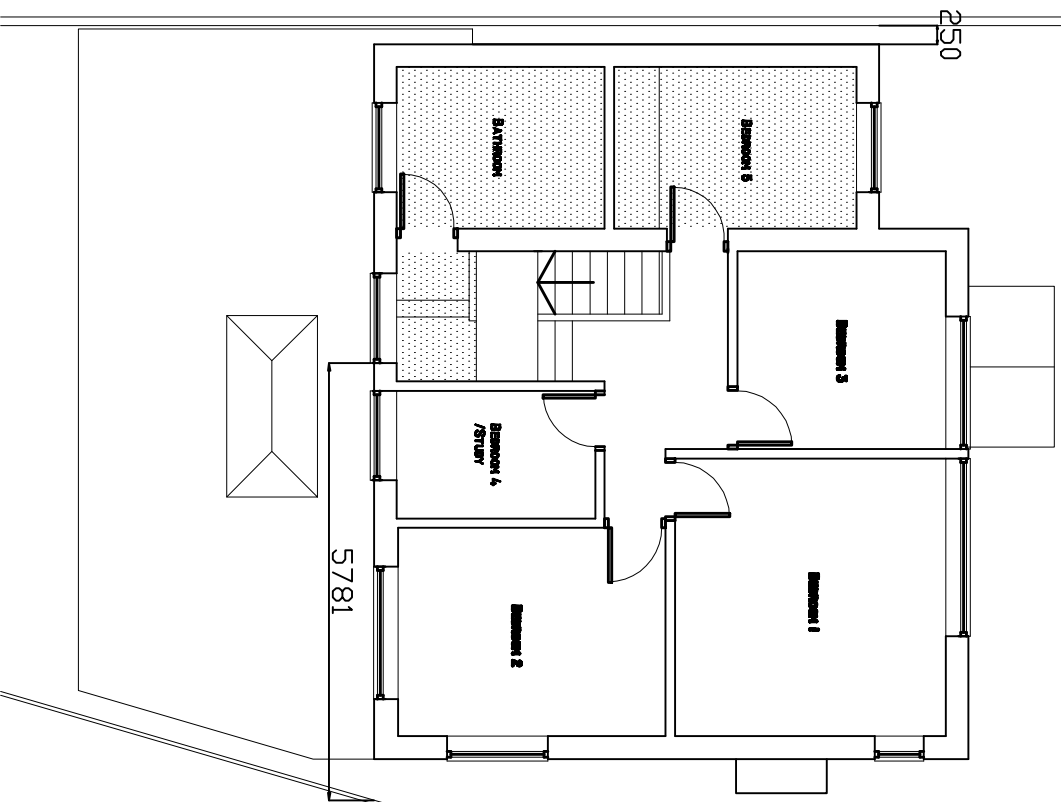


PROPOSED FIRST FLOOR PLAN
SCALE 1:100

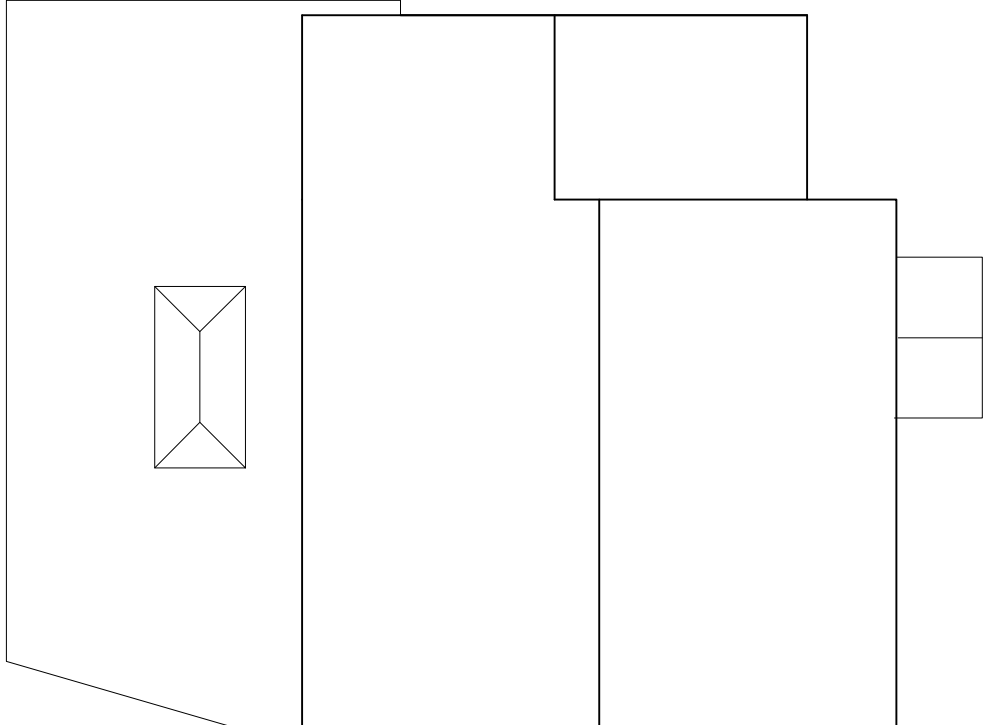


PROPOSED ROOF PLAN
SCALE 1:100

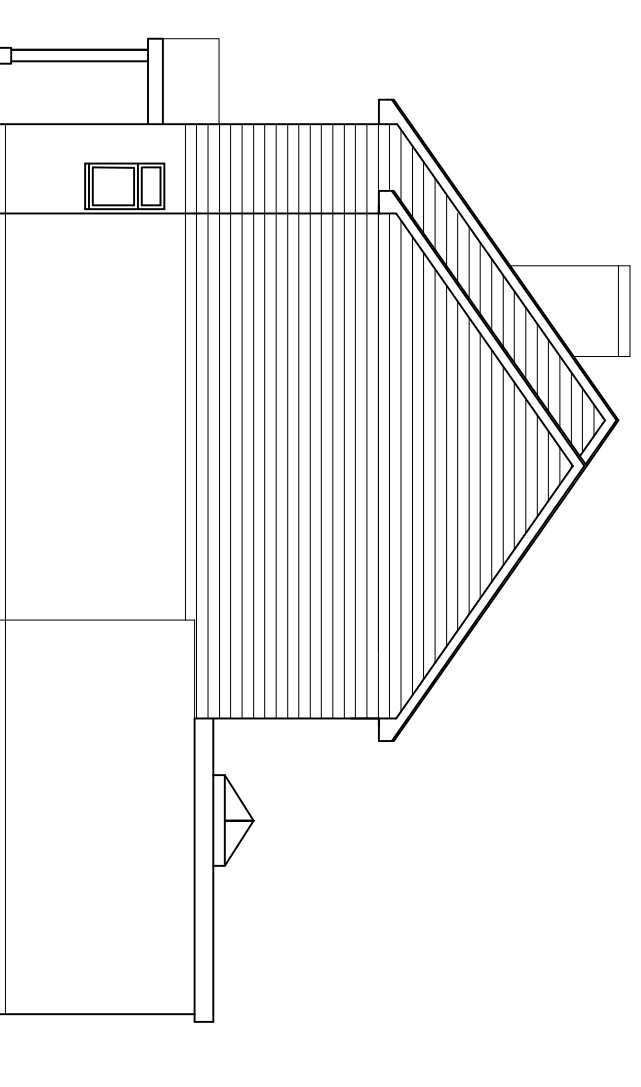


PROPOSED SIDE (NORTH) ELEVATION
SCALE 1:100

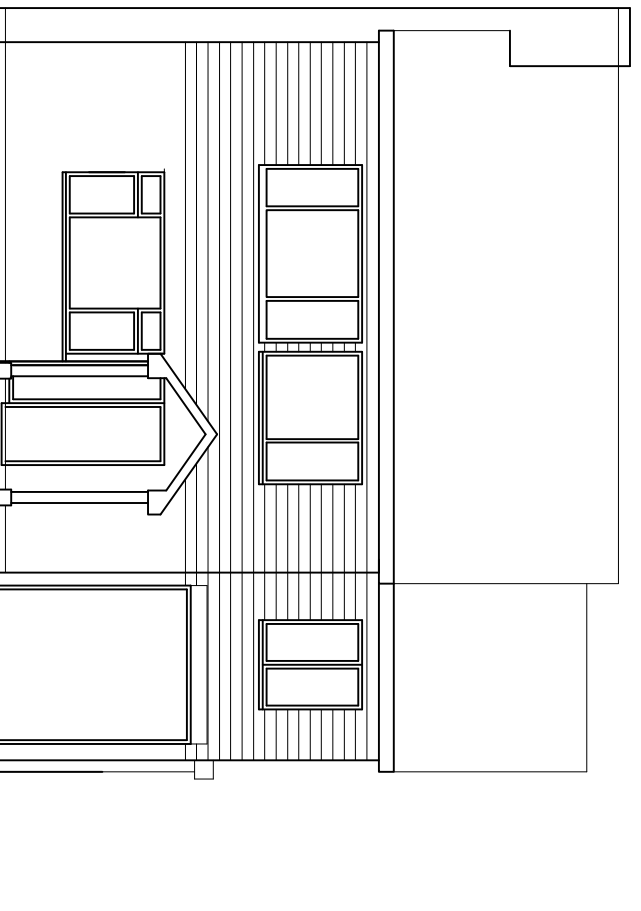


PROPOSED FRONT (EAST) ELEVATION
SCALE 1:100

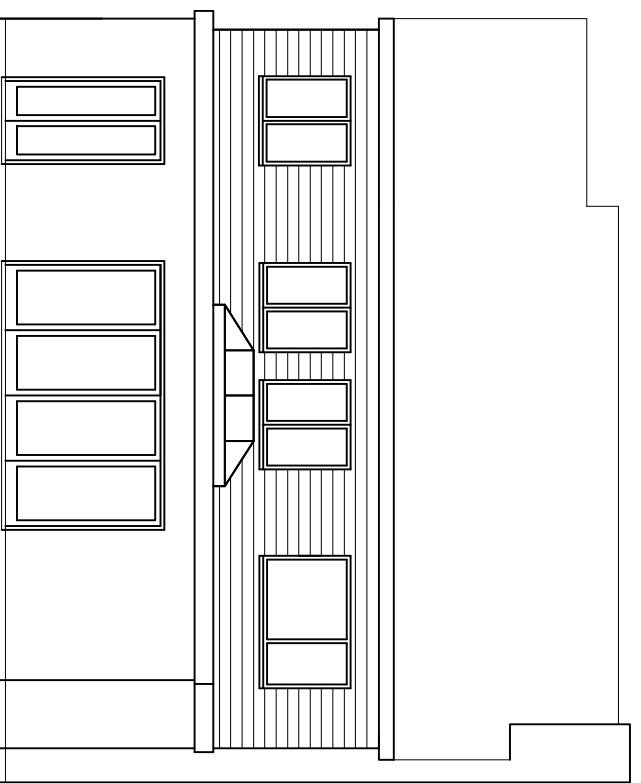


PROPOSED REAR (WEST) ELEVATION
SCALE 1:100

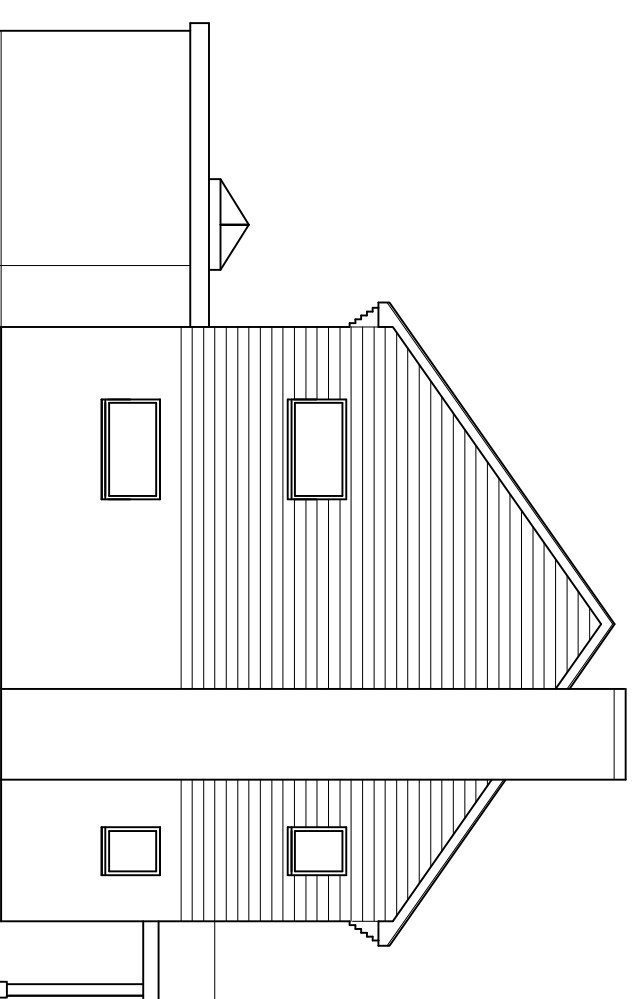

PROPOSED SIDE (SOUTH) ELEVATION
SCALE 1:100

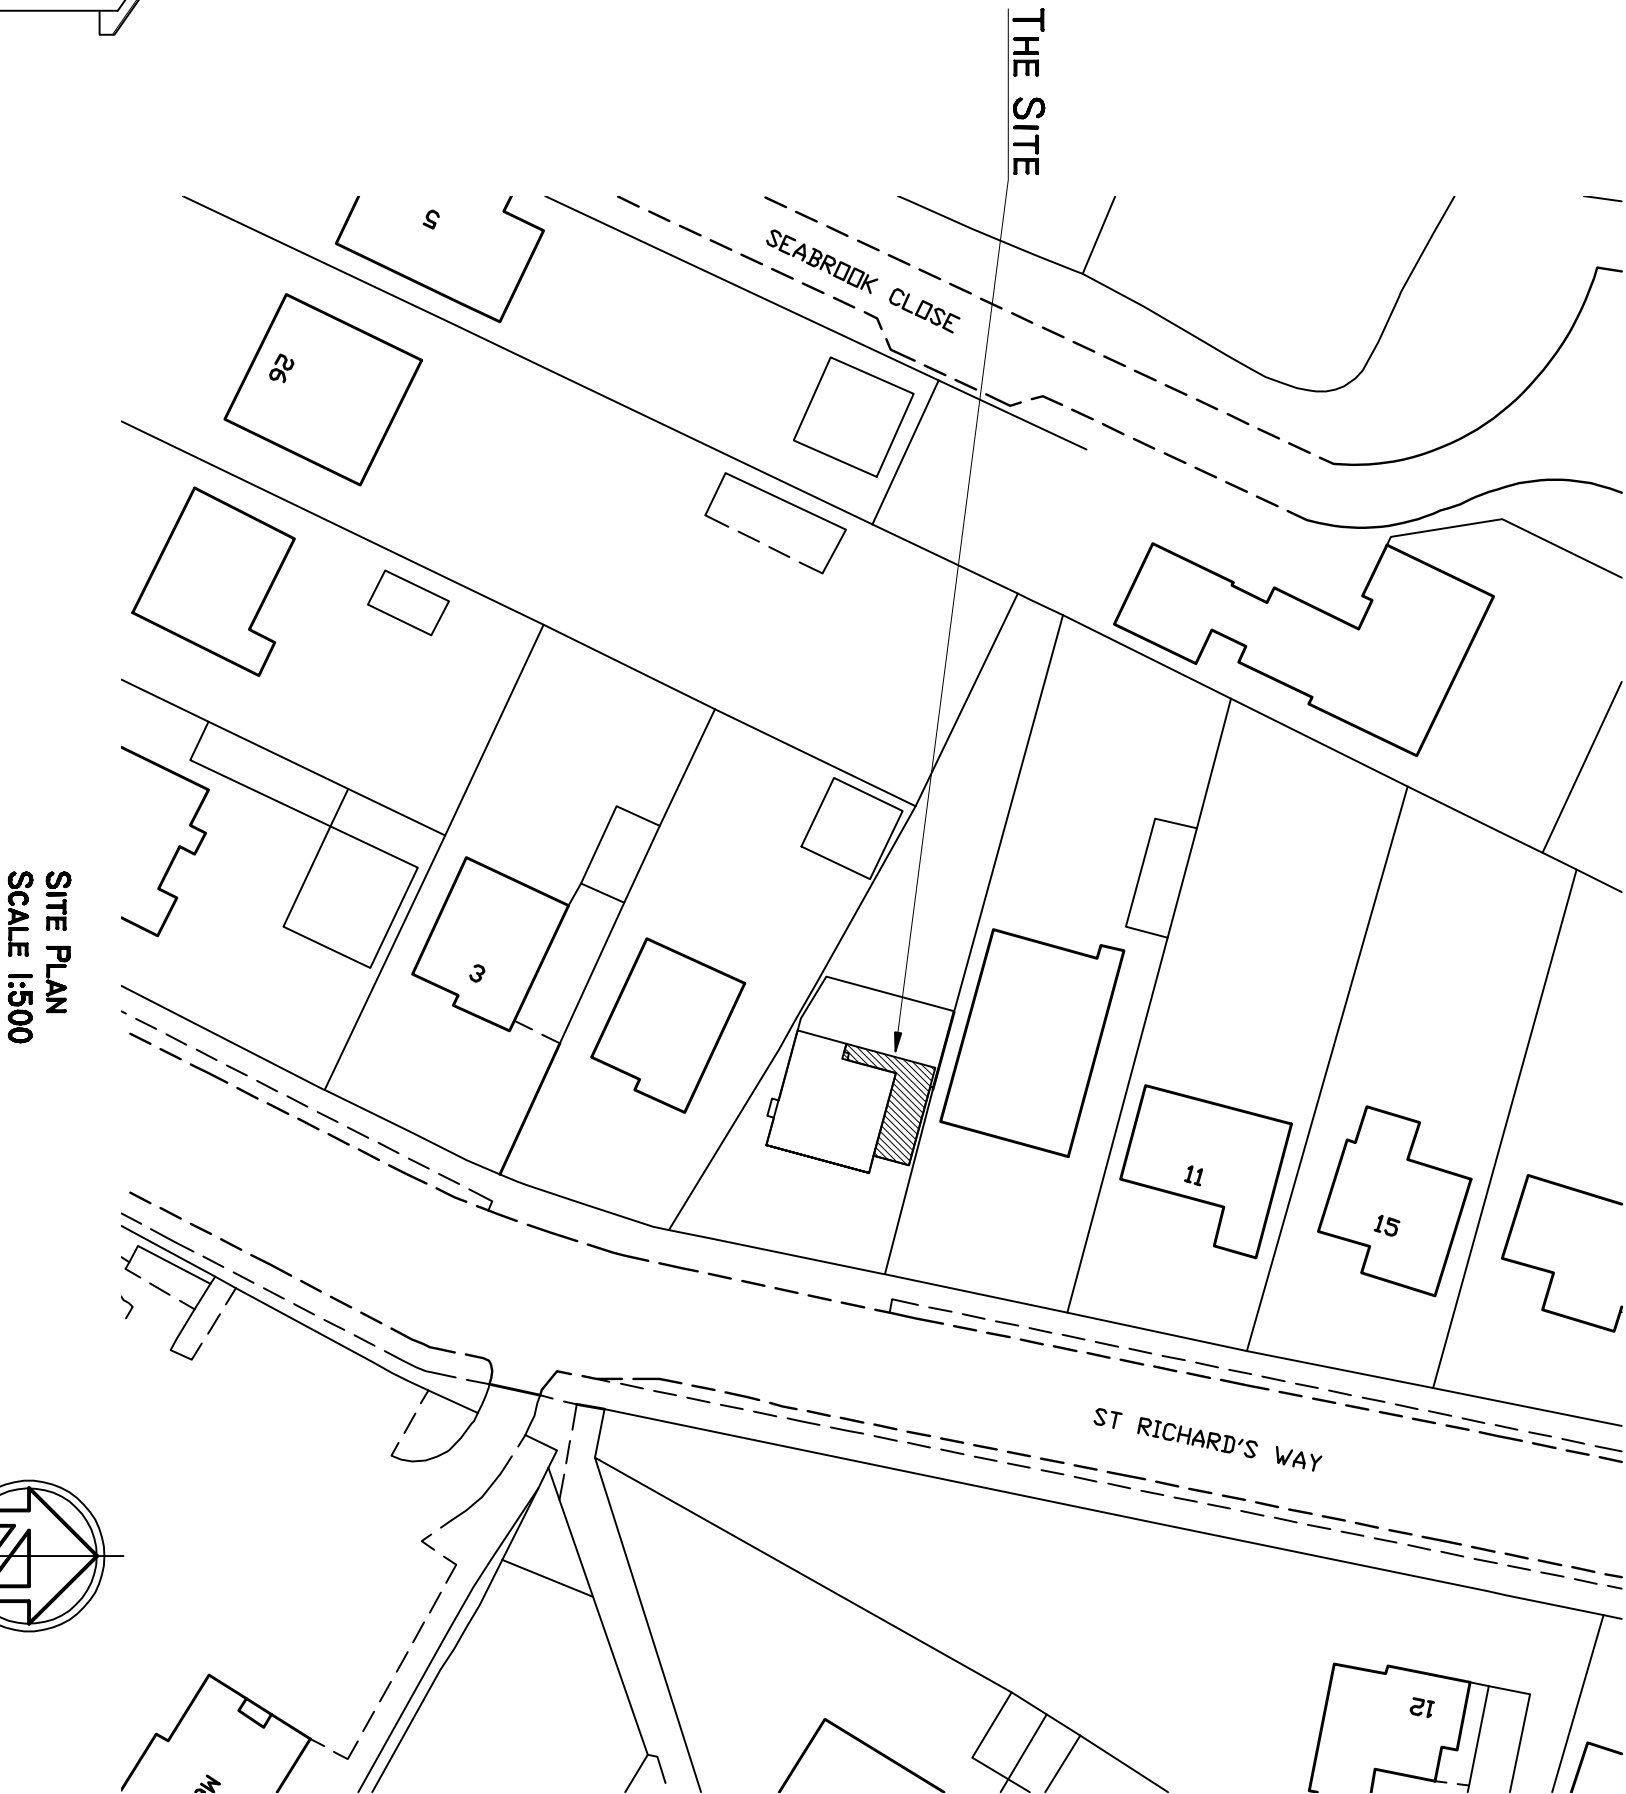

SITE PLAN
SCALE 1:500

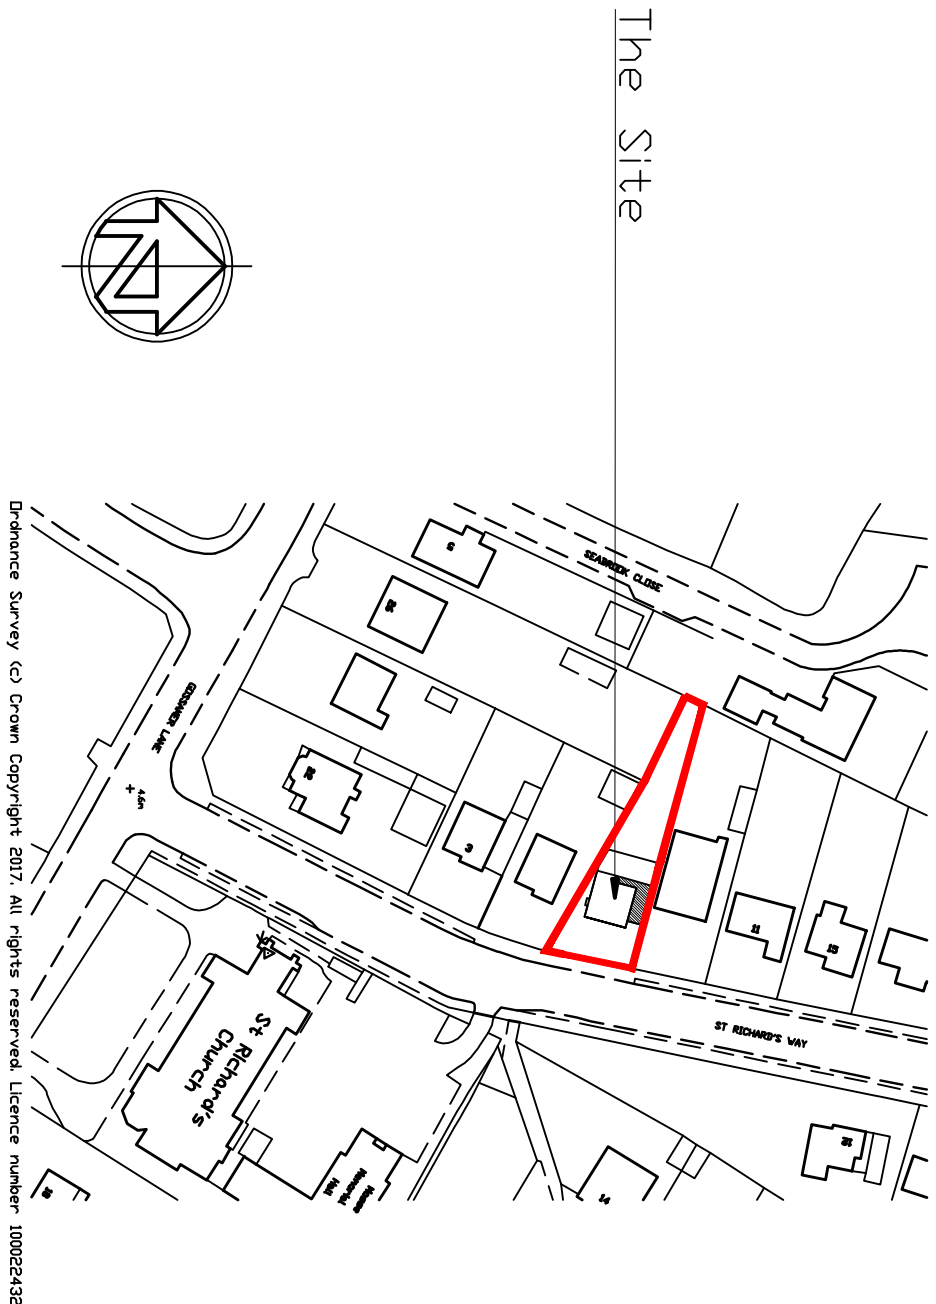

LOCATION PLAN
SCALE 1:1250



Pope Stevens Architecture Ltd.
Crossways | 2 Beach Avenue
Chichester | West Sussex | PO19 3DR
Telephone: 01243 782 796
Email: pope.stevens@btinternet.com



Chartered Practice

Project
7 St Richards Way
Adwick
West Sussex

Drawing
Planning Application
Location, Site, Existing Floor Plans
and elevations

Date	Feb 2017	Drawn by	CDP	Scale	as shown
Drawing No.	DP/A-01	Revision	01		