



All drawings & designs are subject to final approval by the assigned Principal Designer, local authority and fire officer, which is the responsibility of the client.

Do not scale from this drawing. All dimensions to be checked on site. Dimensions shown in millimetres.


General Notes:

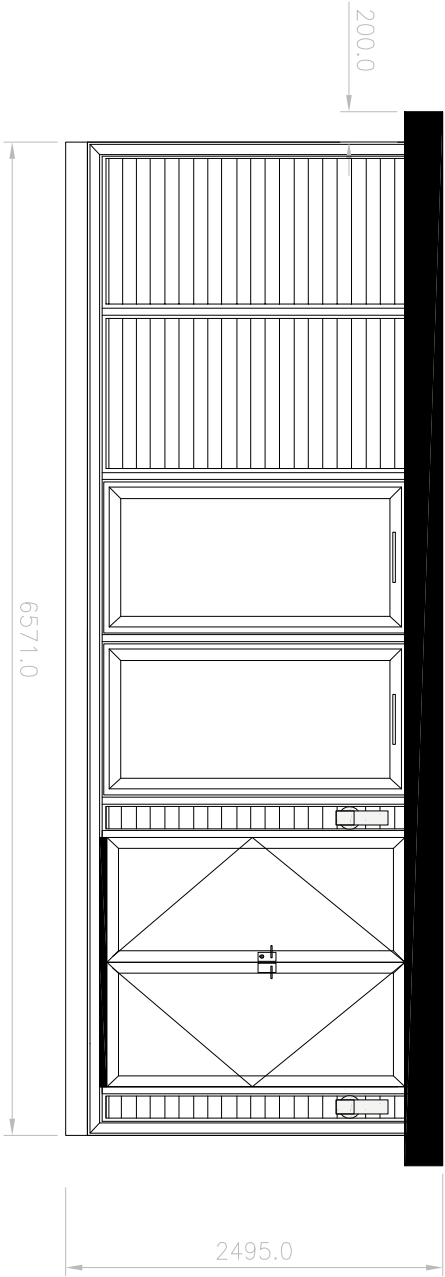


FRONT ELEVATION F-F
SCALE 1:50

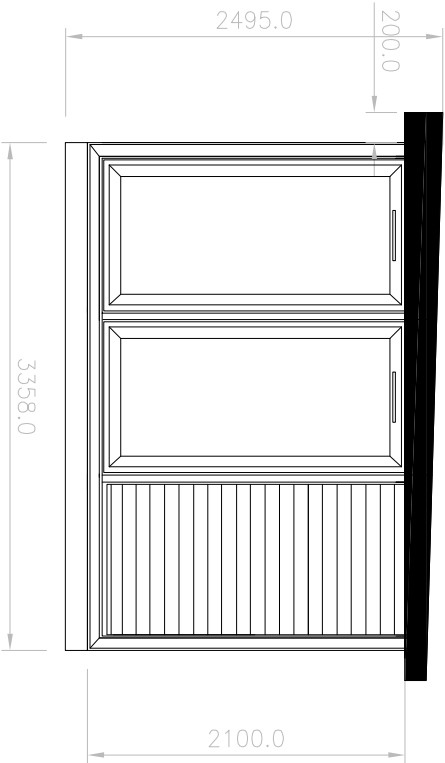

SIDE ELEVATION R-R
SCALE 1:50

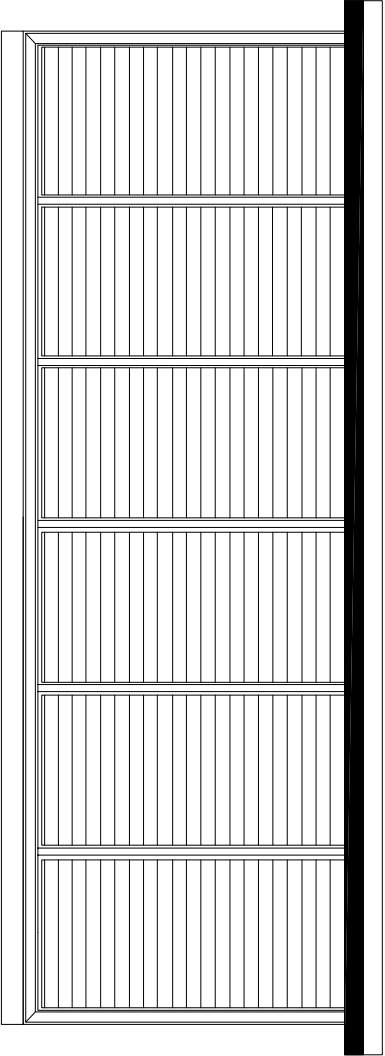

REAR ELEVATION B-B
SCALE 1:50

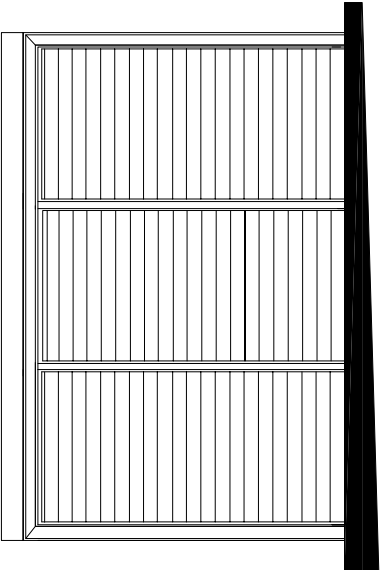

SIDE ELEVATION L-L
SCALE 1:50



Project: 201596
QUINTO KEY STUDIO 2019
SMART OFFICE
ELEVATIONS ONLY

Drawing No.	201596E01
Date	05.03.2019
Scale	1:50
Sheet	A3



No.	Revision/ Issue	Date
1	1	1

SMART
GARDENOFFICES

Thurston Park
Church Road, Thurston
Bury St Edmunds
Suffolk, IP13 3NN
0800 242 5559
www.smartgardenoffices.co.uk

Client Name and Address:

Susan Styles
24 Kingsway
Bognor Regis
PO21 4DH

Installation Address:

24 Kingsway
Bognor Regis
PO21 4DH