





Front Elevation Existing (North)
Scale 1:100
Remains unchanged

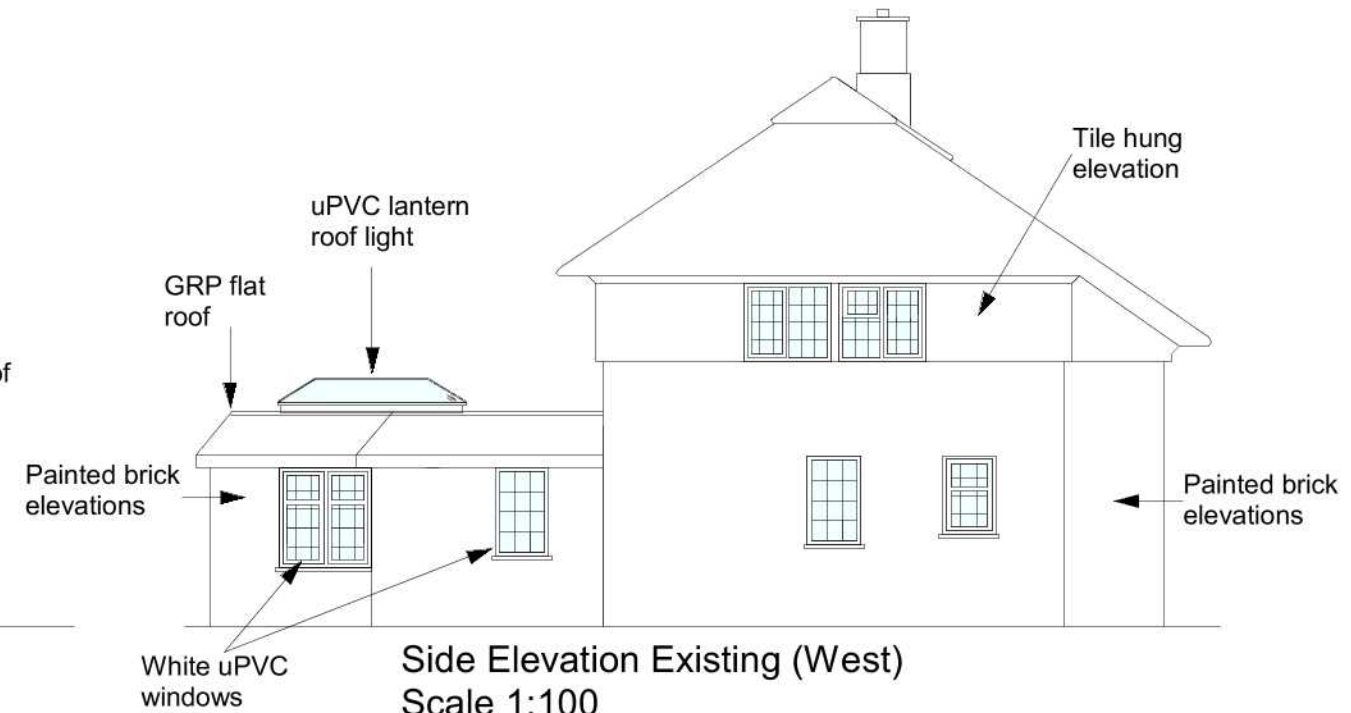

Side Elevation Existing (West)
Scale 1:100

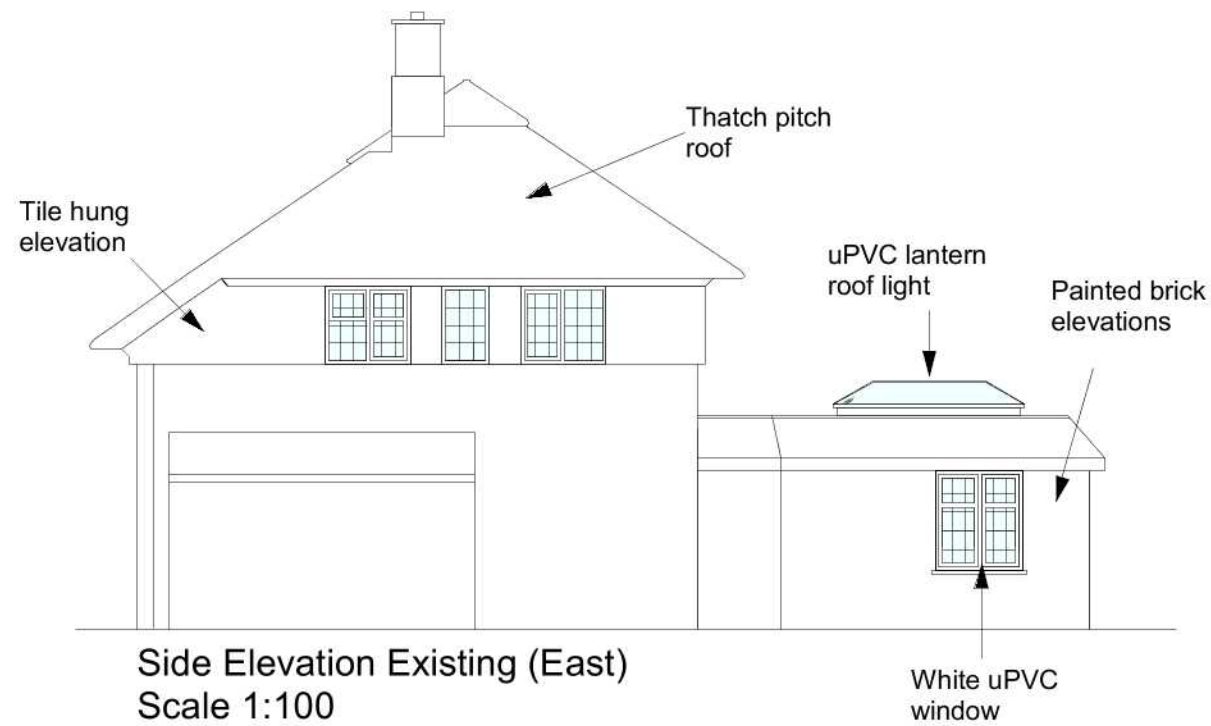

Side Elevation Existing (East)
Scale 1:100



Rear Elevation Existing (South)
Scale 1:100

All dims and details to be checked on site prior to any commencement of work. This plan is not a full specification or schedule of work and has been produced solely for the purpose of obtaining the necessary local authority consents/approvals For Party Wall etc. Act 1996 see Government booklet or website.	Status:			Client: Mr S Dell 175 Nyetimber Lane Bognor Regis West Sussex PO213HT	Revision: A	Project: Side extension
	Preliminary	☐	Tender	☐	Scale: 1:50 & 100 @A3	Content: Existing elevations
	Planning	☒	Construction	☐	Date: Mar 20	
	Building Regulations	☐	As Built	☐	Dwg No: SD001	