

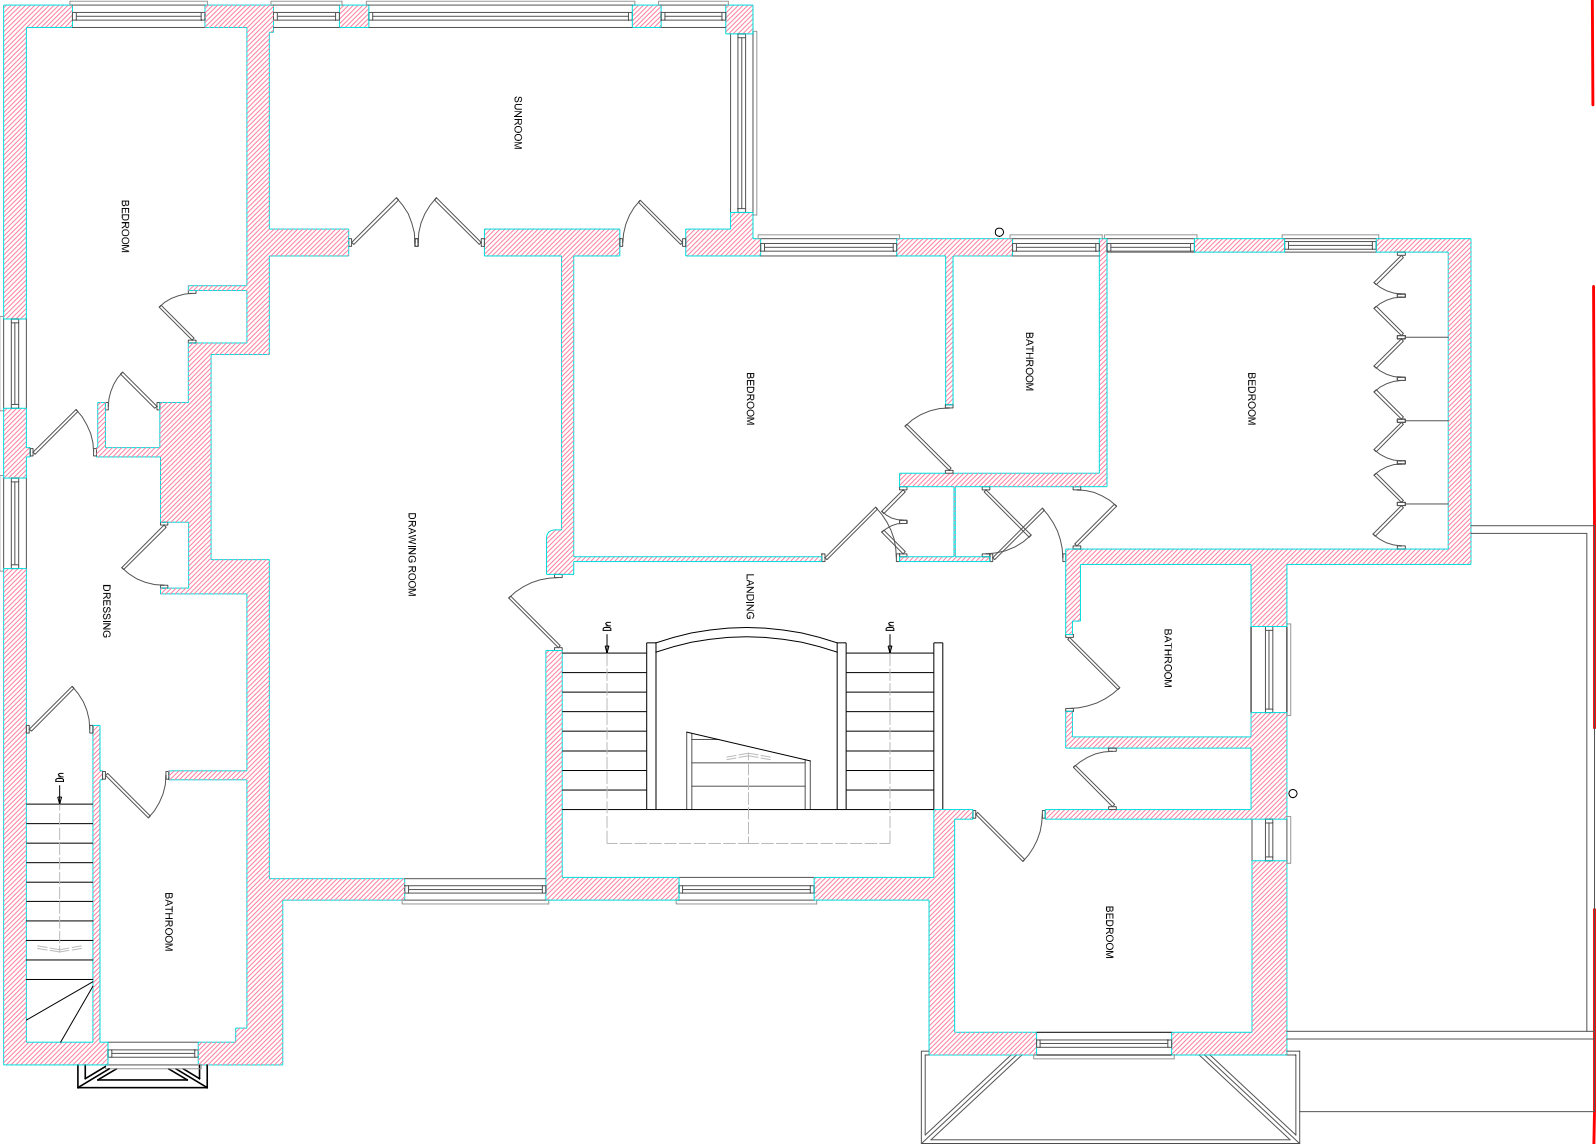


 

SCALE

 

METRES

EXISTING FIRST FLOOR PLAN

Scale 1:100 on A3