

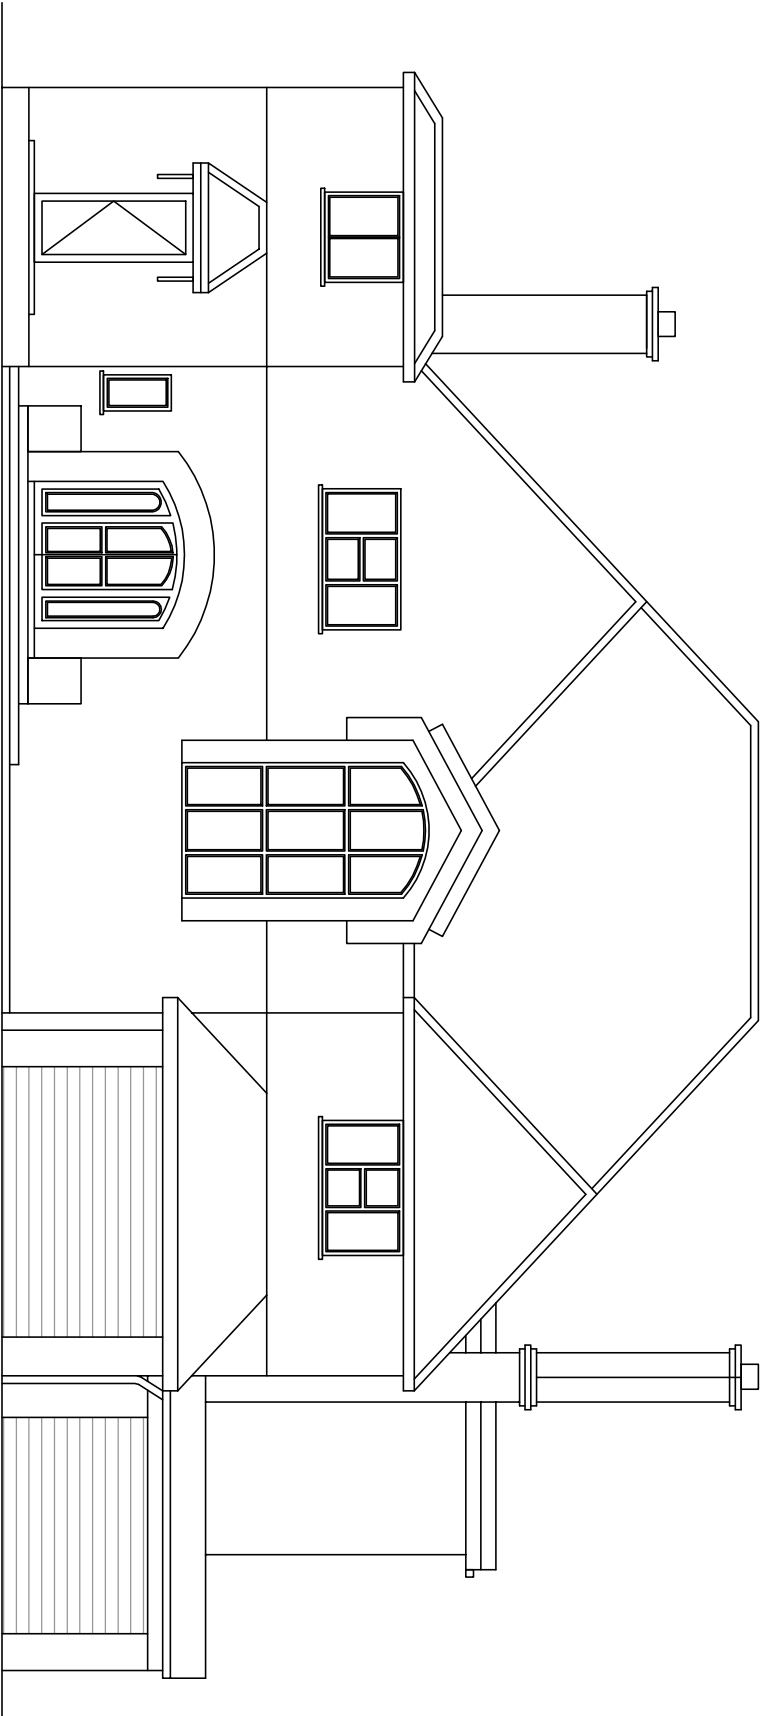


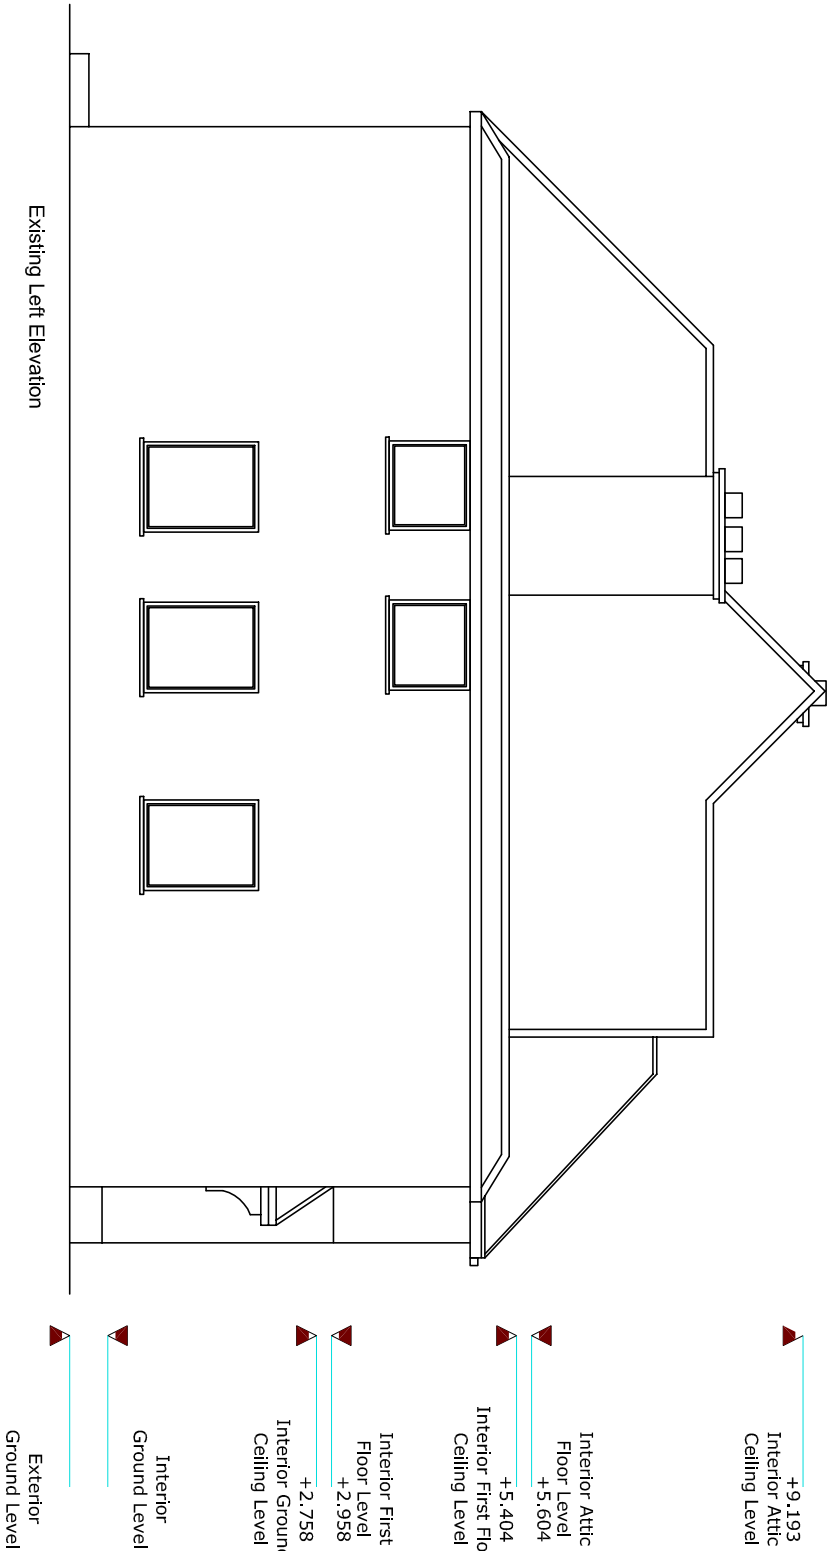

Existing Front Elevation

 

EXISTING ELEVATIONS

Scale 1:100 on A3

SUSSEX BUILDING CONSULTANCY LIMITED

3 BAY WALK, ALDWICK BAY ESTATE,
BOGNOR REGIS, WEST SUSSEX.

SCALE - 1/100 REV - A DATE - 14/05/2026



LABC

3 NORTHCOTE ROAD
POWELL REIDS
TEL - (01243) 861379