



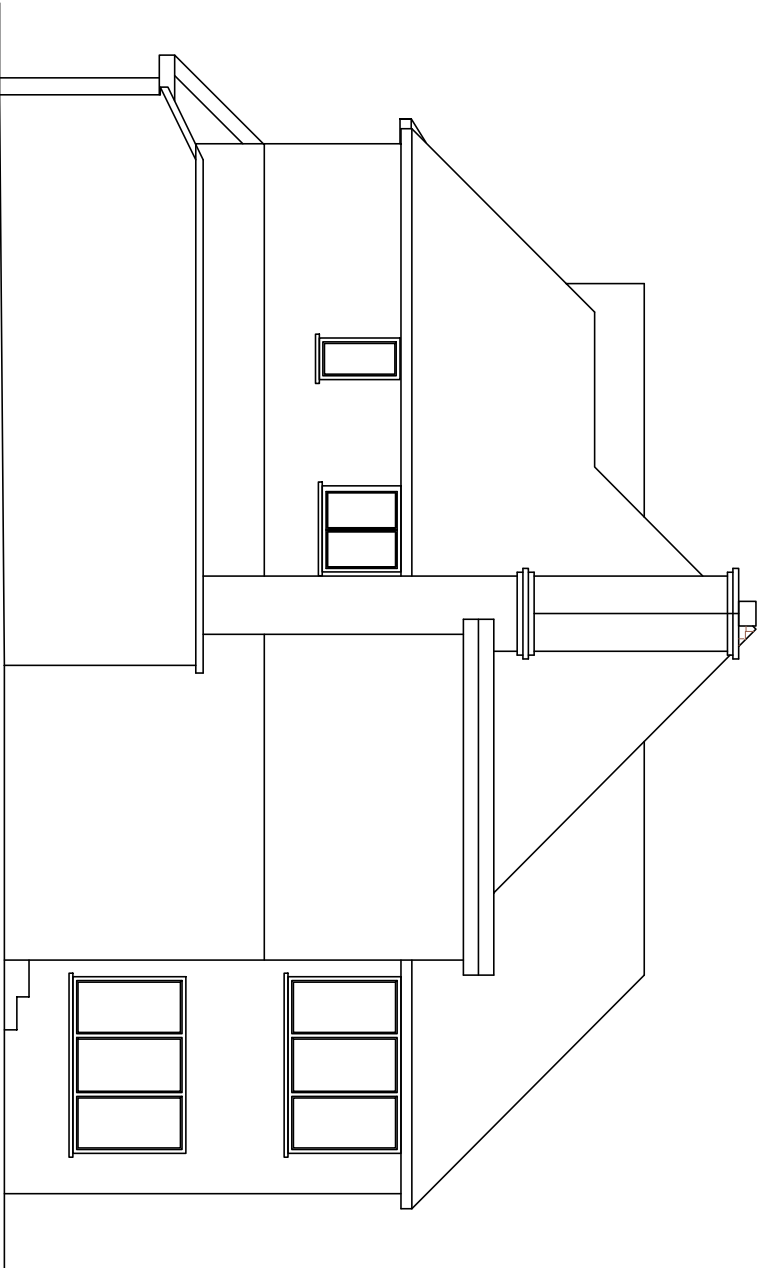


Existing Right Elevation

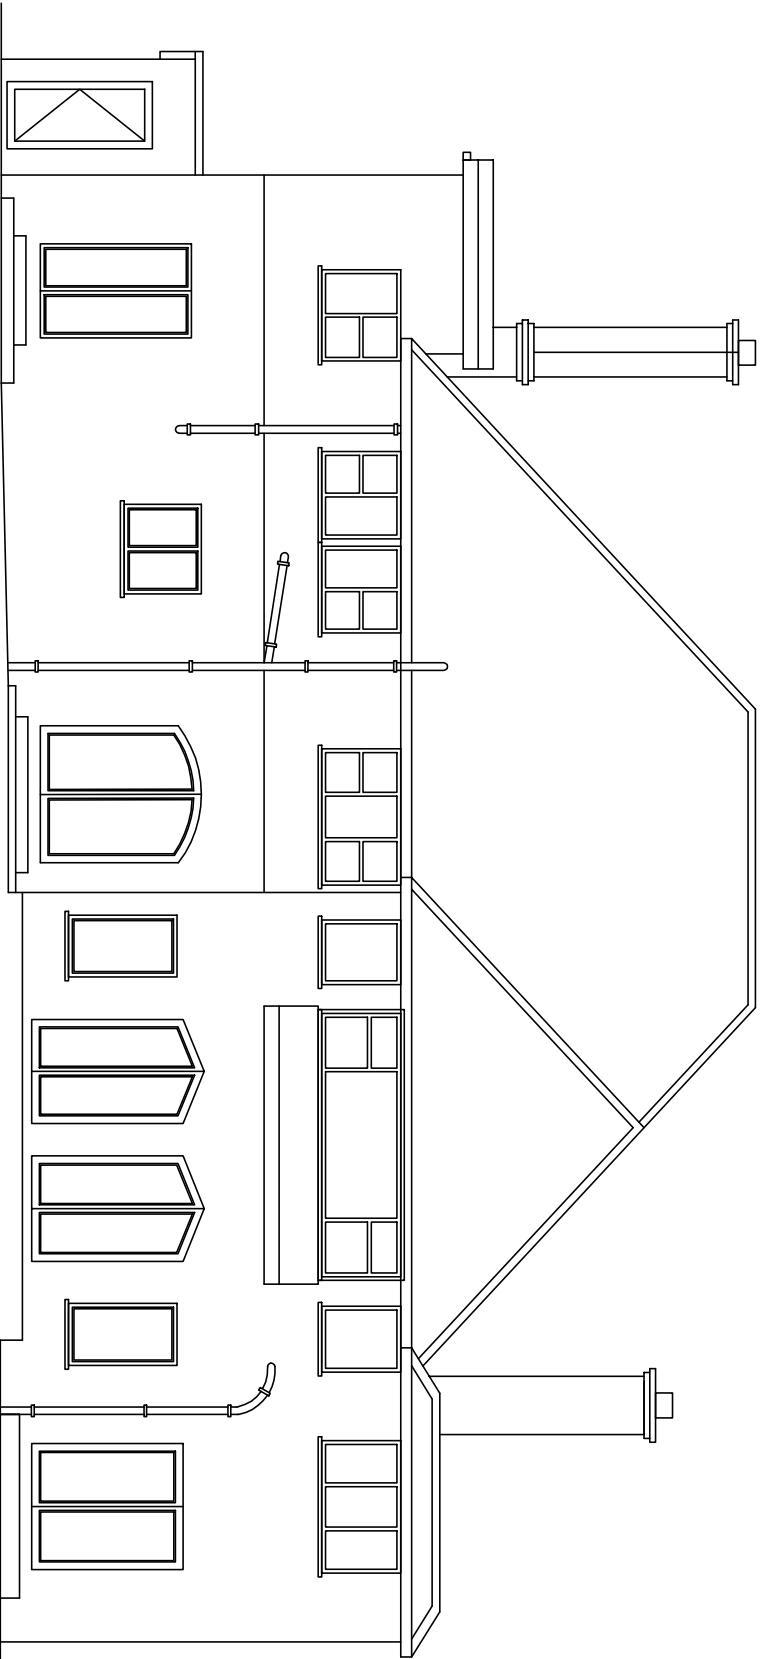

Existing Rear Elevation

- +9.193
Interior Attic
Ceiling Level
- +5.604
Interior Attic
Floor Level
- +5.404
Interior First Floor
Ceiling Level
- +2.958
Interior First
Floor Level
- +2.758
Interior Ground
Ceiling Level
- +0.00
Interior
Ground Level
- 0.417
Exterior
Ground Level

EXISTING ELEVATIONS

 

Scale 1:100 on A3

SUSSEX BUILDING CONSULTANCY LIMITED

3 BAY WALK, ALDWICK BAY ESTATE,
BOGNOR REGIS, WEST SUSSEX.

SCALE - 1/100 REV - A DATE - 14/05/2026

partner

LABC

3 NORTHGATE ROAD
BOGNOR REGIS
PO21 9LZ
TEL - (01243) 861379