



Frameless glass balustrading on top of the side elevation brick wall elevation to 1.7 metres high with obscure glazing facing the boundary to preserve the privacy of next door.

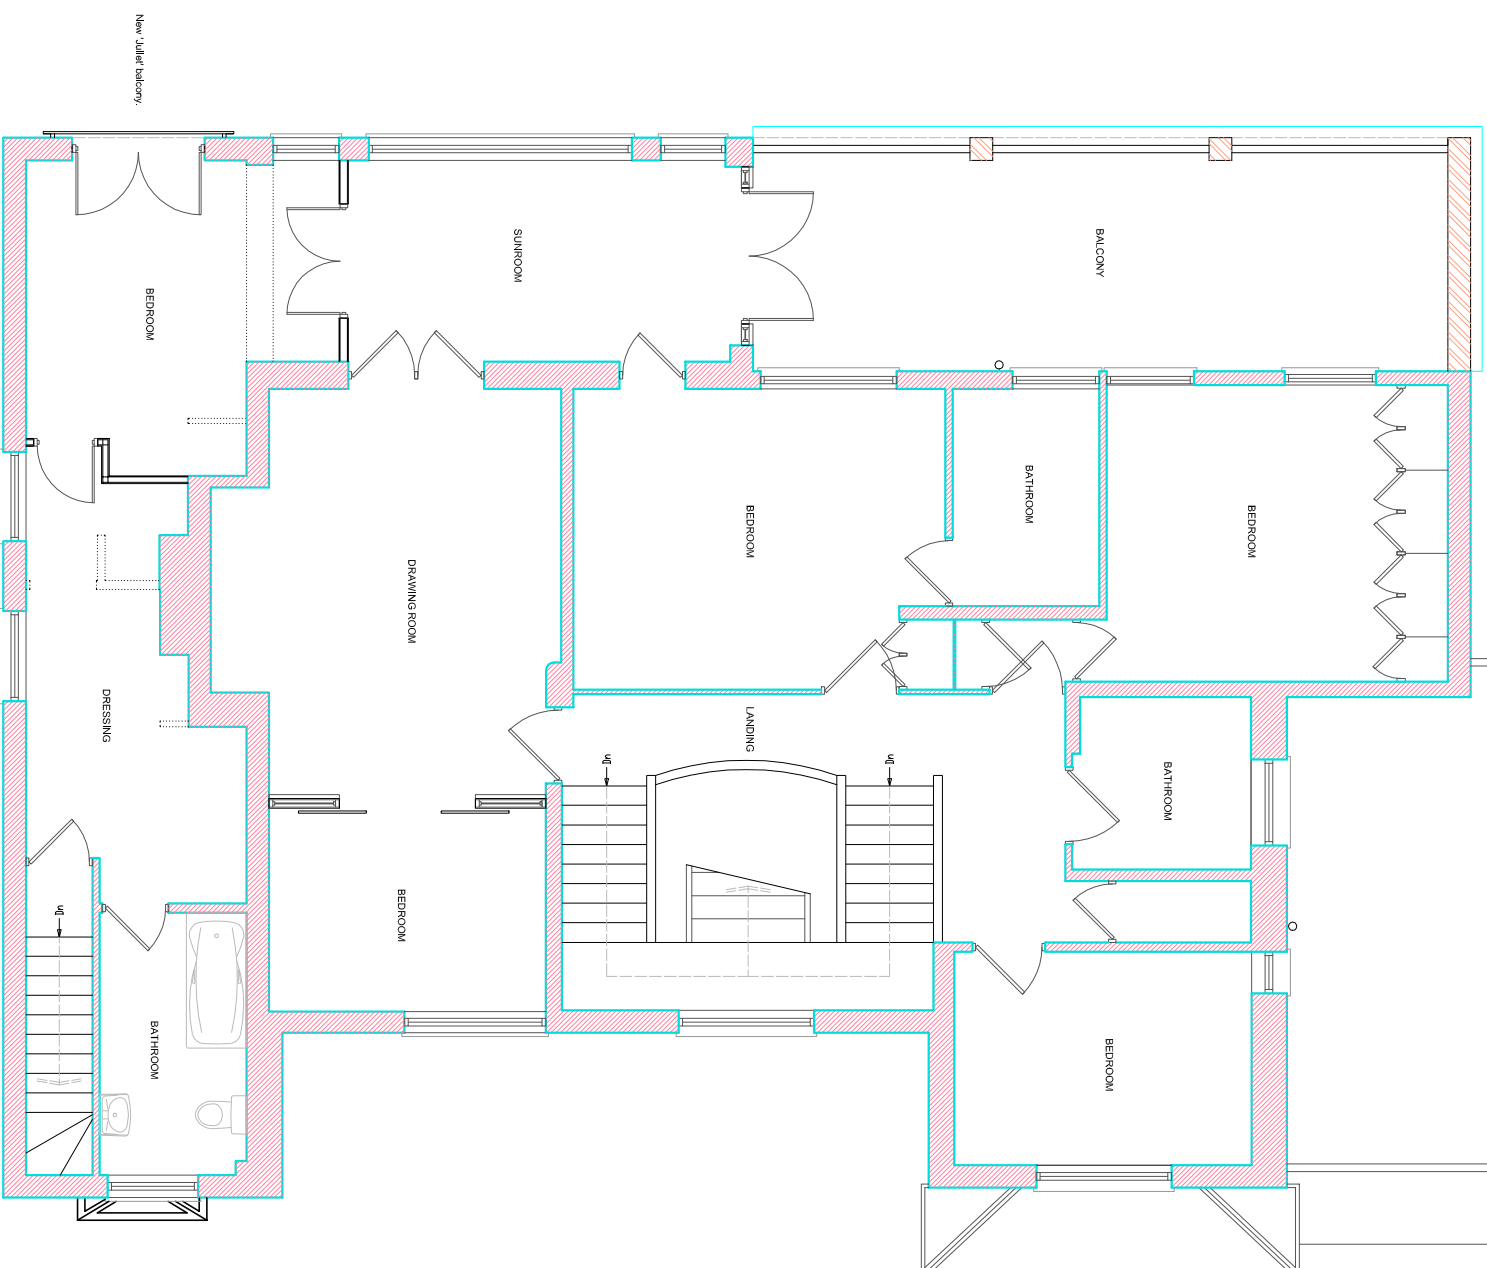

SCALE

 

METRES

PROPOSED FIRST FLOOR PLAN

Scale 1:100 on A3

SUSSEX BUILDING CONSULTANCY LIMITED

3 BAY WALK, ALDWICK BAY ESTATE,
BOGNOR REGIS, WEST SUSSEX.

SCALE - 1/100 REV - DATE - 07/05/2026

