


NOTES

WALLS - Face brick to match existing.


ROOF - Felted flat roof covering with pedestrian balcony tiles.

Windows - Black PVC framed double glazed units.


DOORS - Black PVC or aluminium framed double glazed units.

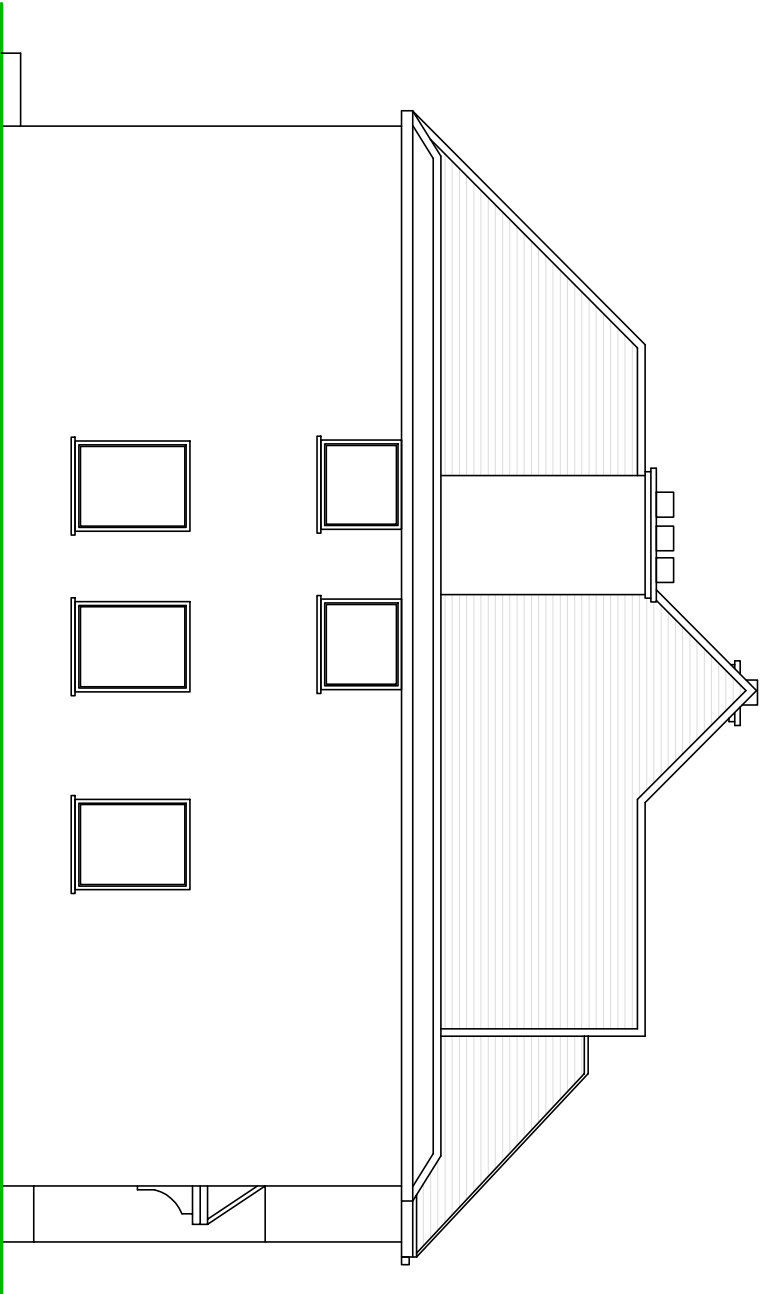

Proposed Side Elevation

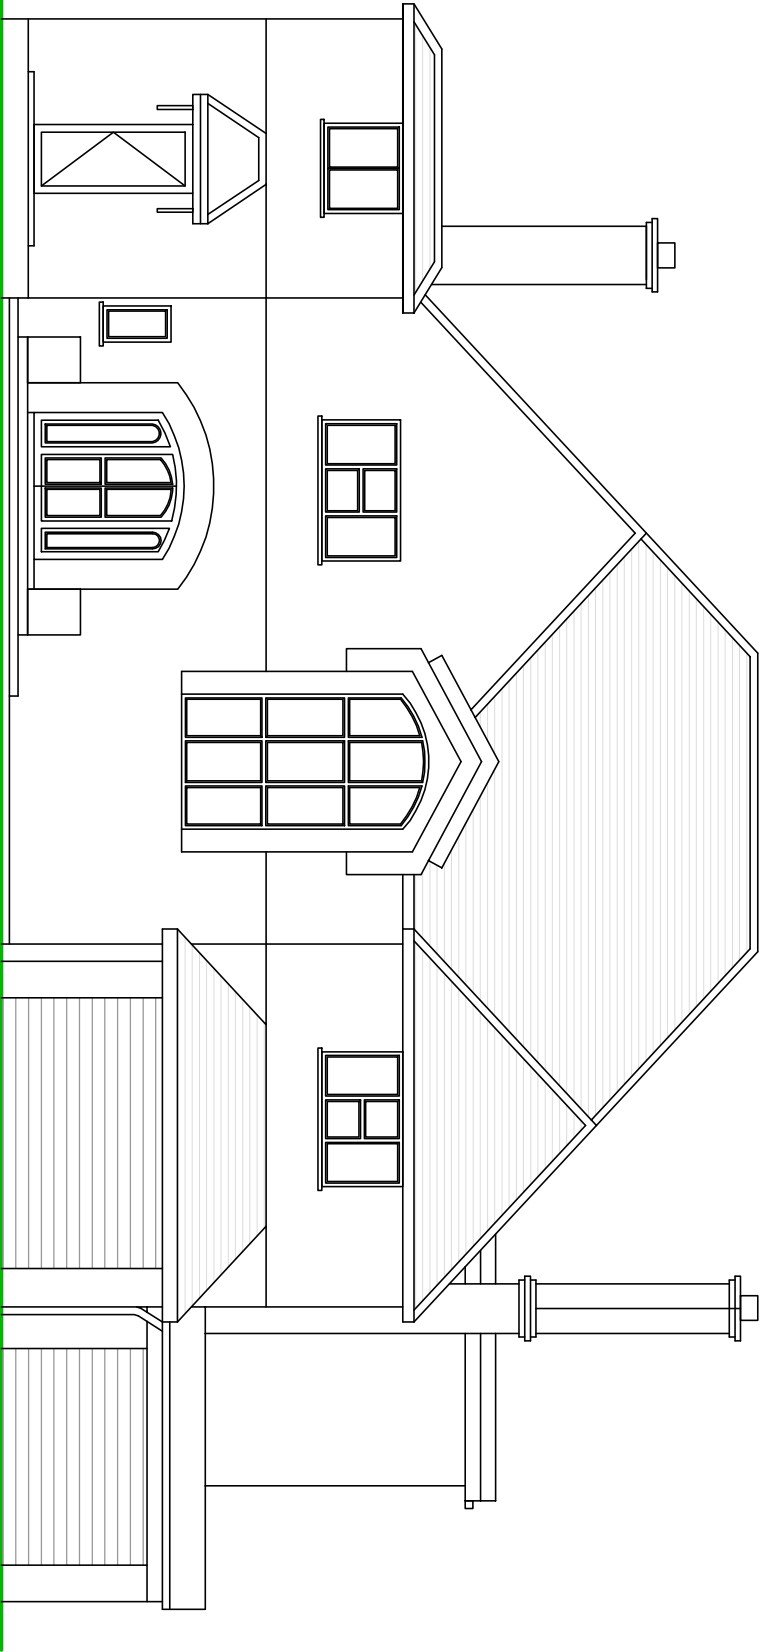

Proposed Front Elevation

 

PROPOSED ELEVATIONS

Scale 1:100 on A3

SUSSEX BUILDING CONSULTANCY LIMITED

3 BAY WALK, ALDWICK BAY ESTATE,
BOGNOR REGIS, WEST SUSSEX.

SCALE - 1/100 REV - A DATE - 14/05/2026



partner
LABC

3 NORTHCOLE ROAD
BOGNOR REGIS
TEL - (01243) 961379